
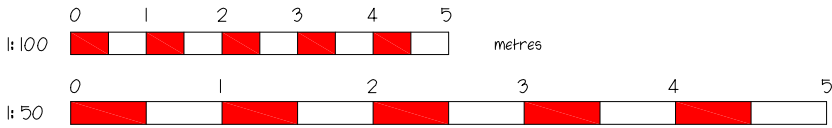
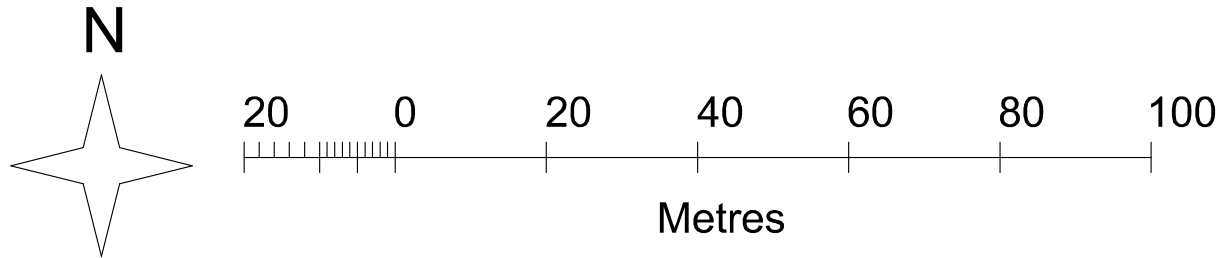
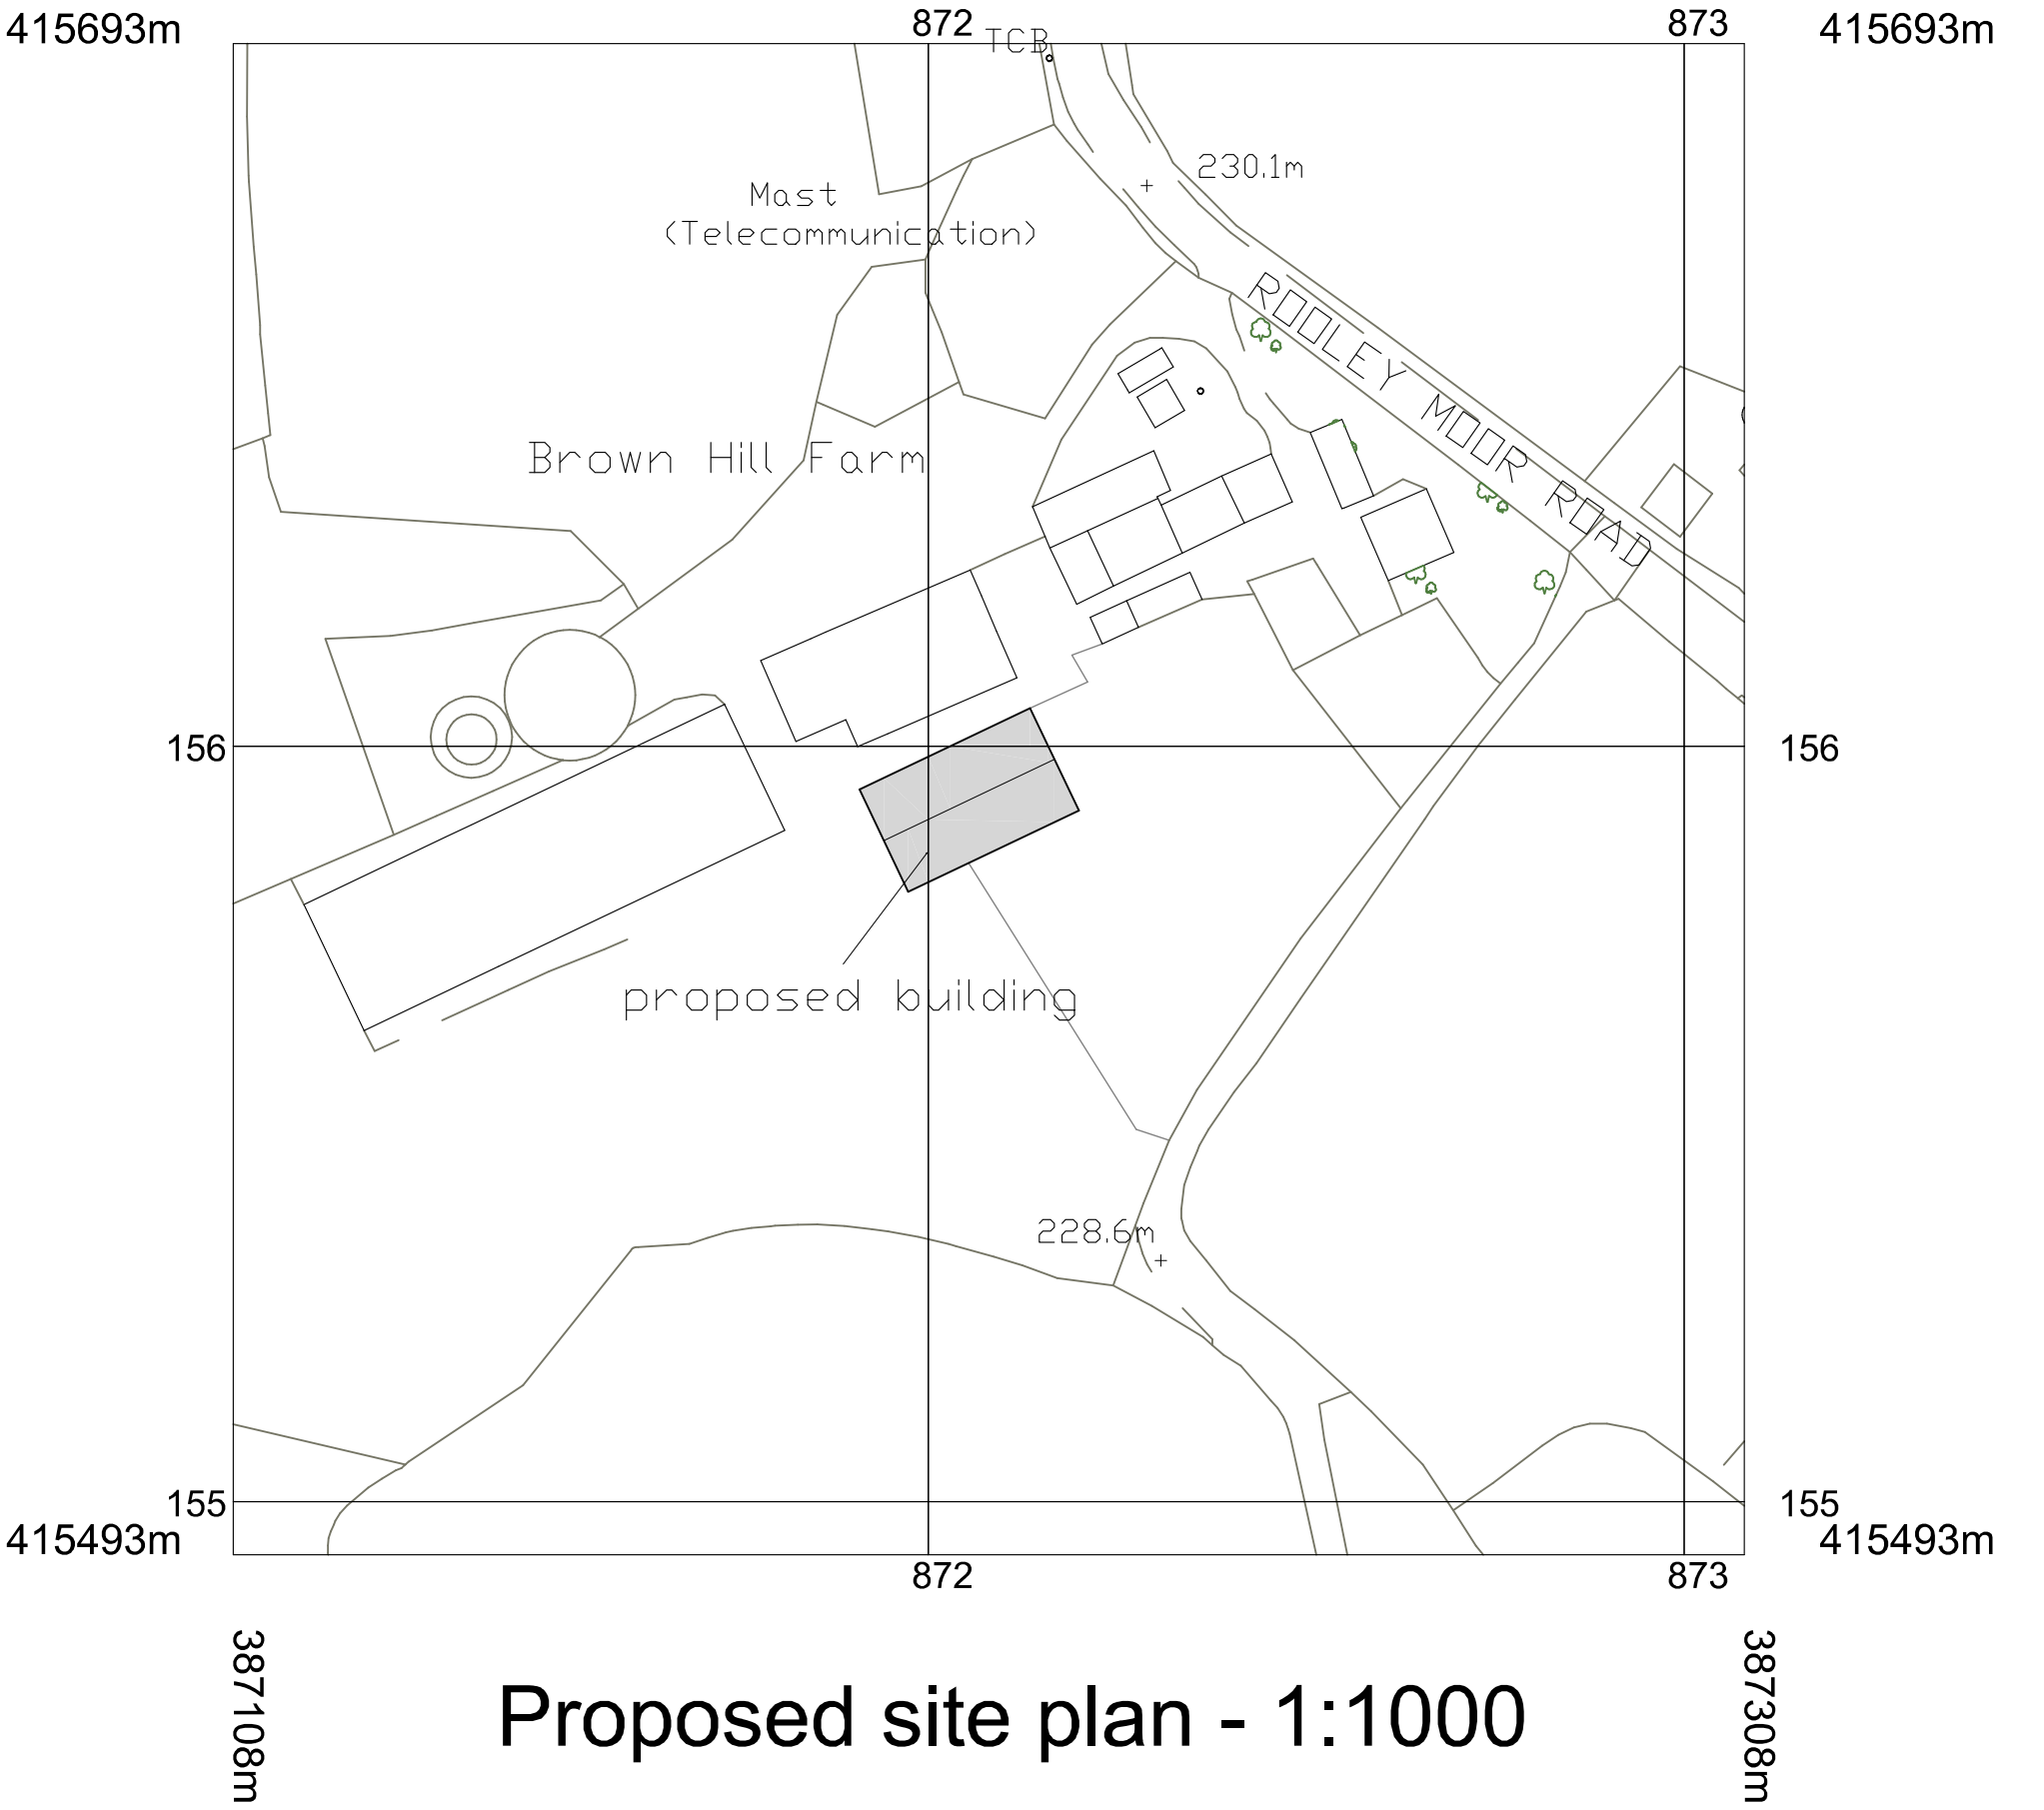


DO NOT SCALE EXCEPT FOR PLANNING APPLICATION PURPOSES. USE FIGURED DIMENSIONS.
ANY DISCREPANCIES ARE TO BE REPORTED TO THIS OFFICE PRIOR TO THE CONTINUANCE OF WORKS.
THIS DRAWING IS THE COPYRIGHT OF MALCOLM B J PERCY, BUILDING DESIGN & PLANNING CONSULTANCY, &
MUST NOT BE REPRODUCED IN ANY FORMAT WITHOUT THE PRIOR WRITTEN AGREEMENT OF THIS OFFICE.

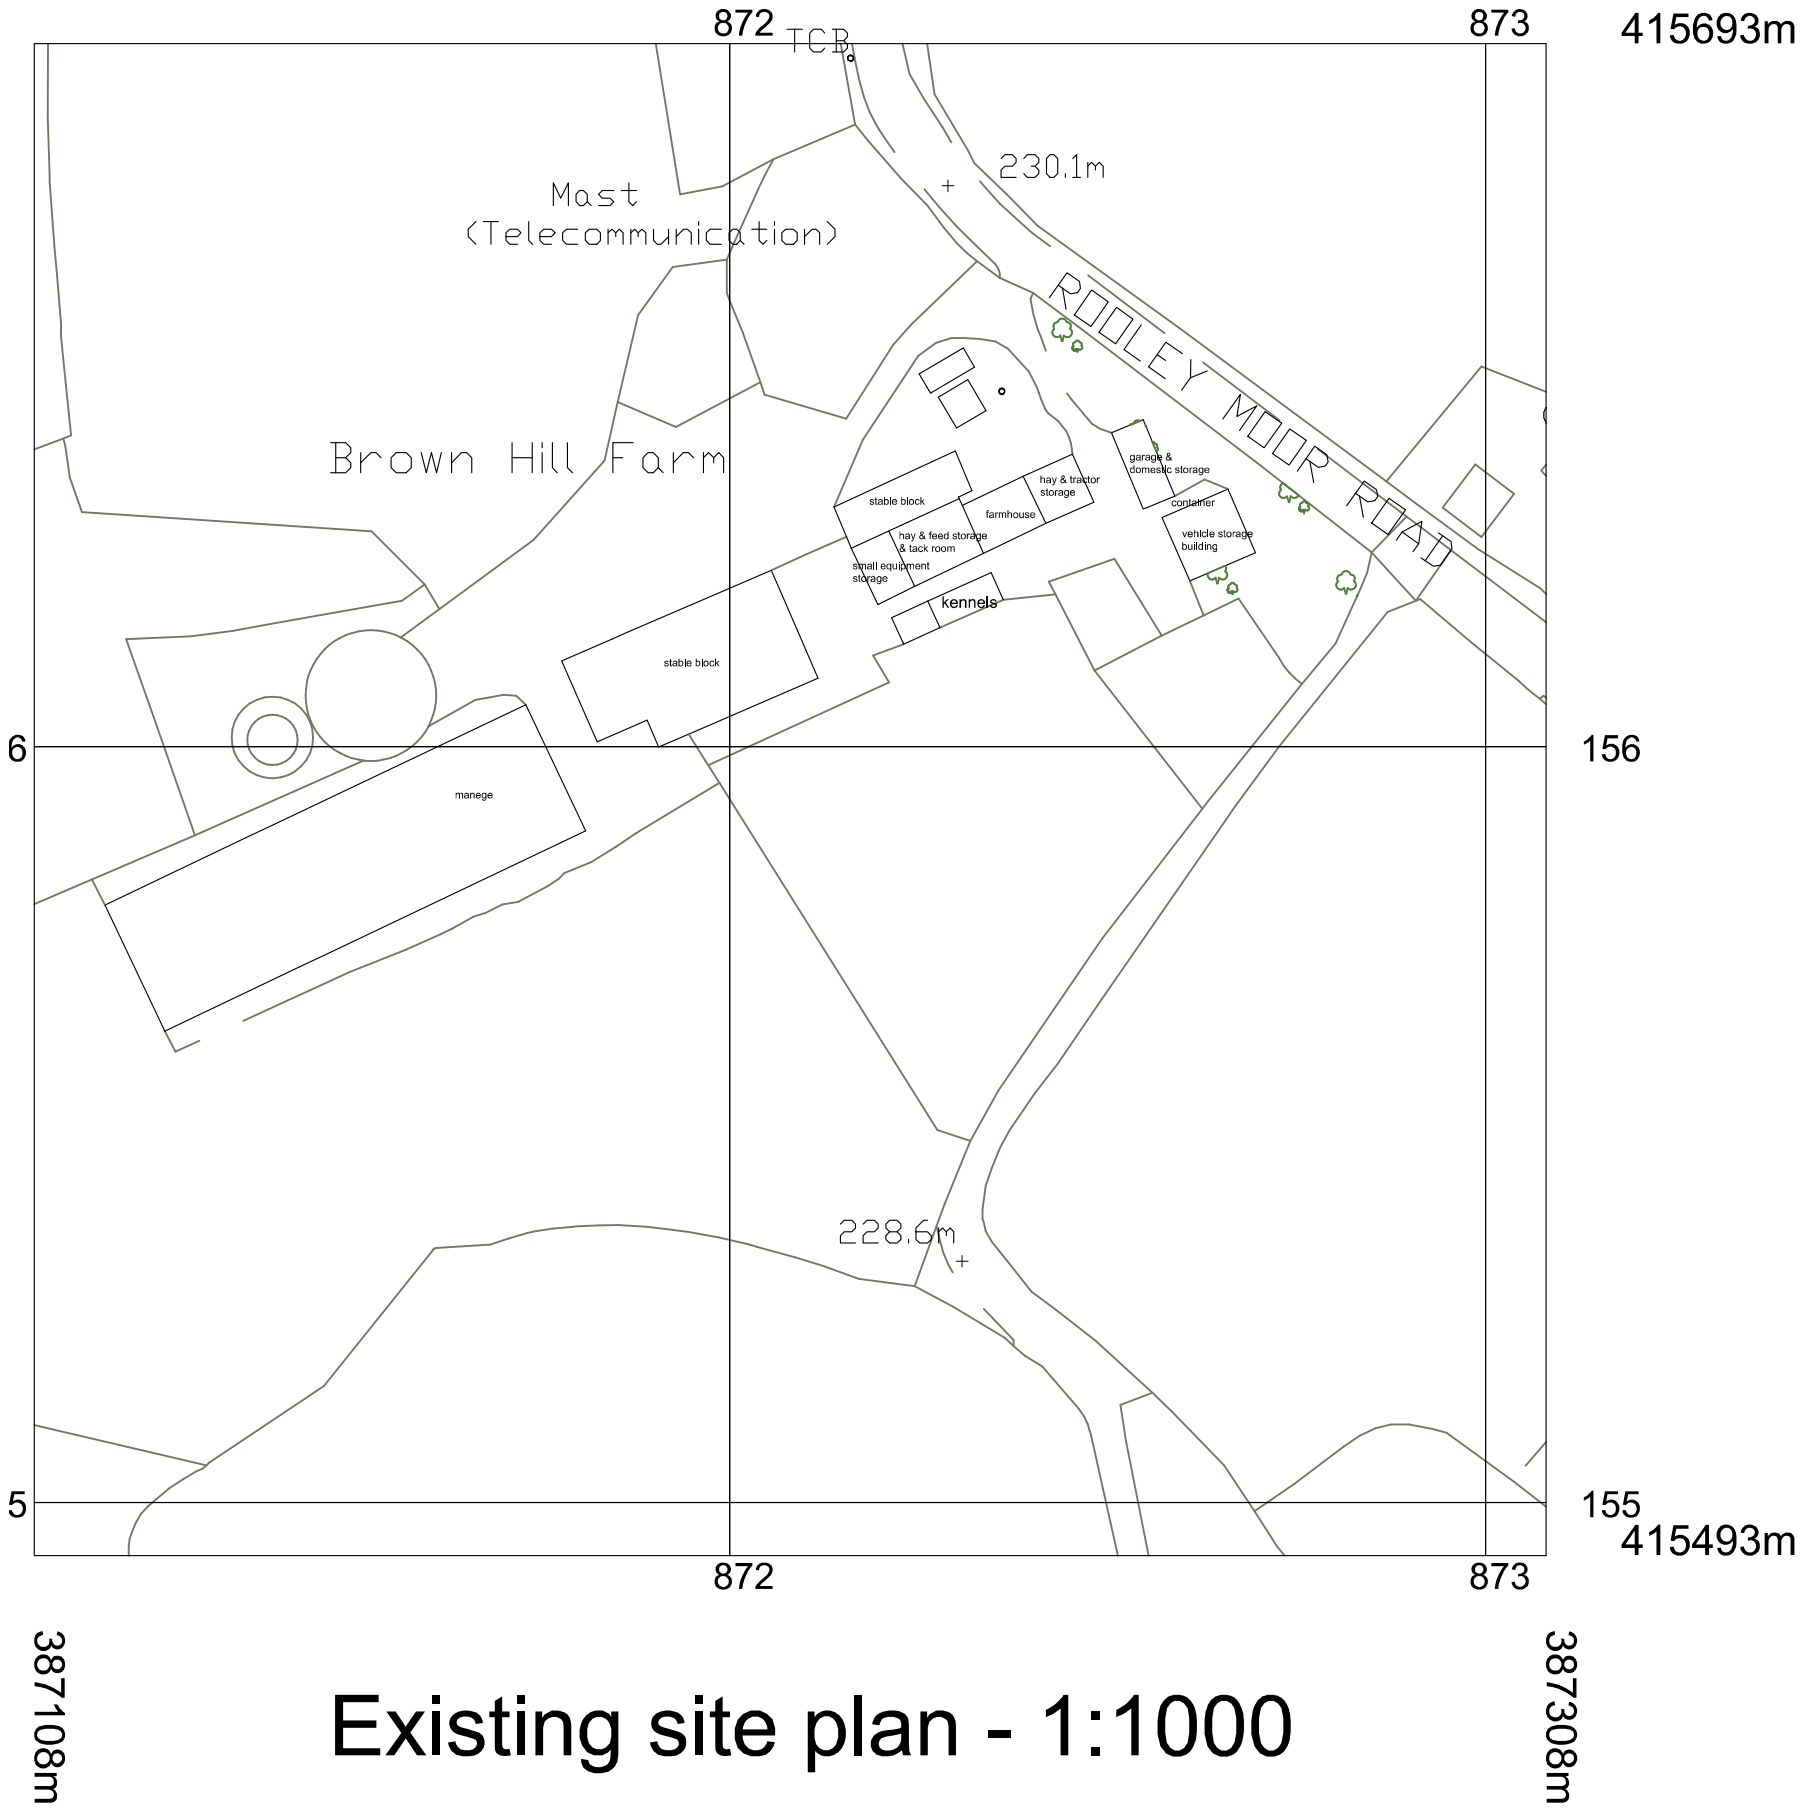

Malcolm B. J. Percy, 5, Chorley Green Farm Barns, Nantwich Road, Chorley, Cheshire, CW5 8JR. E-mail : malcolmpercy@hotmail.com Mobile : 07802 663325 BUILDING DESIGN AND PLANNING Consultancy				
PROJECT DETACHED AGRICULTURAL BUILDING, BROWN HILL FARM, ROOLEY MOOR ROAD, LANEHEAD, ROCHDALE, OL12 6BN.				
CLIENT MR. G. & MR. J. BRIERLEY.				
TITLE EXISTING & PROPOSED SITE PLANS.				
DATE July 2022	SCALE 1:1000 @ A2	DRAWN BY mbjp	DRAWING NO. 2175.04	REVISION