



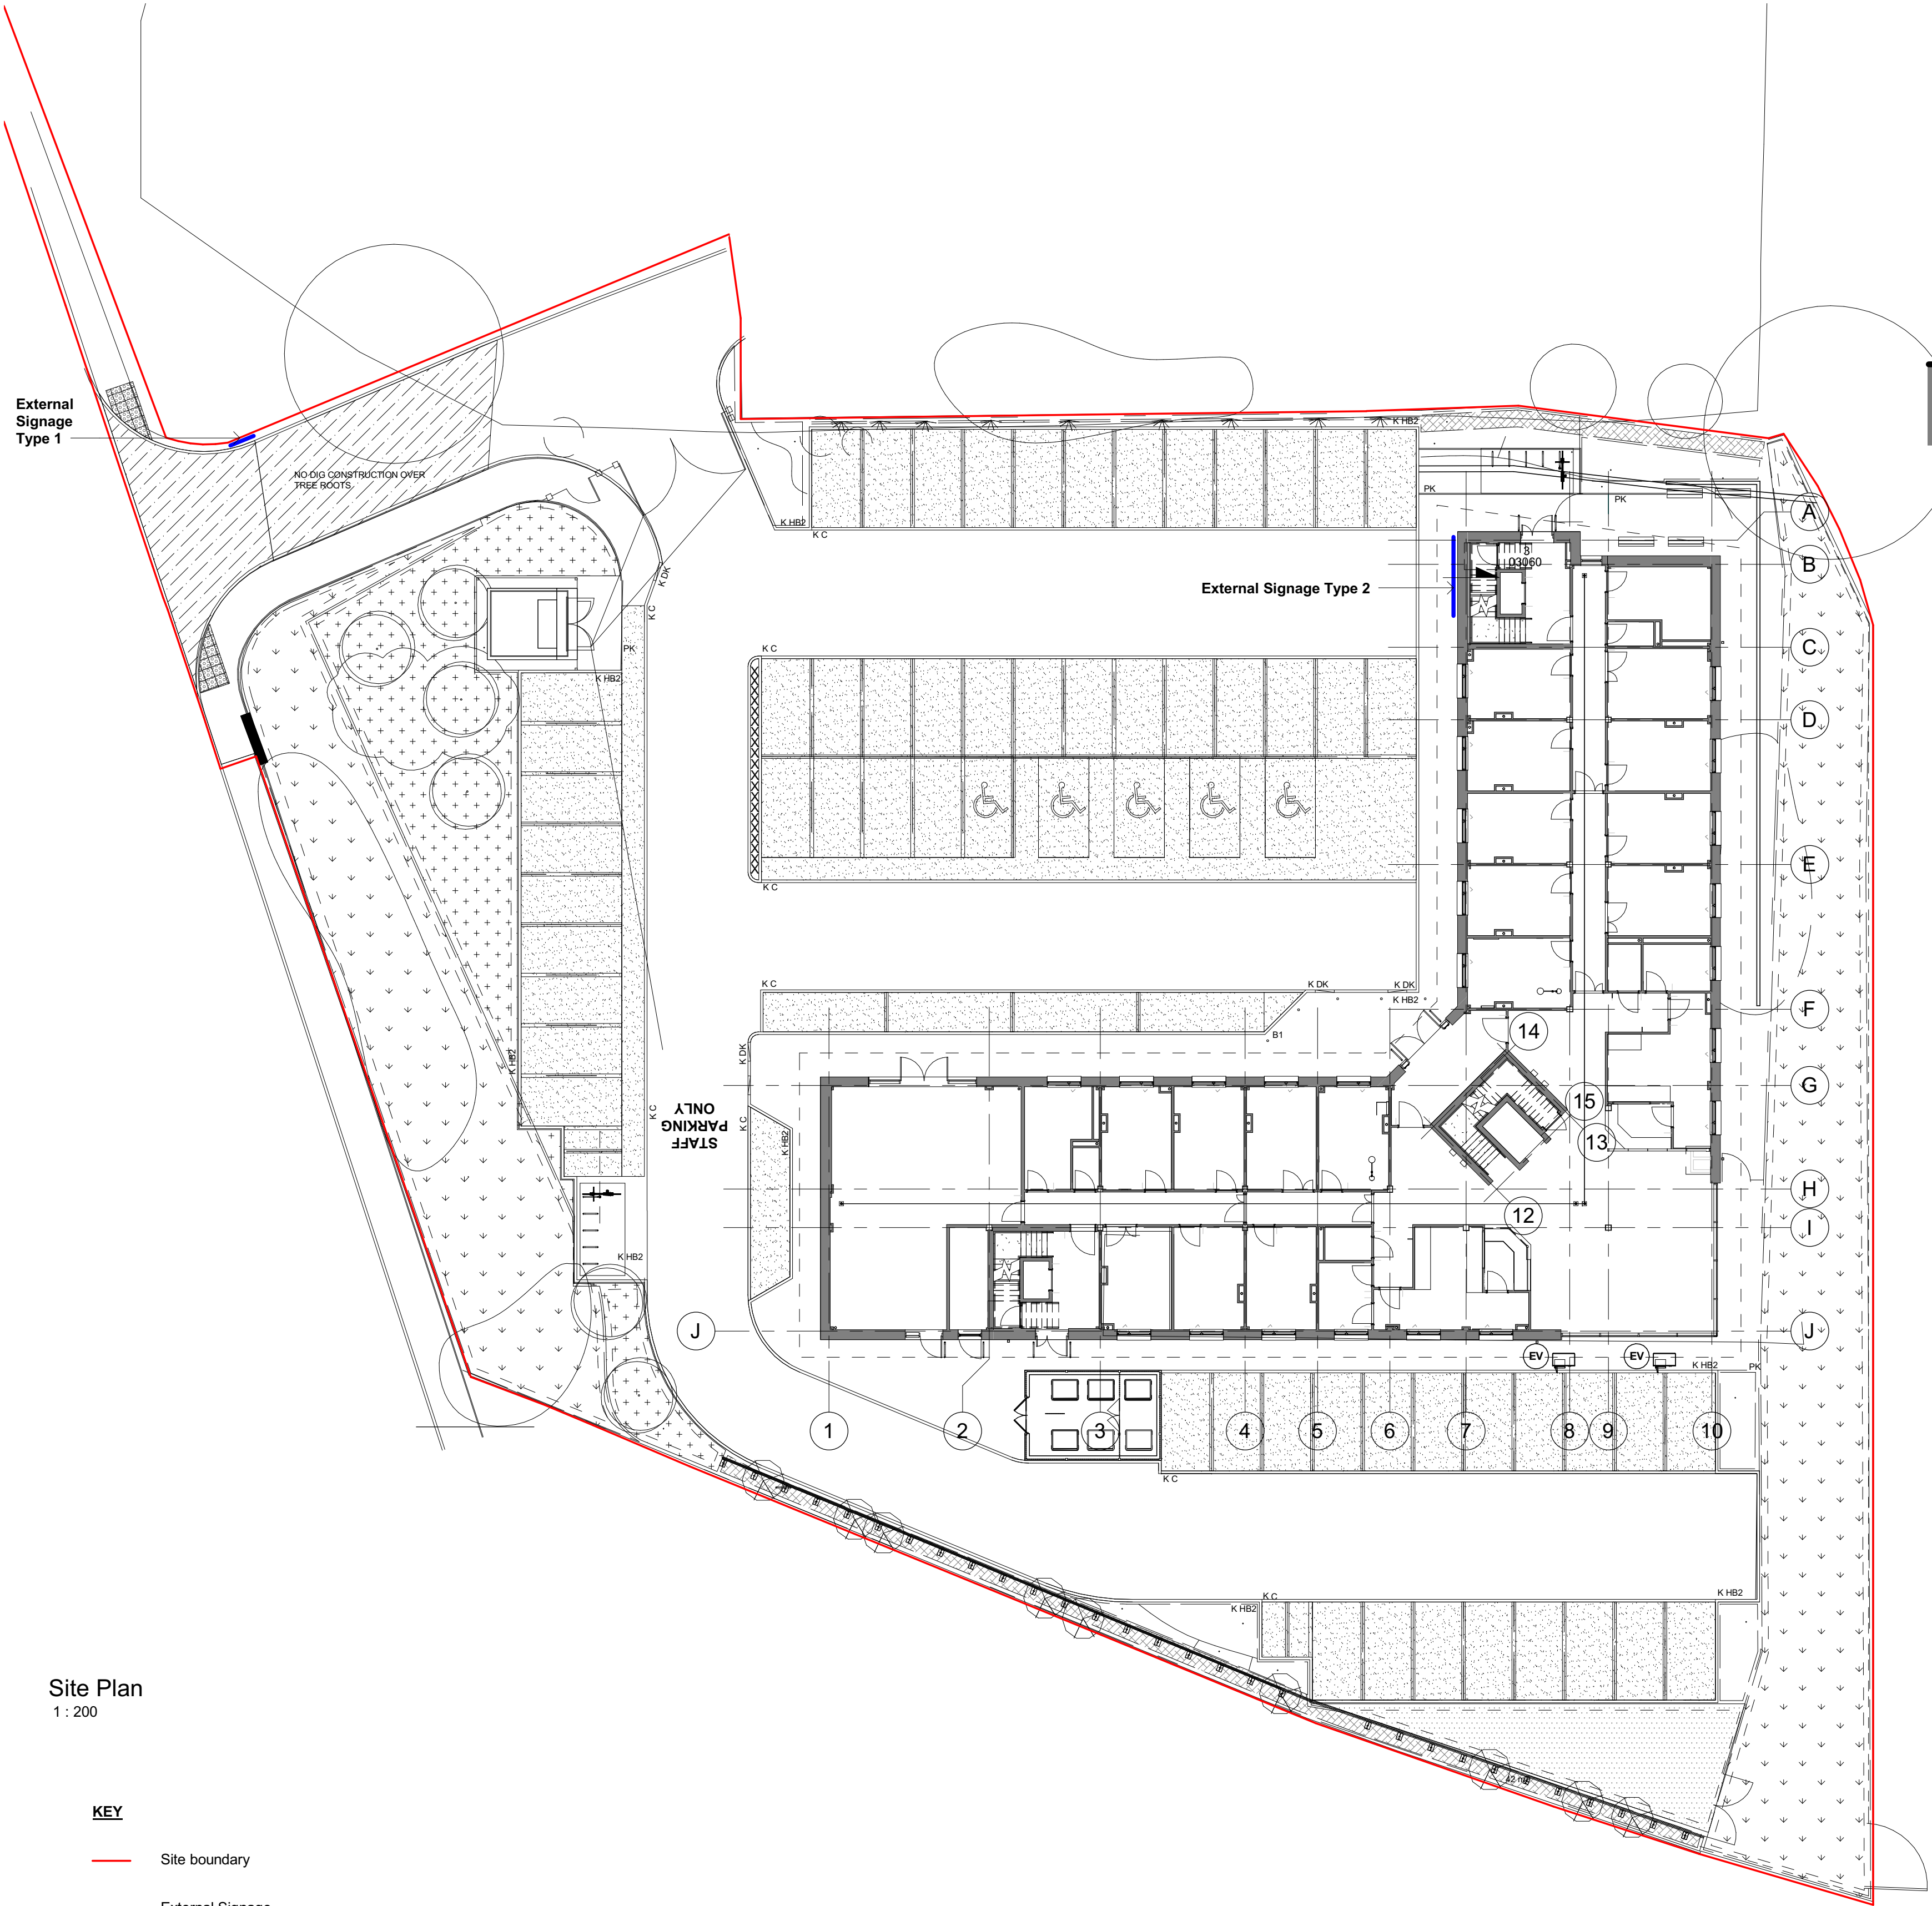

Site Plan
1 : 200


KEY

- Site boundary
- External Signage

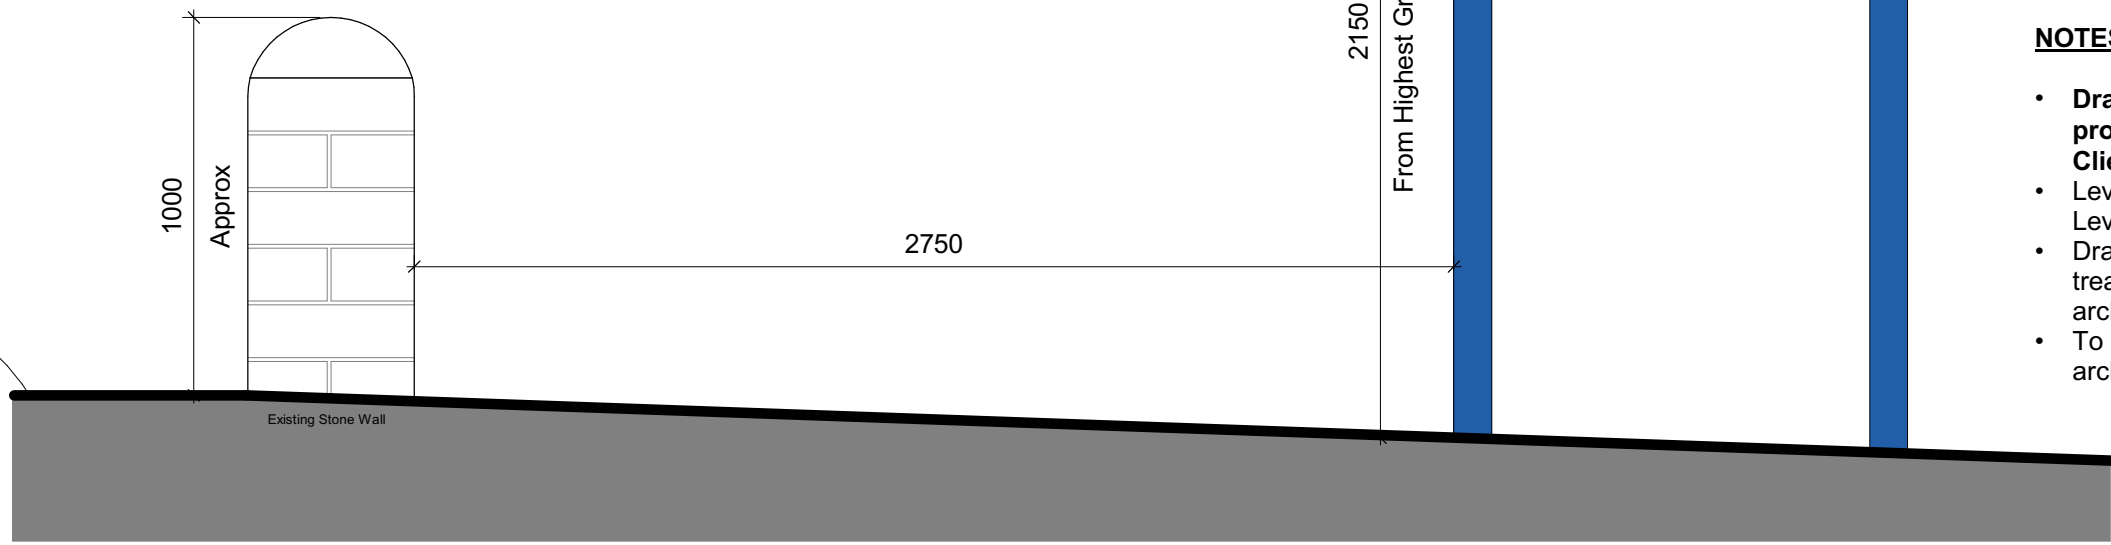


External Signage Type 1

1 : 20
PPC Metal panel signage with vinyl applied graphics.
Double sided.

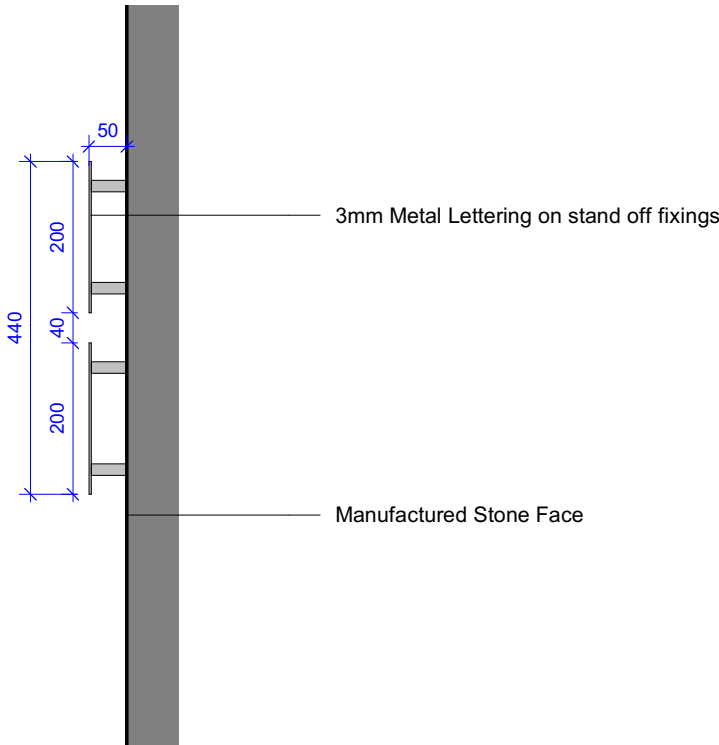

External Signage Type 2 Detail

1 : 10

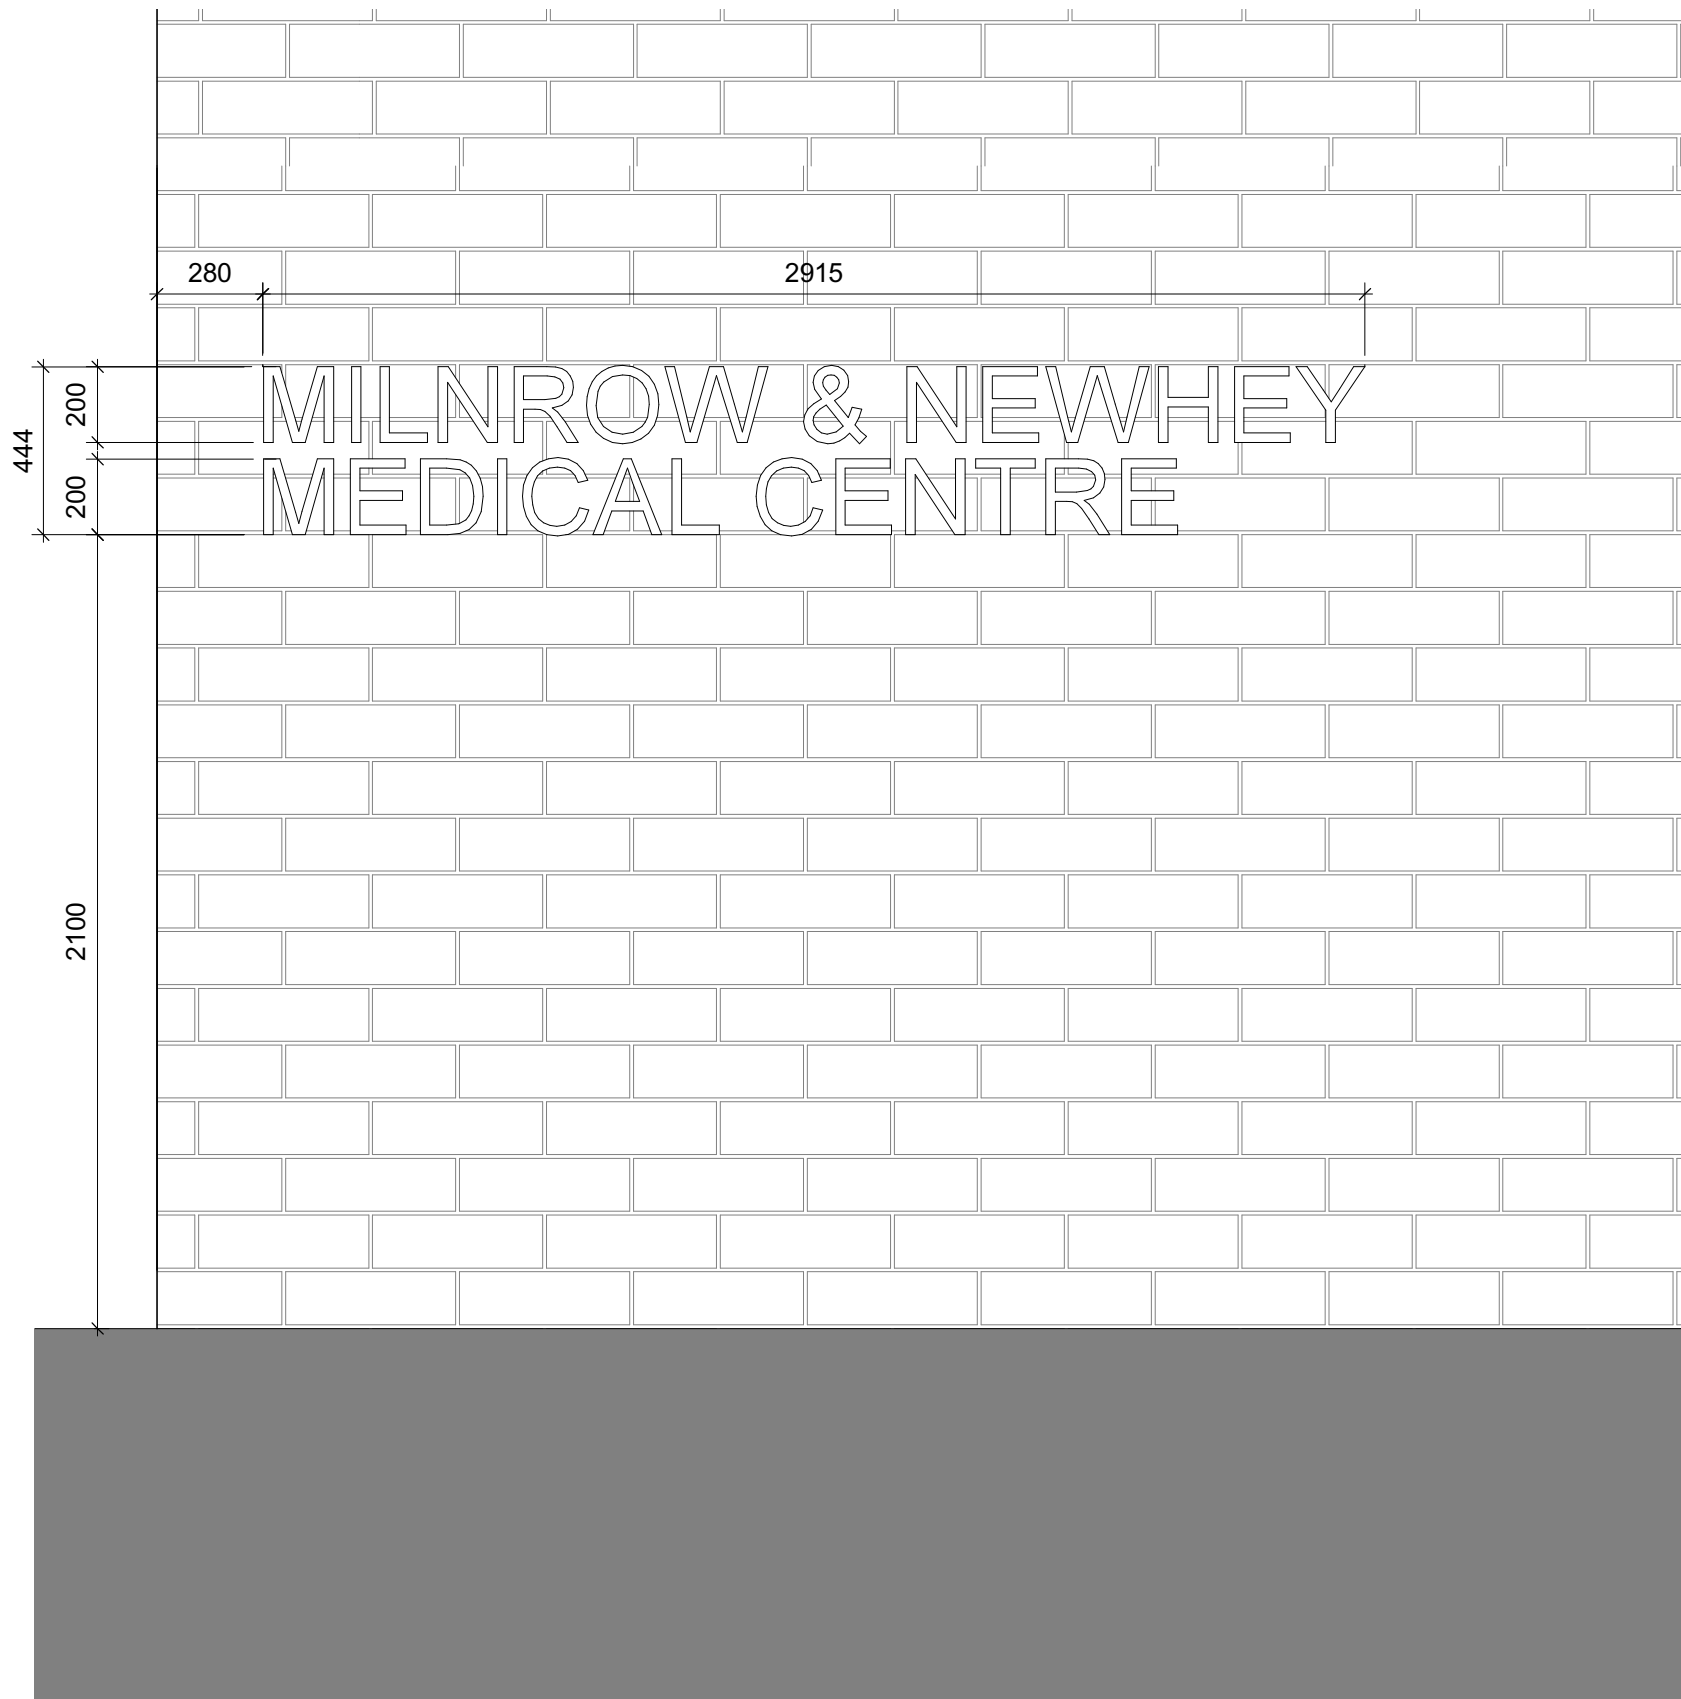

External Signage Type 2

1 : 20
Brushed stainless steel flat letters on stand off fixings.

The contractor is responsible for checking dimensions, tolerances and references. Any discrepancy to be verified with the Architect before proceeding with the works. Where an item is covered by drawings to different scales the larger scale drawing is to be worked to.

Do not scale drawing. Figured dimensions to be worked to in all cases.

Where products have been specified, PRP have reviewed applicable products available in the UK at the time of writing the specification. For the avoidance of doubt, product manufacturers and suppliers must confirm that each product is fit for its intended use and provide such evidence as may reasonably be requested to confirm performance, including, but not limited to, product test classification and interfaces with adjacent products.

Where the contractor wishes to propose alternative products, representative samples and a full technical appraisal should be submitted by the contractor to the employer demonstrating that their proposed alternative has equal or better performance.

CDM REGULATIONS 2015. All current drawings and specifications for the project must be read in conjunction with the Designer's Hazard and Environment Assessment Record

All intellectual property rights reserved.

NOTES:

- Drawing shows design intent only. Full schedule to be produced by specialist subcontractor for PRP and Client review.
- Levels shown on architectural drawings relate to Survey Levels
- Drawing shows setting out only. Boundary types, surface treatments, soft landscaping etc to be read off landscape architects drawings.
- To be read in conjunction with all other relevant architectural drawings and landscape architects drawing.

P04	01.02.23	Updated to show Signage Type 2 detail as requested by planners.	EC	FS
P03	27.01.23	Red line boundary thickness reduced and updated for clarity.	EC	SK
P02	13.01.23	Sign Type 1 updated in elevation and location revised on plan. Additional dimensions added to signage type 2.	EC	SK
P01	15.12.22	Issued for planning	SK	EC
Rev	Date	Description	Dwn	Ckd

Milnrow Medical Centre

External Signage

Project	Origin	Zone	Level	Type	Role	Number
MHC - PRP - ZZ -	00 -	DR -	A -	03060		
Revision						
P04 -						
Status						
PLANNING						
Drawn	SK	Checked	EC	Date	14/12/22	Scale @ A1 As indicated

PRP

prp-co.uk
Manchester
0161 242 8950