




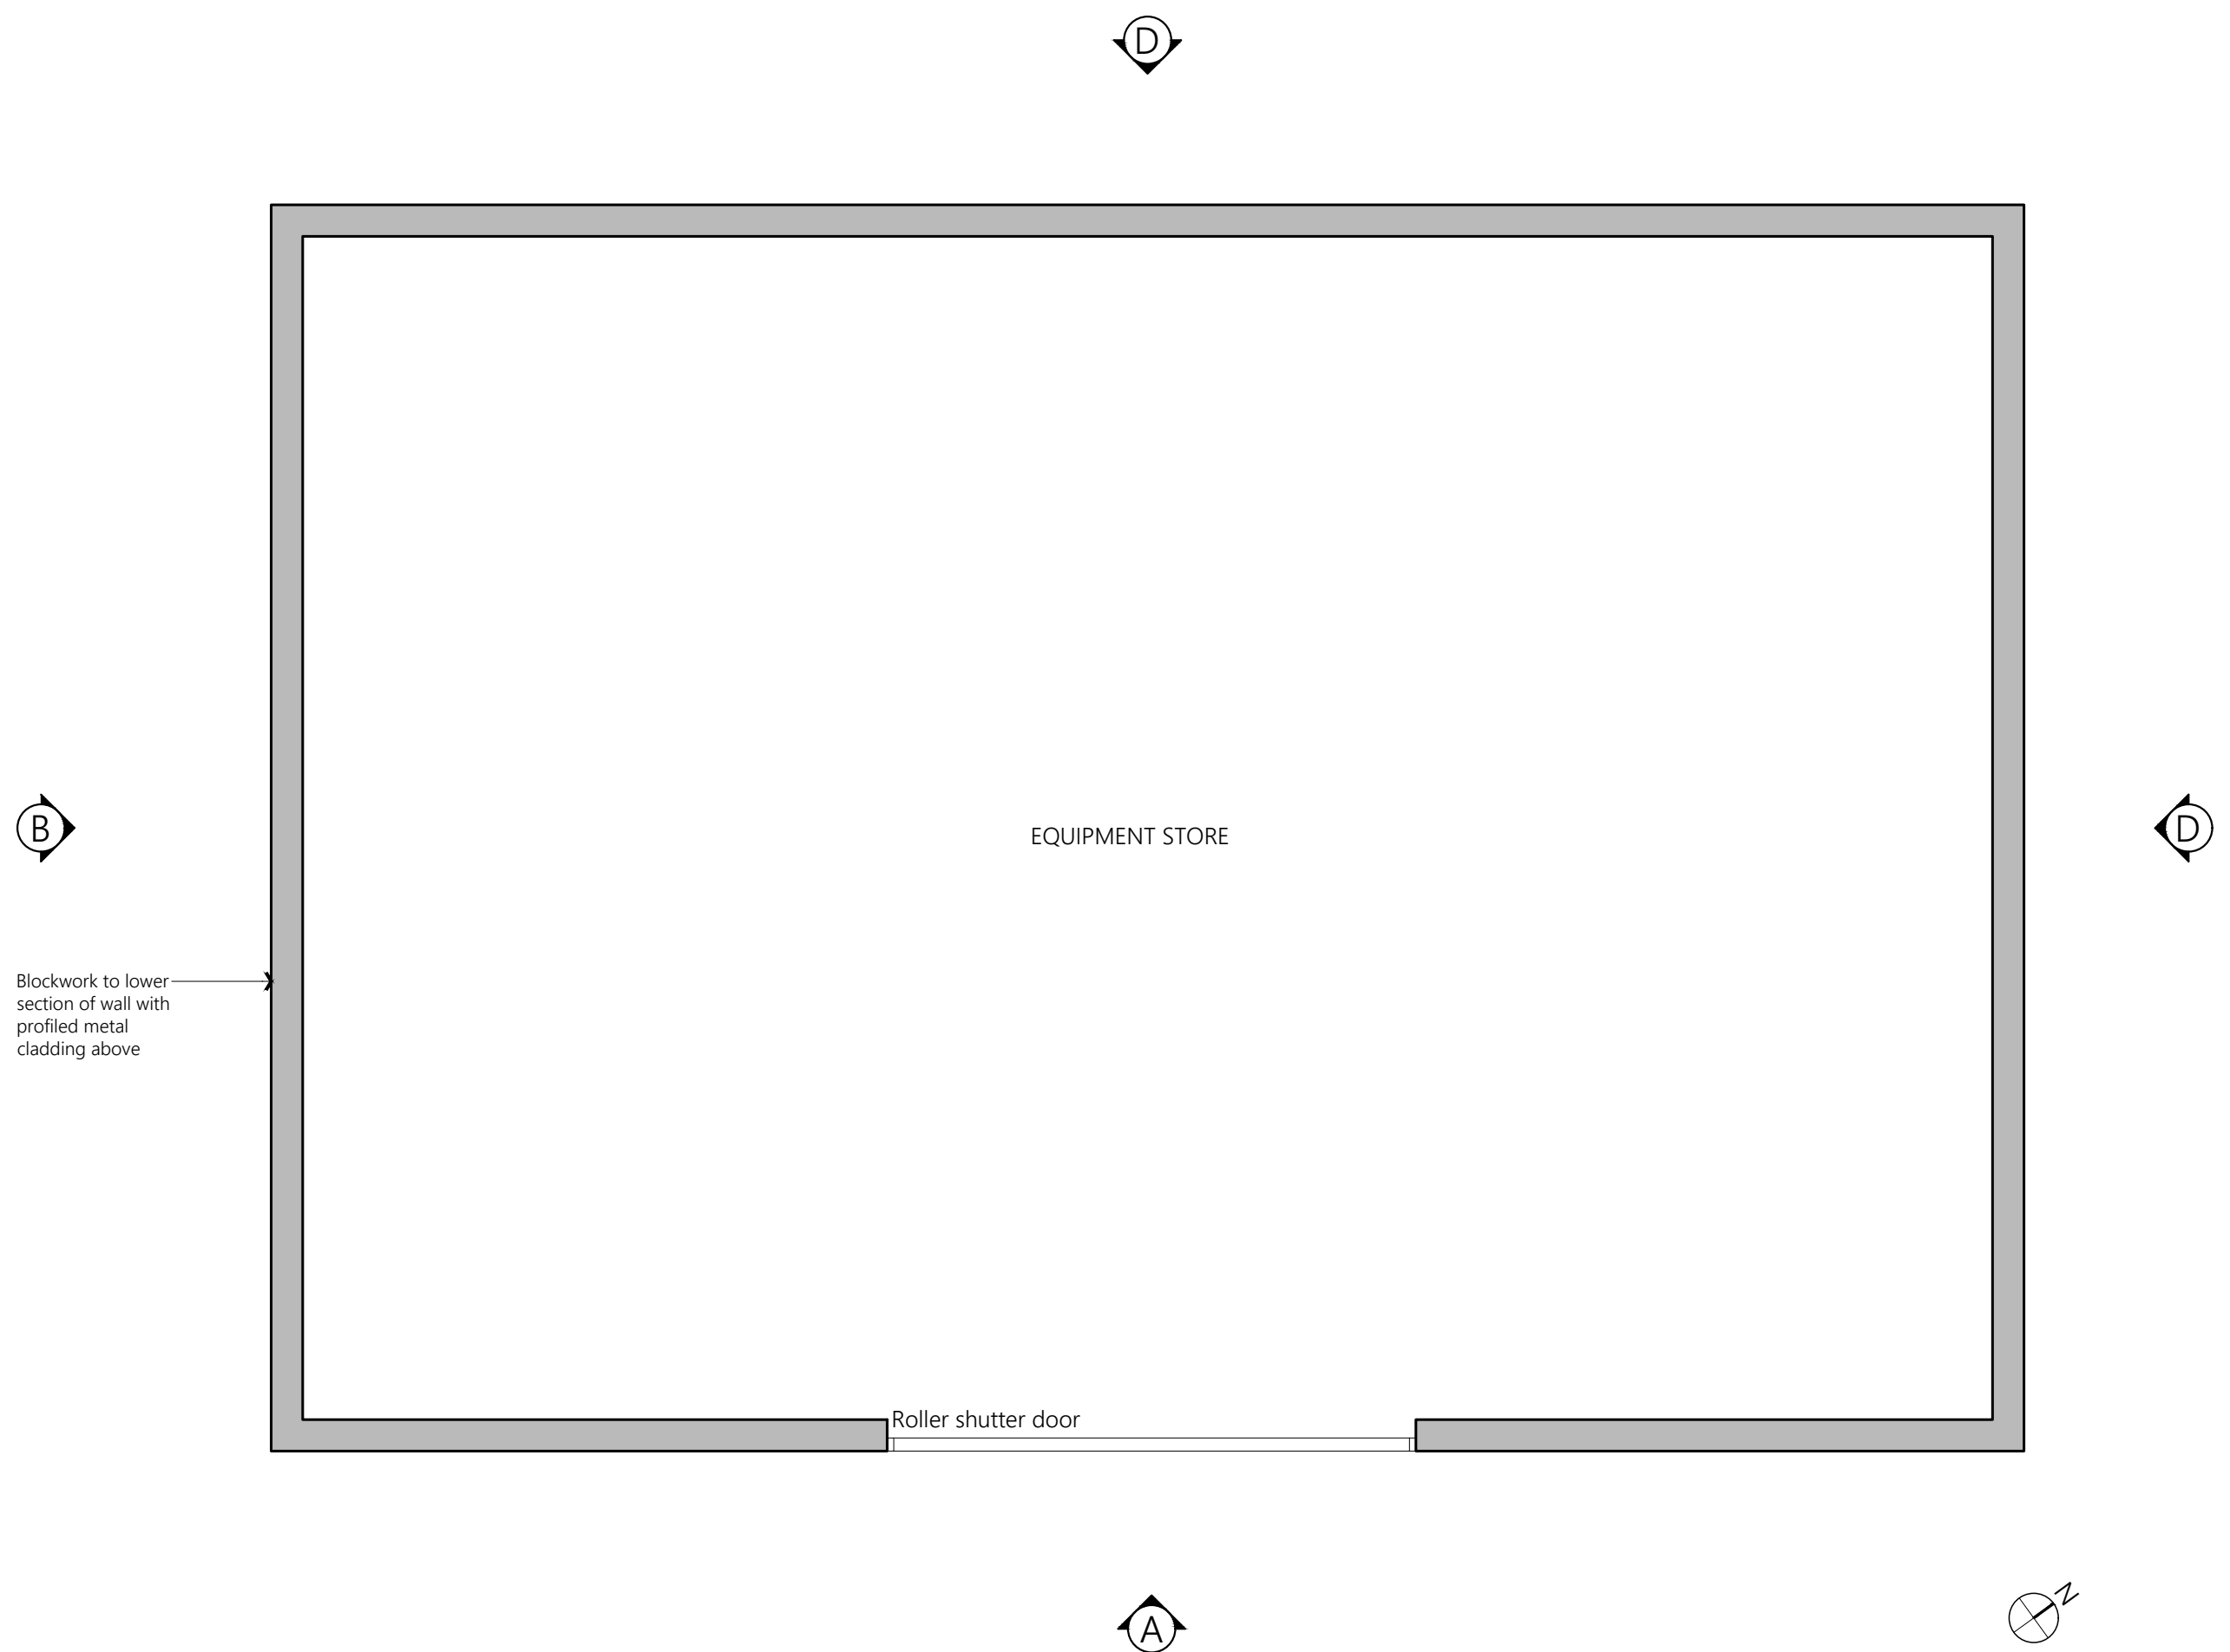


EQUIPMENT STORE PLAN

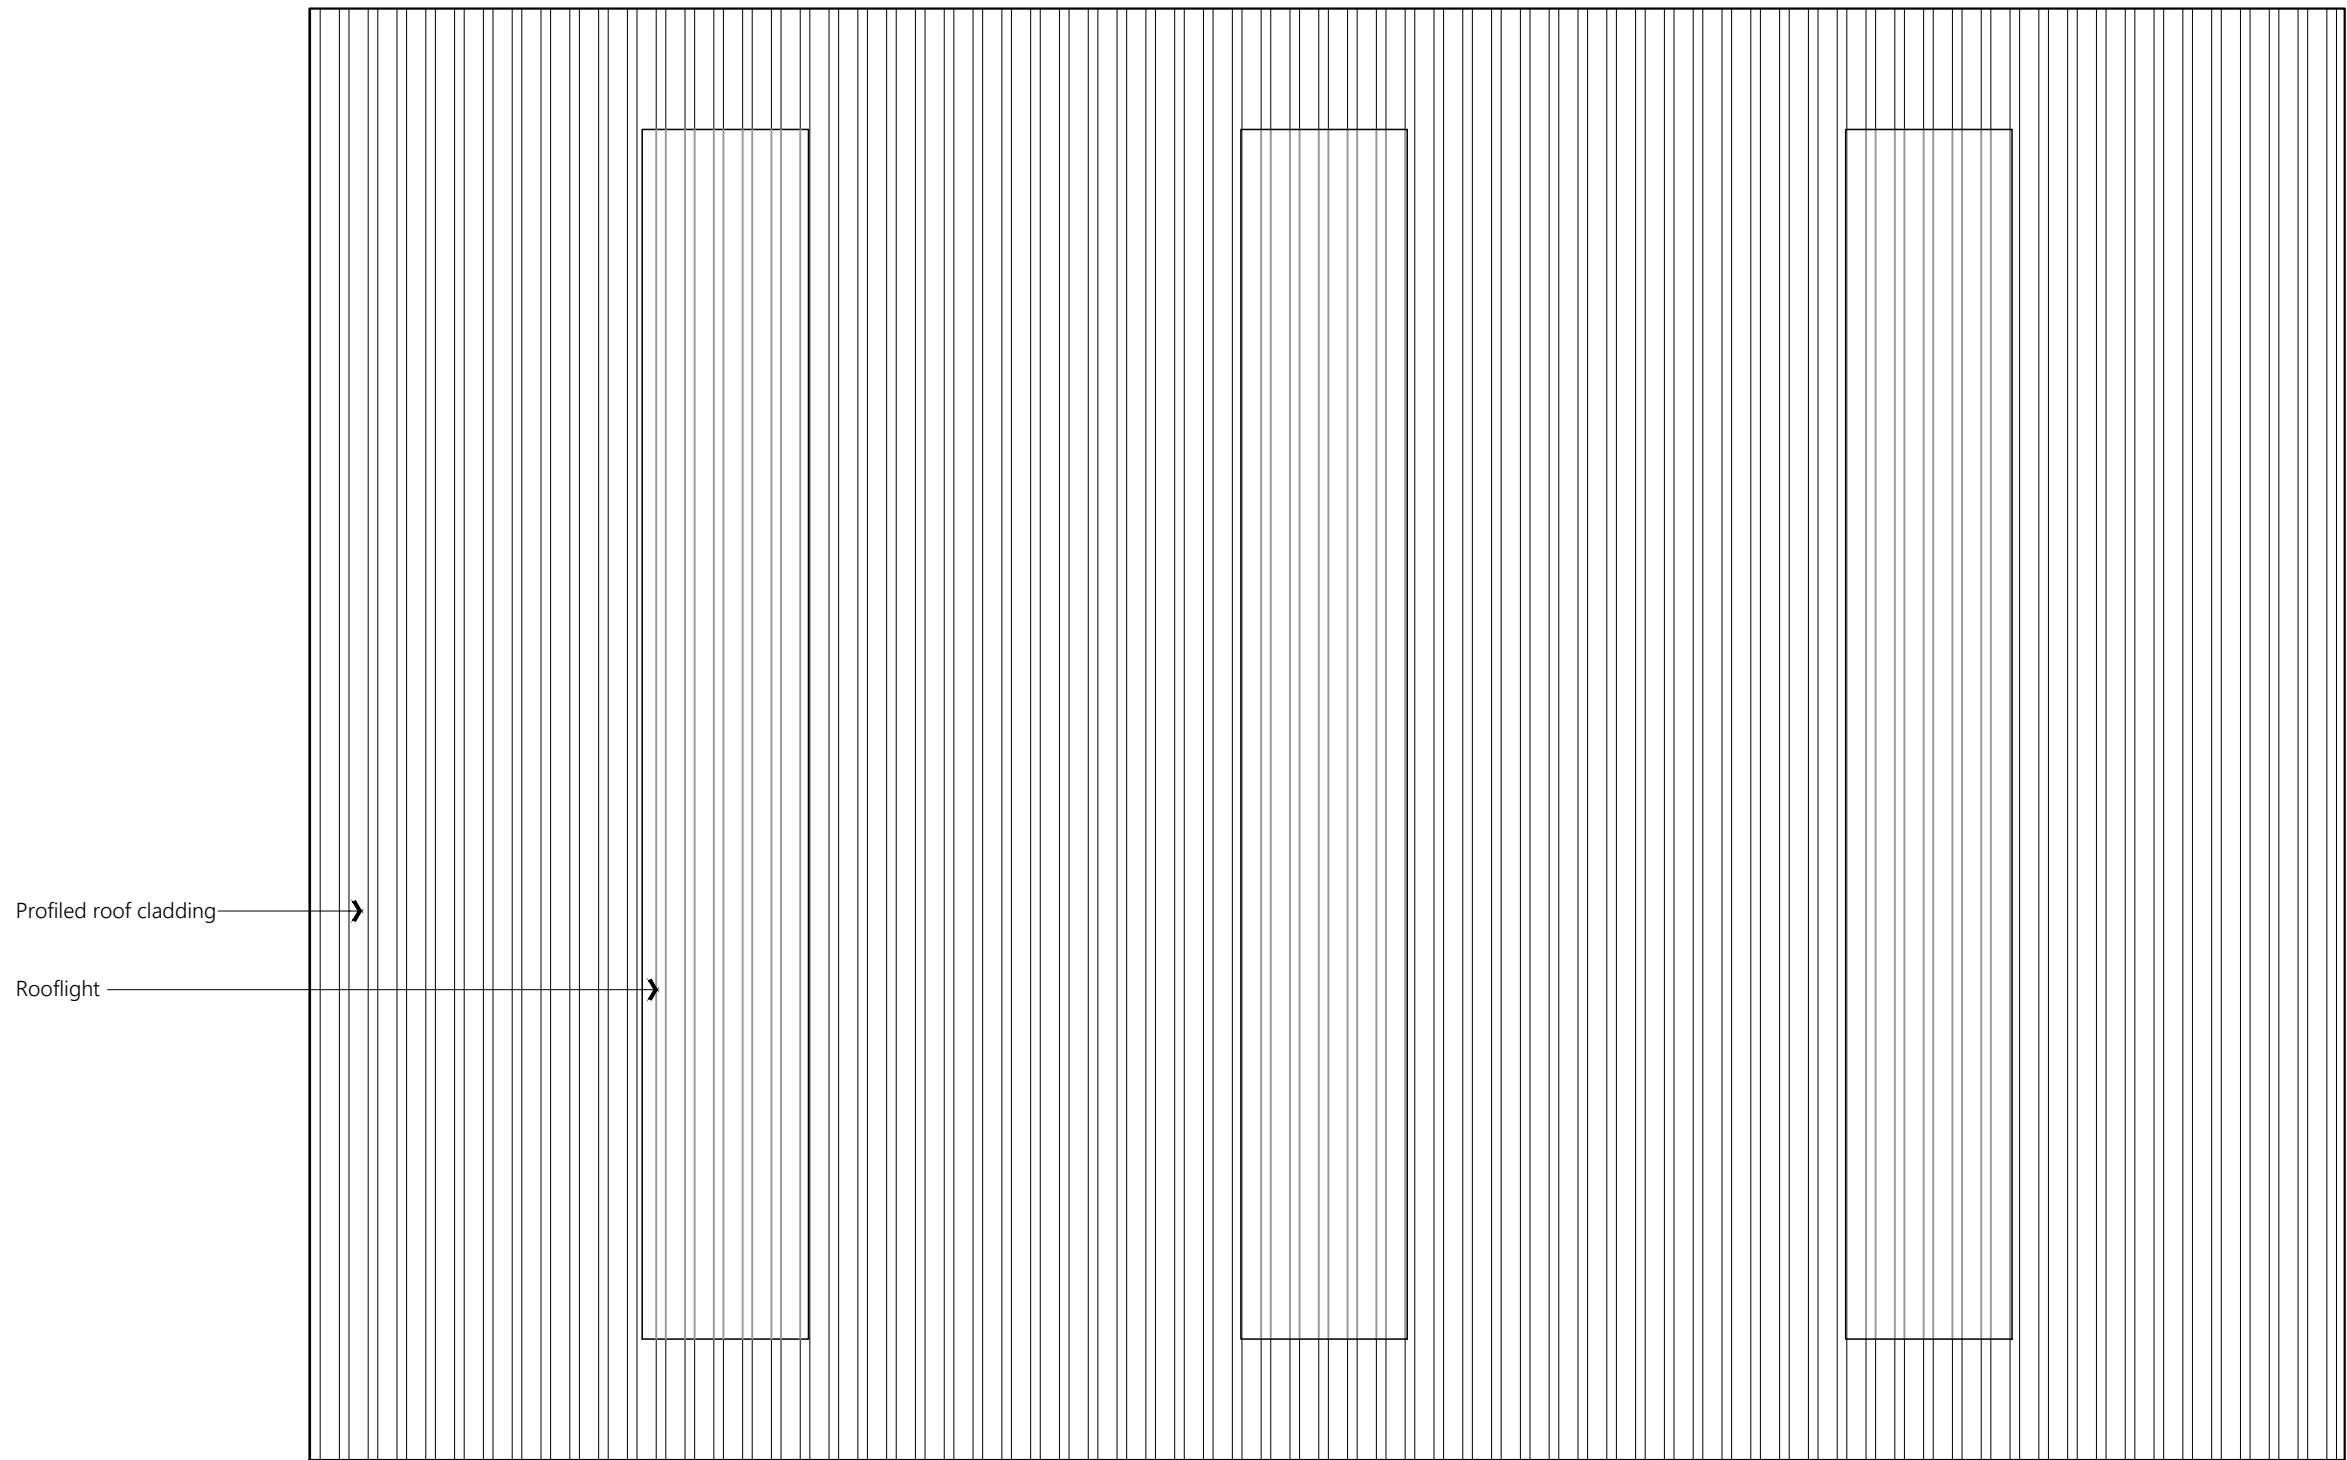


EQUIPMENT STORE ROOF PLAN

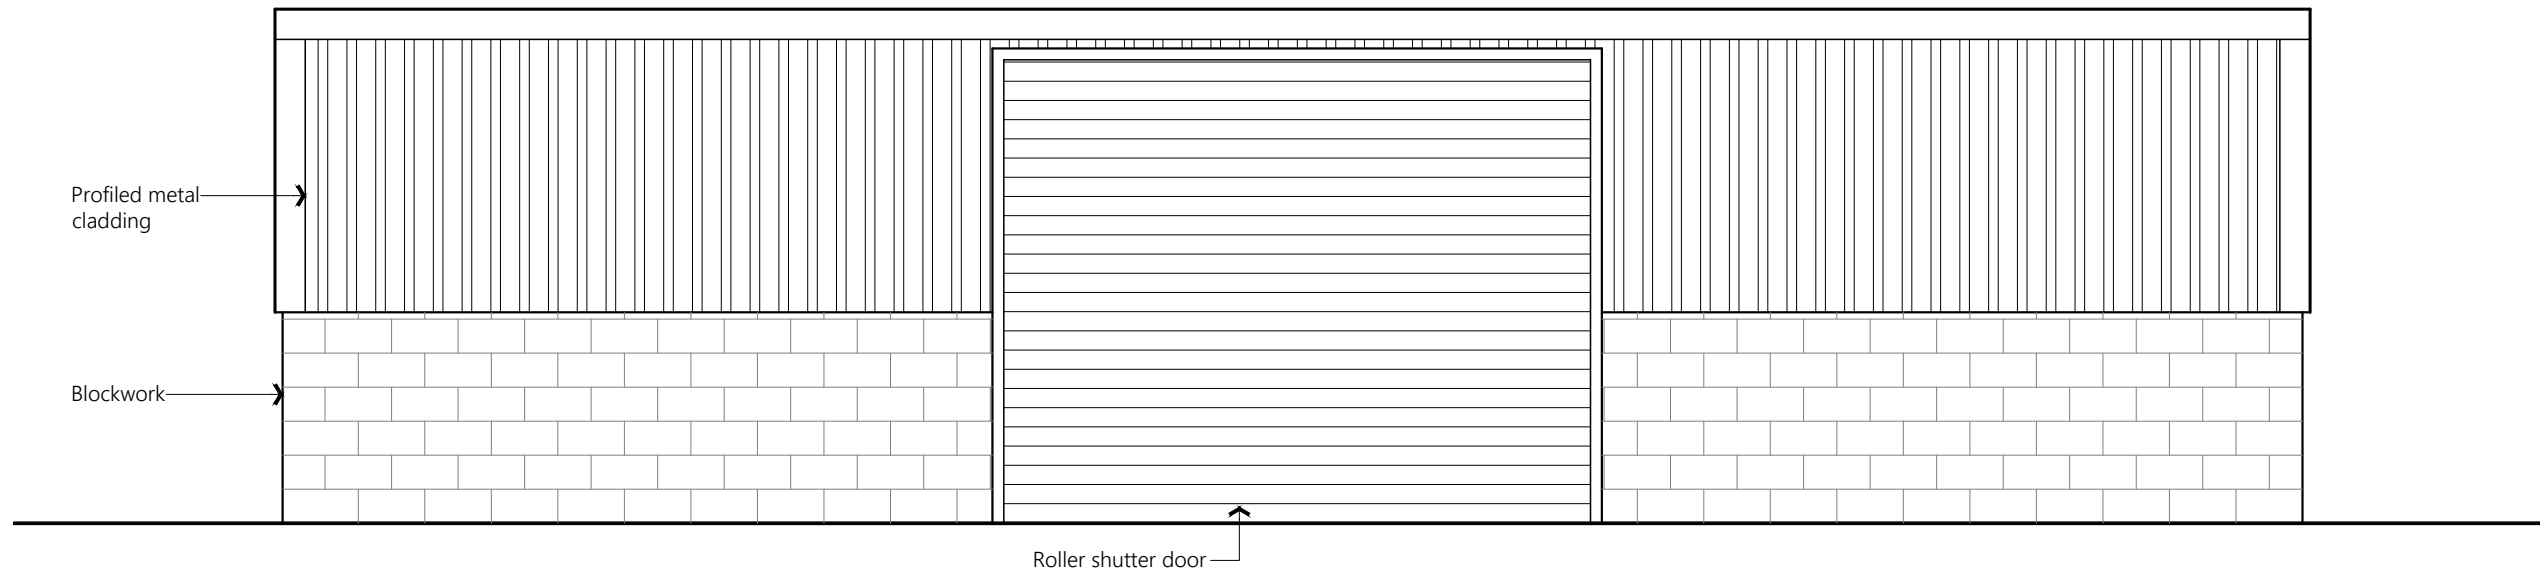


ELEVATION A

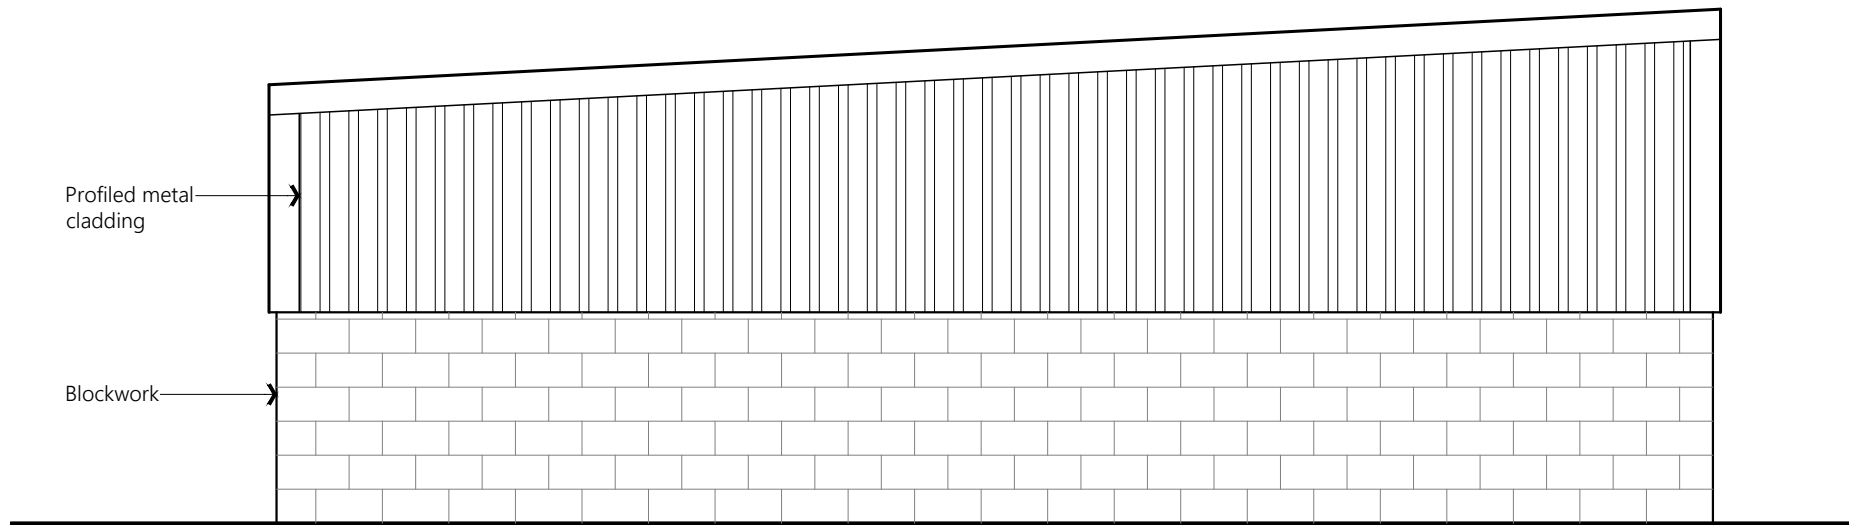


ELEVATION B

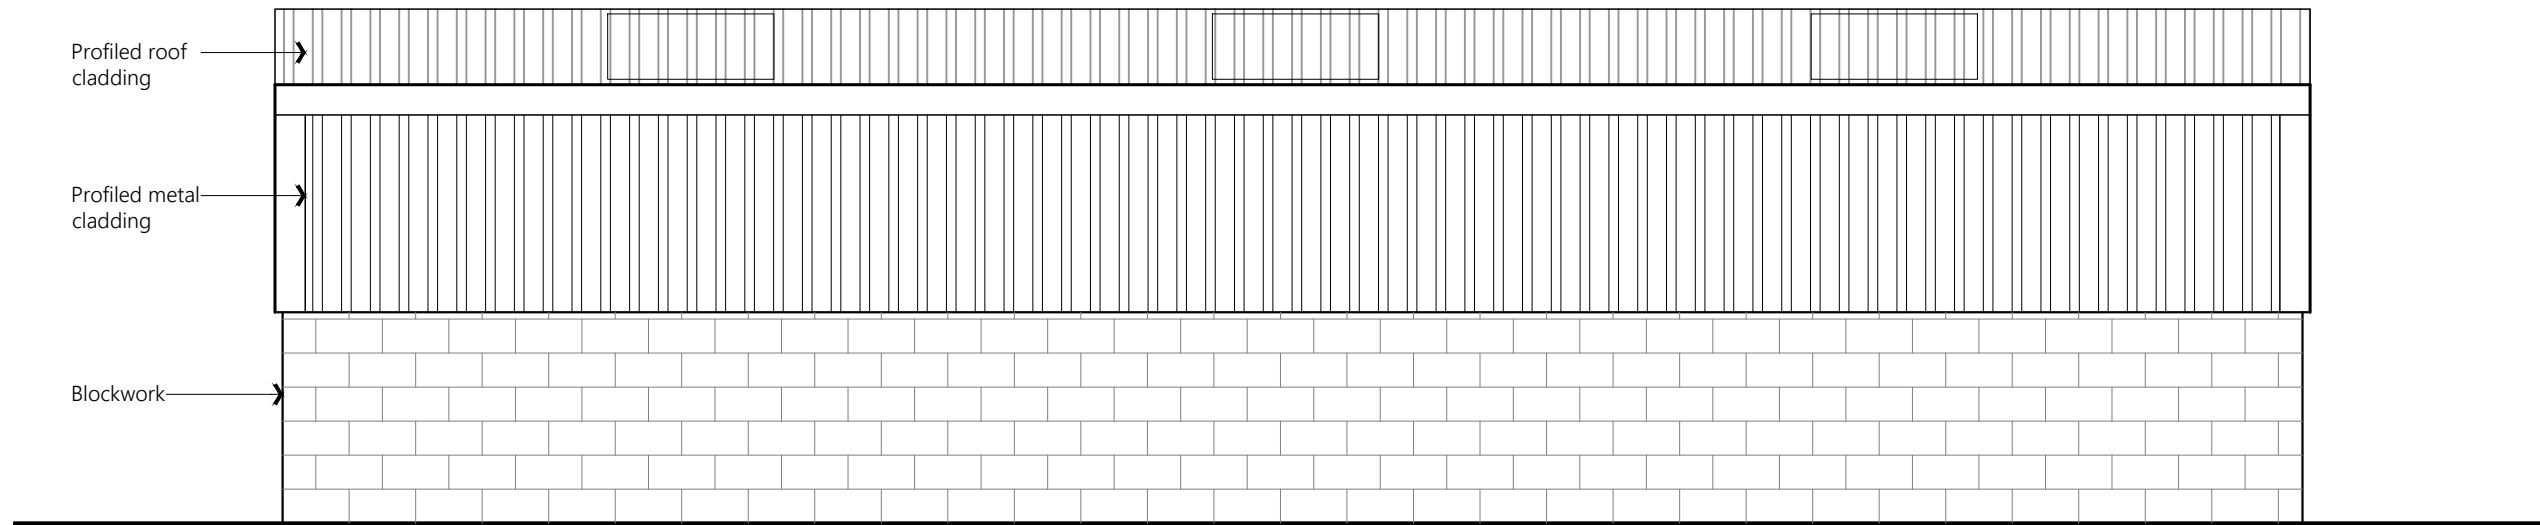

ELEVATION C

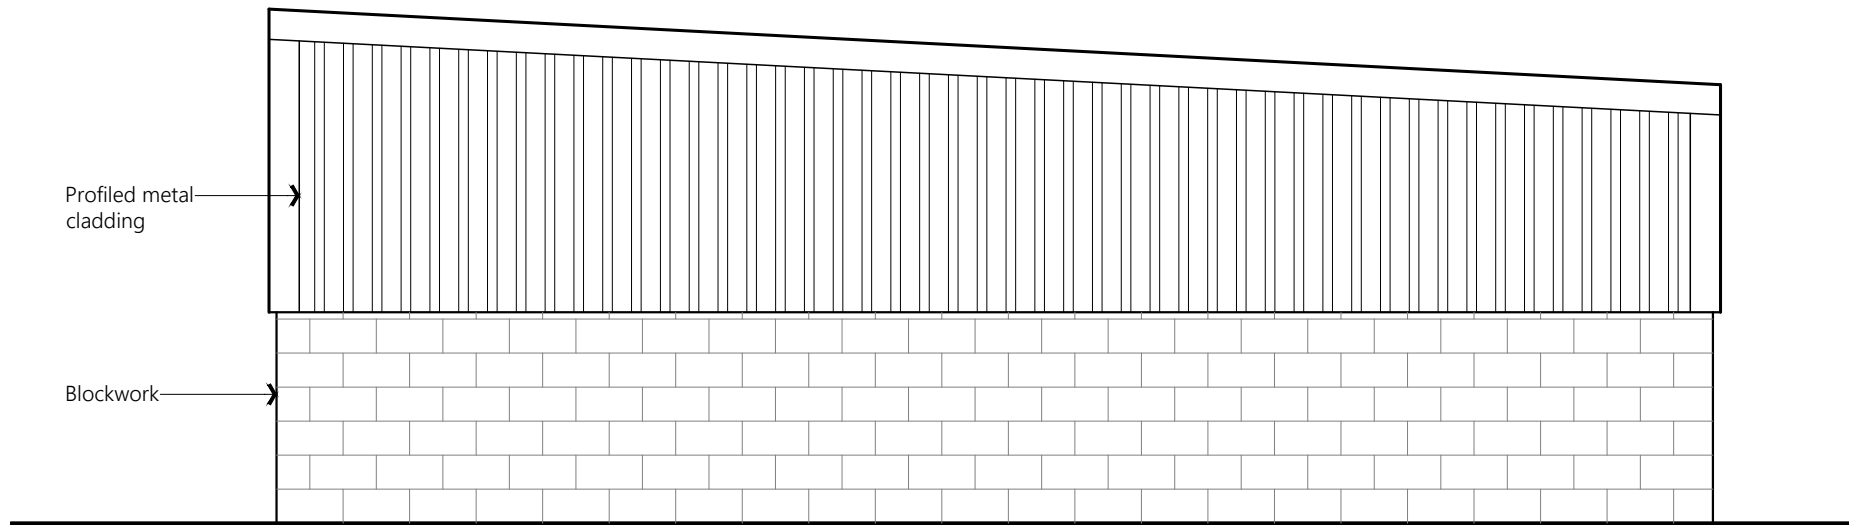

ELEVATION D

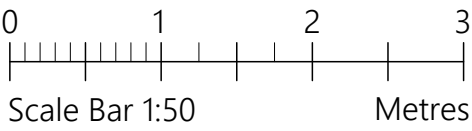

PROJECT	FT Surfacing 40 Doctor Fold Lane Heywood, OL10 2QE		
CLIENT	FT Surfacing		
STATUS	Information		
DRAWING	Equipment Store		
DWG No.	2345A-04	REV	
SCALE	1:50@A1	DATE	March '24
AGB CAD SERVICES		website: www.agbcad.co.uk email: info@agbcad.co.uk telephone: 07912 090 125 DO NOT SCALE FROM THIS DRAWING	