


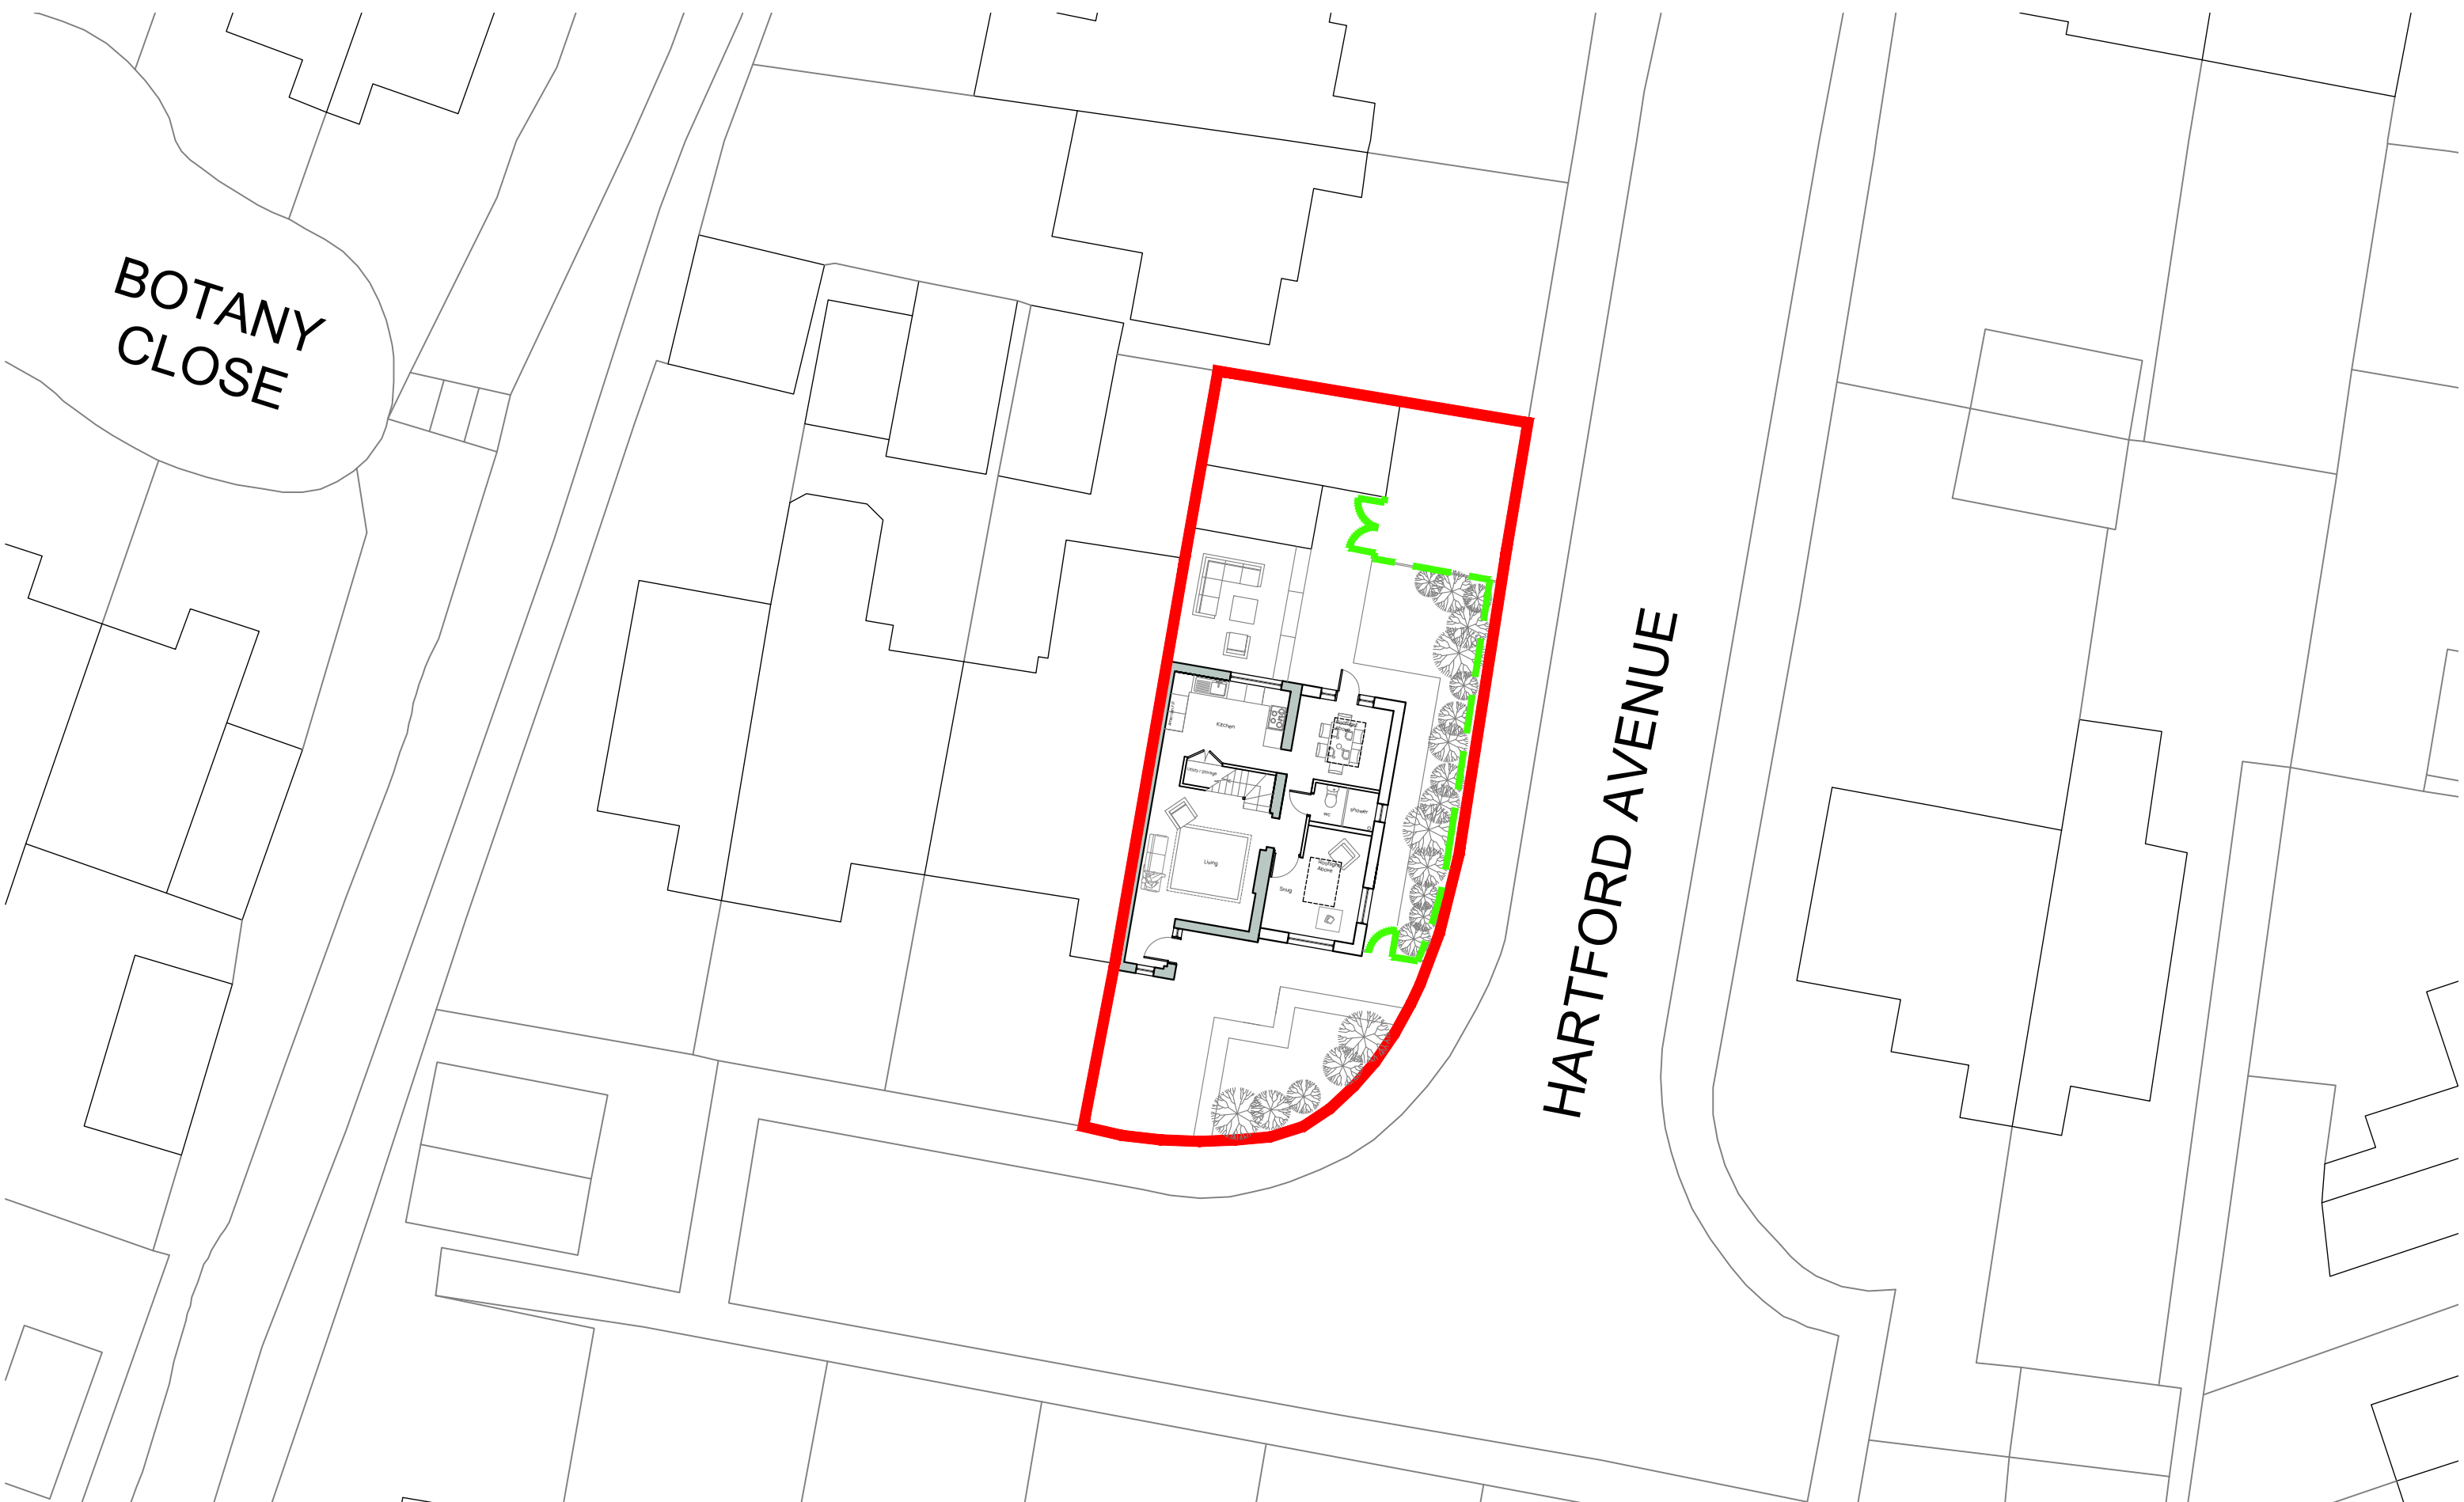

BCAE Architects

Unit 17 Guest House Farm
Runshaw Lane
PR7 6HD

t: 01772 230 538
e: info@bcae-architects.co.uk
w: www.bcae-architects.co.uk

RIBA

This drawing is copyright, and may not be reproduced in any form, without the written consent of BCAE Architects.

Revision + notes

A	Site Plan Updates and Fence	03/01/24
B	Site plan updates, fence line reduced, car port removed, porch extension removed	26/03/24
C	Roof light positions amended	15/04/24

N

Key

Application Boundary

New 2.0m High Acoustic Fence & Gate

0

2m

4m

10m

BCAE

ARCHITECTS

Project Name	Date	Stage
30 Hartford Avenue, Heywood	November 2023	Planning
Title	Scale	Drawn
Proposed Site Plan	1:200 @ A3	LH
Drawing Number	Project No.	Rev.
P01	88.23	C

NOT FOR CONSTRUCTION // DO NOT SCALE

ALL DIMENSIONS TO BE CHECKED ON SITE