

© TRIANGLE ARCHITECTS LIMITED

THIS DRAWING IS THE SUBJECT OF COPYRIGHT WHICH VESTS IN TRIANGLE ARCHITECTS LIMITED. IT IS AN INFRINGEMENT OF COPYRIGHT TO REPRODUCE THIS DRAWING, BY WHATEVER MEANS, INCLUDING ELECTRONIC, WITHOUT THE EXPRESS WRITTEN CONSENT OF TRIANGLE ARCHITECTS LIMITED WHICH RESERVES ALL ITS RIGHTS.

TRIANGLE ARCHITECTS LIMITED ASSERTS ITS RIGHTS TO BE IDENTIFIED AS THE AUTHOR OF THIS DESIGN.

DRAWING NOT TO BE SCALED. FIGURE DIMENSIONS TO BE WORKED TO IN ALL CASES.

THE CONTRACTOR IS RESPONSIBLE FOR CHECKING DIMENSIONS, TOLERANCES & REFERENCES.

ANY DISCREPANCY TO BE VERIFIED WITH THE ARCHITECT BEFORE PROCEEDING WITH THE WORKS.

REPORT ERRORS & OMISSIONS TO ARCHITECT.


WHERE AN ITEM IS COVERED BY DRAWINGS OF DIFFERENT SCALE, THE LARGER SCALE DRAWING TO BE WORKED TO. DO NOT SCALE FROM THE DRAWING. FIGURED DIMENSIONS TO BE WORKED TO IN ALL CASES.

CHECK ALL DIMENSIONS ON SITE.


DRAWING TO BE READ IN CONJUNCTION WITH THE HEALTH & SAFETY PLAN, AND ALL RELEVANT RISK ASSESSMENTS AND THE FOLLOWING DRAWINGS.

Area Schedule (Net)	
Name	Area
Apartment A1	36.5 m²
Apartment A2	37.5 m²
Apartment A3	37 m²
Apartment A4	53 m²
Apartment A5	36.5 m²
Apartment A6	37.5 m²
Apartment A7	37 m²
Apartment A8	60.5 m²
Grand total	335.5 m²


Area Schedule (GIA)	
Name	Area
Ground Floor GIA	211.5 m²
First Floor GIA	211.5 m²
Grand total	423 m²

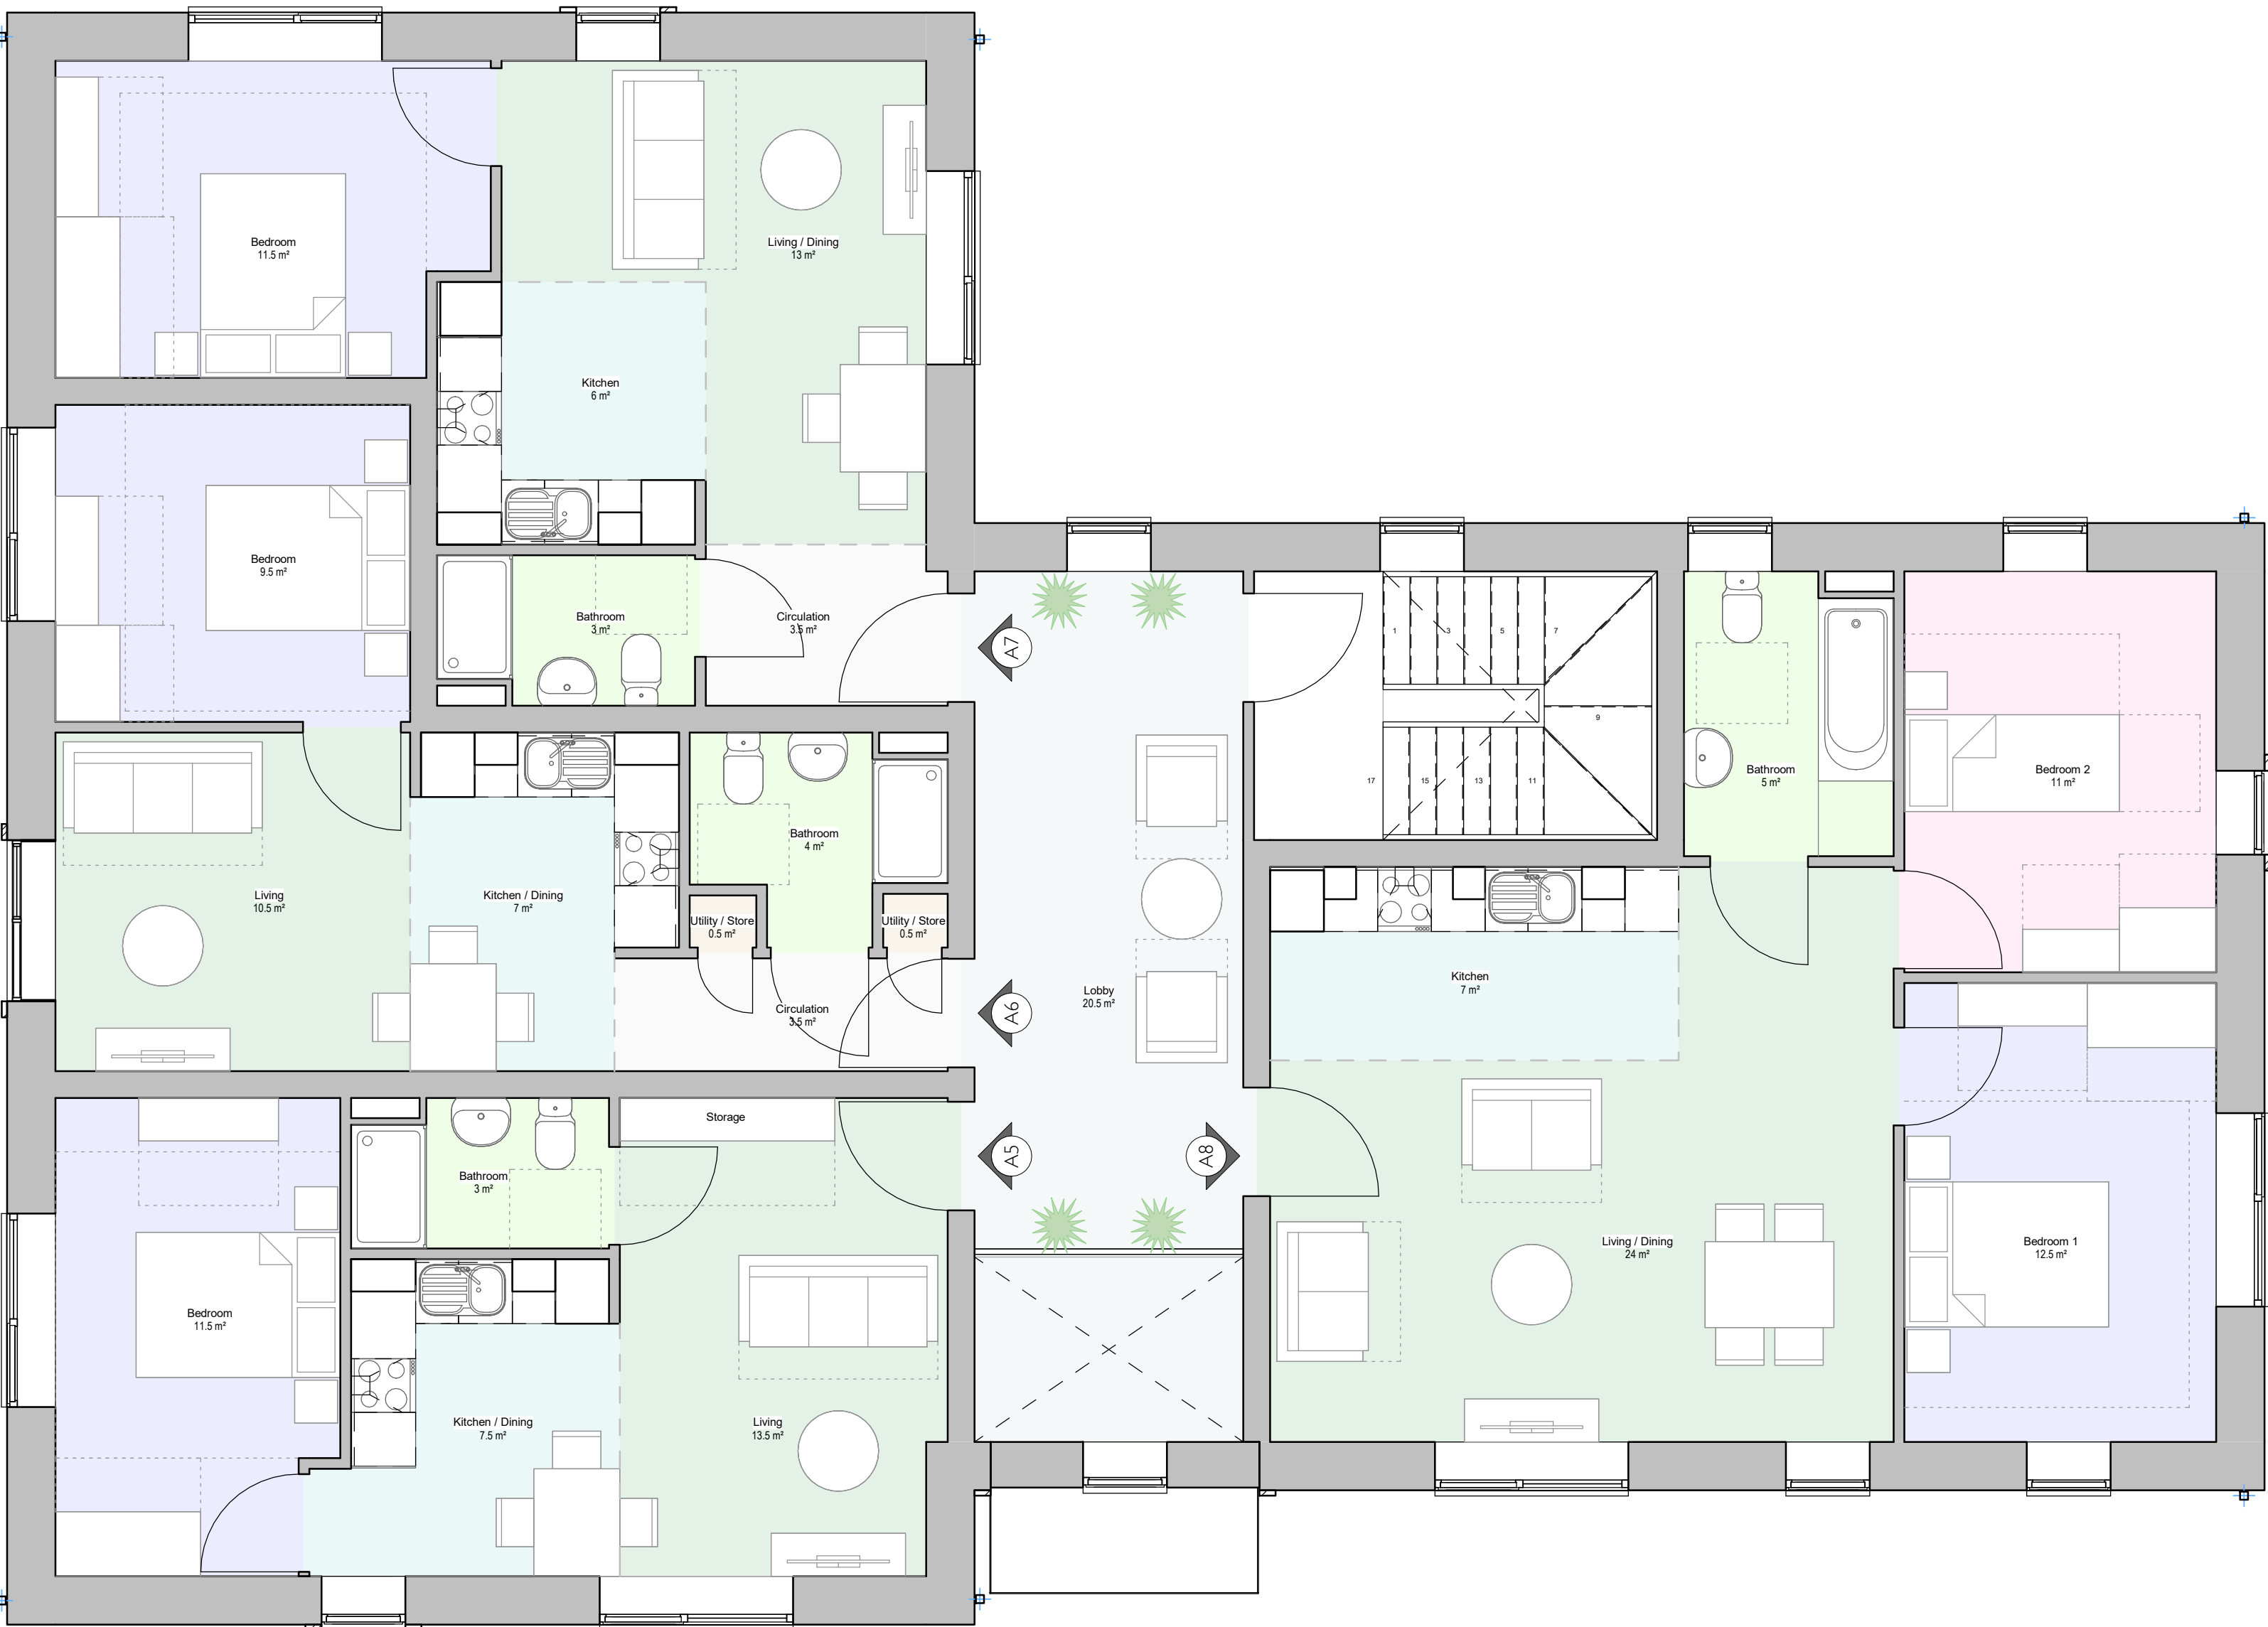

First Floor Plan
1 : 50

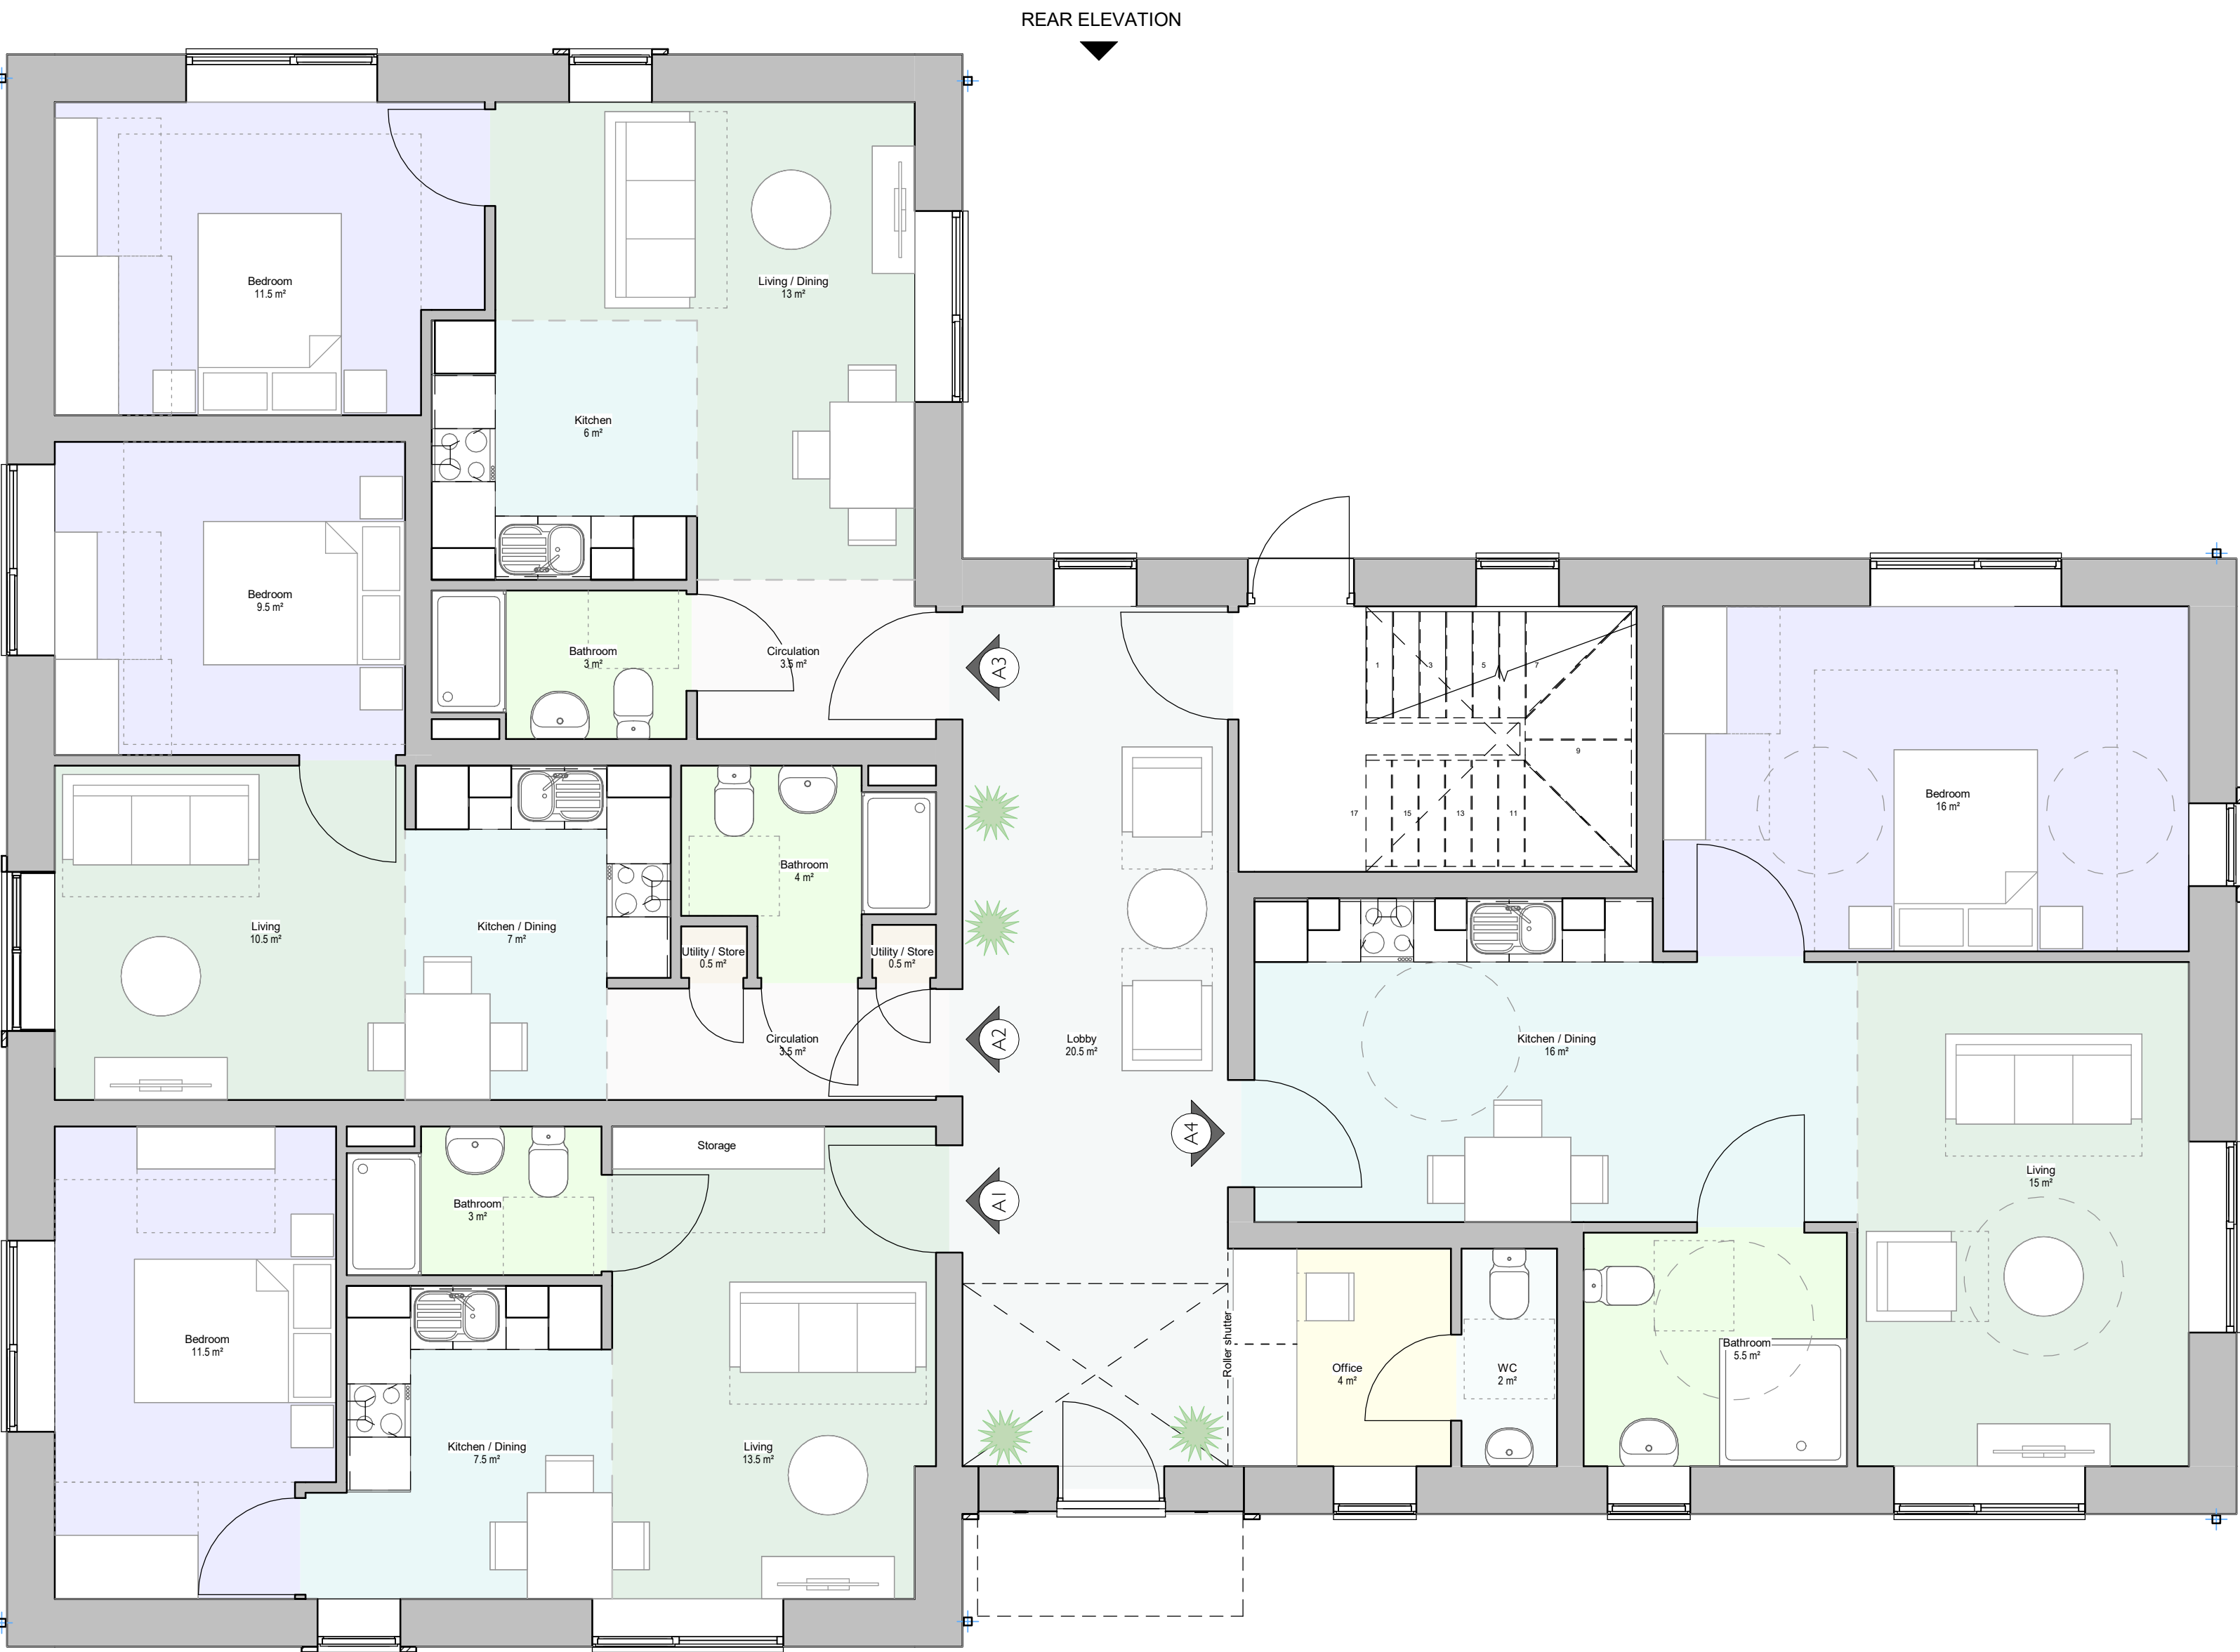

Ground Floor
1 : 50

 

P02	20.01.22	JS	Updated following client comments.
P01	21.12.21	JS	Issued for client comment.
Rev	Date	By	Remarks
Client: Cornerstone Place			
Project No. / Project Name: 21-032 / Whitworth Road, Rochdale			
Drawing Name: Block A Plans			
Drawing Purpose: PLANNING			
Project:	Origin:	Vol/Sys:	Level:
WHI - TRI - Z1 - ZZ - DR - A - 3511			
Status:	Scale @ A1:	Drawn:	Check:
1 : 50			
JS	AJD	December 2021	