




Pershore - East Elevation - As Existing
1 : 200

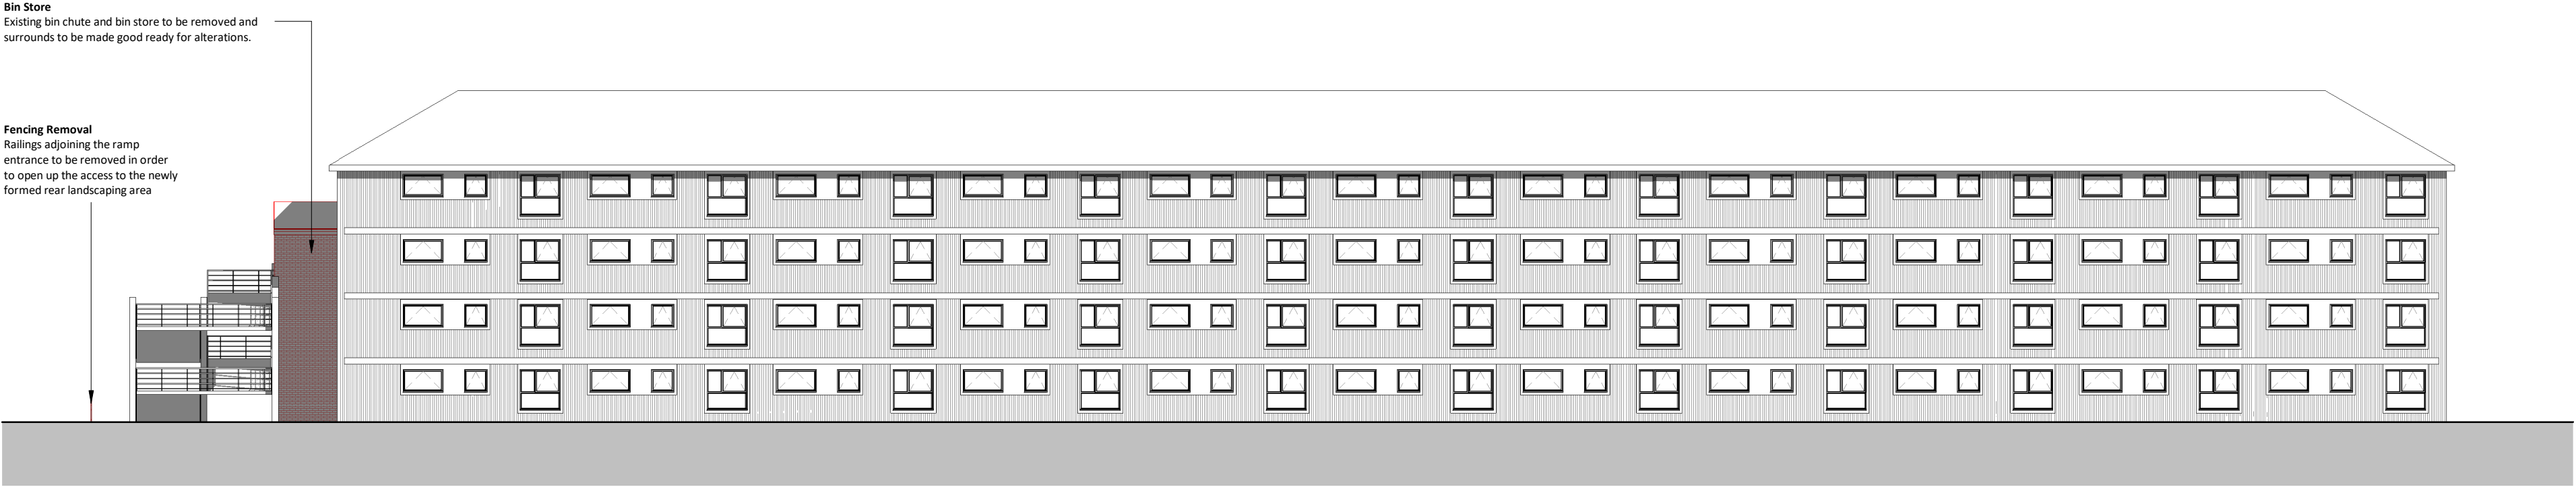


Pershore - East Elevation - Removal
1 : 200

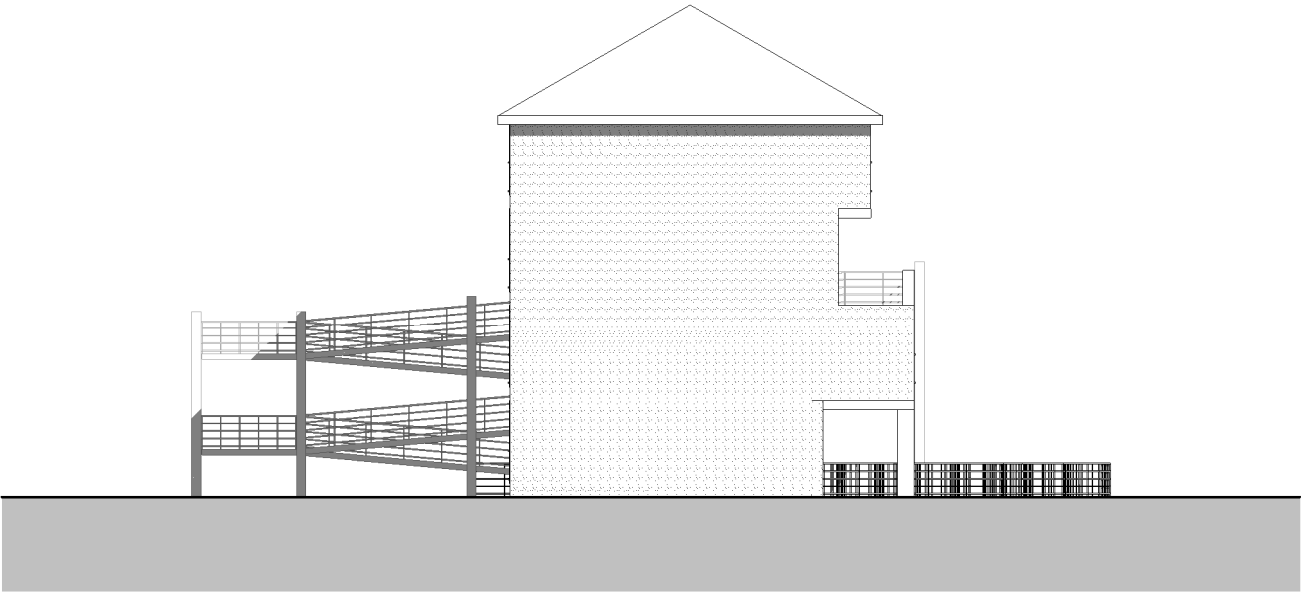

Pershore - North Elevation - As Existing
1 : 200

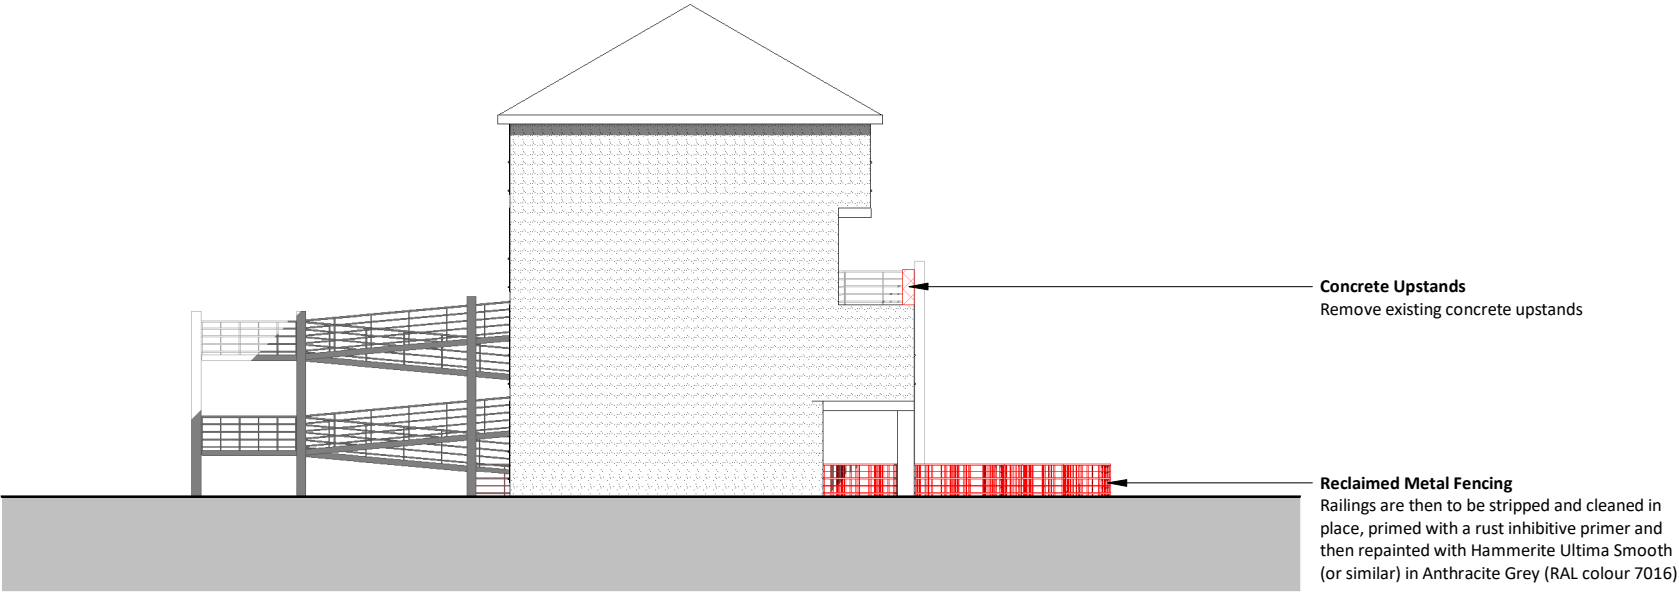


Pershore - North Elevation - Removal
1 : 200

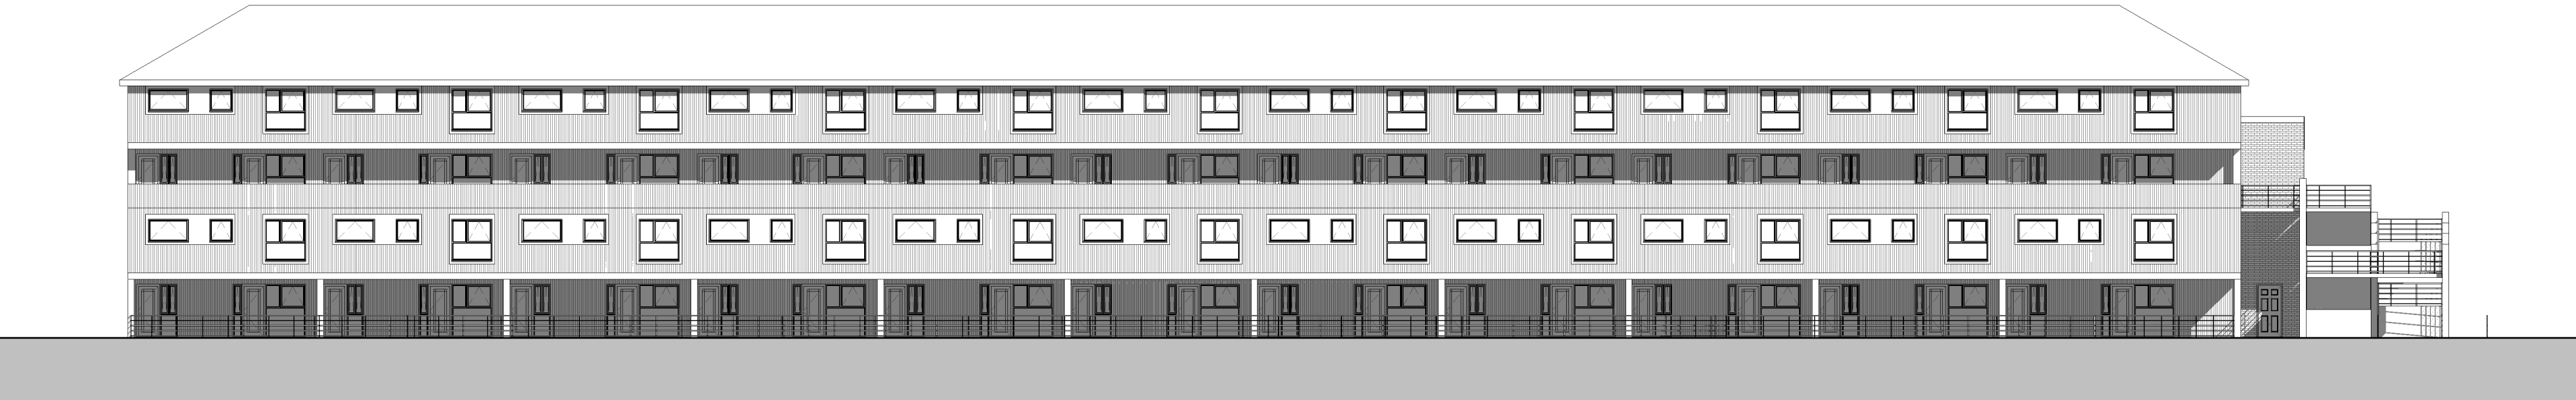


Pershore - West Elevation - As Existing
1 : 200




Pershore - West Elevation - Removal
1 : 200

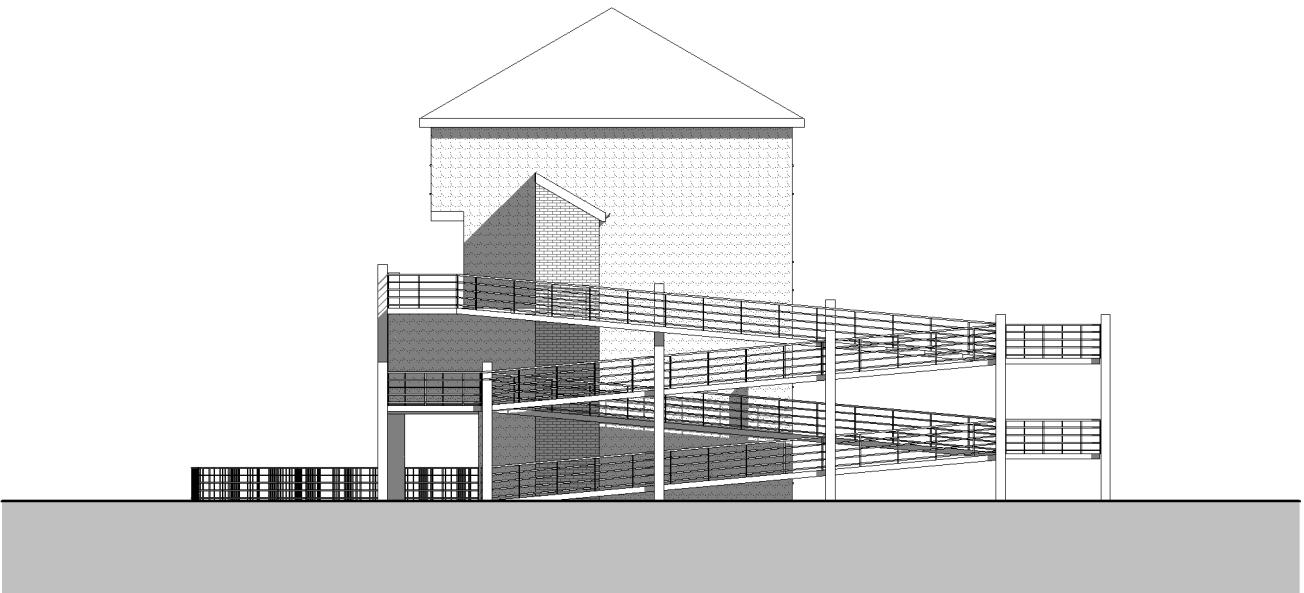

Pershore - South Elevation - As Existing
1 : 200

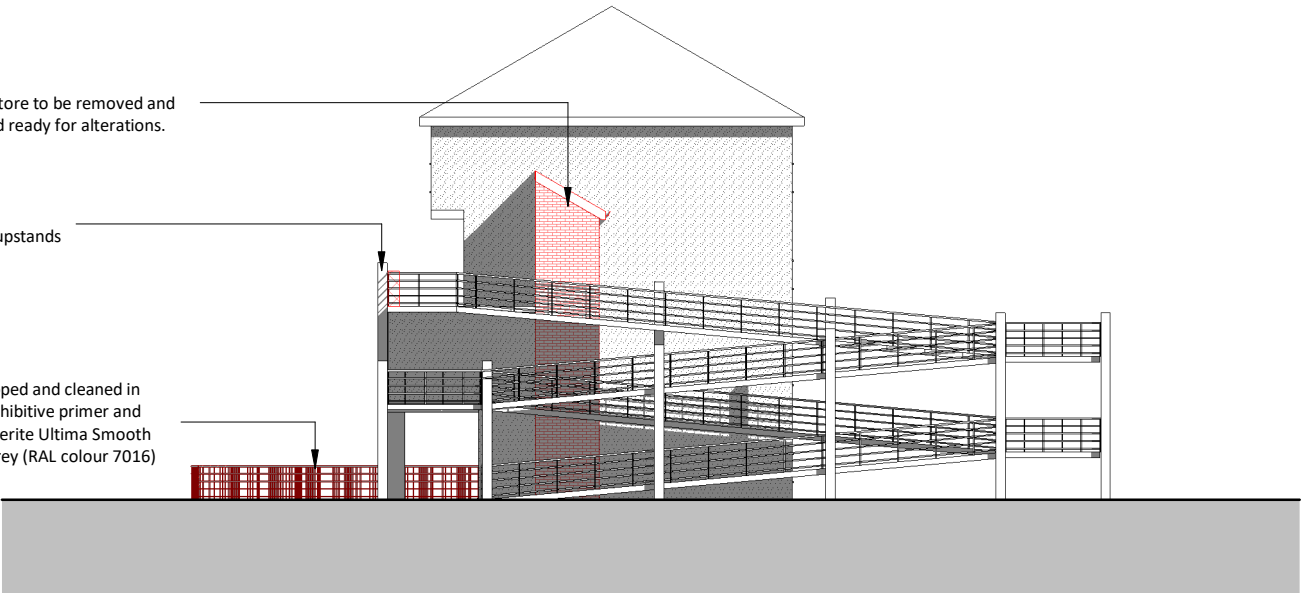

Pershore - South Elevation - Removal
1 : 200

 

This drawing is copyright Bernard Taylor Partnership Ltd and must not be copied or disclosed by or to any unauthorised persons without the prior written consent of Bernard Taylor Partnership Ltd

Do not scale from this drawing. Do not take measurements from the CAD base. Any discrepancies are to be reported to the architect for clarification.

All dimensions are to be checked on site prior to construction, manufacture of any components and ordering of materials and equipment.

All materials and workmanship to be in accordance with the current British Standards and codes of practice.

 To be removed

Rev	Date	Int	Description
-----	------	-----	-------------



CLIENT:
Rochdale Borough Housing

PROJECT:
LOWER FALINGE

DESCRIPTION:
Elevations as Existing / Removal Ph4

PURPOSE OF ISSUE:
Planning

DRAWN BY:	CHECKED	DATE:	SCALE @ A1:
AP	VS	30/06/23	As indicated

JOB NO:	STATUS CODE:	DRAWING NO:	REV
3749	S2	105	

FILE IDENTIFIER:
LF-BTP-00-E-DR-A-3749_105

Elizabeth House 486 Didsbury Road Heaton Mersey Stockport SK4 3BS
0161 443 1221 info@bernardtaylor.co.uk www.btparchitects.co.uk