



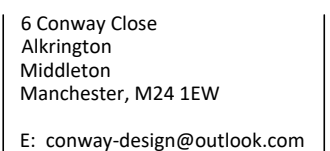

Standard Building Regs Notes are to be provided by Conway Architectural Design prior to a building regs application being submitted.

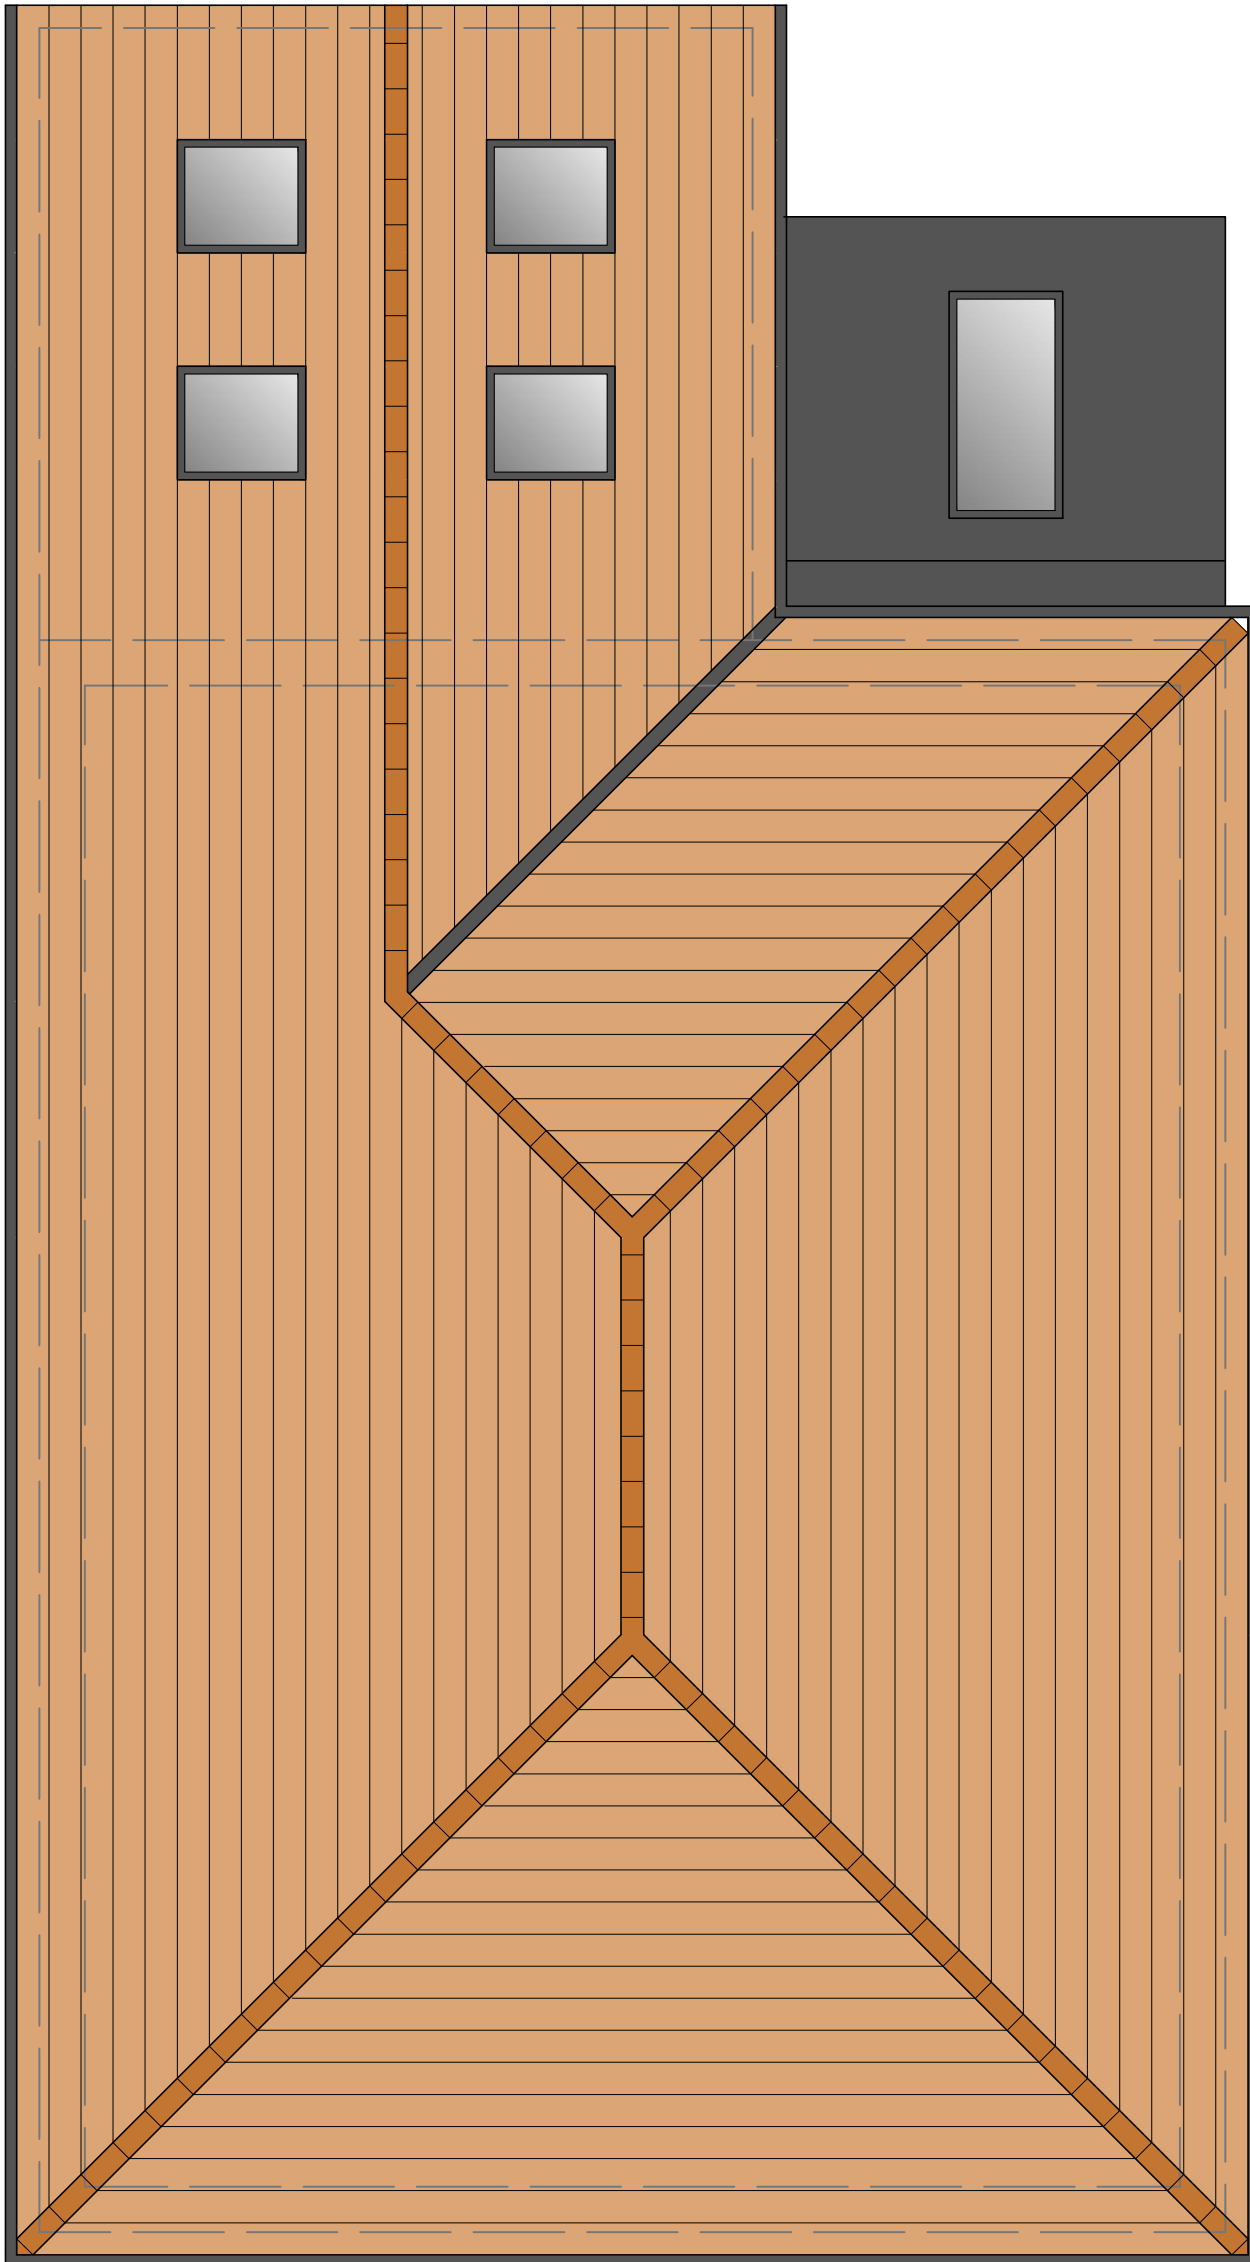

JOB TITLE : 2 Storey Rear Extension
ADDRESS : 15 Davids Farm Close, Middleton
DRAWING TITLE : Proposed Roof Plan
SCALE : 1:50 @ A3
DRAWN : xxx DATE : 02.03.23

713-09D