


general notes:
copyright reserved to mck associates ltd. and this drawing may not be used
or reproduced without prior written consent.

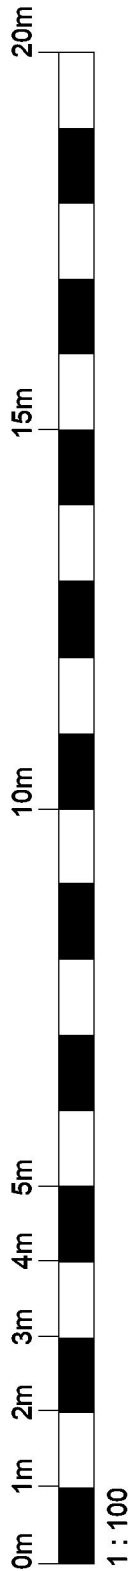

FRONT ELEVATION

SIDE ELEVATION



REAR ELEVATION

SIDE ELEVATION

Rev. Date by Description

PLANNING

Client:
ECCLESTON HOMES

Project:
RE-ELEVATED HOUSE TYPES
HAIGH

Drawing Title:
PROPOSED ELEVATIONS

Drawn:
MHR

Checked:
PGM

Scale @ A3:
1 : 100

Date:
19/12/2022

Job No:

Drawing No:
HA-EL

Rev:



associates limited

architecture | building surveying | urban design

burnaby villa ■ 48 watling street road ■ fulwood ■ preston ■ pr2 8bp
tel: 01772 774510 fax: 01772 774511 email mck@mckassociates.co.uk