



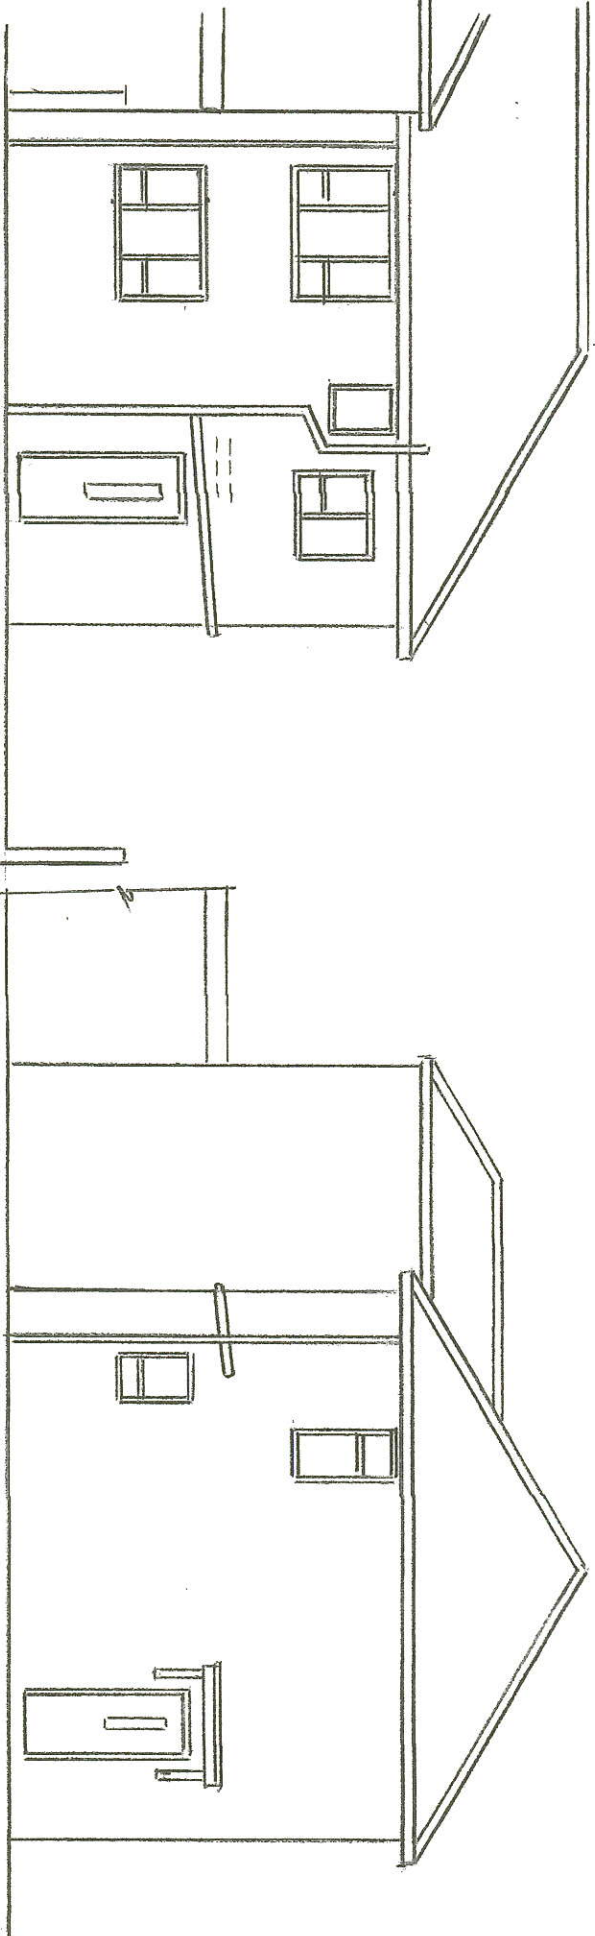


EXISTING REAR ELEVATION

EXISTING SIDE ELEVATION

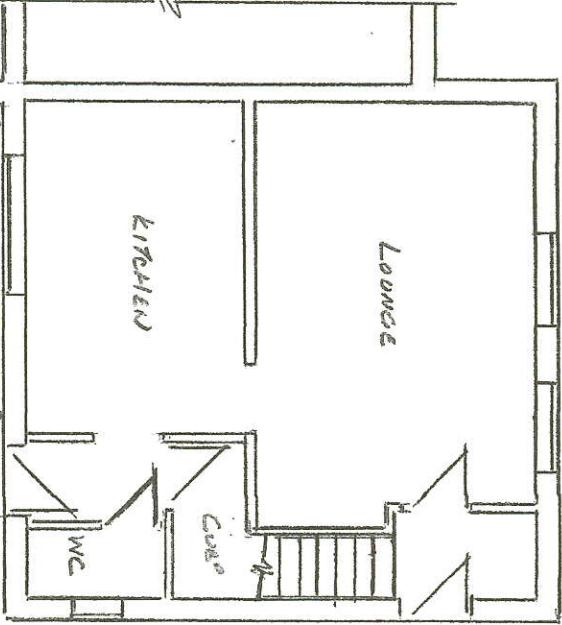

EXISTING GROUND FLOOR PLAN

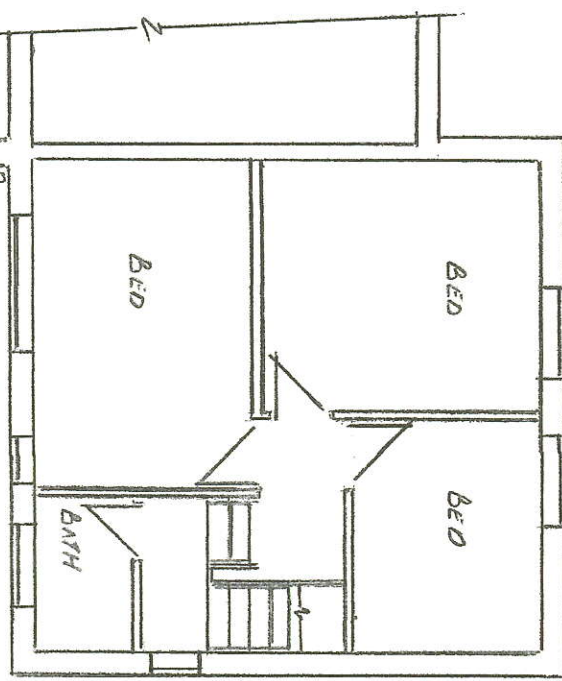

EXISTING FIRST FLOOR PLAN

Thompson Designs

Tel 0161 705 1458 Mob 07884 318634

Sheet 1

Existing Plans and Elevations
20 Letchworth Avenue
Rochdale OL11 1NB
Scale 1:100 @ A3 Date May 2024