


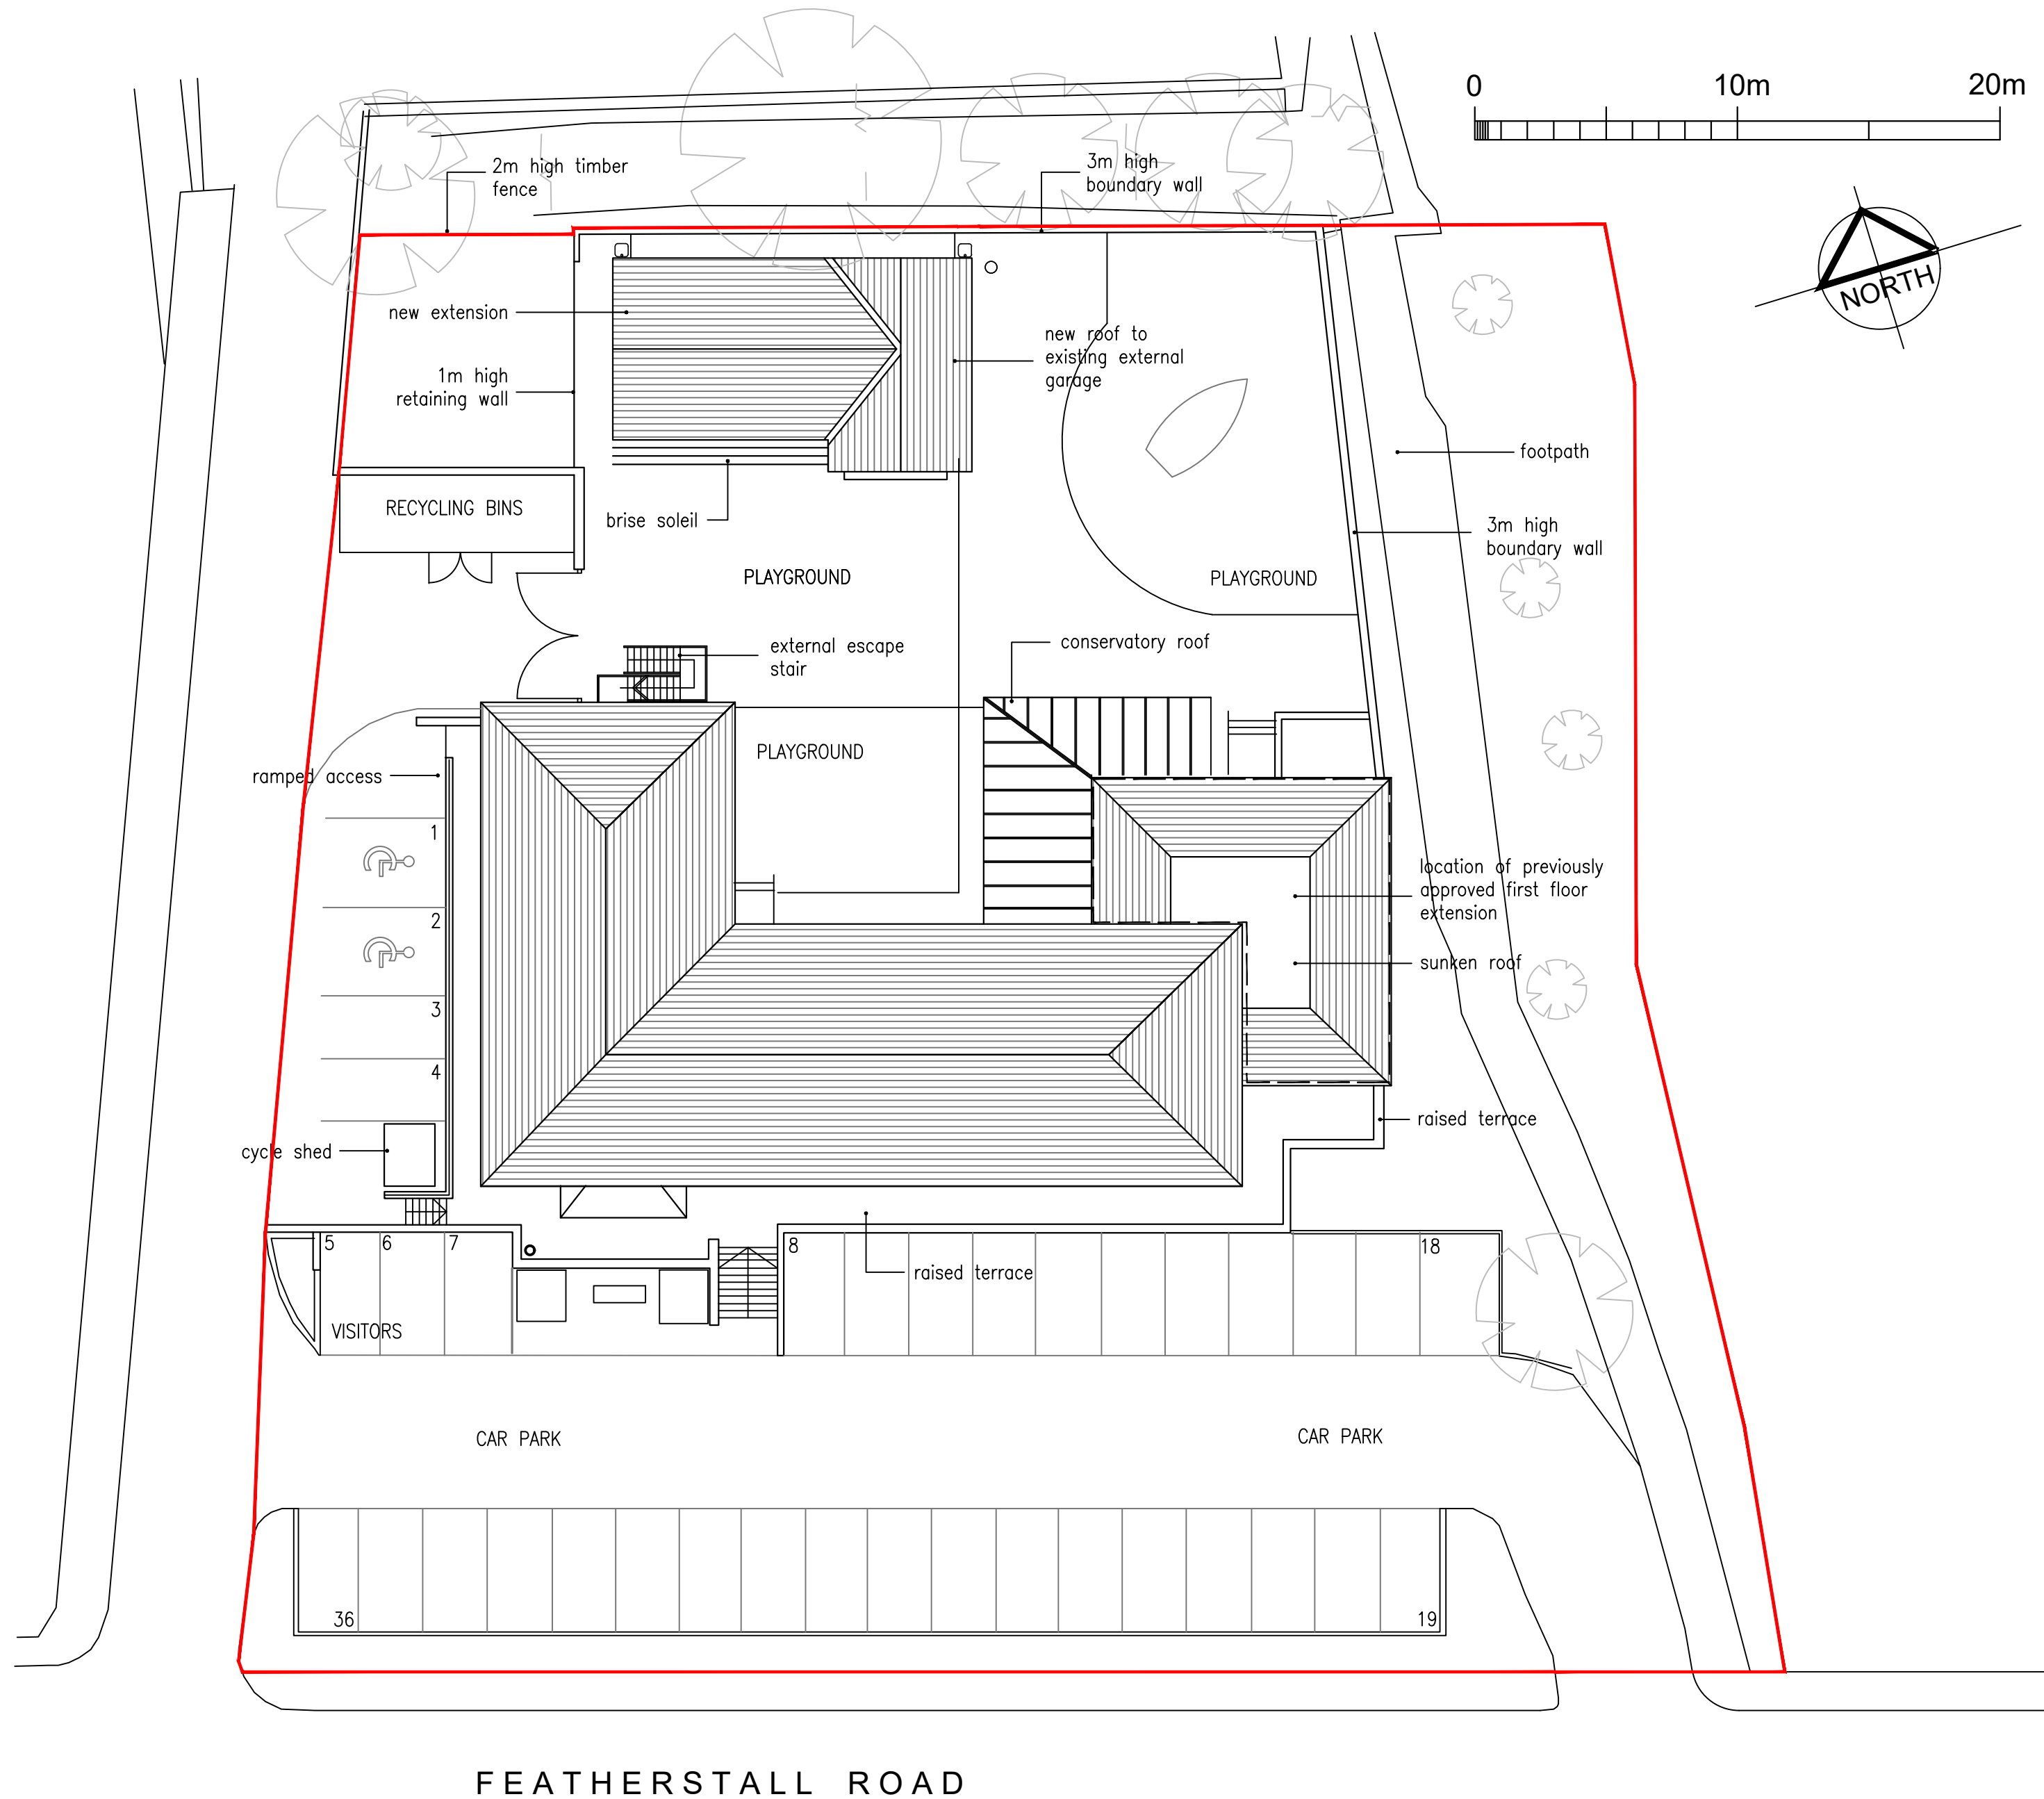

B DRAINAGE MOVED TO SEPARATE DRAWING	05.08.24
A WATER BUTTS ADDED	08.05.24

revisions

proposed site plan
new after school club
the ark littleborough

date: september 2022	scale 1:200 @a2
----------------------	-----------------

status: preliminary	dwg. d417/ASC 04 rev B
---------------------	------------------------

DO NOT SCALE - IF DIMENSIONS ARE NOT GIVEN PLEASE ASK

architectural designworks limited

designworks



studio one 17 biggin gardens heywood OL10 2WF t: 0161 332 1943 e: architects@archdesignworks.co.uk