



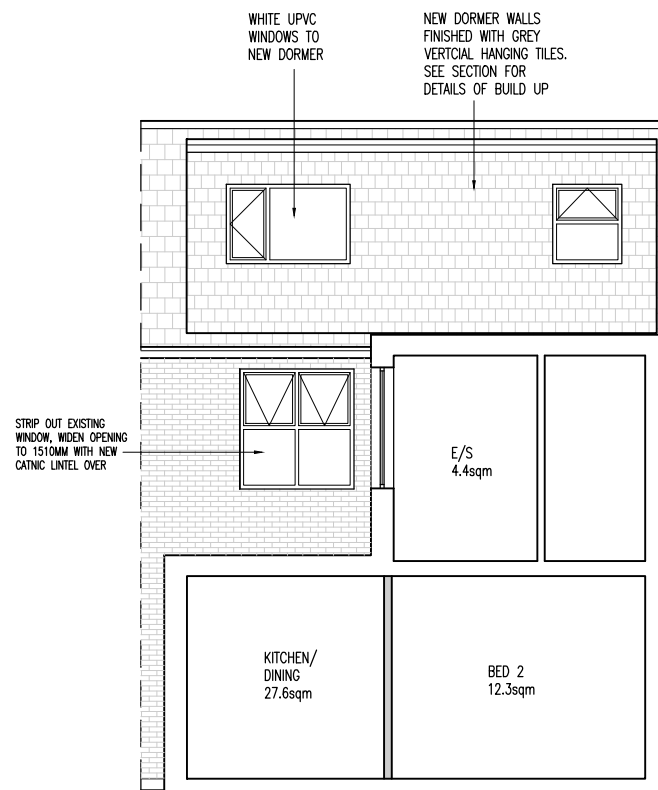

PROPOSED REAR ELEVATION OF HOST BUILDING (B-B)
1:100 @ A3

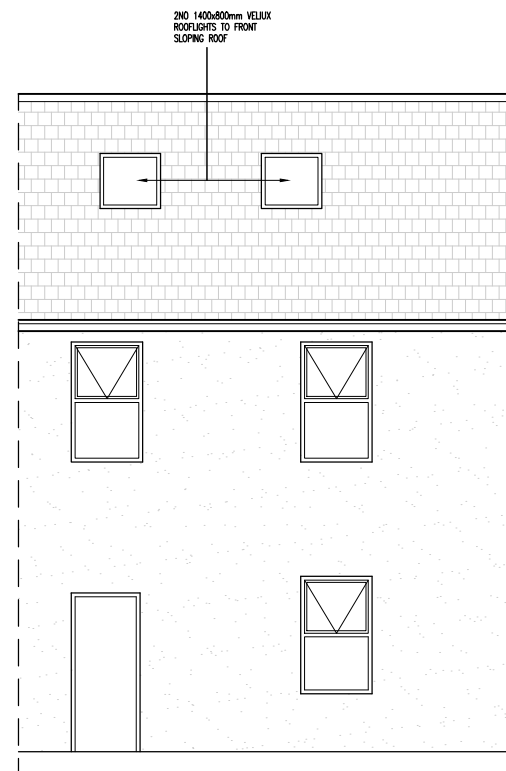


PROPOSED FRONT ELEVATION
1:100 @ A3




PROPOSED REAR ELEVATION
1:100 @ A3



PROPOSED REAR HOST ELEVATION OF REAR GROUND FLOOR (C-C)
1:100 @ A3

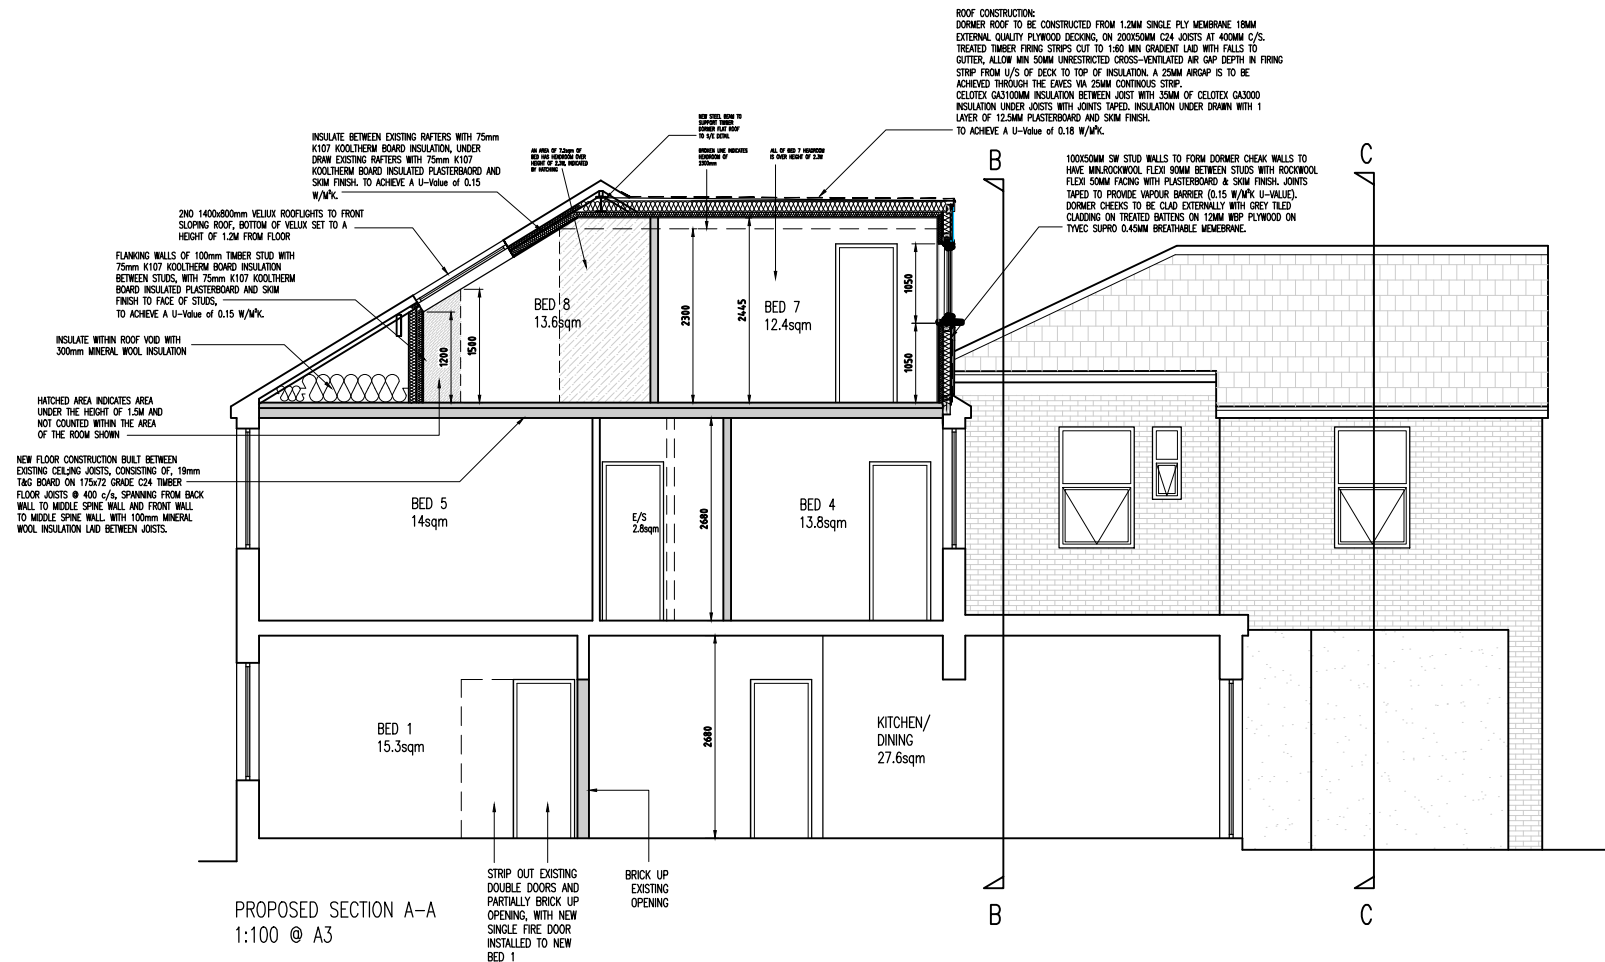

PROPOSED SECTION A-A
1:100 @ A3

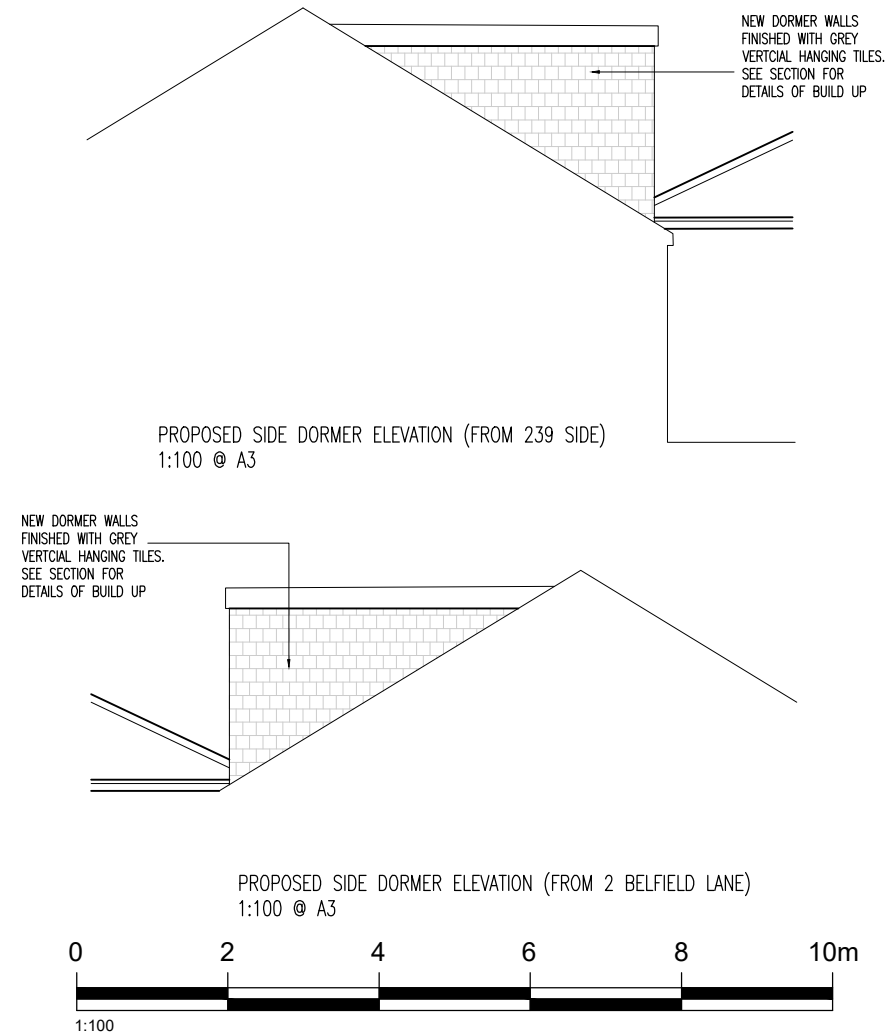

PROPOSED SIDE DORMER ELEVATION (FROM 239 SIDE)
1:100 @ A3

PROPOSED SIDE DORMER ELEVATION (FROM 2 BELFIELD LANE)
1:100 @ A3

C2	Flanking wall to front sloping left to moved to allow height of wall to be 1.2m, to allow for lowered velux roof lights	15.09.25	MG
C1	Velux rooflights enlarged to 1400x800mm	14.08.25	MG
Rev	Amendments	Date	Ints

Mark Gordon
Design + Associates

Project			
237 MILNROW ROAD, ROCHDALE, OL16 5AS			
Drawing Title			
PROPOSED ELEVATIONS AND SECTION			
Drawn	MG	Checked	—
Date	MAY 2024	Scale	A3 1 : 100
Drawing No.	237MR/304/PL	Rev.	C2