


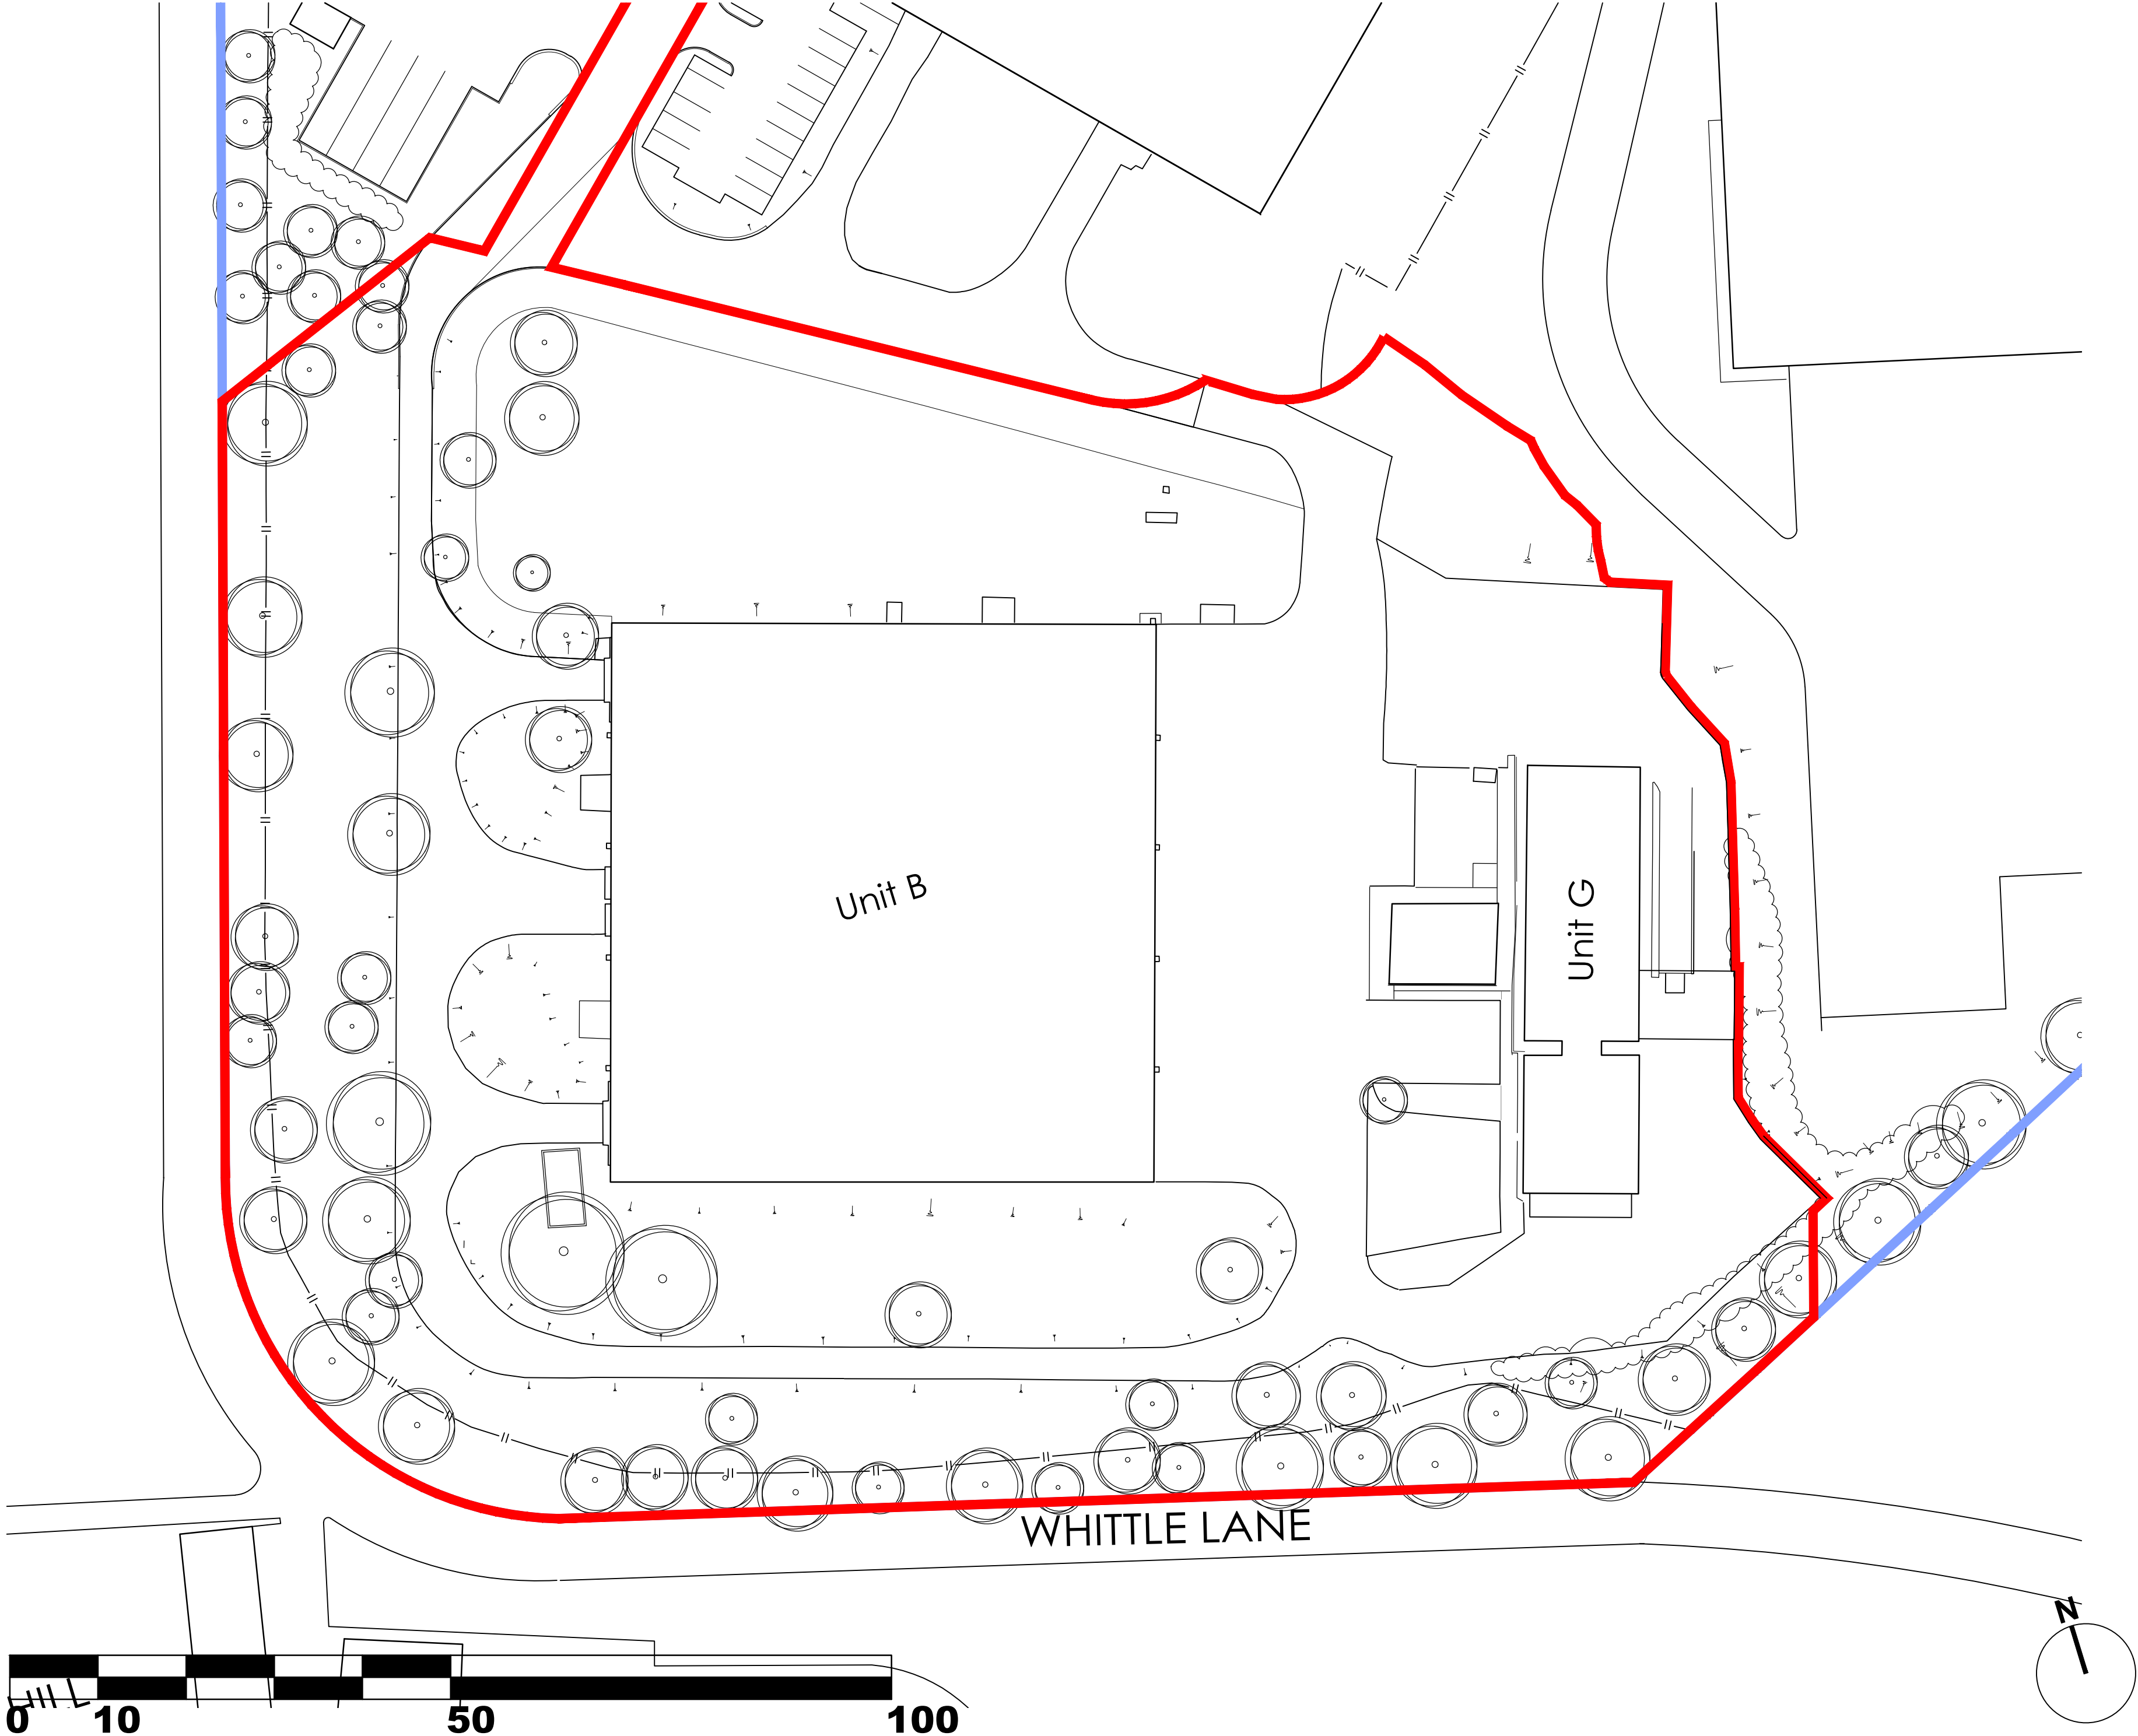

General Notes

All site dimensions shall be verified by the Contractor on site prior to commencing any works.

Do not scale from this drawing.

Only work to written dimensions.

This drawing is the property of Fletcher-Rae (UK) Limited (t/a Fletcher-Rae) and copyright is reserved by them. The drawing is not to be copied or disclosed by or to any unauthorised persons without the prior written consent of Fletcher-Rae (UK) Limited.

Planning Boundary
Site Area 6.11 Acres (24,276 sqm)

Business Park Boundary

Revision	P02	Title Amended	29.10.21	JB
	P01	Issued for Planning	01.09.21	JB
Scale	1:500@A2			
Status	PLANNING			
Drawn by	JB			
Date	27.08.21			
Client	Yeargate Ltd			

Project
Birch Business Park - Unit B

Drawing Description
Existing Site Plan

Drawing No. 21033_PL02 Rev. P02

fletcher|rae
Architects | Master Planners | Designers

Hill Quays, 5 Jordan Street, Manchester, M15 4PY

t ■ +44 (0)161 242 1140
f ■ +44 (0)161 242 1141
w ■ www.fletcher-rae.com
e ■ info@fletcher-rae.com