


DO NOT SCALE EXCEPT FOR PLANNING APPLICATION PURPOSES. USE FIGURED DIMENSIONS.
ANY DISCREPANCIES ARE TO BE REPORTED TO THIS OFFICE PRIOR TO THE CONTINUANCE
OF WORKS.
THIS DRAWING IS THE COPYRIGHT OF MALCOLM B J PERCY, BUILDING DESIGN & PLANNING CONSULTANCY, &
MUST NOT BE REPRODUCED IN ANY FORMAT WITHOUT THE PRIOR WRITTEN AGREEMENT OF THIS OFFICE.

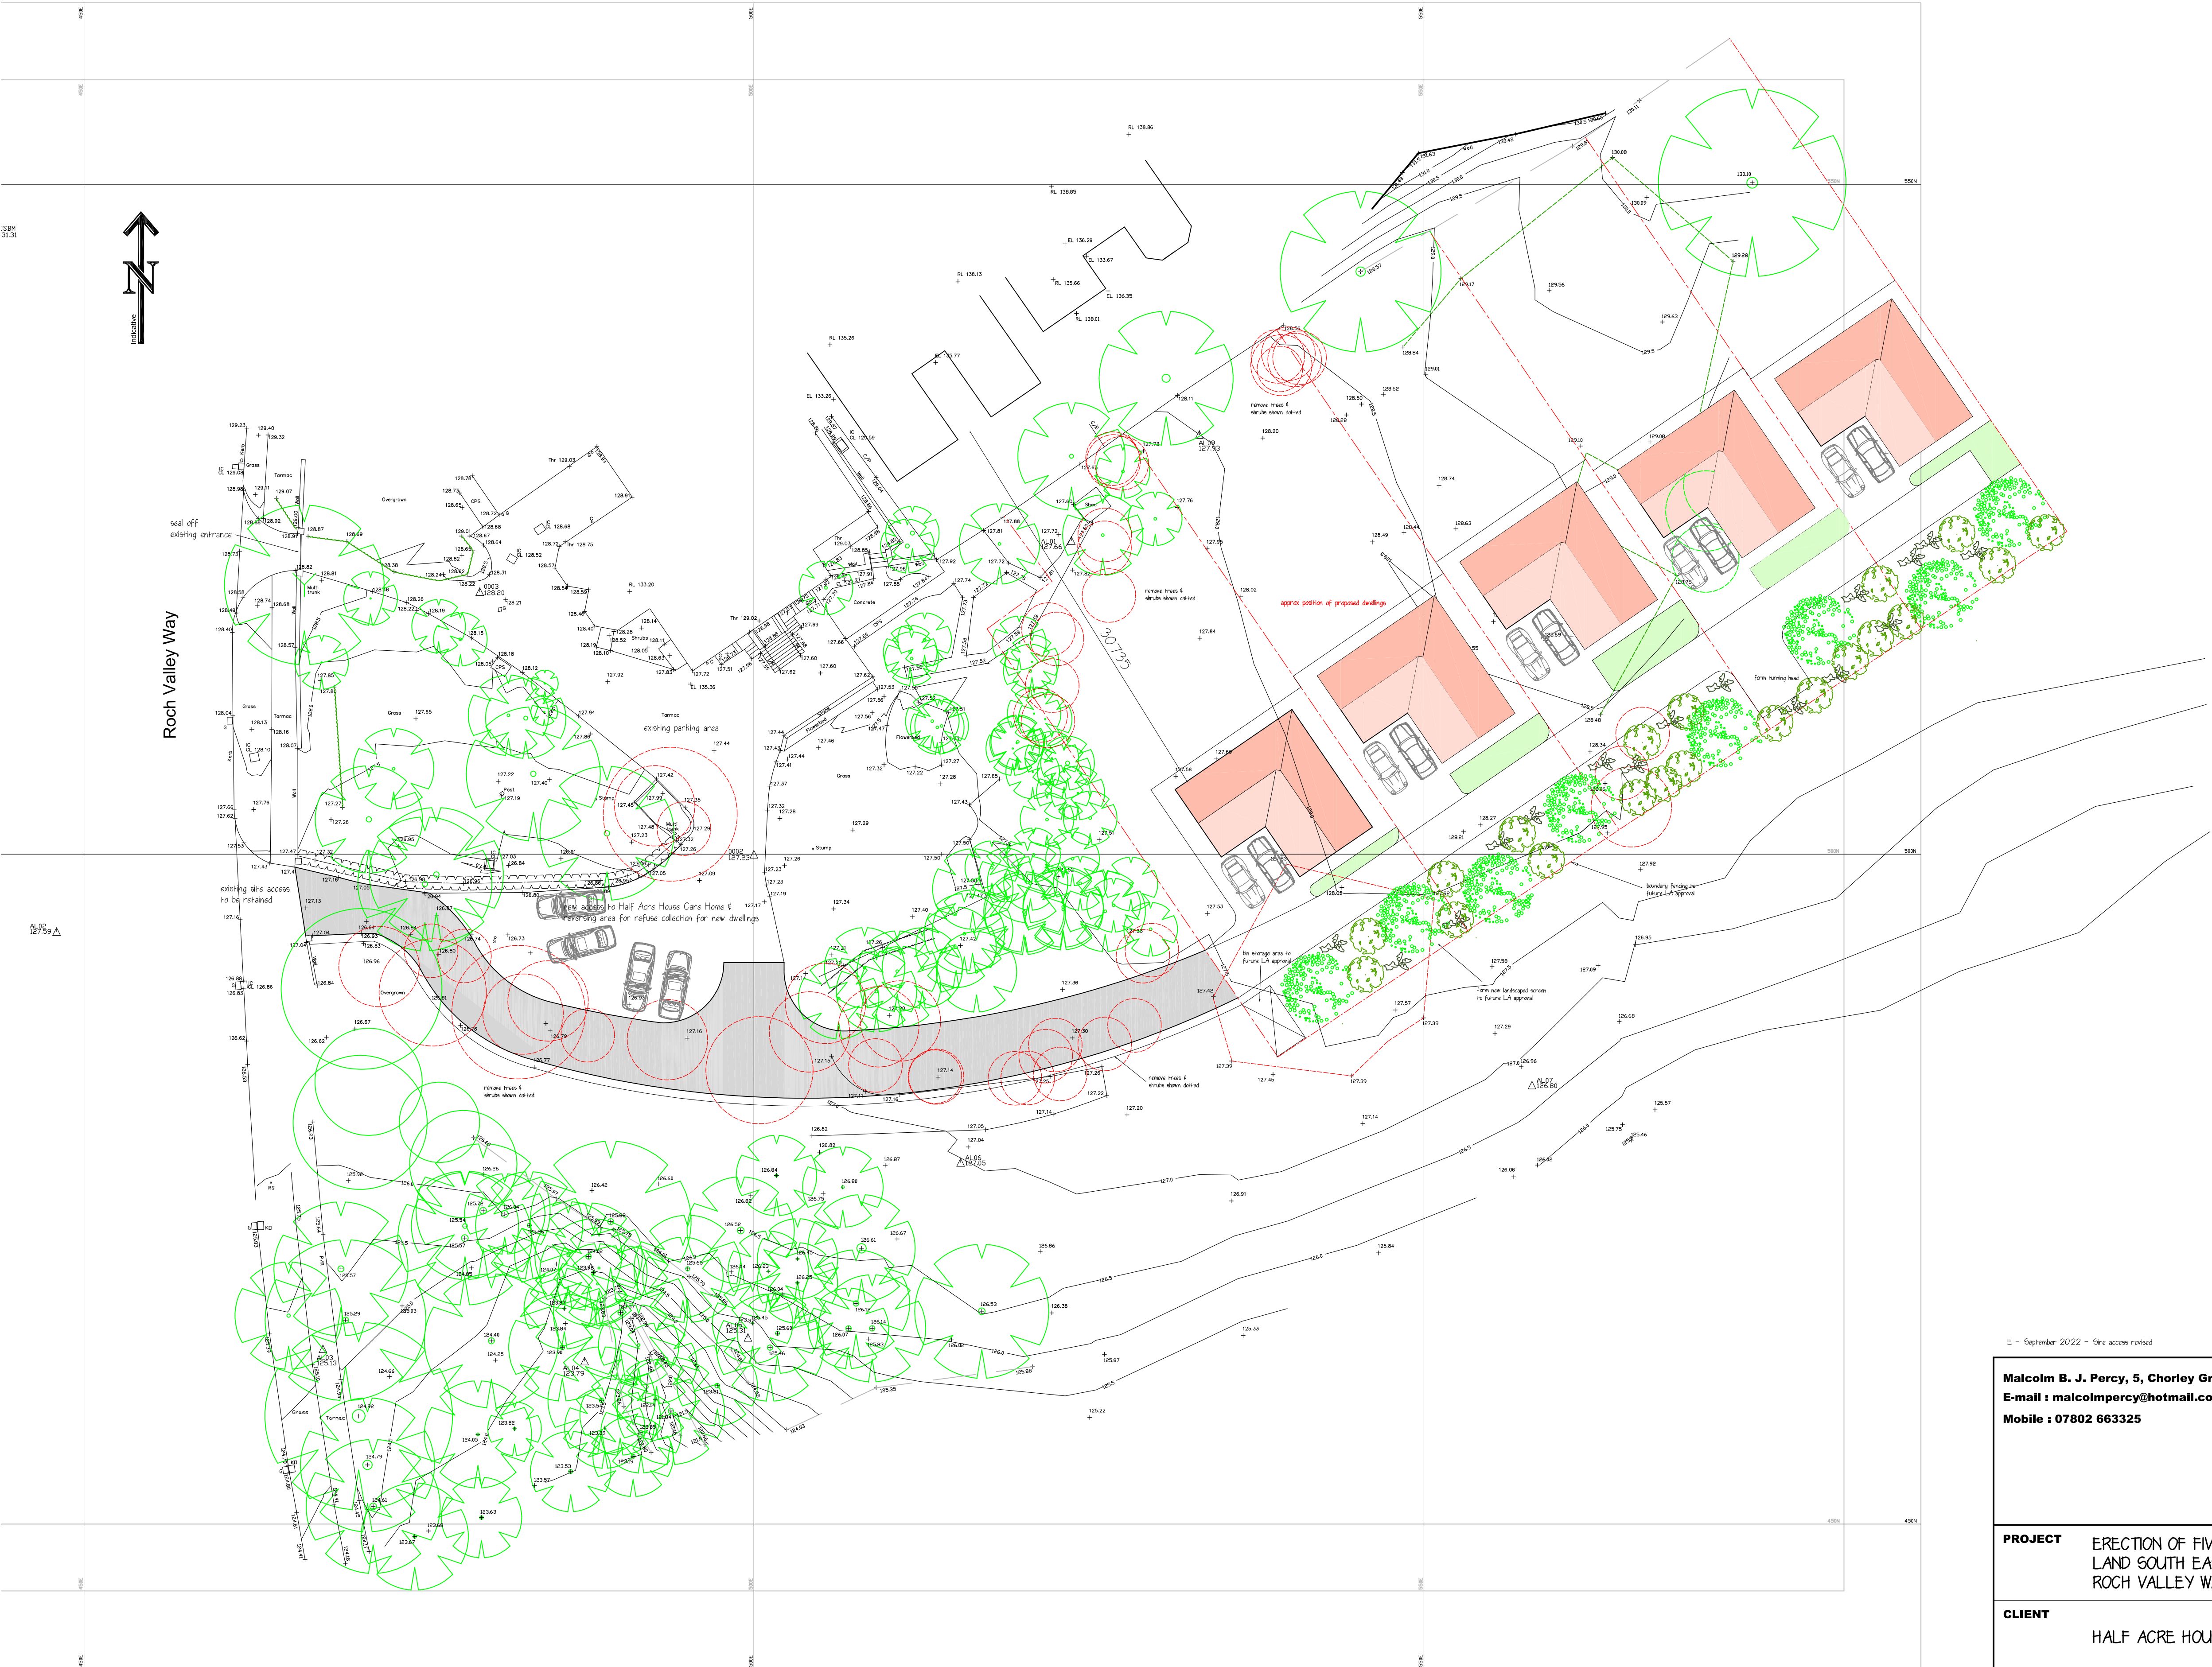


E - September 2022 - Site access revised

Malcolm B. J. Percy, 5, Chorley Green Farm Barns, Nantwich Road, Chorley, Cheshire, CW5 8JR.
E-mail : malcolmpercy@hotmail.com
Mobile : 07802 663325

BUILDING DESIGN
AND PLANNING

Consultancy

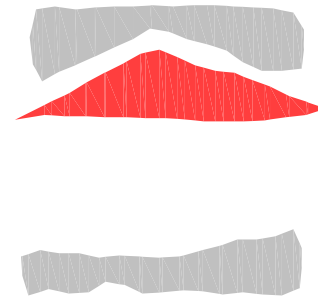

PROJECT		ERECTION OF FIVE DETACHED DWELLINGS, LAND SOUTH EAST OF HALF ACRE HOUSE CARE HOME, ROCH VALLEY WAY, ROCHDALE, OL11 4DB.		
CLIENT		HALF ACRE HOUSE RESIDENTIAL HOME.		
TITLE		PROPOSED SITE PLAN.		
DATE	SCALE	DRAWN BY	DRAWING NO.	REVISION
February 2019	1: 250 @ A1	mbjp	1311.15	E

