




1 Front Existing
1 : 100



2 LHS Existing
1 : 100



3 Rear Existing
1 : 100

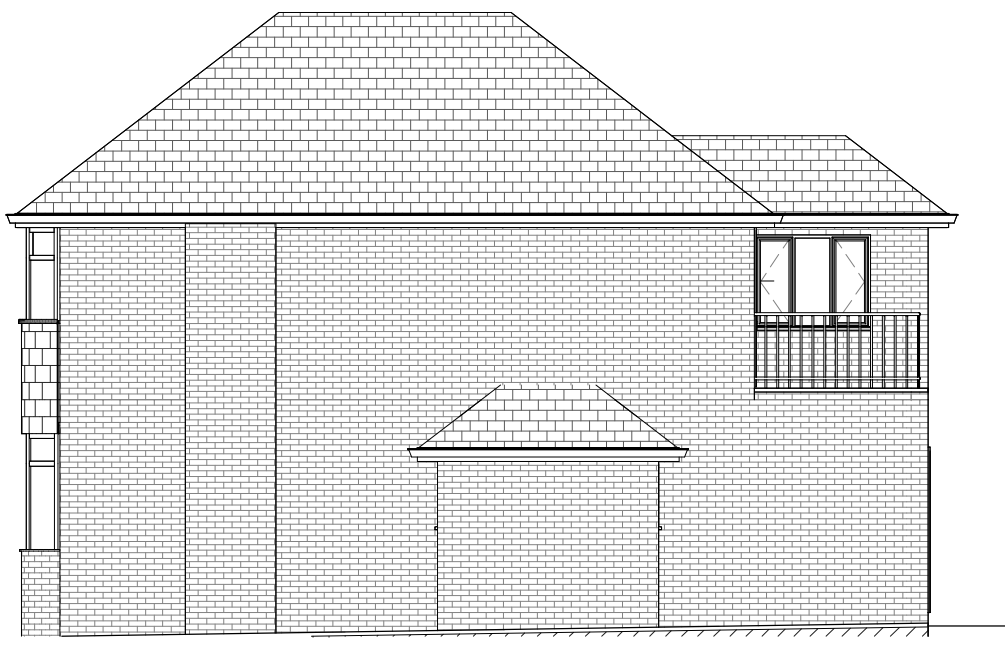

4 RHS Existing
1 : 100



5 Front Proposed
1 : 100




6 LHS Proposed
1 : 100




7 Rear Proposed
1 : 100




8 RHS Proposed
1 : 100

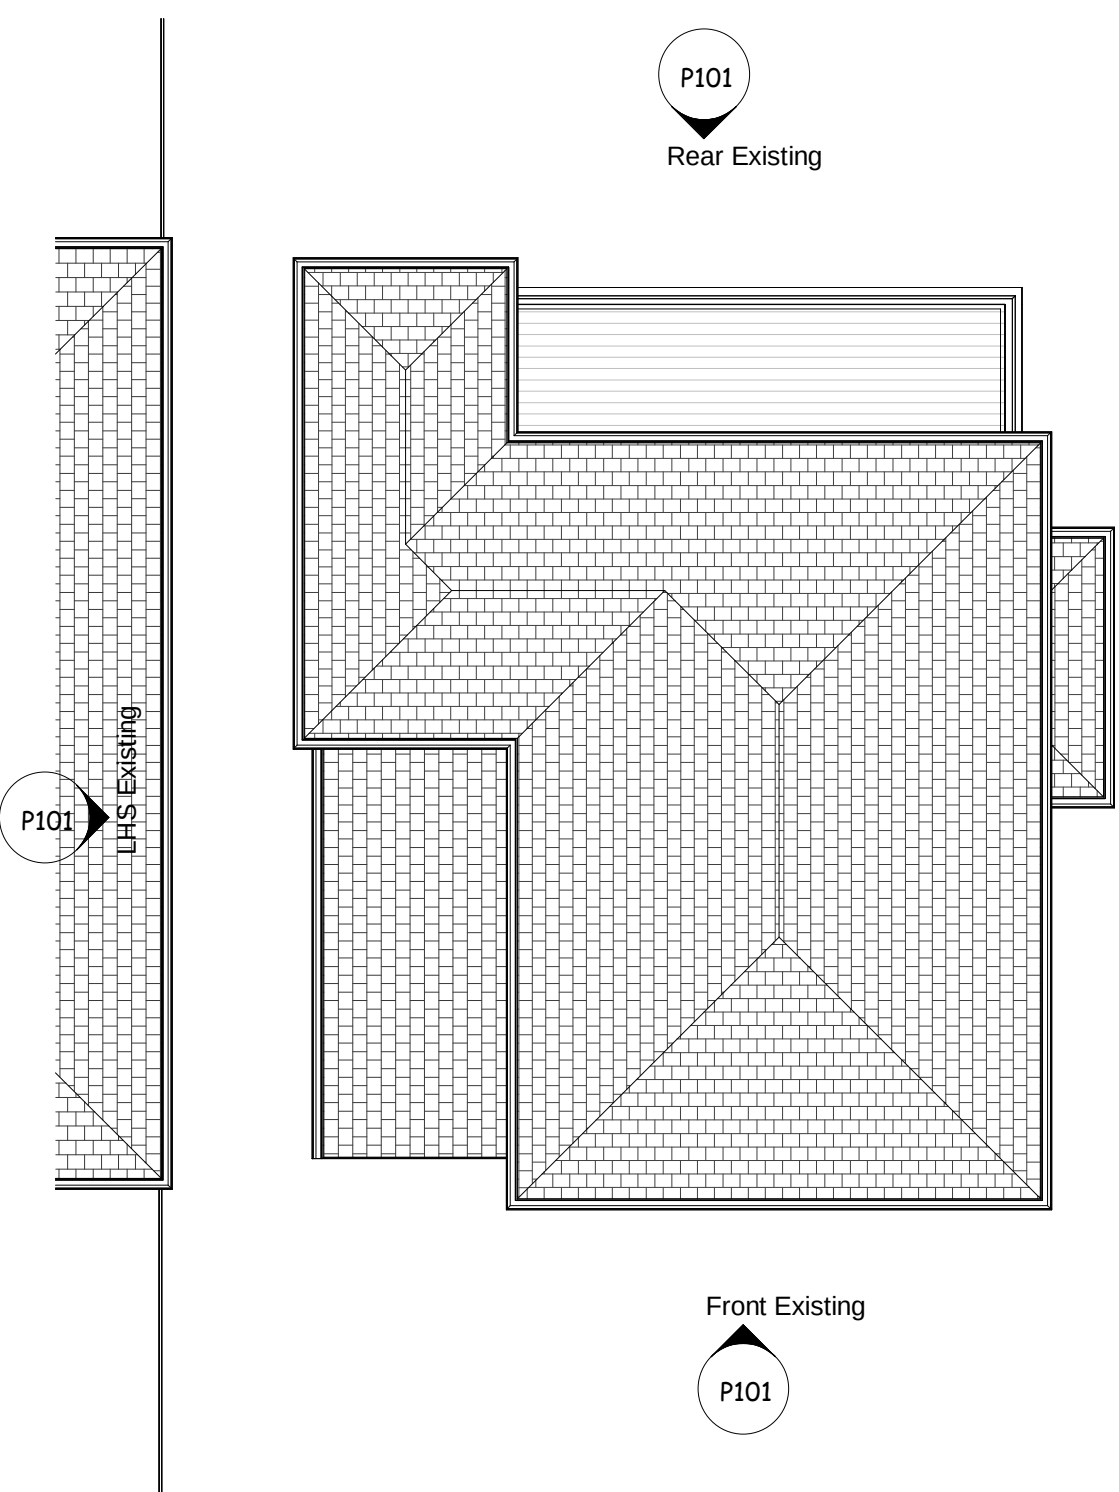


9 Roof Plan Existing
1 : 100

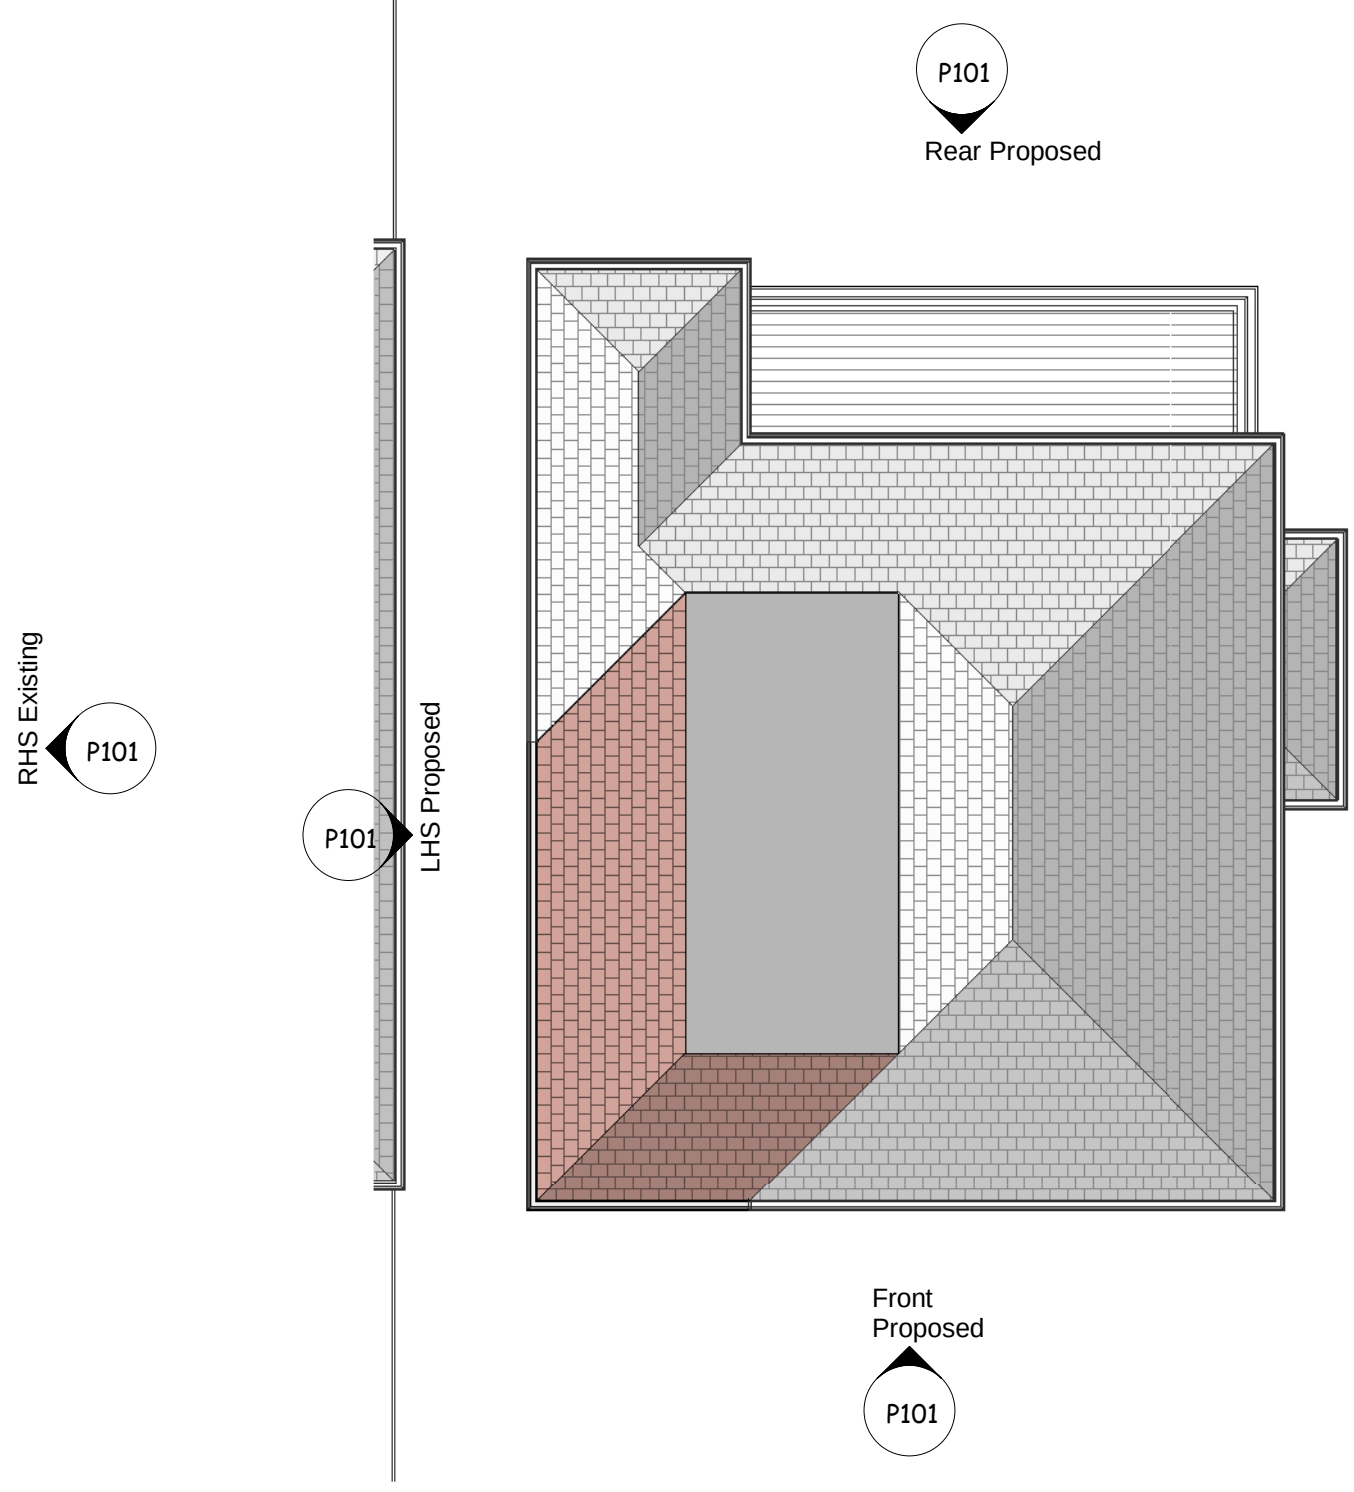


10 Roof Plan Proposed
1 : 100

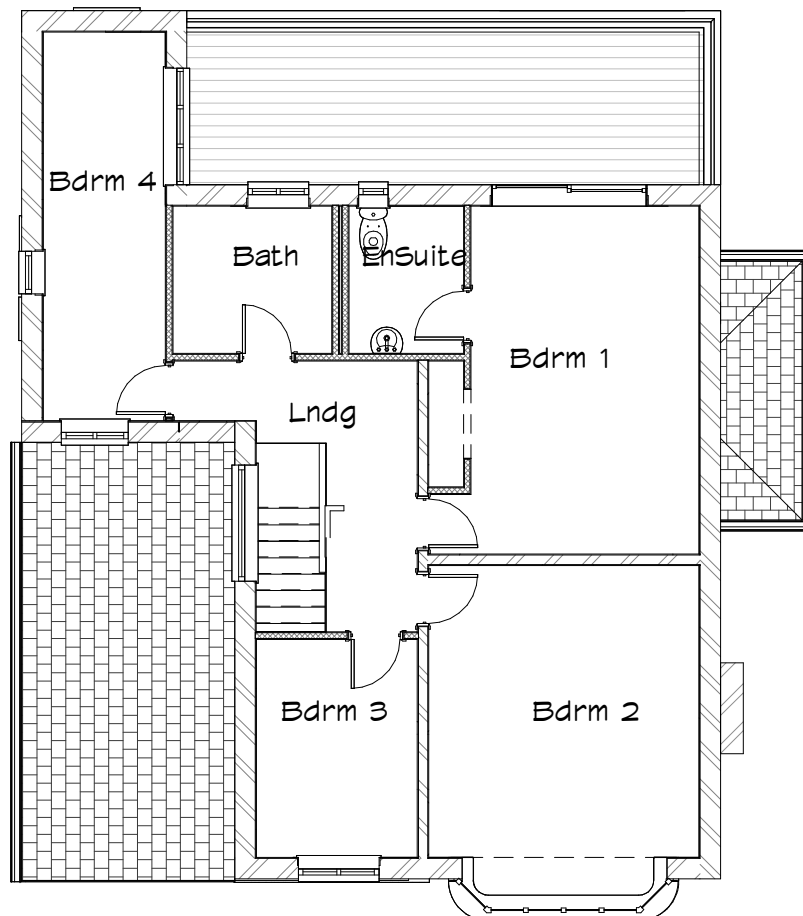


11 L1 First FFE Existing
1 : 100

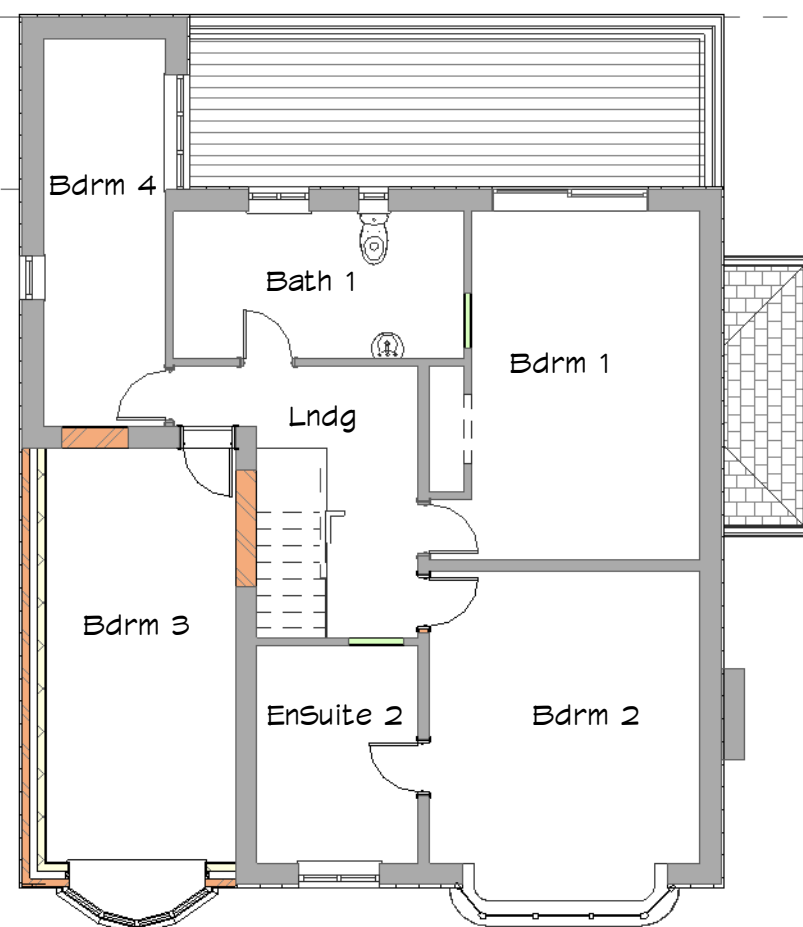

13 1 First FFE proposed
1 : 100

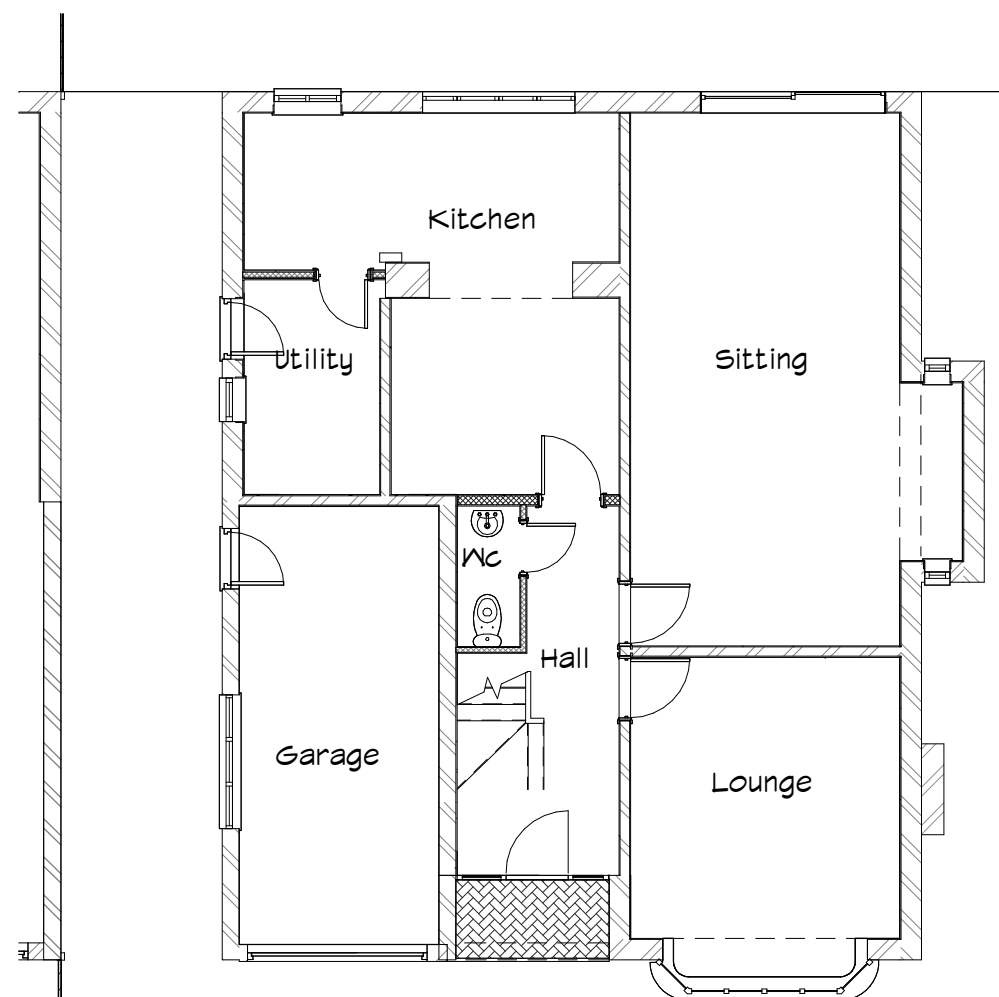

12 L0 Ground FFE Existing
1 : 100

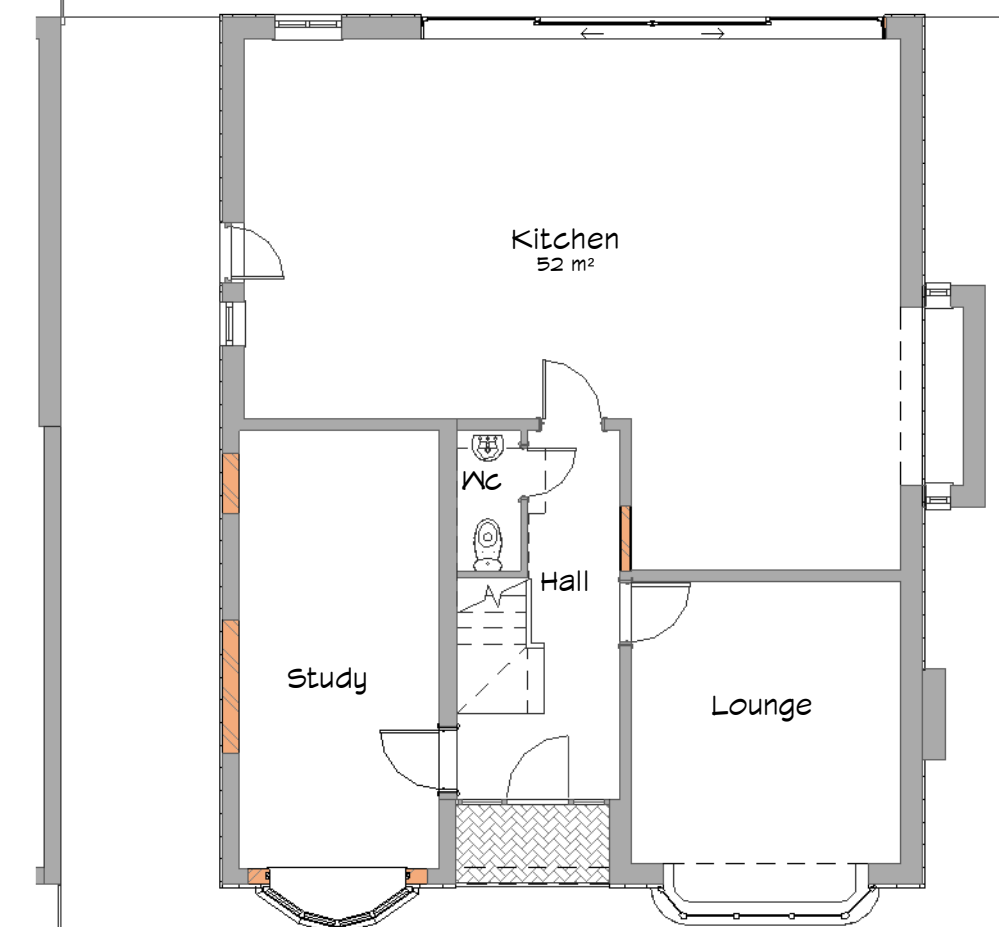

14 0 Ground Proposed
1 : 100

0m 2m 4m 6m 8m 10m

VISUAL SCALE 1:100 @ A1

Revision Number	Revision Date	Revision Description
-----------------	---------------	----------------------

Sheet List	
Sheet Number	Sheet Name
Bregs102	Structure and Sections
P100	Location
P101	Plans and Elevations

These are Planning drawings and should not be used for construction. All structural elements are illustrative and dimensions are estimates - no calculations have been completed or specification for building regulations.

Date	Revision

Client Russel Crank

Job No Crank-Dingle

Site 28 Dingle Rd,
Middleton, Manchester,
M24 1NH

Project Convert Garage, Extend over garage
and Render to elevations

Status Planning A

plans and planning
Apartment 2
Rimington House
Rimington Lane
Rimington BB7 4DS

Email - pfkirke@gmail.com Tel - 07710 820611
www.plansandplanning.co.uk

Drawing No; P101 -

Drawing; Plans and Elevations

Print to Scale on A1 30/06/2023 11:03:20