



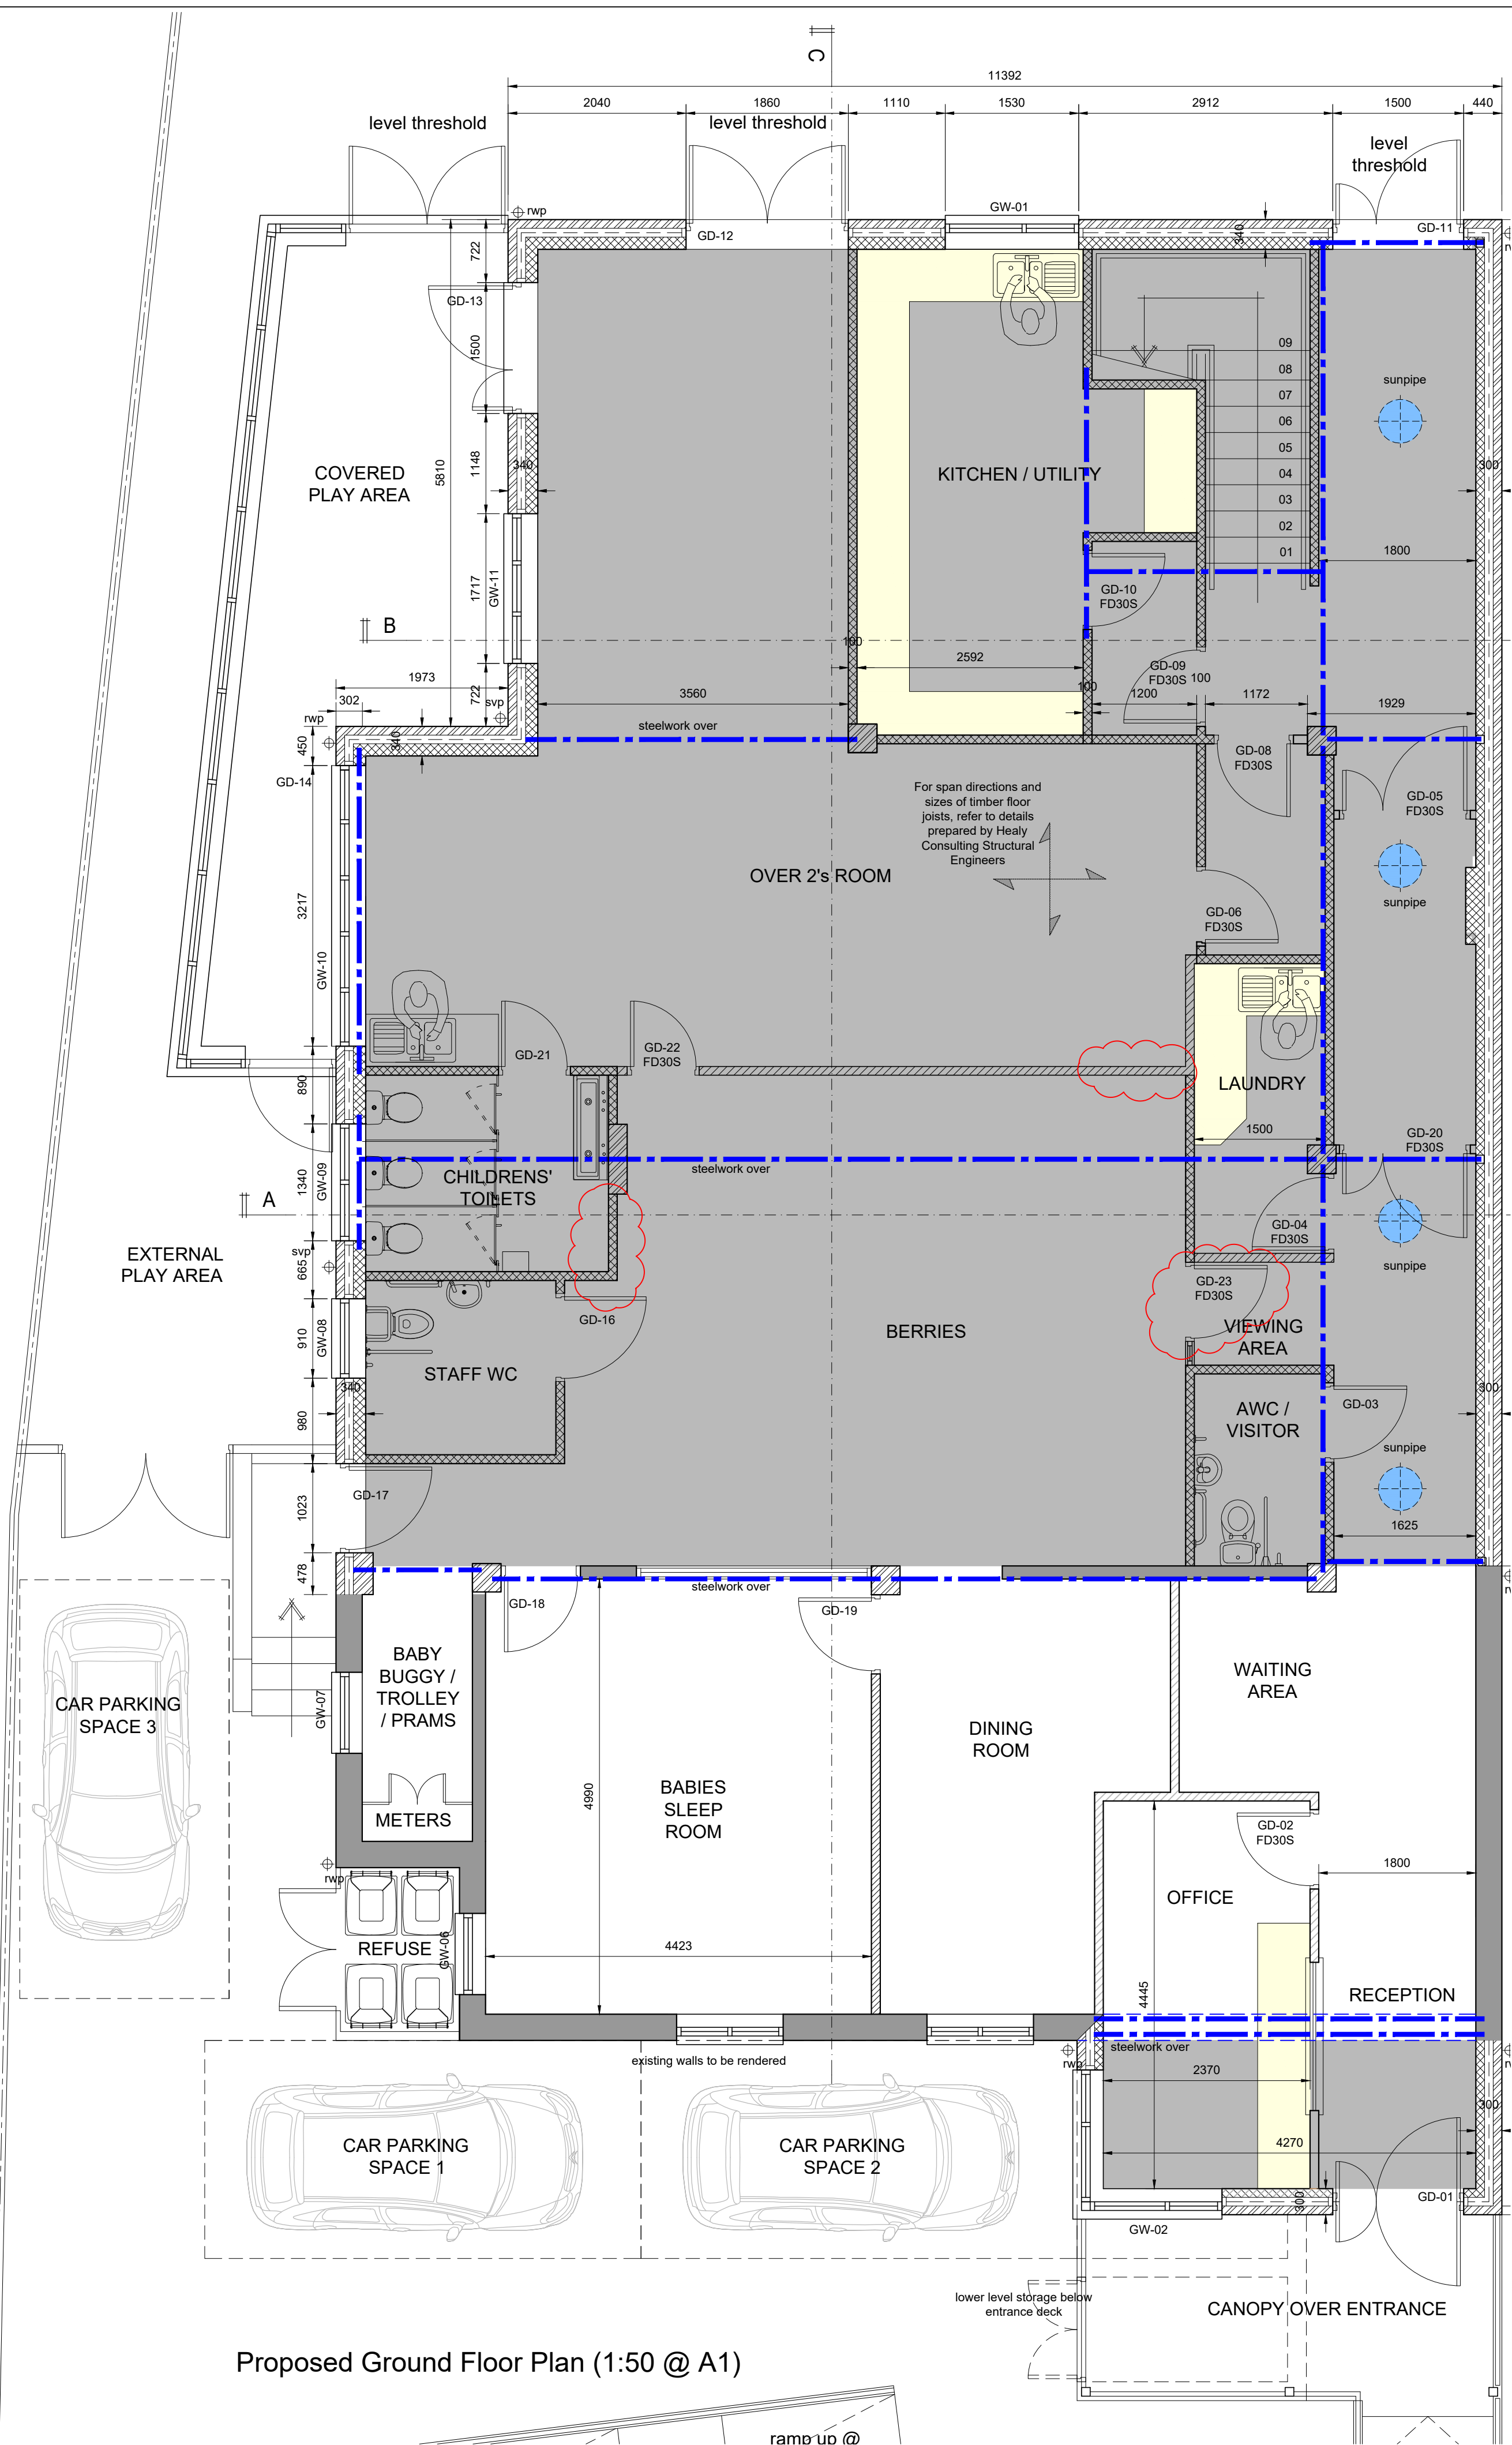

Proposed Ground Floor Plan (1:50 @ A1)

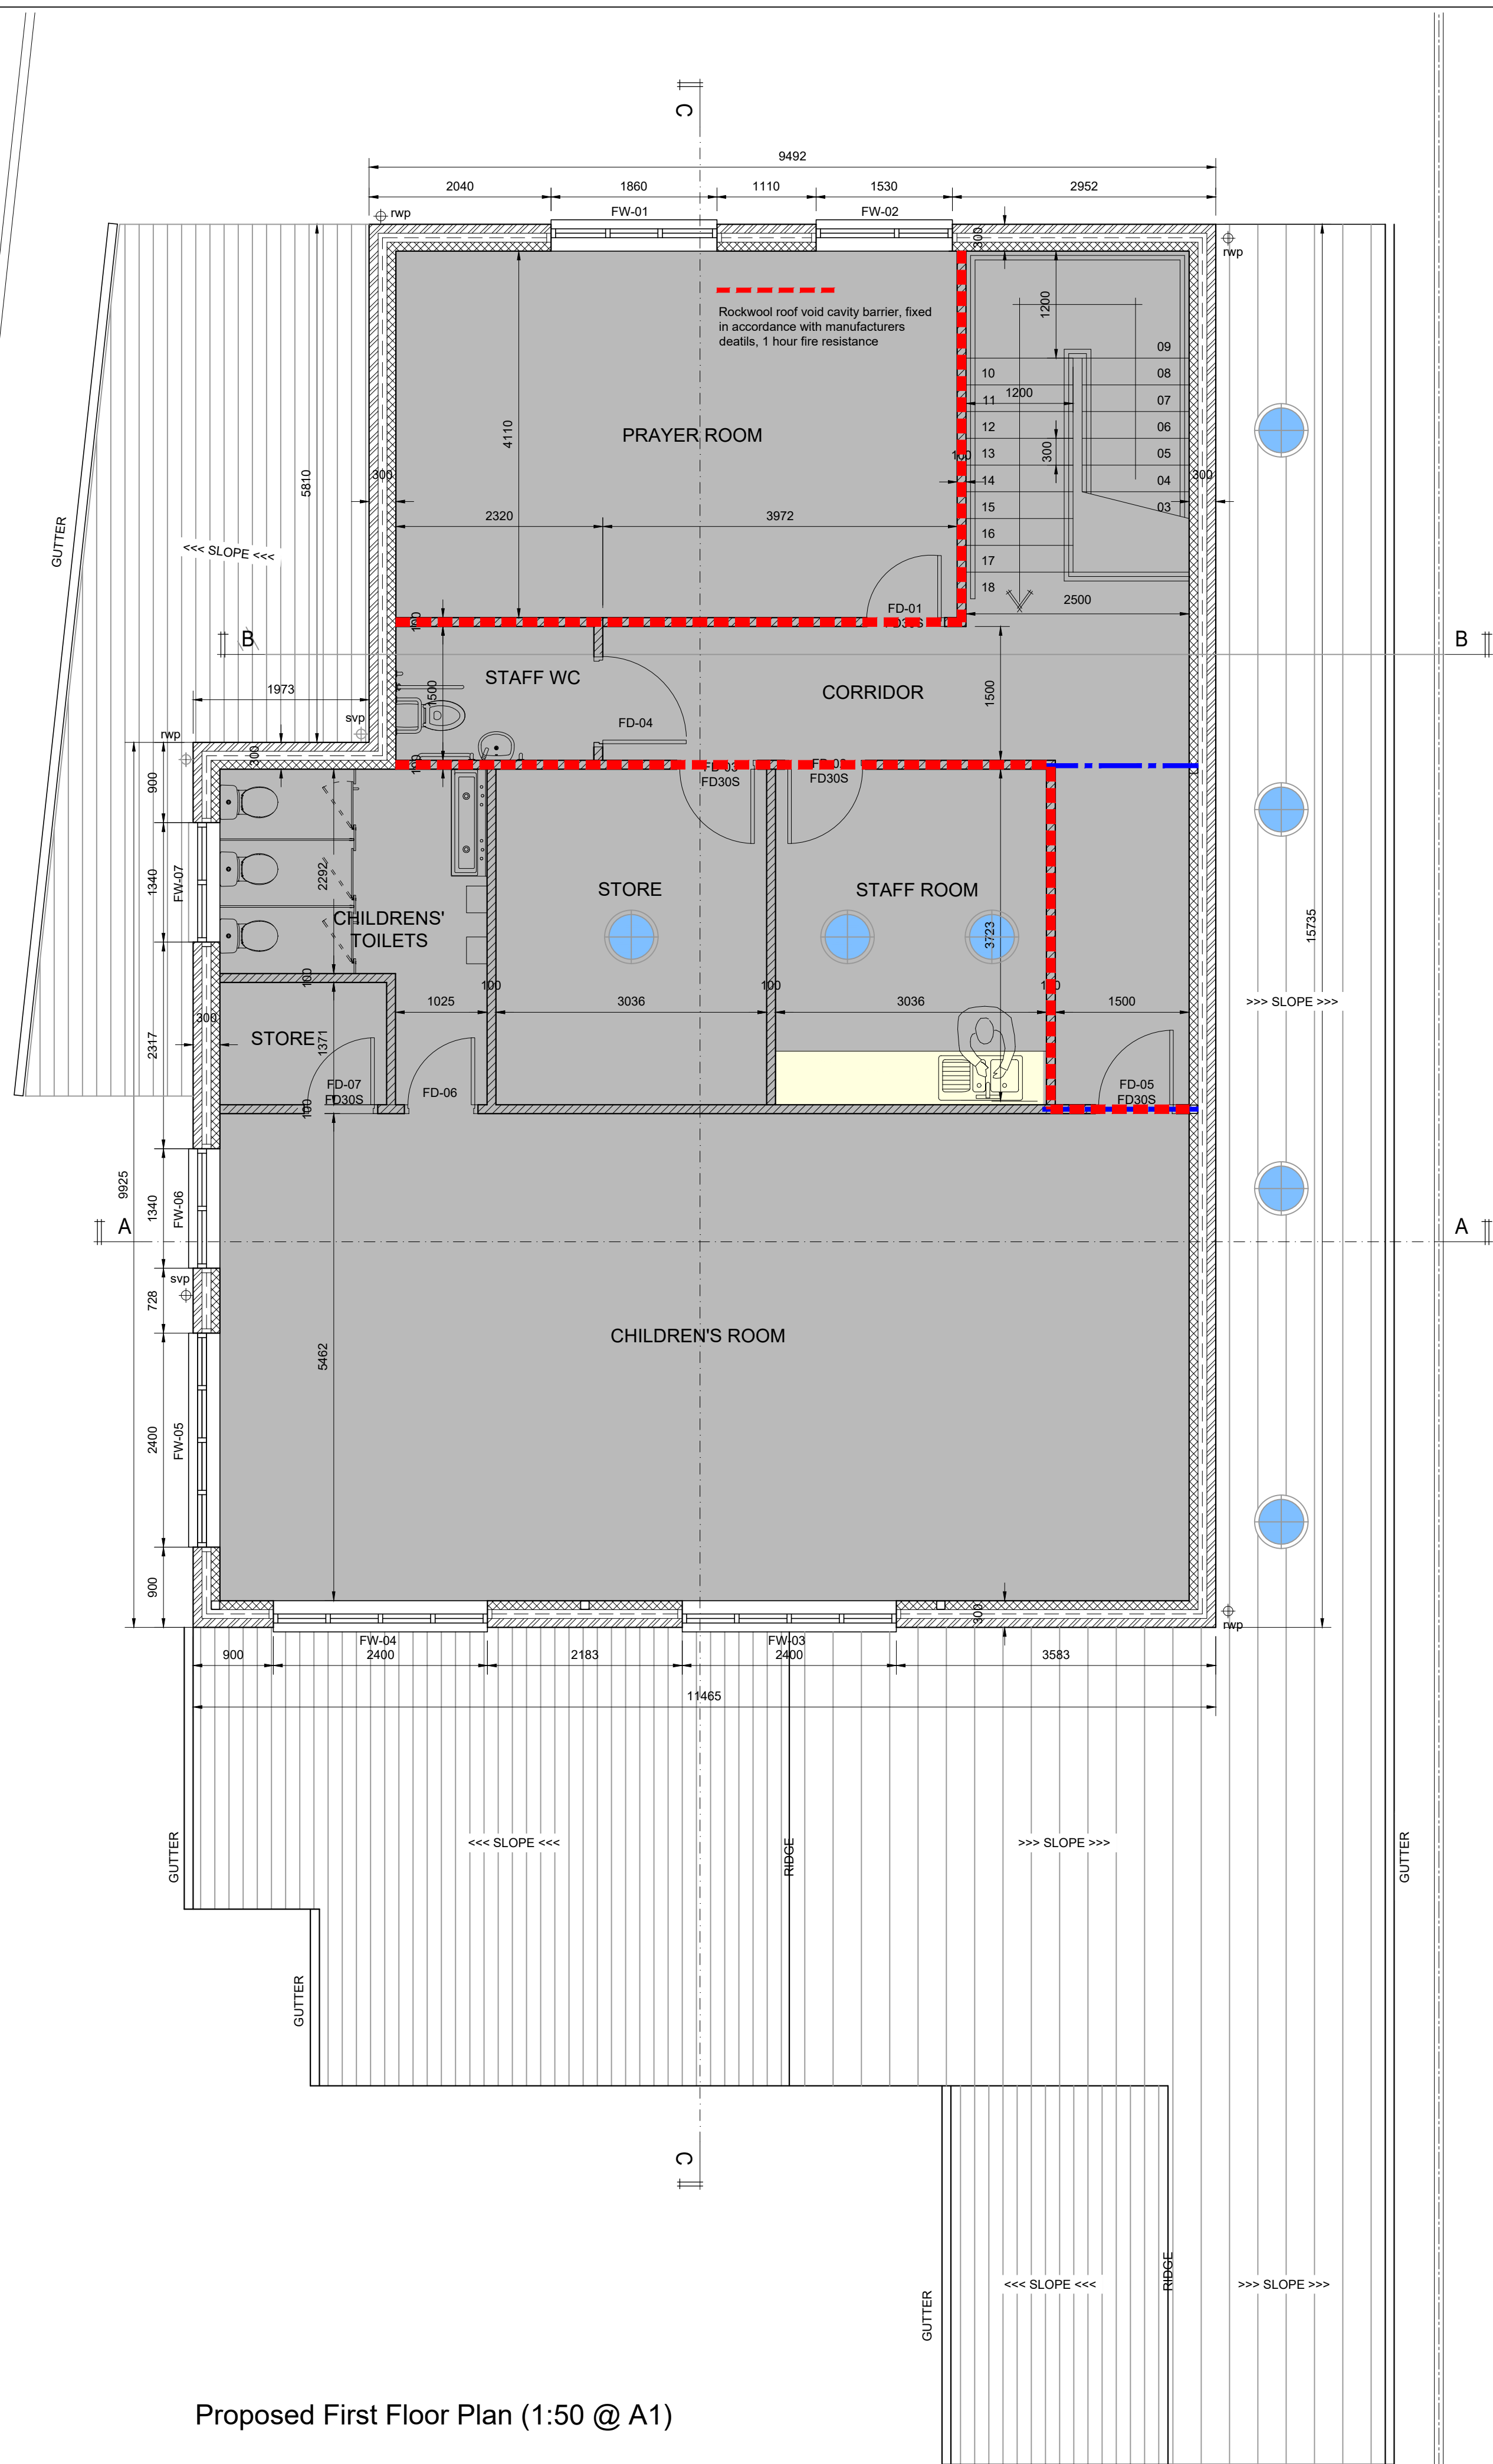

Proposed First Floor Plan (1:50 @ A1)

F	16/07/23	Ground Floor Plan updated as client requirements.
E	28/06/23	Ground Floor Plan updated as client requirements.
D	03/05/22	Inner leaf of blockwork thickness revised as per S.E. details. Building Regulations revisions.
C	08/04/22	Design Development
B	04/04/22	Design Development
A	30/03/22	Building Regulations Issue
Rev	Date	Description

Site: Aunt Marys Day Nursery Taylor Street Heywood. OL10 1EF	
Project: Ground Floor Entrance extension / internal alterations / partial re-build of external walls / first floor extension / external works to form additional covered play areas	
Drawing Title: Proposed Ground & First Floor Plans	
Date: 18/03/22	Scale: 1:50 @ A1
Drawing Number: LM-01/07	Revision: F