



IF IN ANY DOUBT PLEASE ASK THE ARCHITECT FOR CLARIFICATION.
DO NOT SCALE FROM DRAWING. ALL DIMENSIONS TO BE CHECKED ON SITE
THE COPYRIGHT FOR THESE DRAWINGS REMAINS THE PROPERTY OF THE ARCHITECT,
THEY MUST NOT BE REPRODUCED IN ANY WAY WITHOUT THE ARCHITECT'S PRIOR
WRITTEN CONSENT.

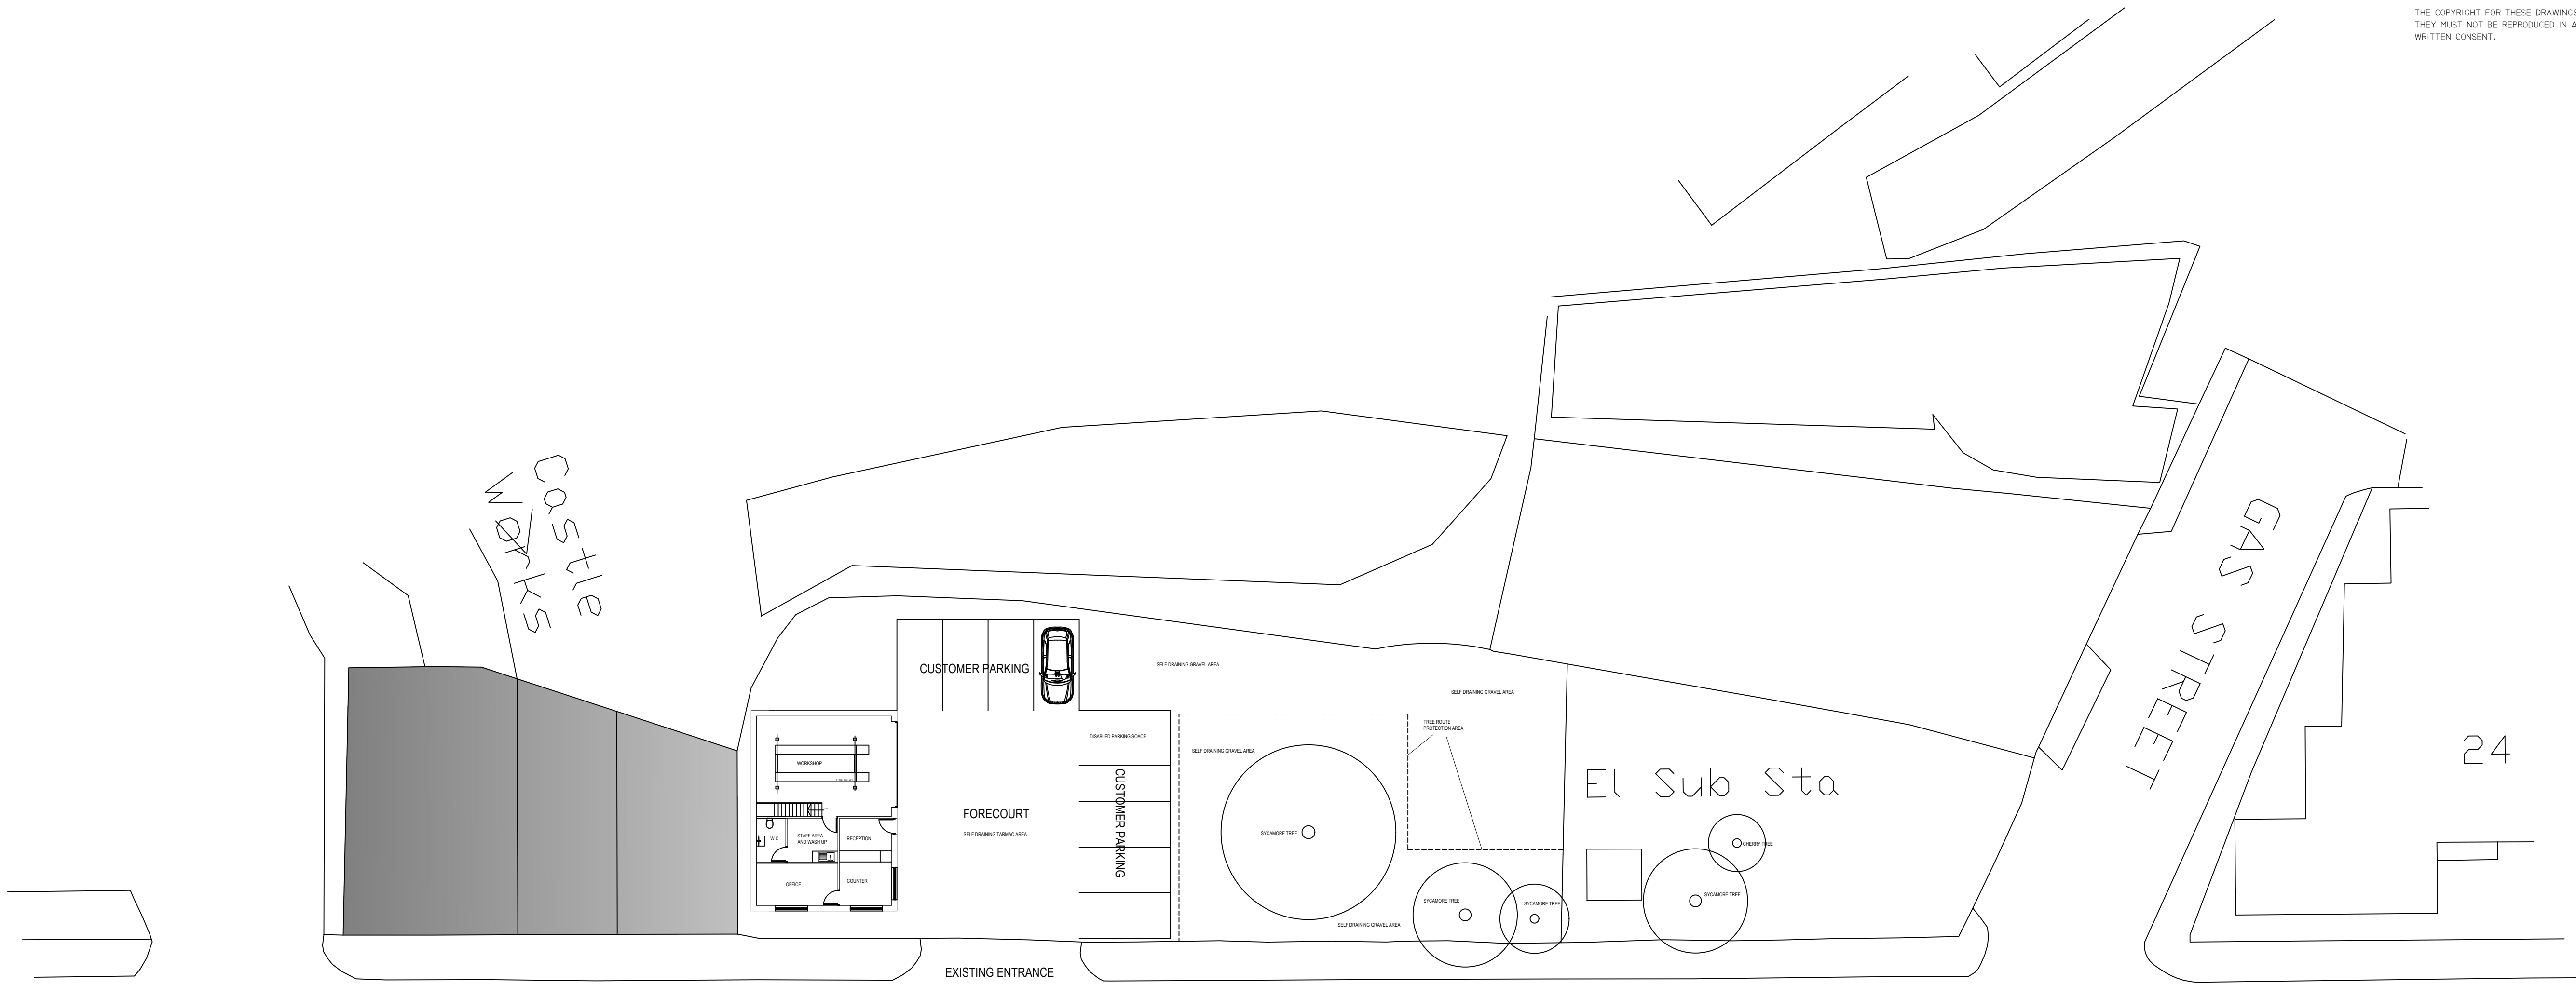

MANCHESTER ROAD

PROPOSED SITE PLAN

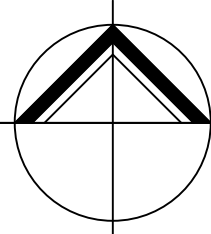

NORTHERN
DESIGN

(OLDHAM)
CHARTED ARCHITECTS

NORTHERN DESIGN
17 STATION LANE
GROTTON
OLDHAM
OL4 5GY
TELEPHONE : 07753 859616

CLIENT Eazy Cars Ltd			
PROJECT PROPOSED CAR WORKSHOP MANCHESTER ROAD ROCHDALE			
DRAWING TITLE PROPOSED SITE PLAN			
Rev.	Notes	Date	Drawn
*	*	*	*
SCALE 1:200 AT A1		01.24	AD
PROJECT No. 2407		DRAWING No. 02	Rev. -