




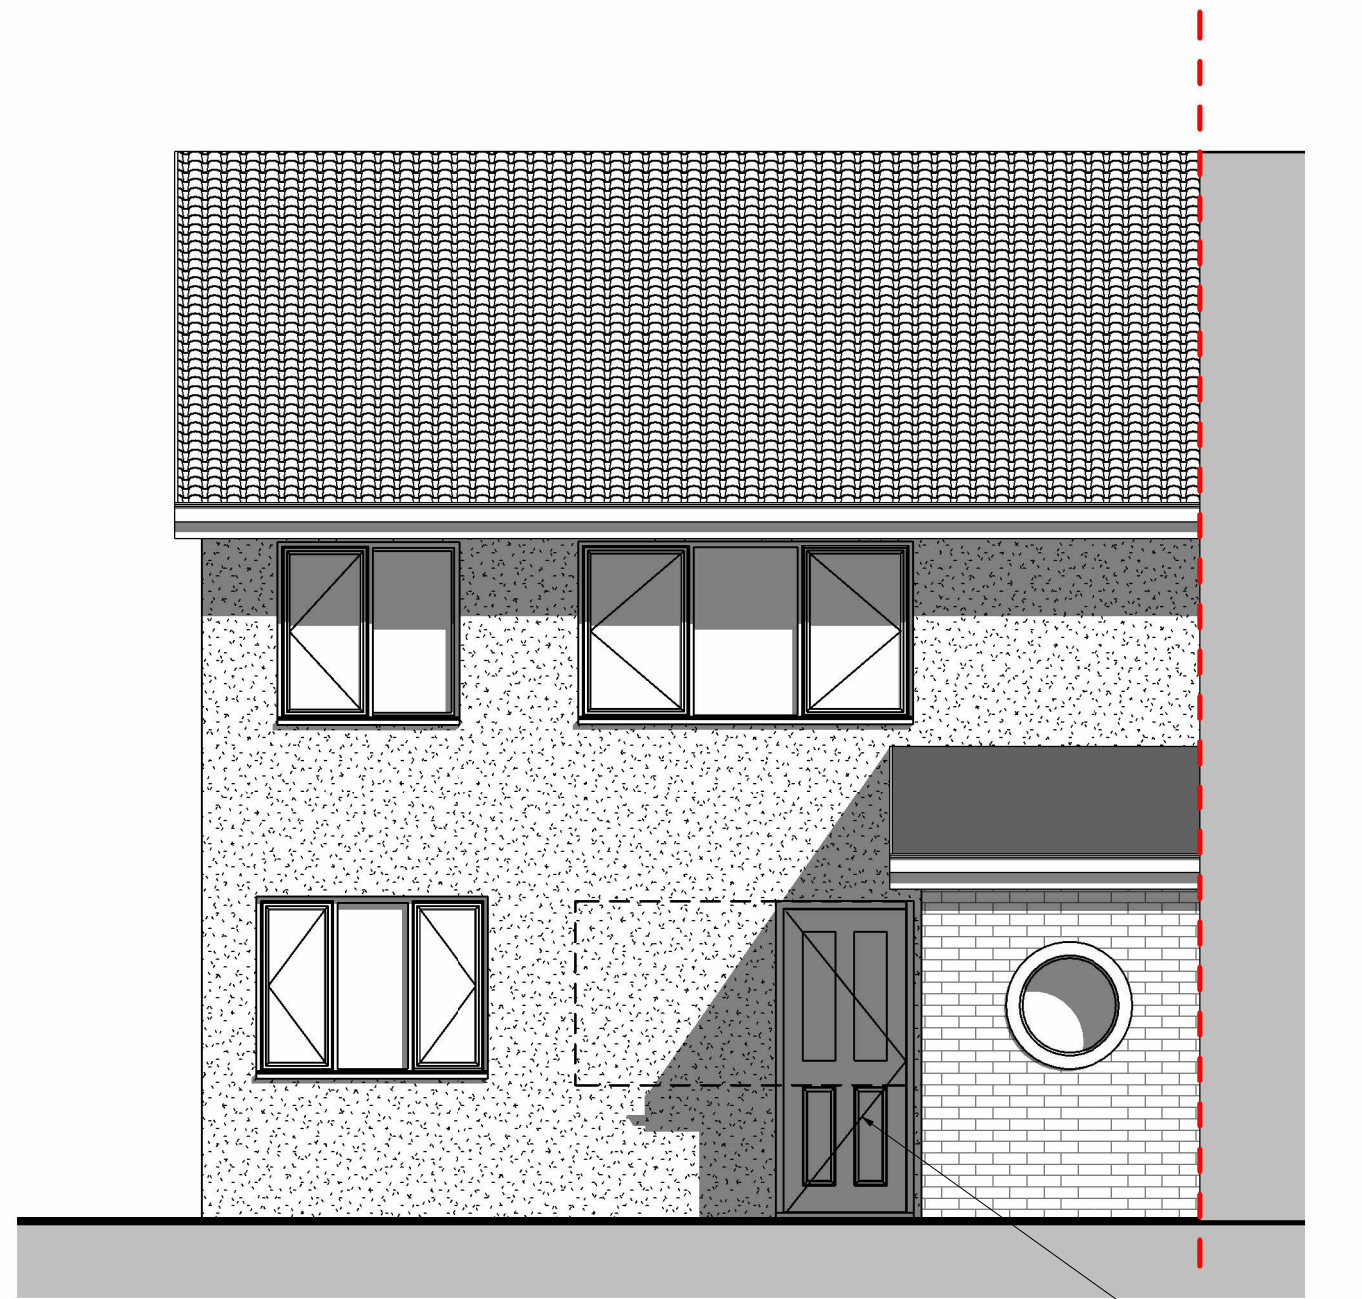


Front Elevation
1 : 50

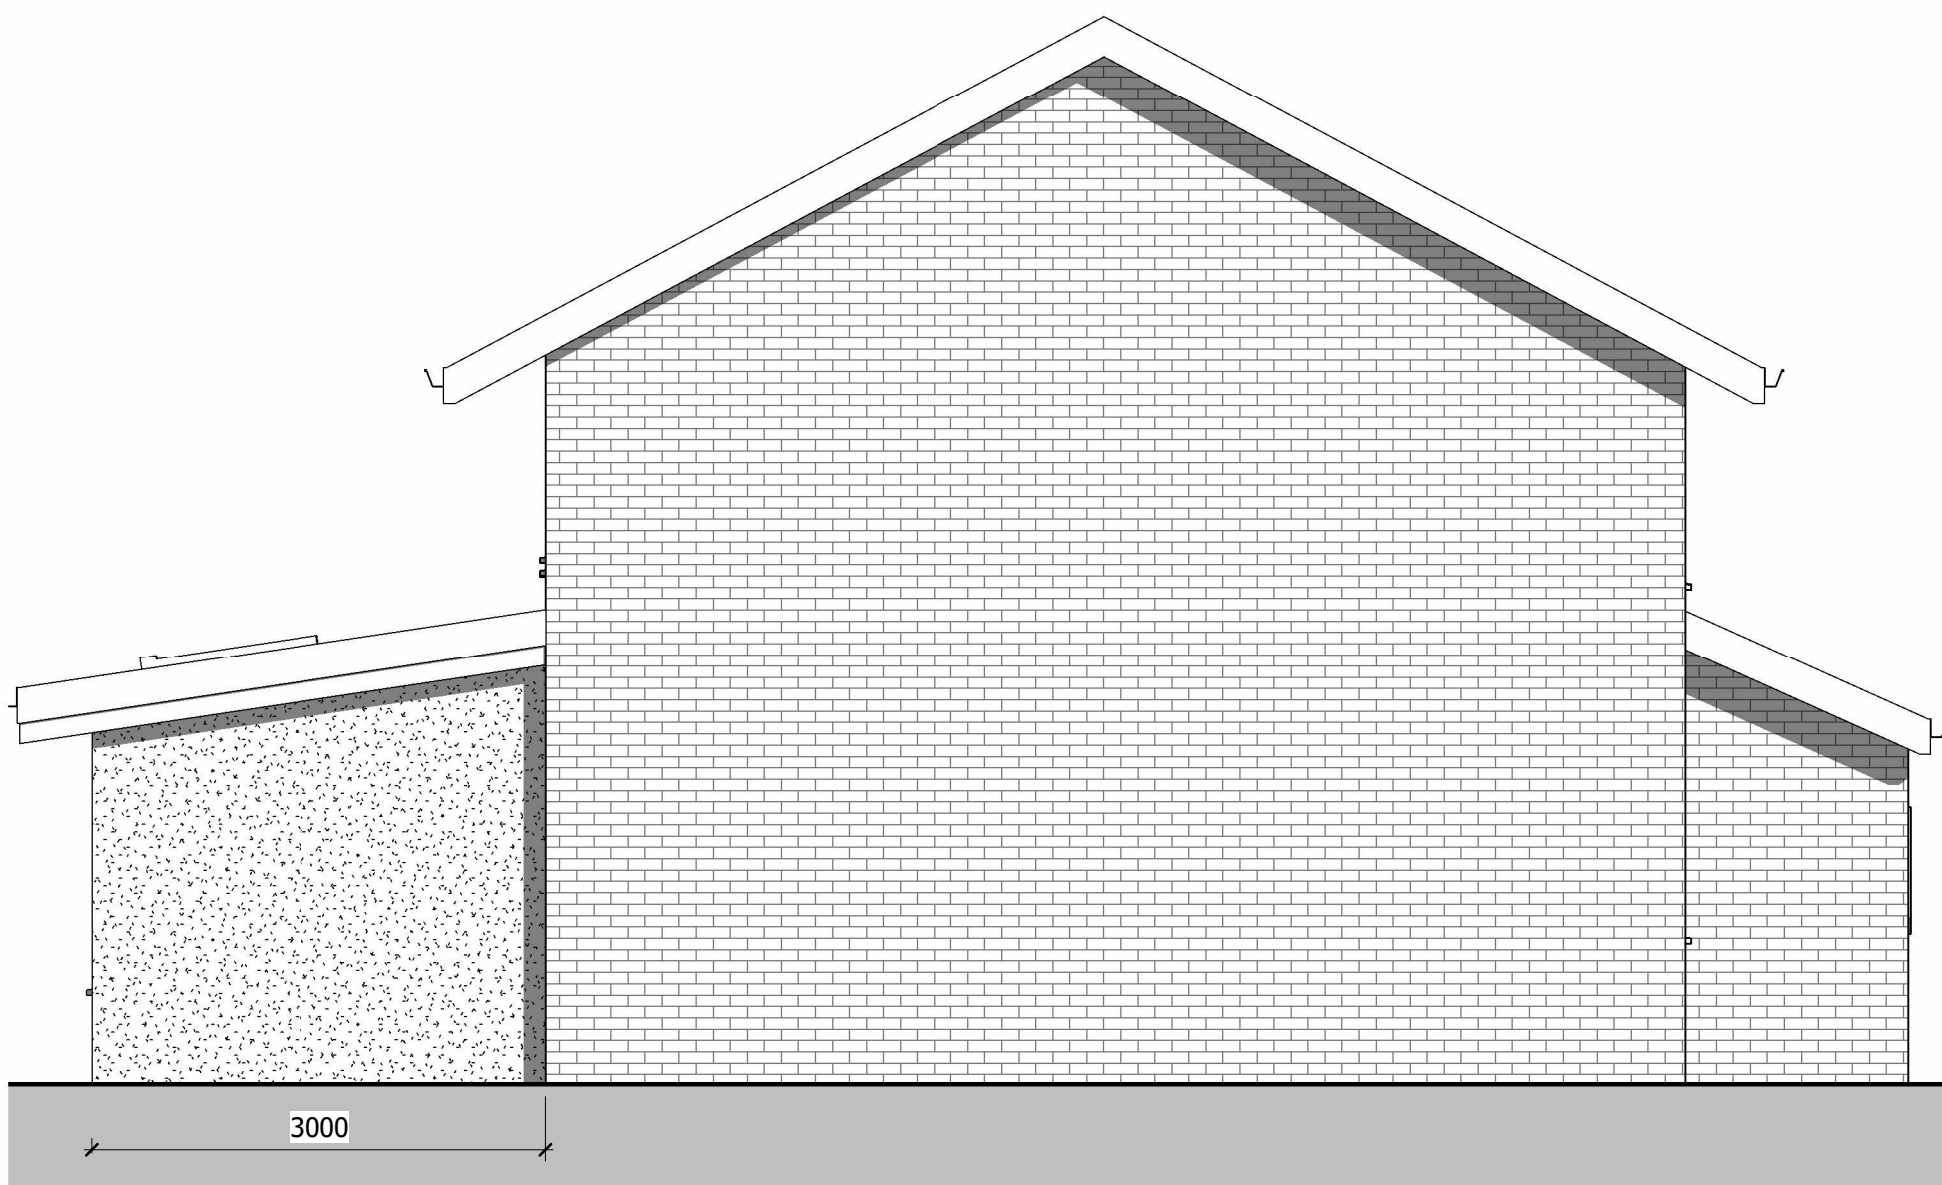


Side Elevation
1 : 50

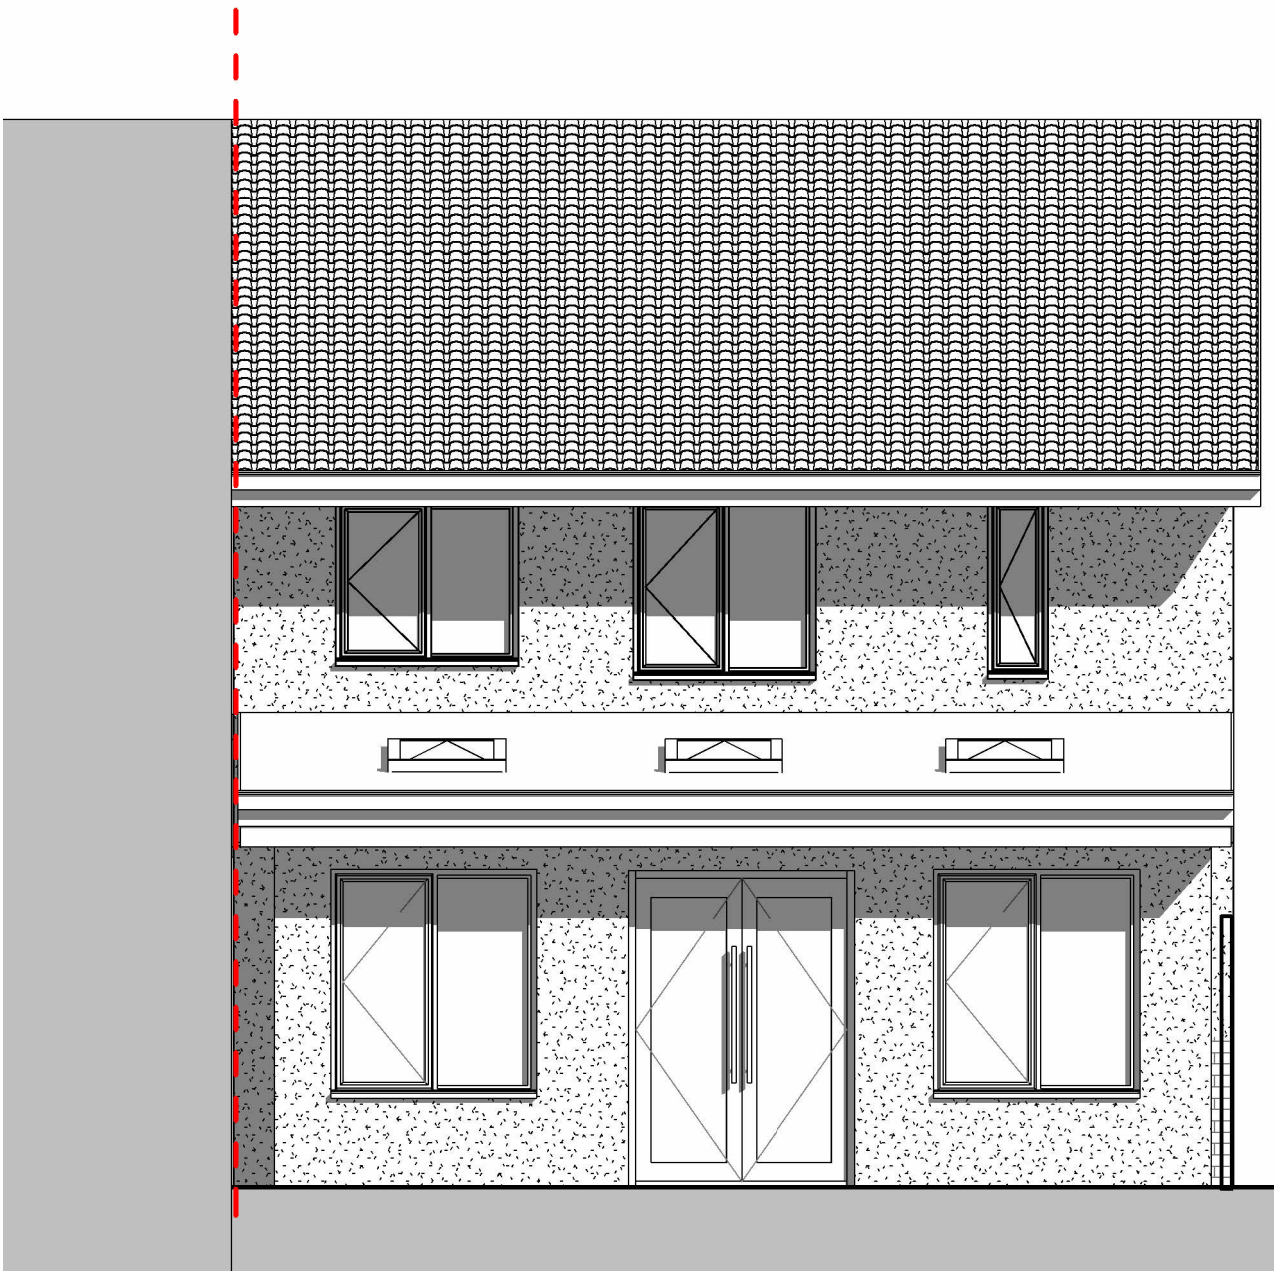


Rear Elevation
1 : 50

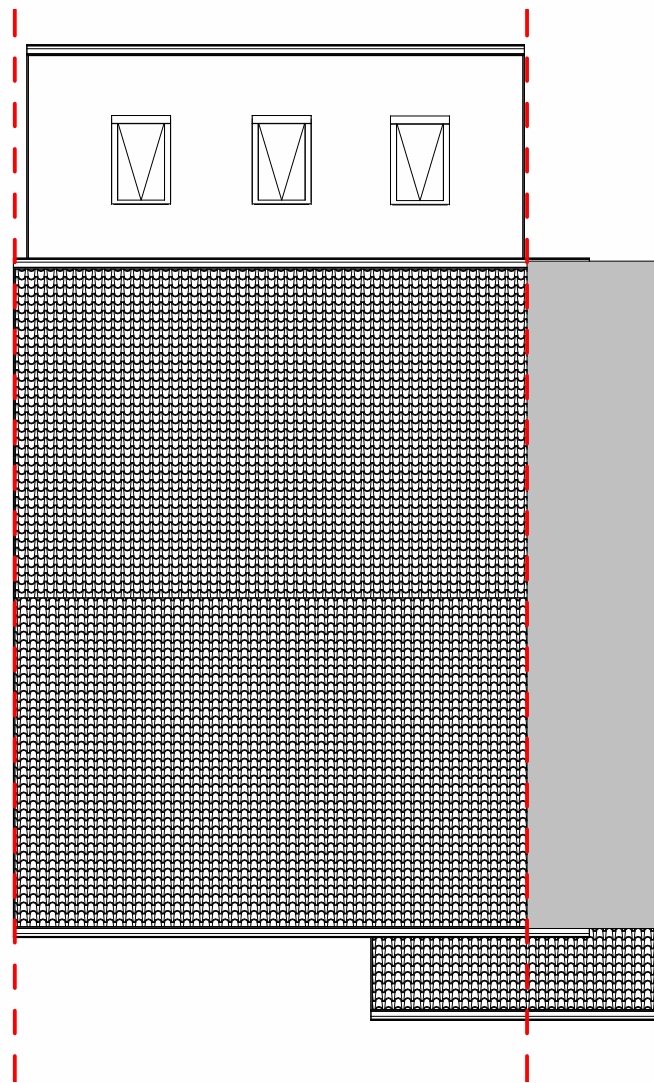


Roof Plan
1 : 100

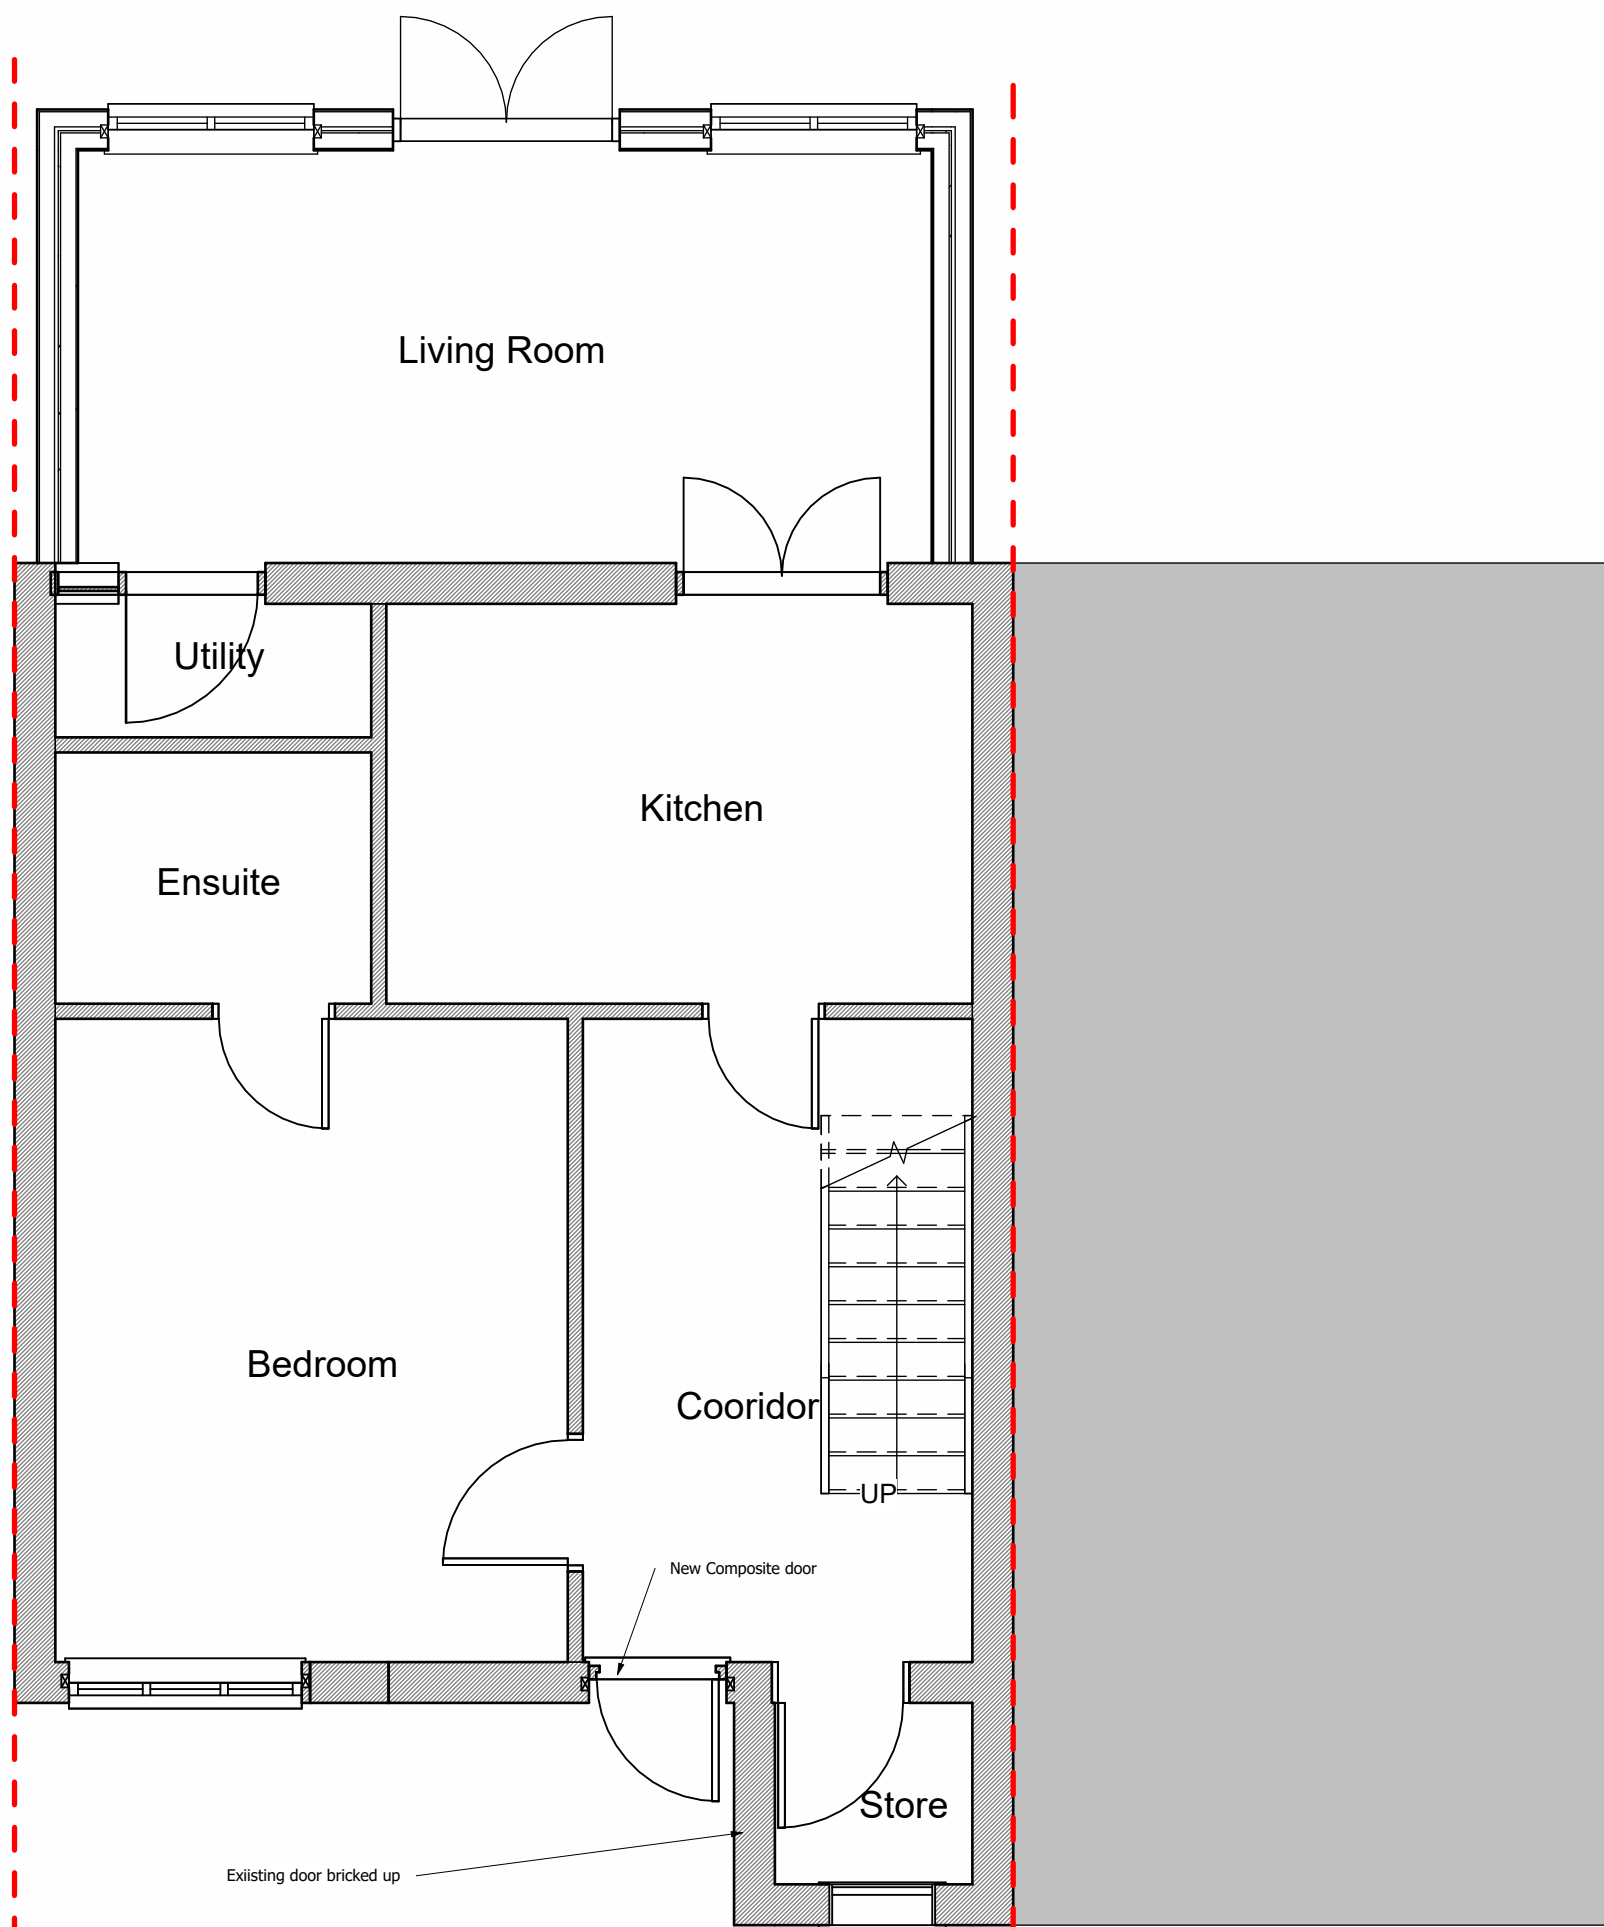

Ground Floor Plan
1 : 50

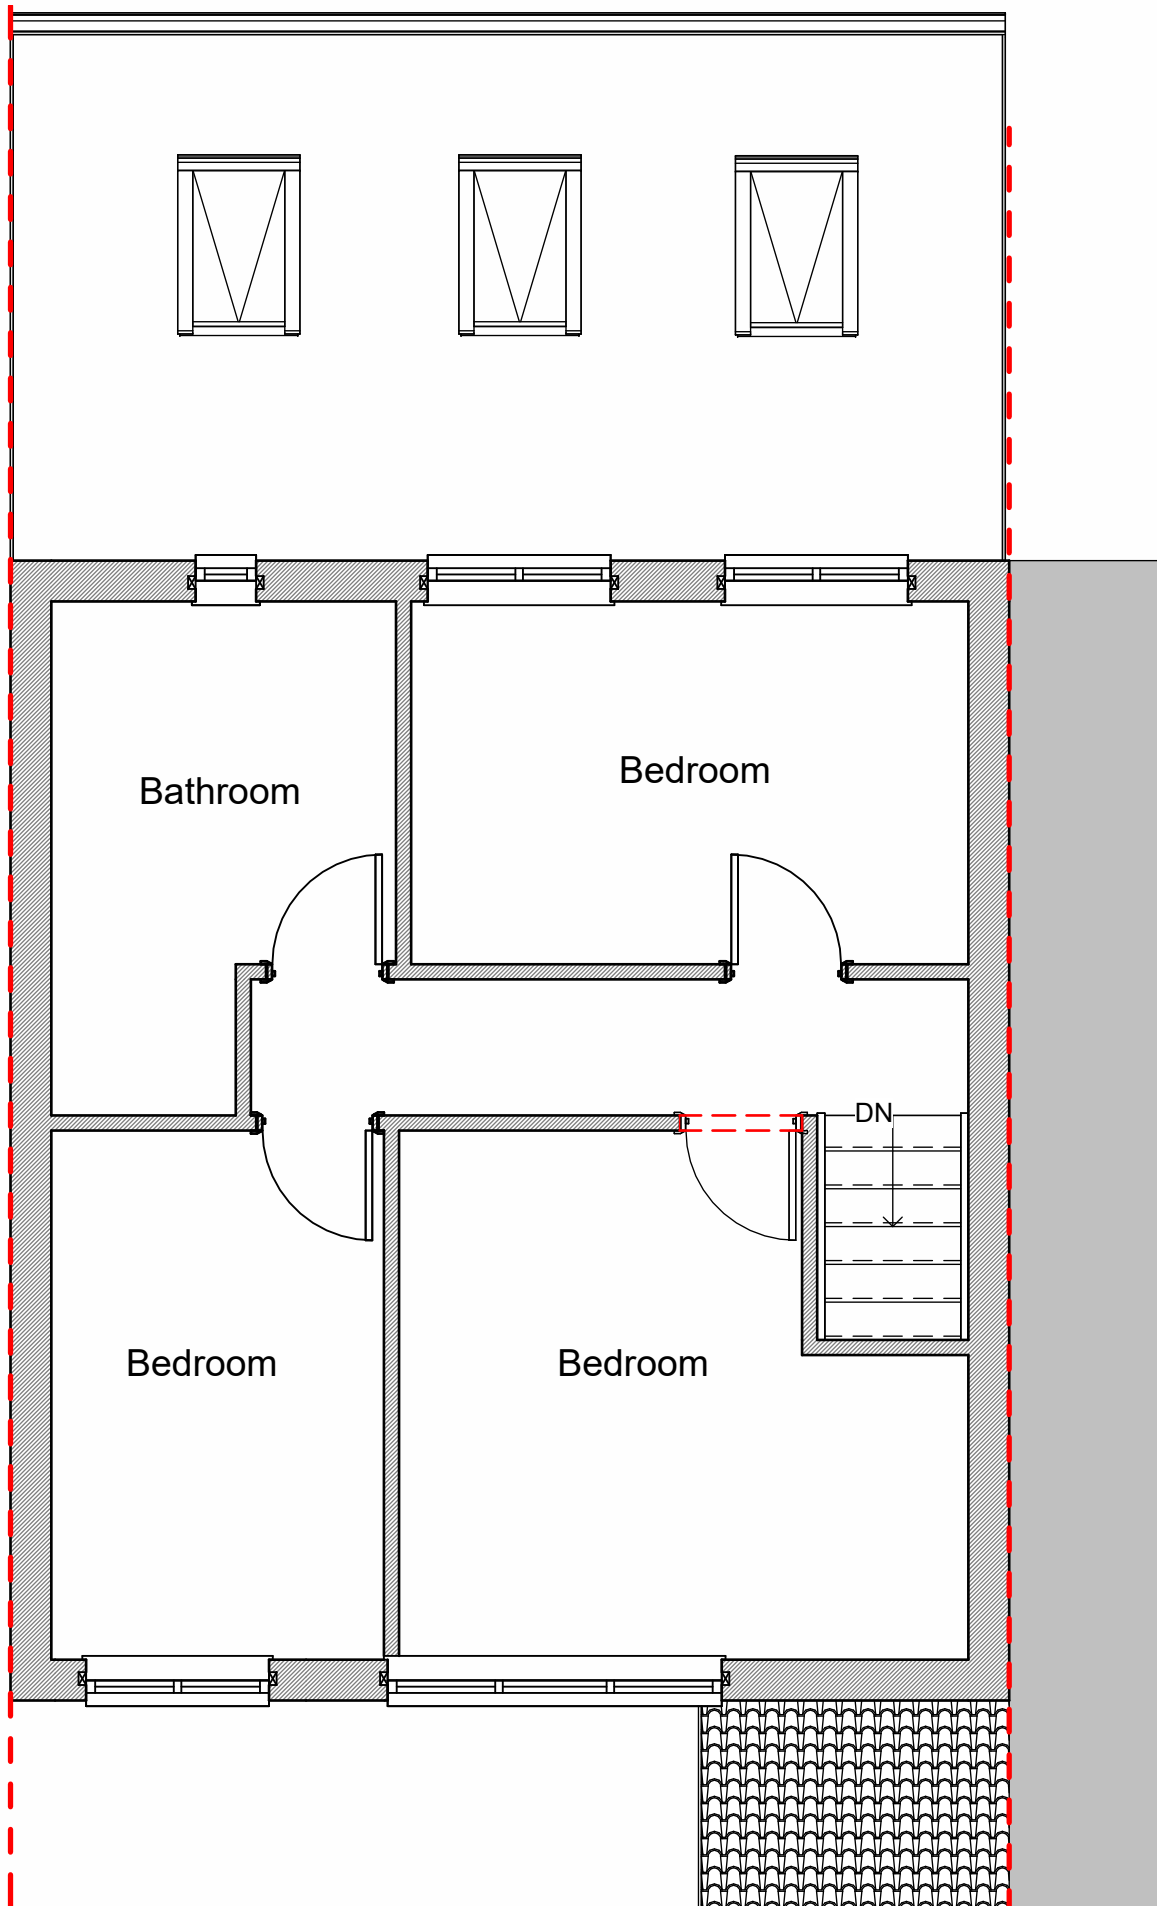

First Floor plan
1 : 50

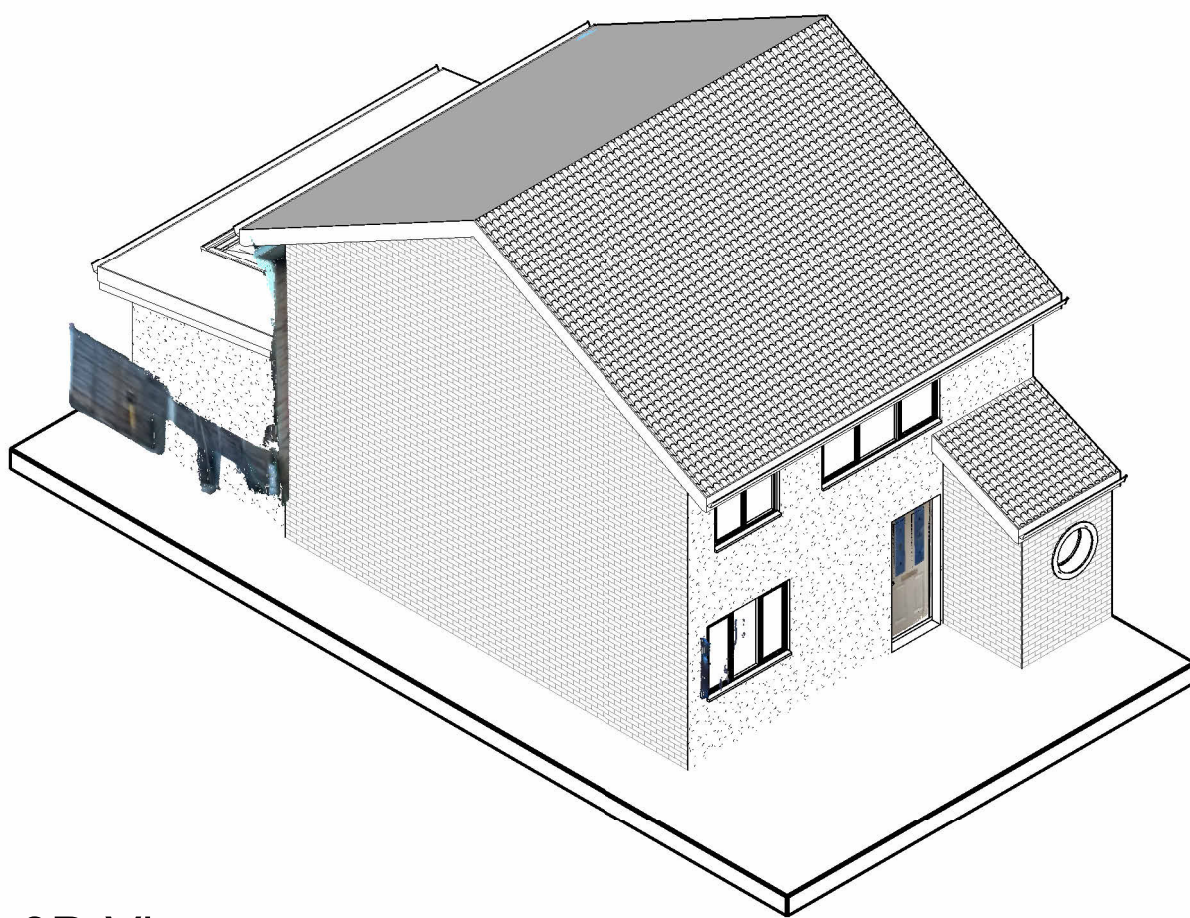

3D View

Revision	Description	
Location		
Mr A. Kijuny 17 Glenwood Drive Middleton Greater Manchester M24 2TH		
Title		
Proposed Plans and Elevations		
Scale	Drawing No.	Revision
As indicated @A1	24001 P04	