


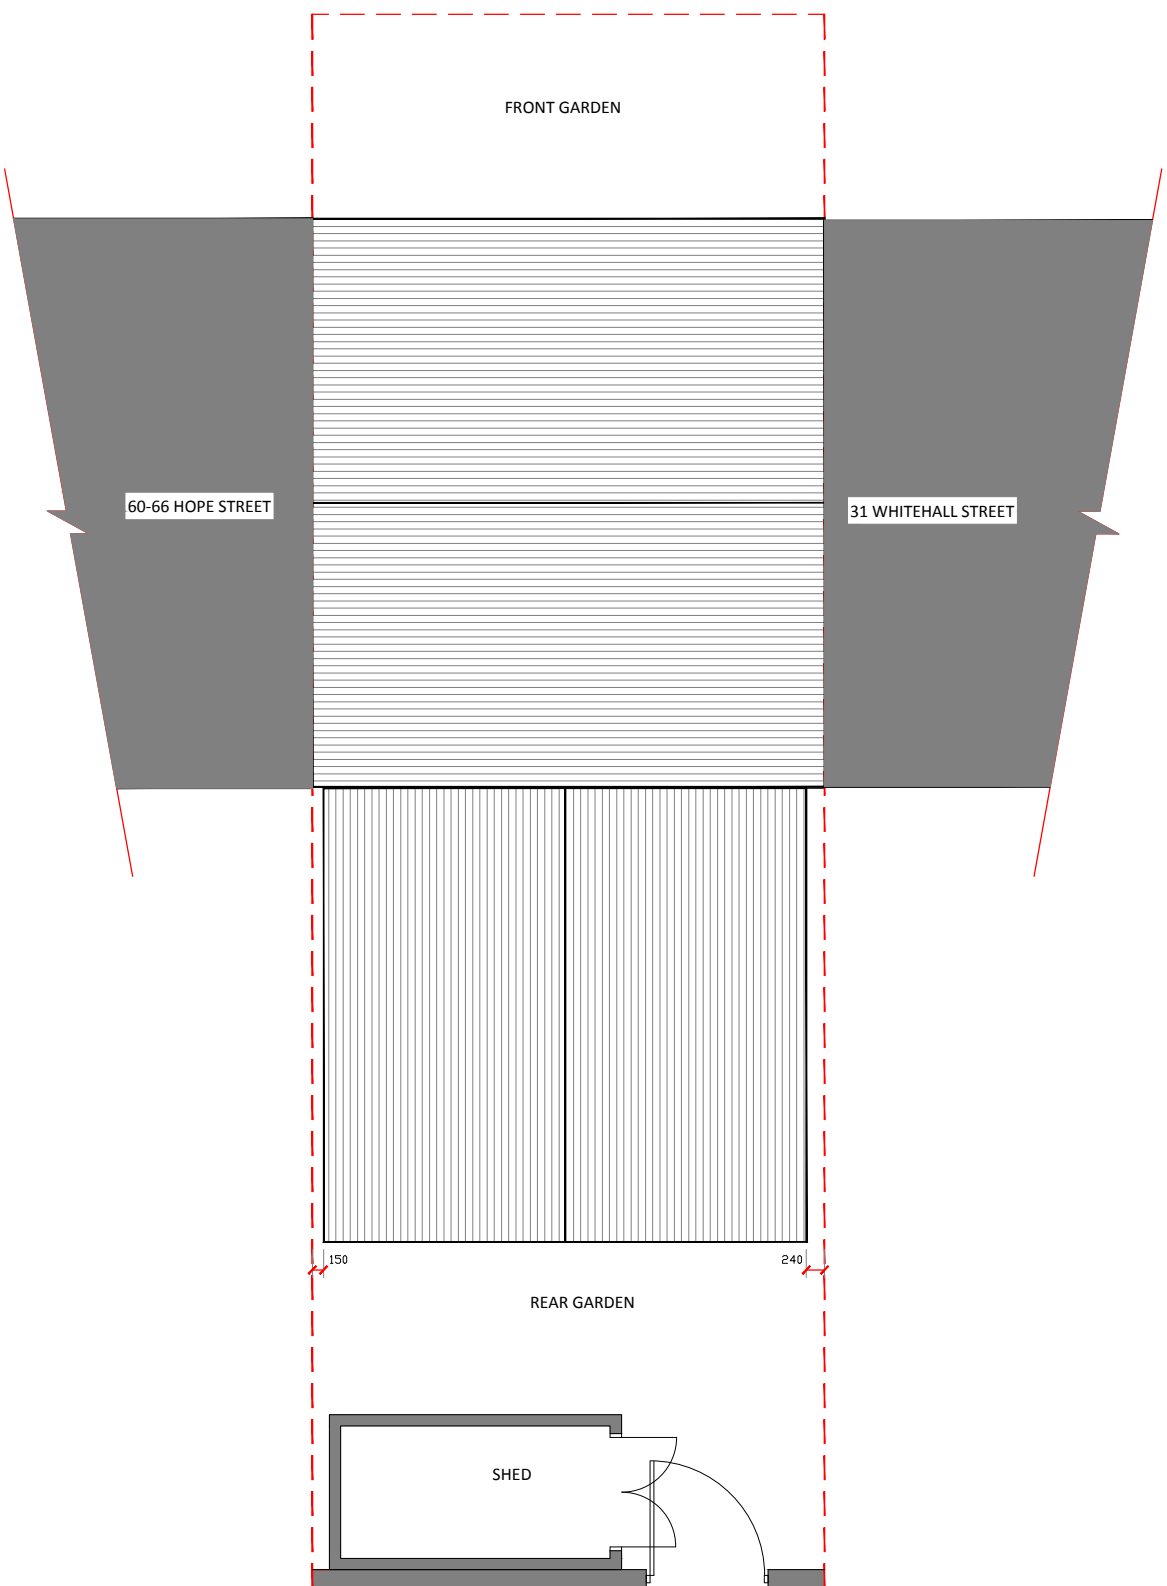

02 PROPOSED BLOCK / SITE PLAN
Scale: 1:50

DECOMMISSION

ECO ARCHITECTURE AND PROJECT MANAGEMENT
8 MAPLE GROVE
KEIGHLEY, WEST YORKSHIRE BD20 6TY
T: 07539 204 504
Email : ecoarchltd@outlook.com