




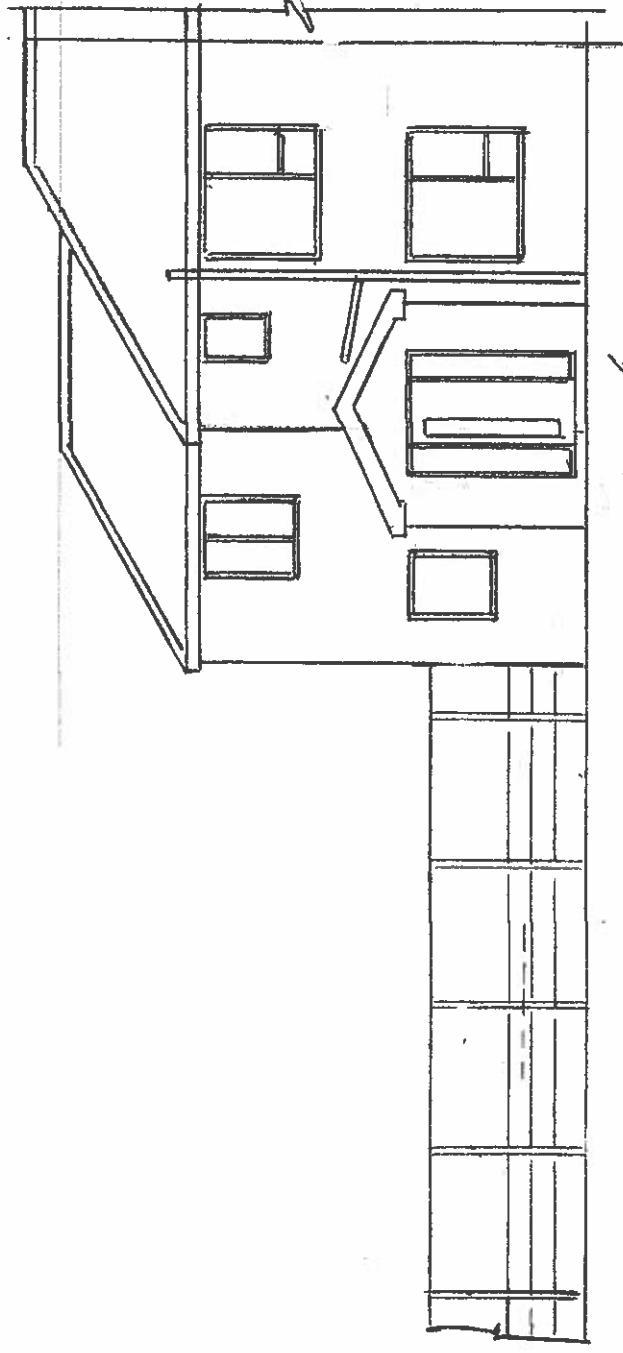

EXISTING FRONT ELEVATION

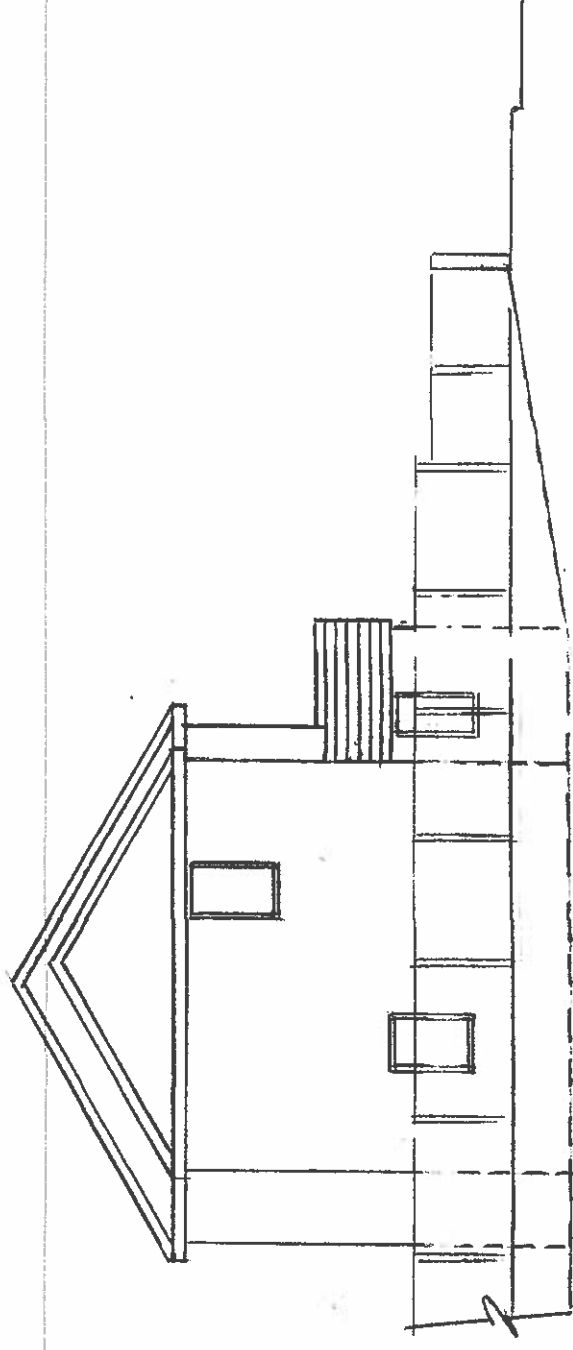


EXISTING SIDE ELEVATION

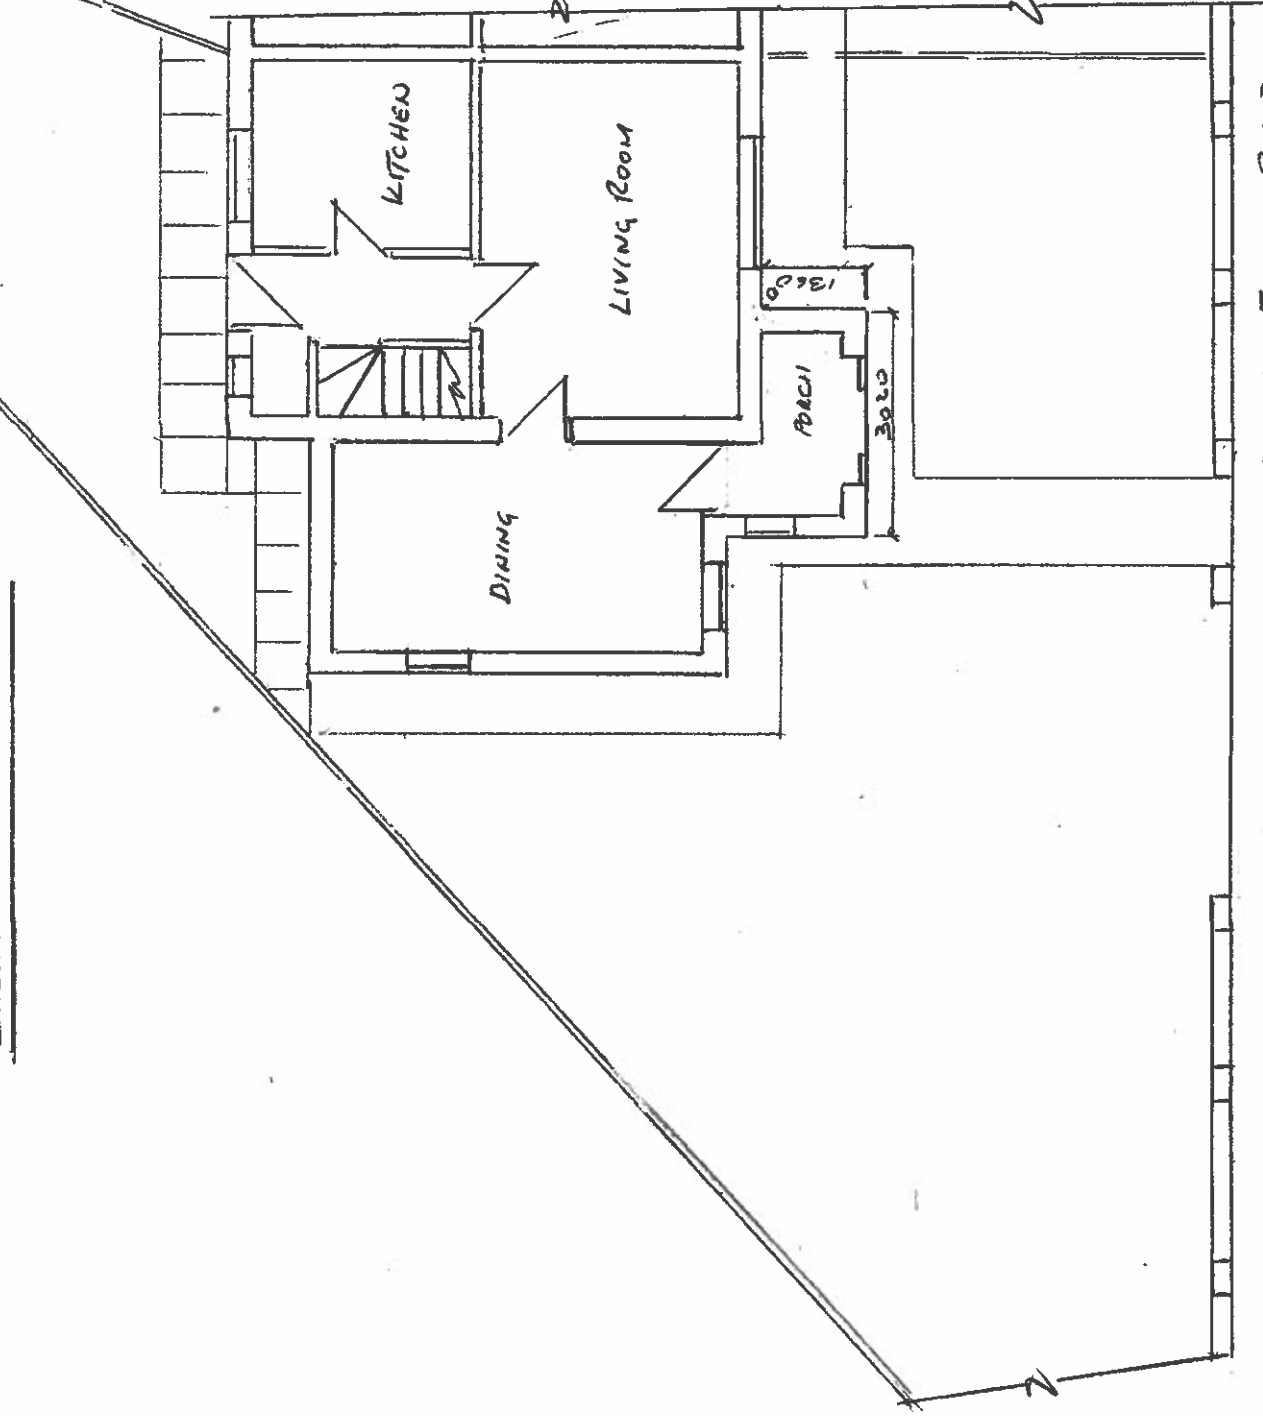


GROUND FLOOR PLAN

ENTRY DROP HERE

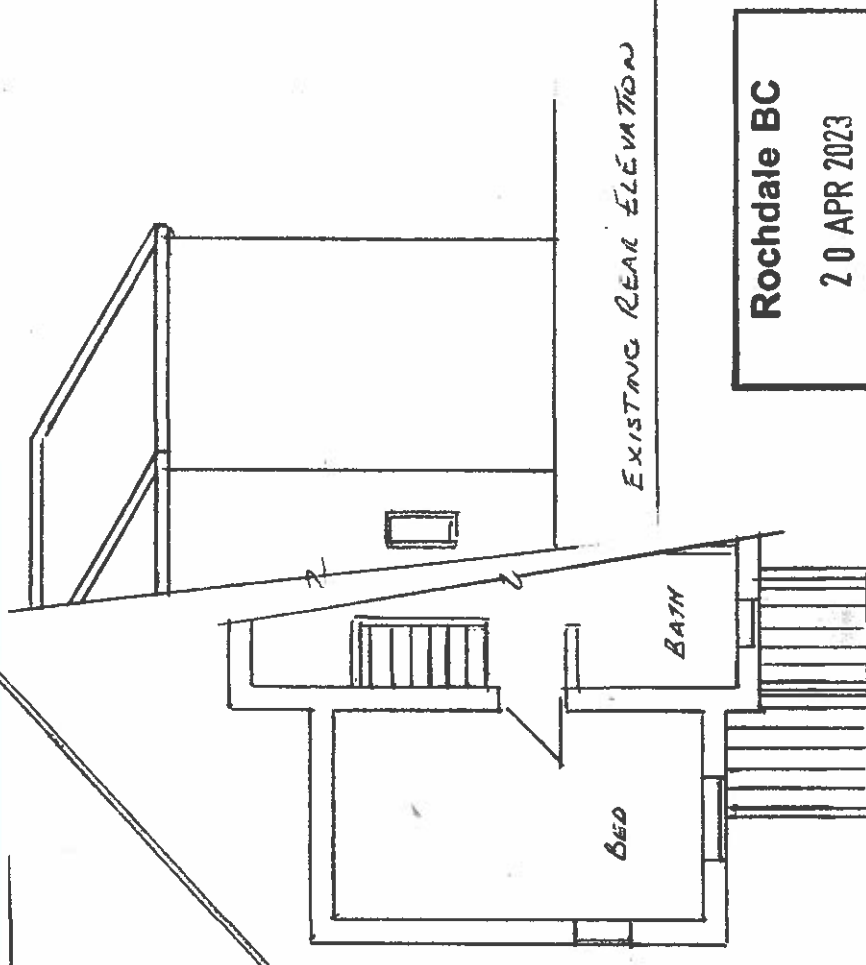

EXISTING REAR ELEVATION

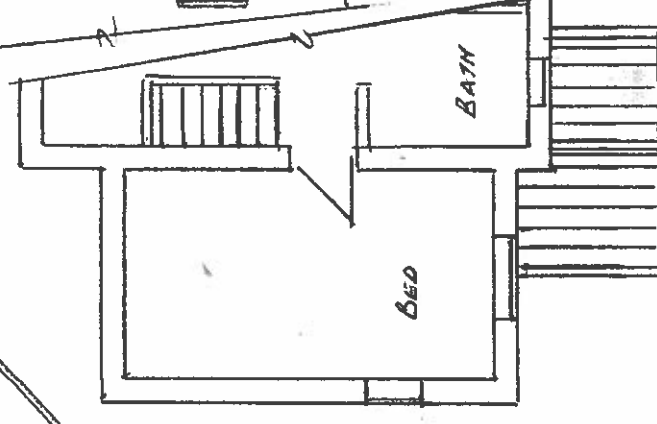

FIRST FLOOR PLAN

Rochdale BC
20 APR 2023
Planning and Development
Service

Thompson Designs
Tel 0161 705 1458 Mob 07884 318634
Sheet 1
Existing Plans and Elevations
39 Canon Street
Rochdale OL16 2TF
Scale 1:100 @ A3 Date June 2022