


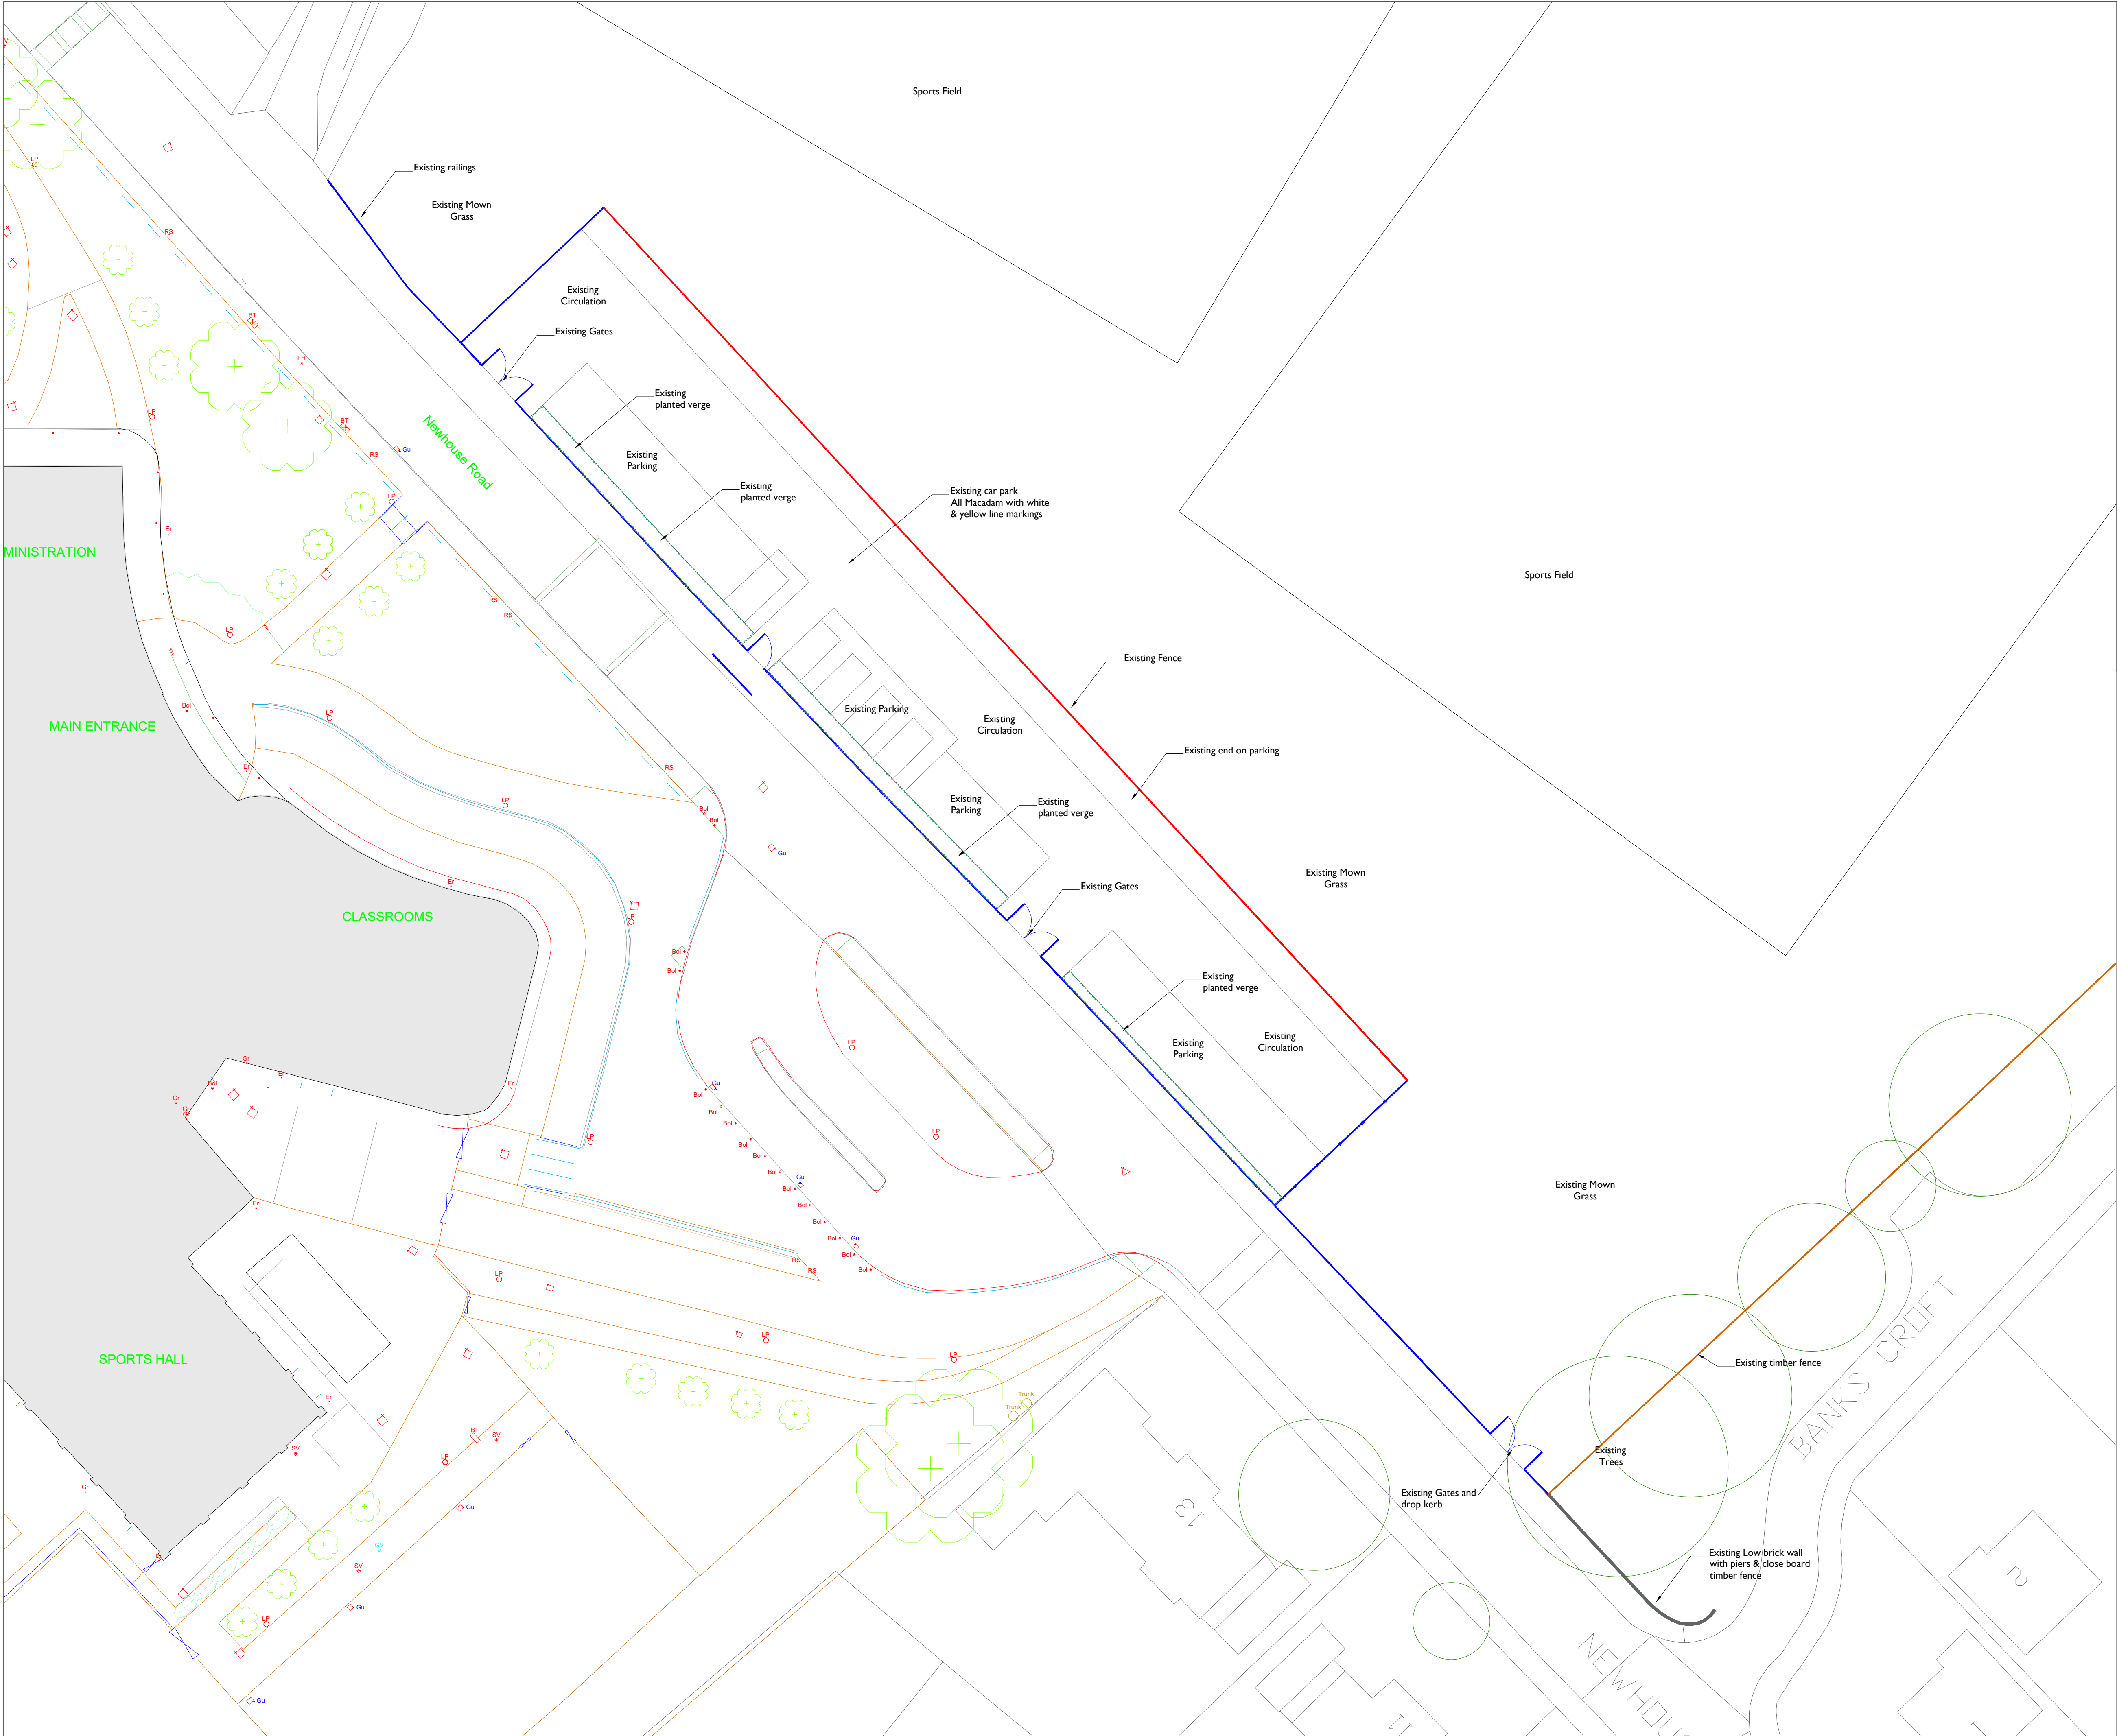

- Existing Vertical Bar Railing - Nom 1.2m High
- Existing Close Boarded Timber Fence - Nom 1.2m High
- Existing Welded Mesh Fence - Nom 2m High
- Proposed Contractor Fencing - Nom 2m High
- Proposed Temporary Crushed Stone Car Park Surface
- Existing topsoil to be stripped & stockpile for reinstatement
- Existing Tree
- Canopy
- Cover



DEP LANDSCAPE ARCHITECTURE LTD
2 COMMERCIAL STREET
MANCHESTER, M15 4RQ
T: 0161 2419878
E: info@dep.co.uk
W: www.dep.co.uk

Client
Morgan Sindall
Project
Newhouse Academy, Rochdale

Description
EXISTING SITE PLAN
CONTRACTOR CAR PARK PLAN

Status	Drawn	Scale
Planning	AP	1:250 @ A1
Drawing number	Revision	
SRP1019-DEP-ZZ-00-DR-L-9002	P01	

Job number (Internal) Date
4847 03.07.23

Copyright DEP Landscape Architecture Ltd

All levels and dimensions to be checked on site by contractor prior to commencement. Any variations to be reported to the client. This drawing is to be read in conjunction with all others relating to the project and all information derived accordingly; any anomalies to be reported to the client. Do not scale from this drawing. Use figured dimensions only. Work shown on this drawings to be carried out in accordance with current British Standards and Codes of Practice.

© Copyright to DEP Landscape Architecture Limited. The information shown on this drawing shall not be reproduced or copied in any form without prior written consent from DEP Landscape Architecture Limited.