



Drawing Information:
All levels and dimensions must be checked onsite by the contractor prior to commencement of works. Any variations must be reported to Quantum Group Ltd. All information hereon in is the copyright of Quantum Group Ltd. Copying in full or part is forbidden without written permission from Quantum Group Ltd.

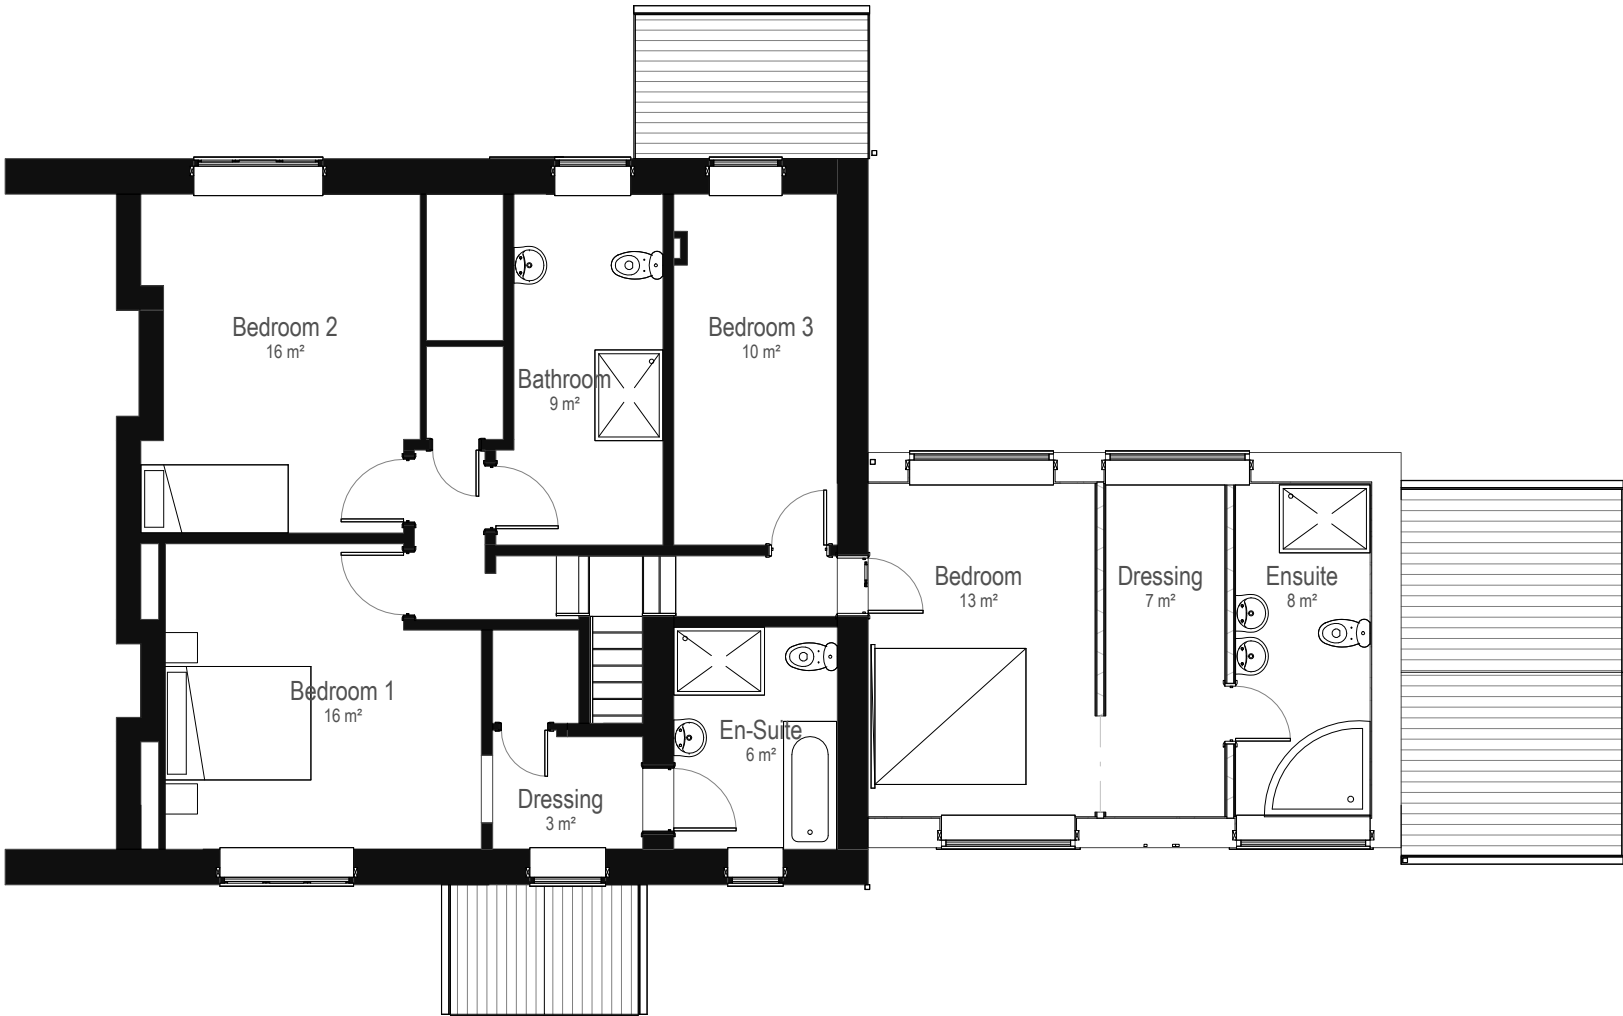

Scale: 1:100

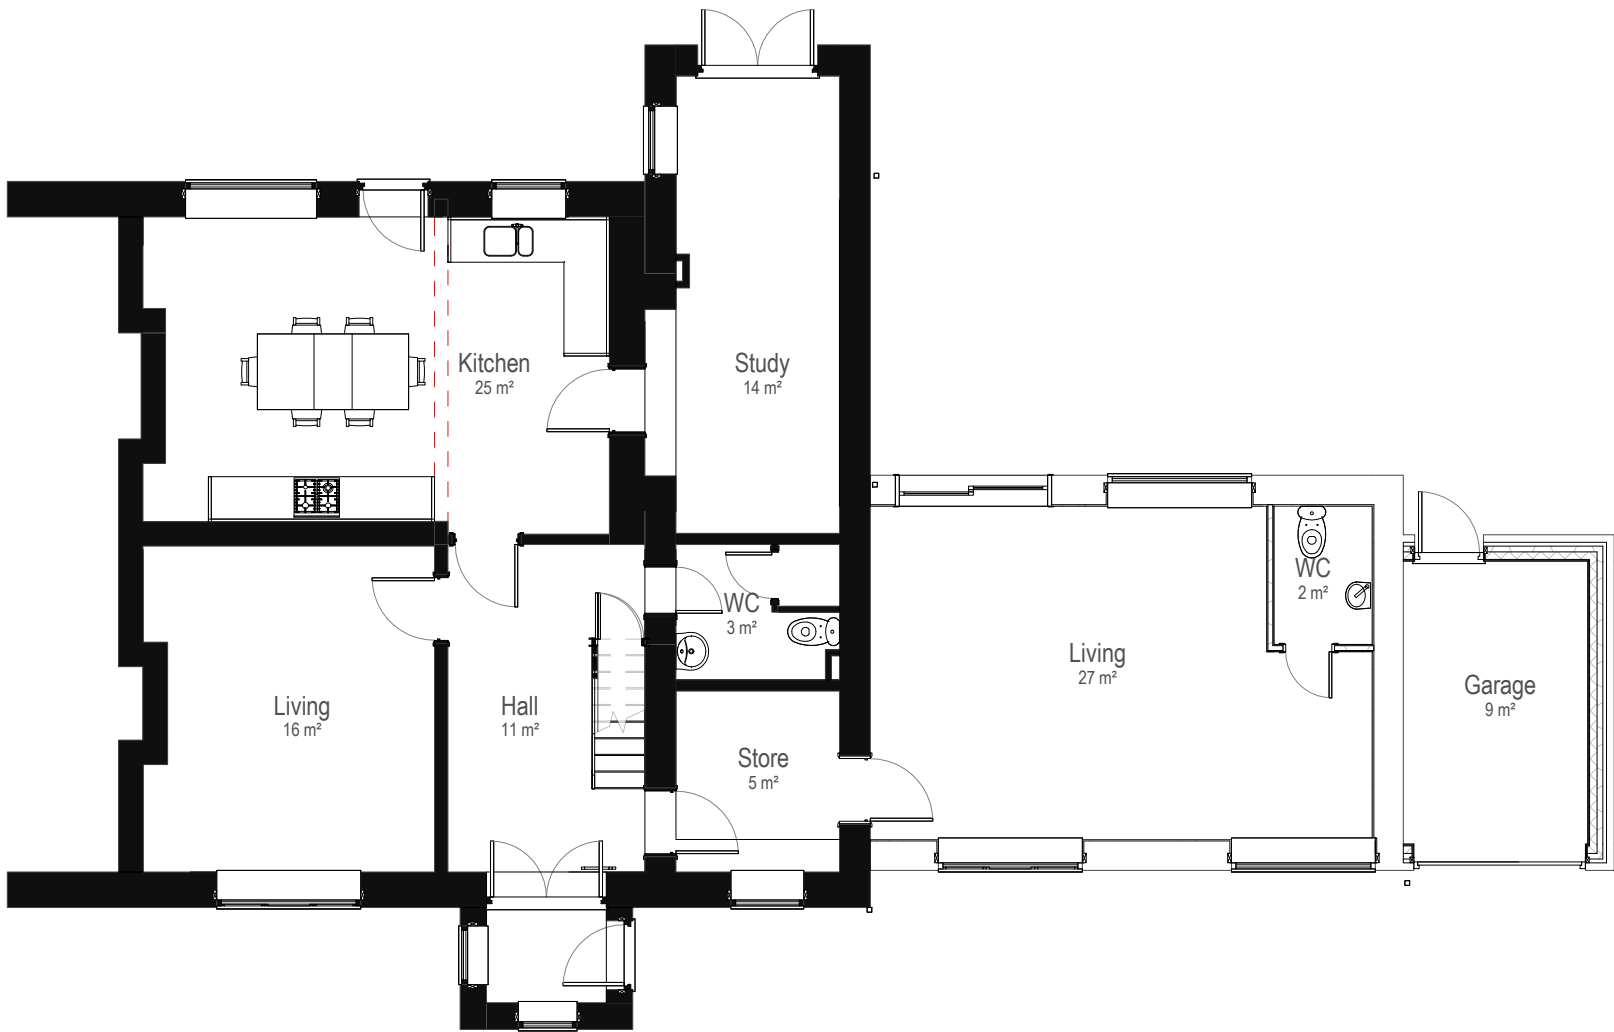

1 Reduced to increase distance to the boundary and add windows to rear elevation as per planning officers requests LS 07/12/2022

Rev	Revision History	By	Date
-----	------------------	----	------

Client:

David Boyle

Drawing:

Proposed Plans

Drawing Number:

C2046-PL-200-02

Scale: 1 : 100	Size: A3	Date: 21/01/22
Drawn: LS	Checked: JW	Rev: 1
Status: Planning		



C2046 - Rose Hill Cottage

www.quantumgroupnw.co.uk
info@quantumgroupnw.co.uk