
 


Proposed ground floor plan

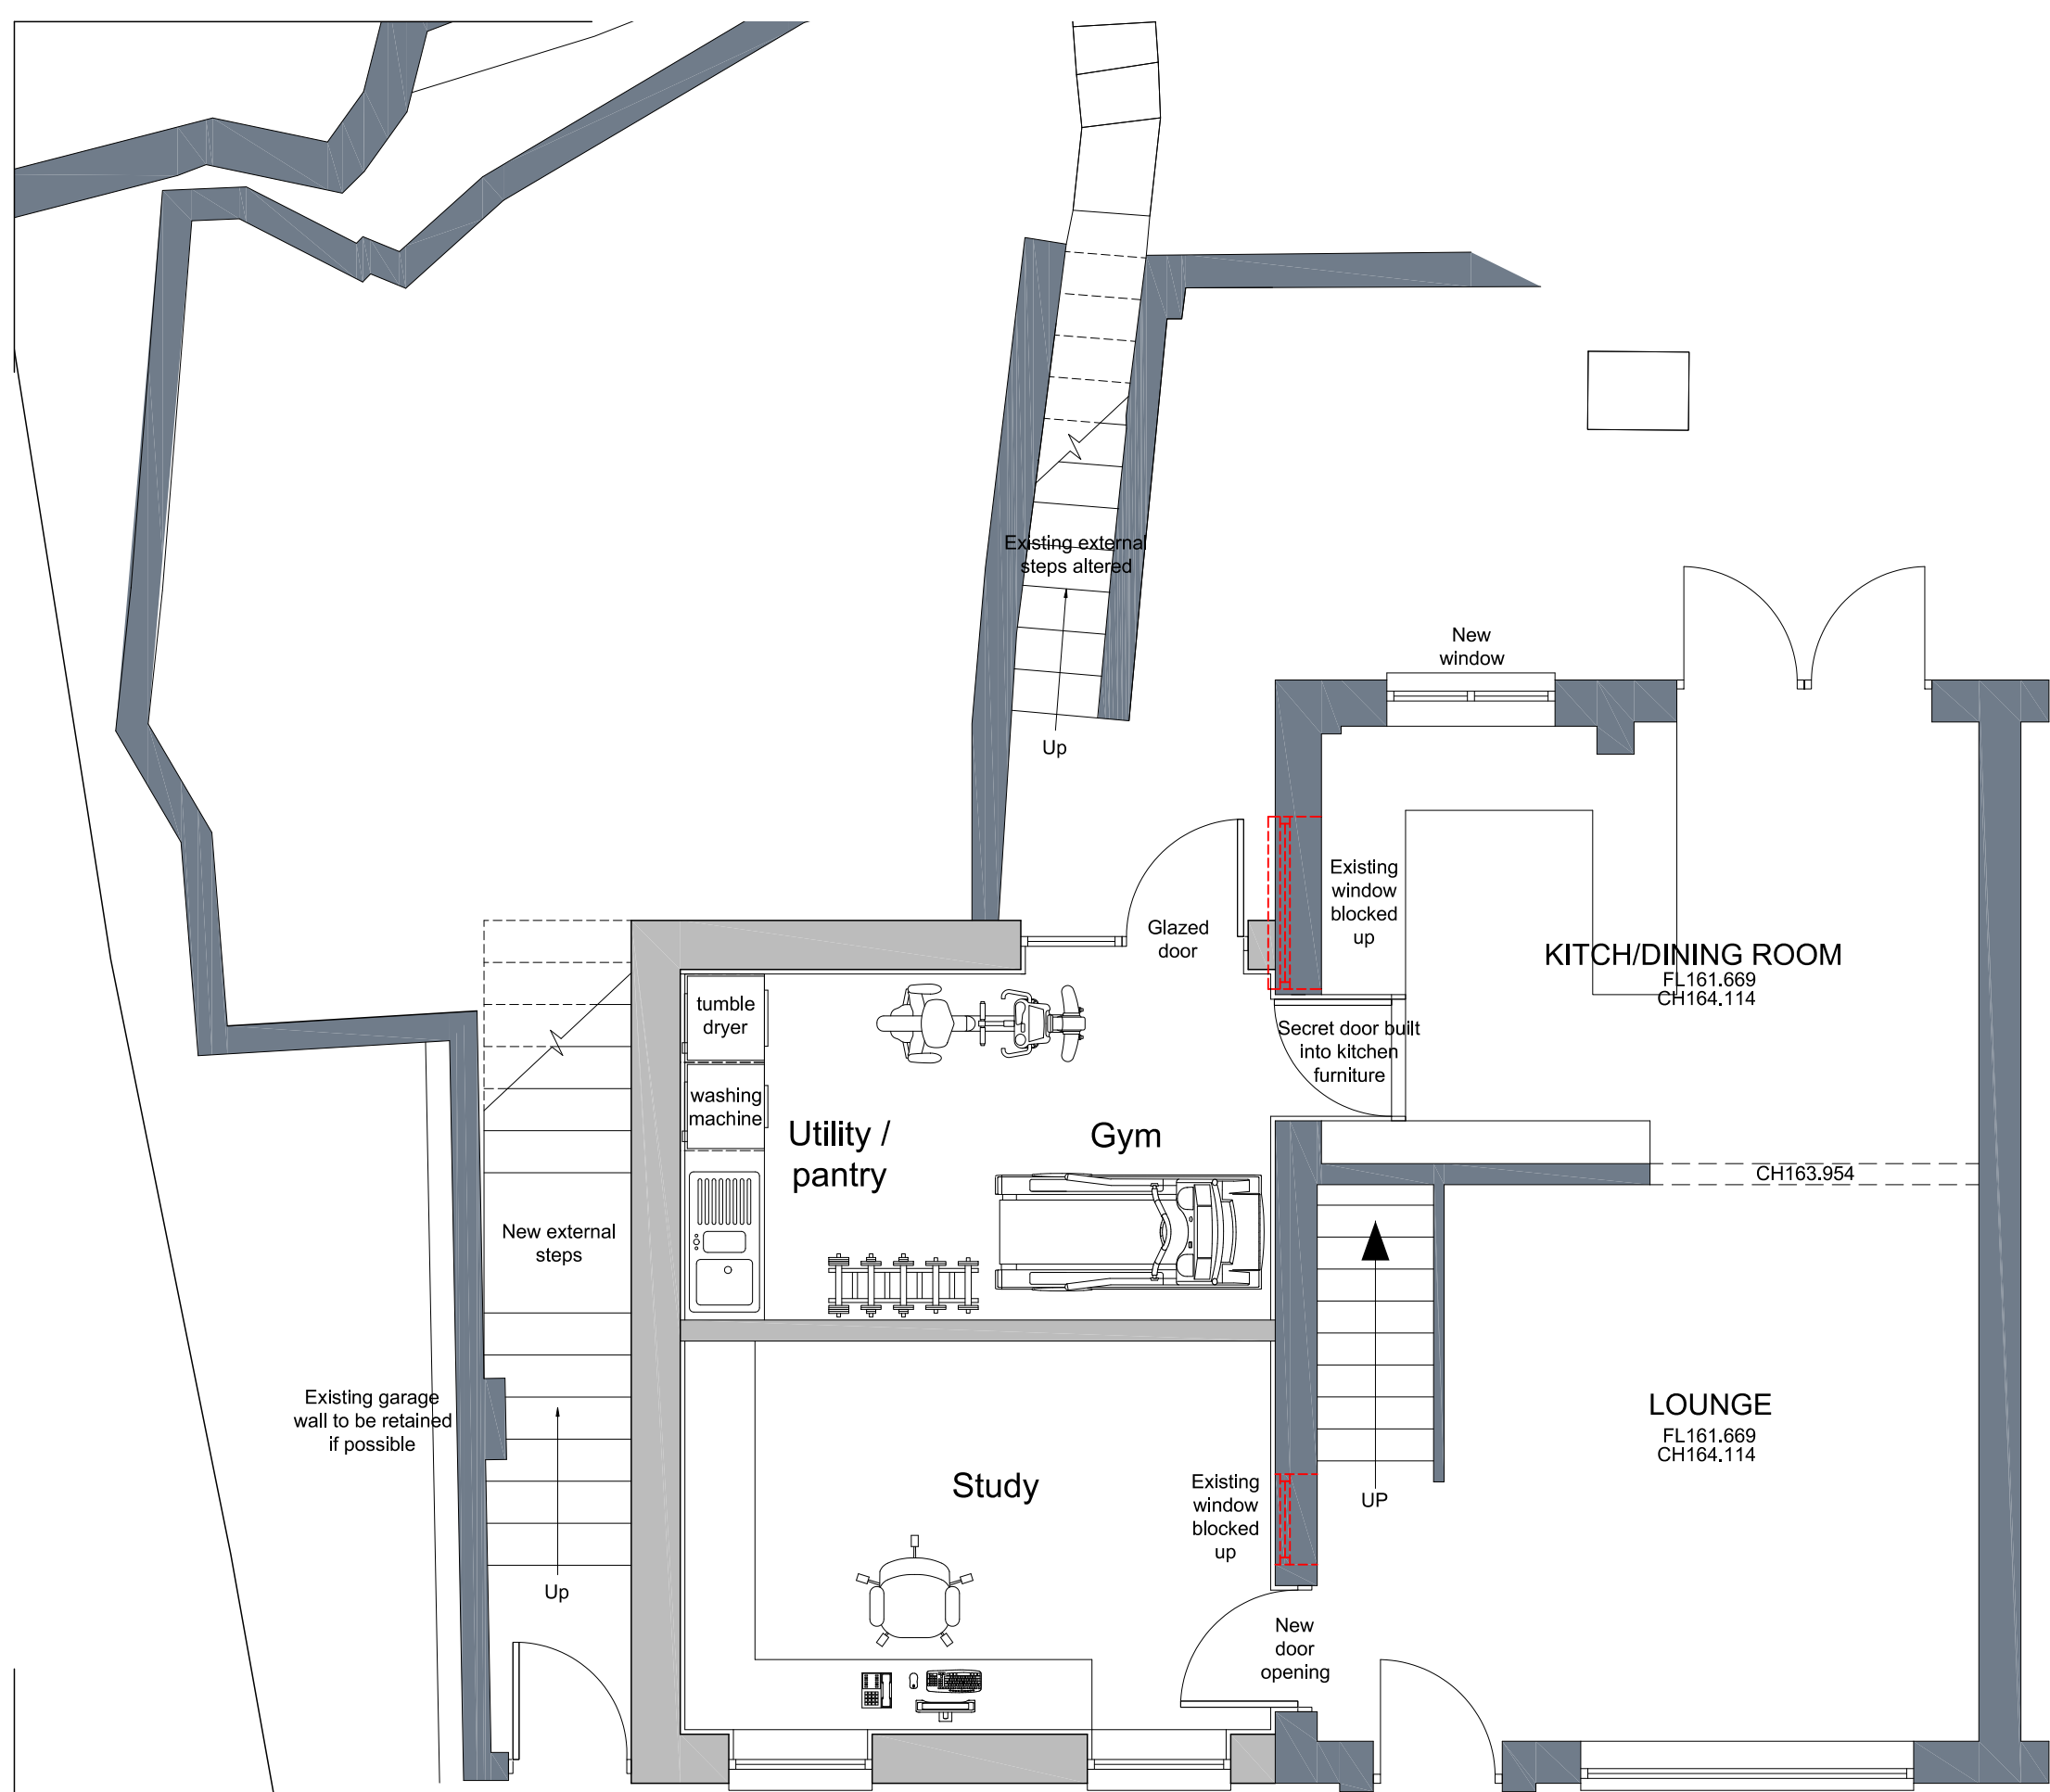

1-50 Scale Bar (metres)

REV	DATE	AMENDMENT	BY	CHKD

HNA architects
Architecture | Planning | Design

PROJECT:	10 Southey Close, Smithy Bridge				
CLIENT:	Mr & Mrs Lydiatt				
DRAWING:	Proposed ground floor plan				
DRAWN BY:	YQ	CHECKED BY:	MB	CREATED: 08/08/23	SCALE: 1:50 @ A3
STATUS:	Planning			DRAWING No: 1443/P-100	REVISION:

DO NOT SCALE.
COPYRIGHT REMAINS WITH HNA ARCHITECTS Ltd.
TEMPLE WORKS, TEMPLE STREET, OLDHAM, OL13NJ
TEL: 0161 688 1820
E-MAIL: info@hna-architects.co.uk

RIBA 
Chartered Practice