


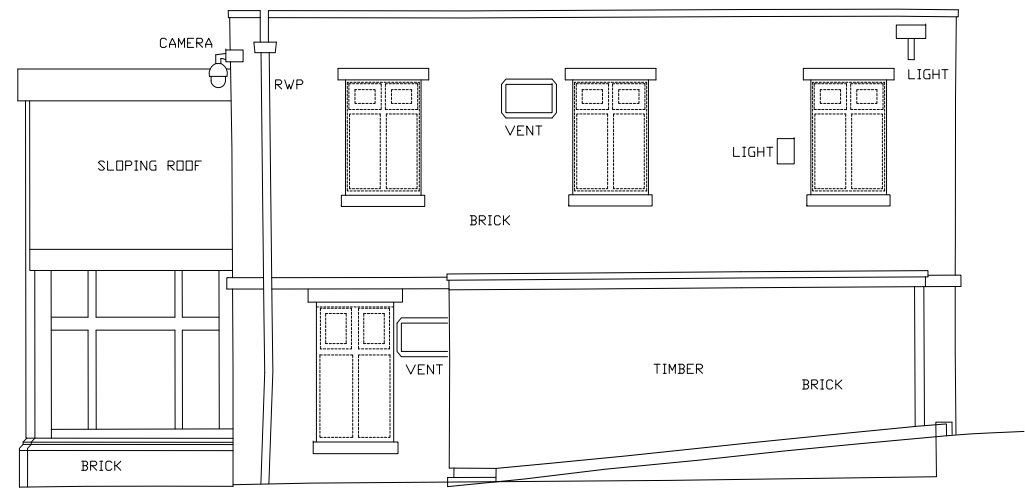


Existing South Elevation
Scale 1:100




Proposed South Elevation
Scale 1:100




Existing North Elevation 1
Scale 1:100

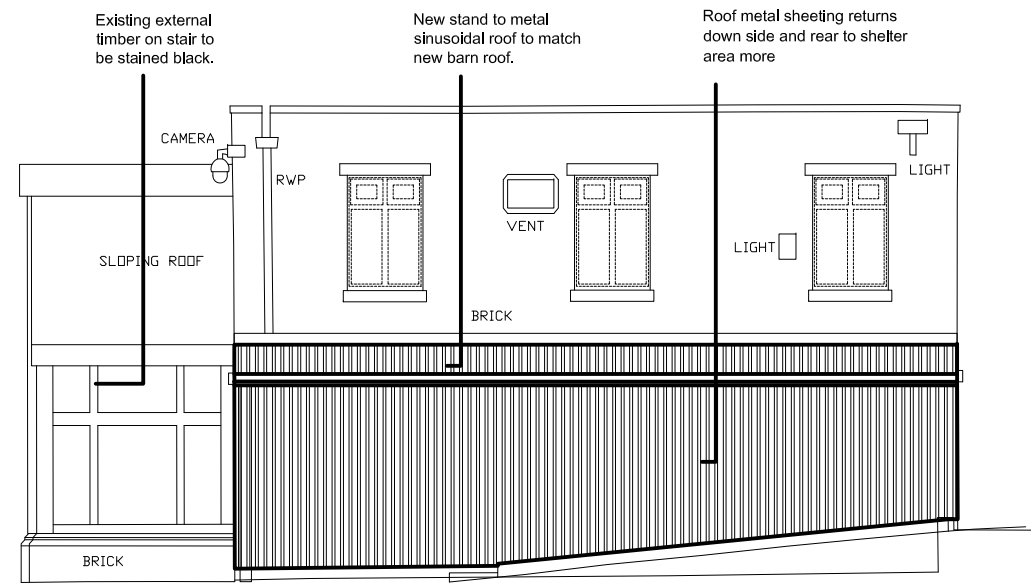


Proposed North Elevation 1
Scale 1:100

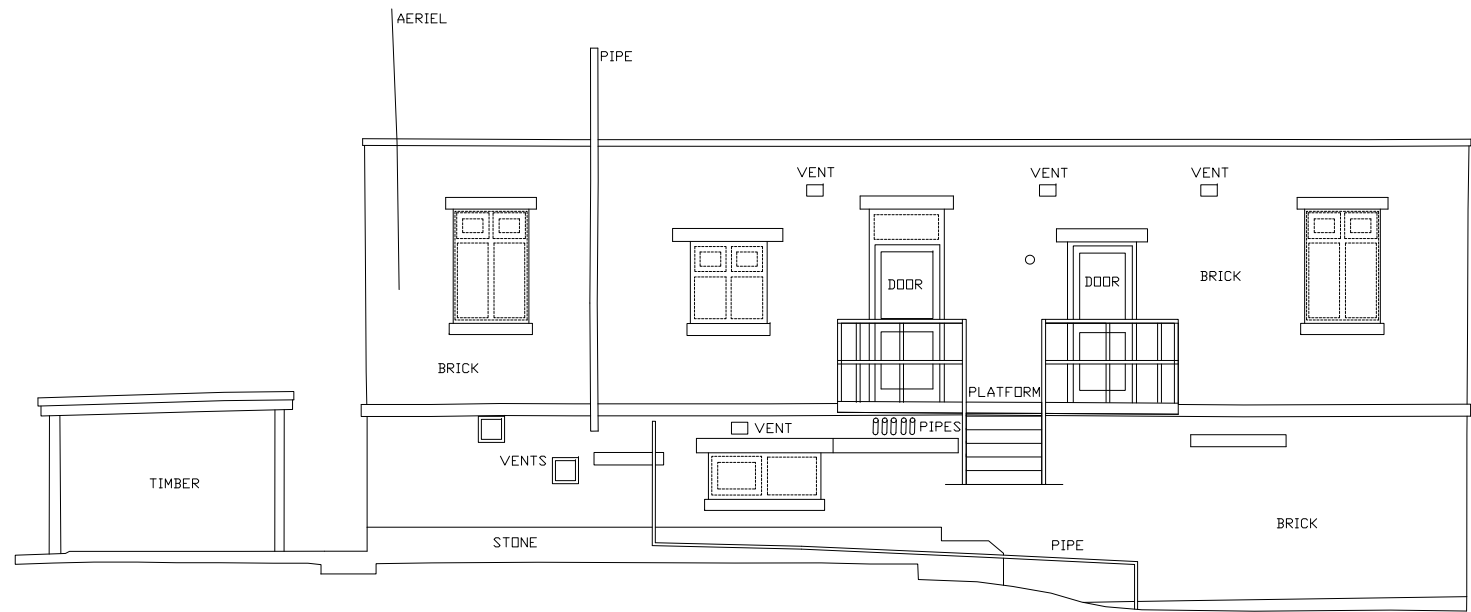


Existing West Elevation
Scale 1:100

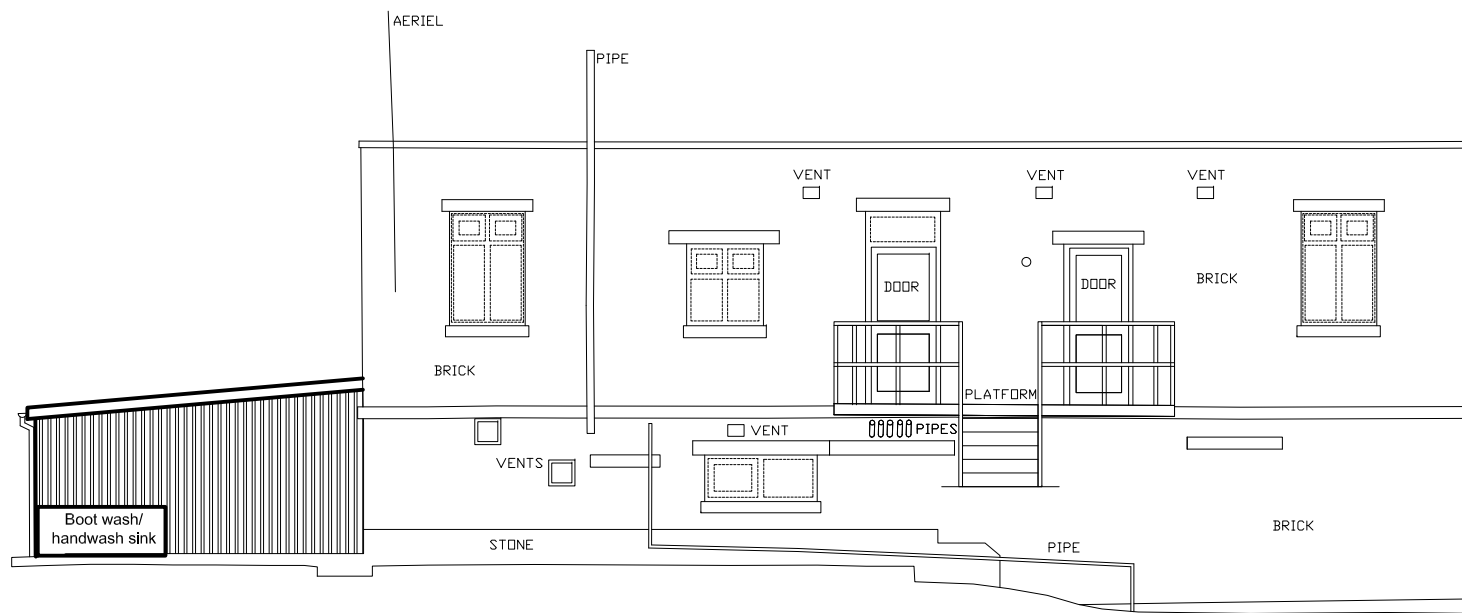


Proposed West Elevation
Scale 1:100

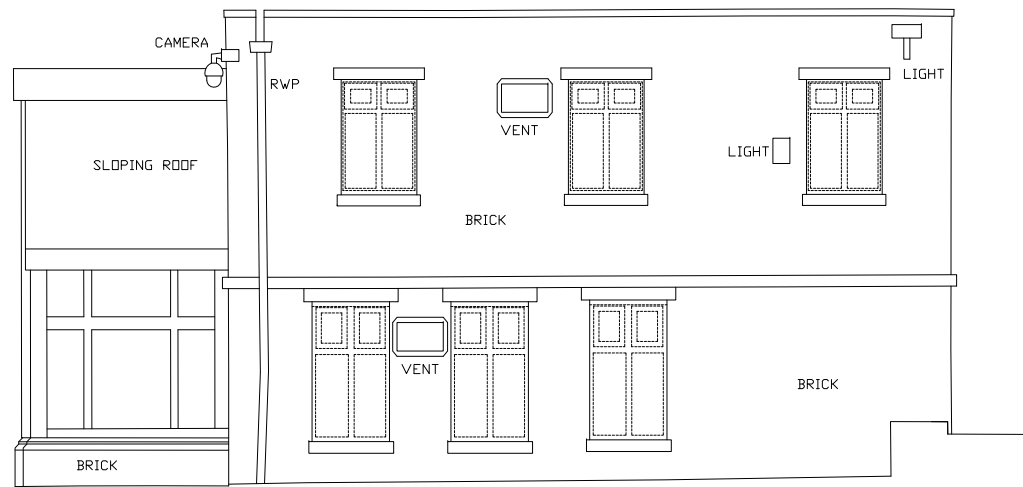


Existing North Elevation 2
Scale 1:100

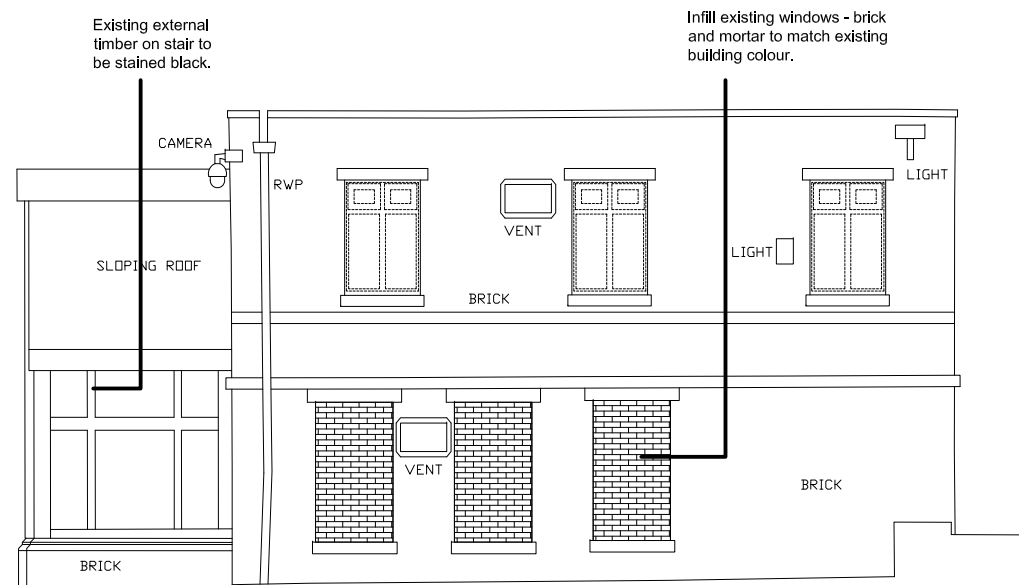

Proposed North Elevation 2
Scale 1:100

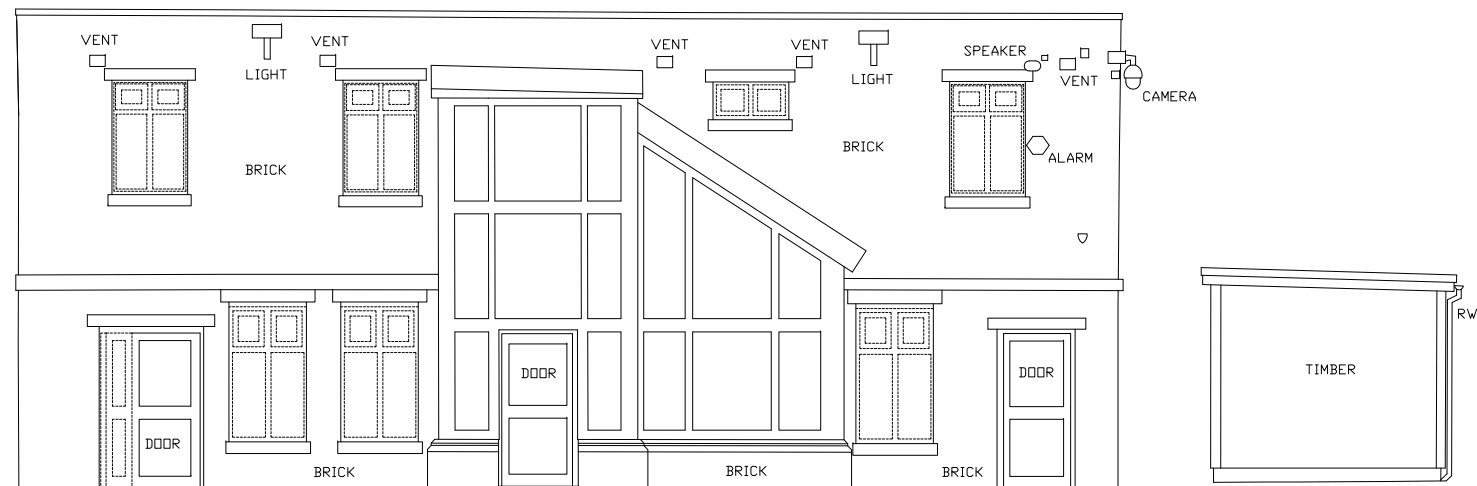

Existing East Elevation
Scale 1:100

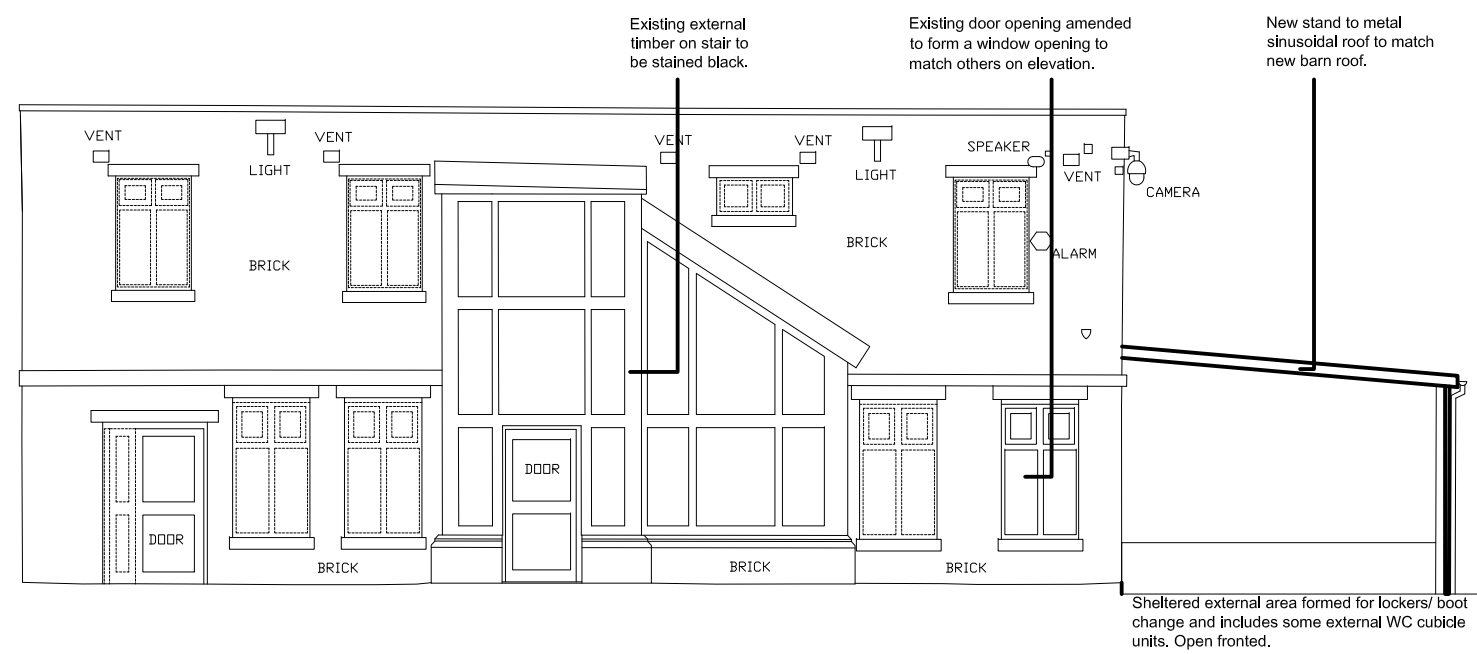


Proposed East Elevation
Scale 1:100

COPYRIGHT RESERVED:
The Contractor shall verify and be responsible for all dimensions. DO NOT scale the drawing - any errors or omissions shall be reported to Seven Architecture without delay. The Copyrights to all designs and drawings are the property of Seven Architecture. Reproduction or use for any purpose other than that authorised by Seven Architecture is forbidden.

- GENERAL NOTES:**
- For the purposes of construction the drawing must not be scaled and only written or calculated dimensions
 - Any queries or doubts, drawing error or divergences should be referred to the originator.
 - All dimensions to be checked on site.
 - All architectural drawings are to be read in conjunction with the relevant architectural specifications and outline specification sheets.
 - All the details and setting-out drawings to be read in conjunction with the relevant consultants and subcontractor drawings.

REV.	DESCRIPTION:	DATE:	DRAWN:	CHECK:
P01	Issued for Planning.	30/01/2024	ZH	AZ
P02	Updated on from invalidation.	14/03/2024	ZH	

DRAWING SCALE: 1: 100 @A1

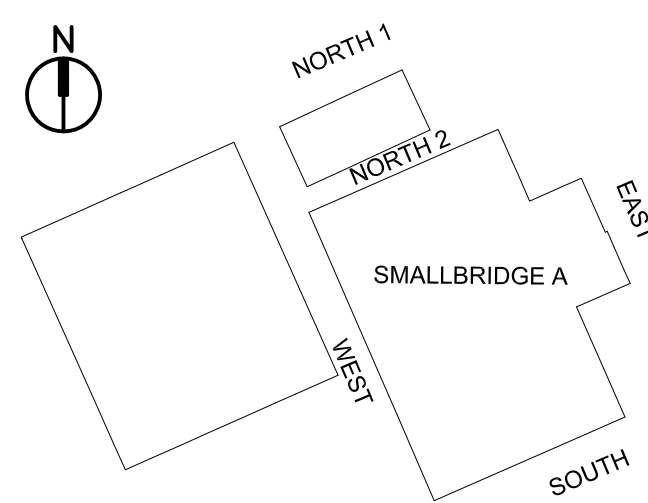

CLIENT:
Hopwood Hall College



PROJECT TITLE:
Animal Management
T-Level Project

PROJECT NO:
20847

DRAWING TITLE:
Smallbridge A
Existing & Proposed Elevations

DRAWING NO:

PROJECT	ORIGIN	ZONE	LEVEL	TYPE	ROLE	NO.#	REVISION
HAT	SEV	XX	ZZ	DR	A	00516	P02

SUITABILITY DESCRIPTION (S2) Suitable for information

REVISION DESCRIPTION PLANNING

seven.

SEVENARCHITECTURE.CO.UK

Studios at :

Unit 1.3 Wauk Mill
51 Bengal St
MANCHESTER
M4 6LN
t : 0161 236 5655

Clarendon House
Victoria Avenue
HARROGATE
HG1 1JD
t : 01423 709 807

Y Neuadd Lwyd
Dolwyddelan
CONWY
LL25 0SL
t:01286 875120