




NOTES:
• SEE SEPARATE WRITTEN SPECIFICATION CHECKLIST FOR MAIN DETAILS



Woodlands Home & Garden Group
Unit 1, Thornbury Industrial Estate,
BD3 7AF
T: 0113 258 4326
woodlandsgroup.com

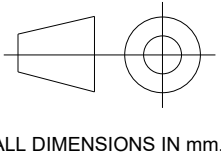

ALL DIMENSIONS IN mm.

Size
A3

Scale
1:50
Date drawn
25/09/2024


Created by
Peter Stevens
Approved by

Title
General Arrangement
DWG No.
3018-GA-001

Rev.
D
Sheet
1/4


ELECTRICAL LAYOUT / PLAN VIEW

BASE SIZE + 45 CLADDING PER WALL
BASE SIZE + 60 STEEL PER WALL

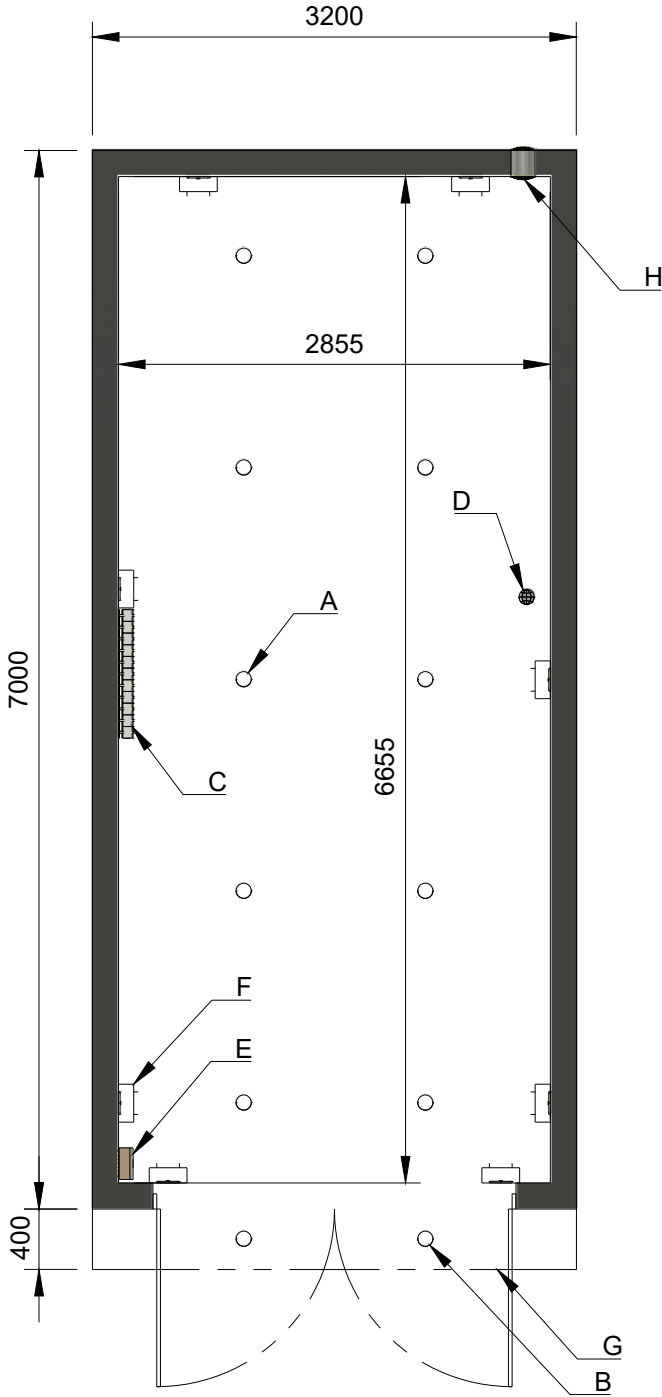

PARTS		
REF.	DESCRIPTION	QTY
A	INT SPOTS	10
B	EXT SPOTS	2
C	ELECTRIC 'SMART' HEATER	1
D	WiFi	1
E	FUSE BOARD	1
F	INT DOUBLE SOCKETS	6
G	CANOPY	1
H	EXTRACTOR FAN	1


SCALE BAR 1:50 (m)

 

NOTES:
• SEE SEPARATE WRITTEN SPECIFICATION CHECKLIST FOR MAIN DETAILS


ROOM	19.02	19.00	204.44
DESCRIPTION	PERIMETER (m)	AREA (m.sq)	AREA (ft.sq)
ROOM DETAILS			

	Woodlands Home & Garden Group Unit 1, Thornbury Industrial Estate, BD3 7AF T: 0113 258 4326 woodlandsgroup.com		Size A3	Scale 1:50	Created by Peter Stevens	Title Electrical / Int. Plan View		
				Date drawn 25/09/2024	Approved by	DWG No. 3018-GA-001	Rev. D	Sheet 2/4

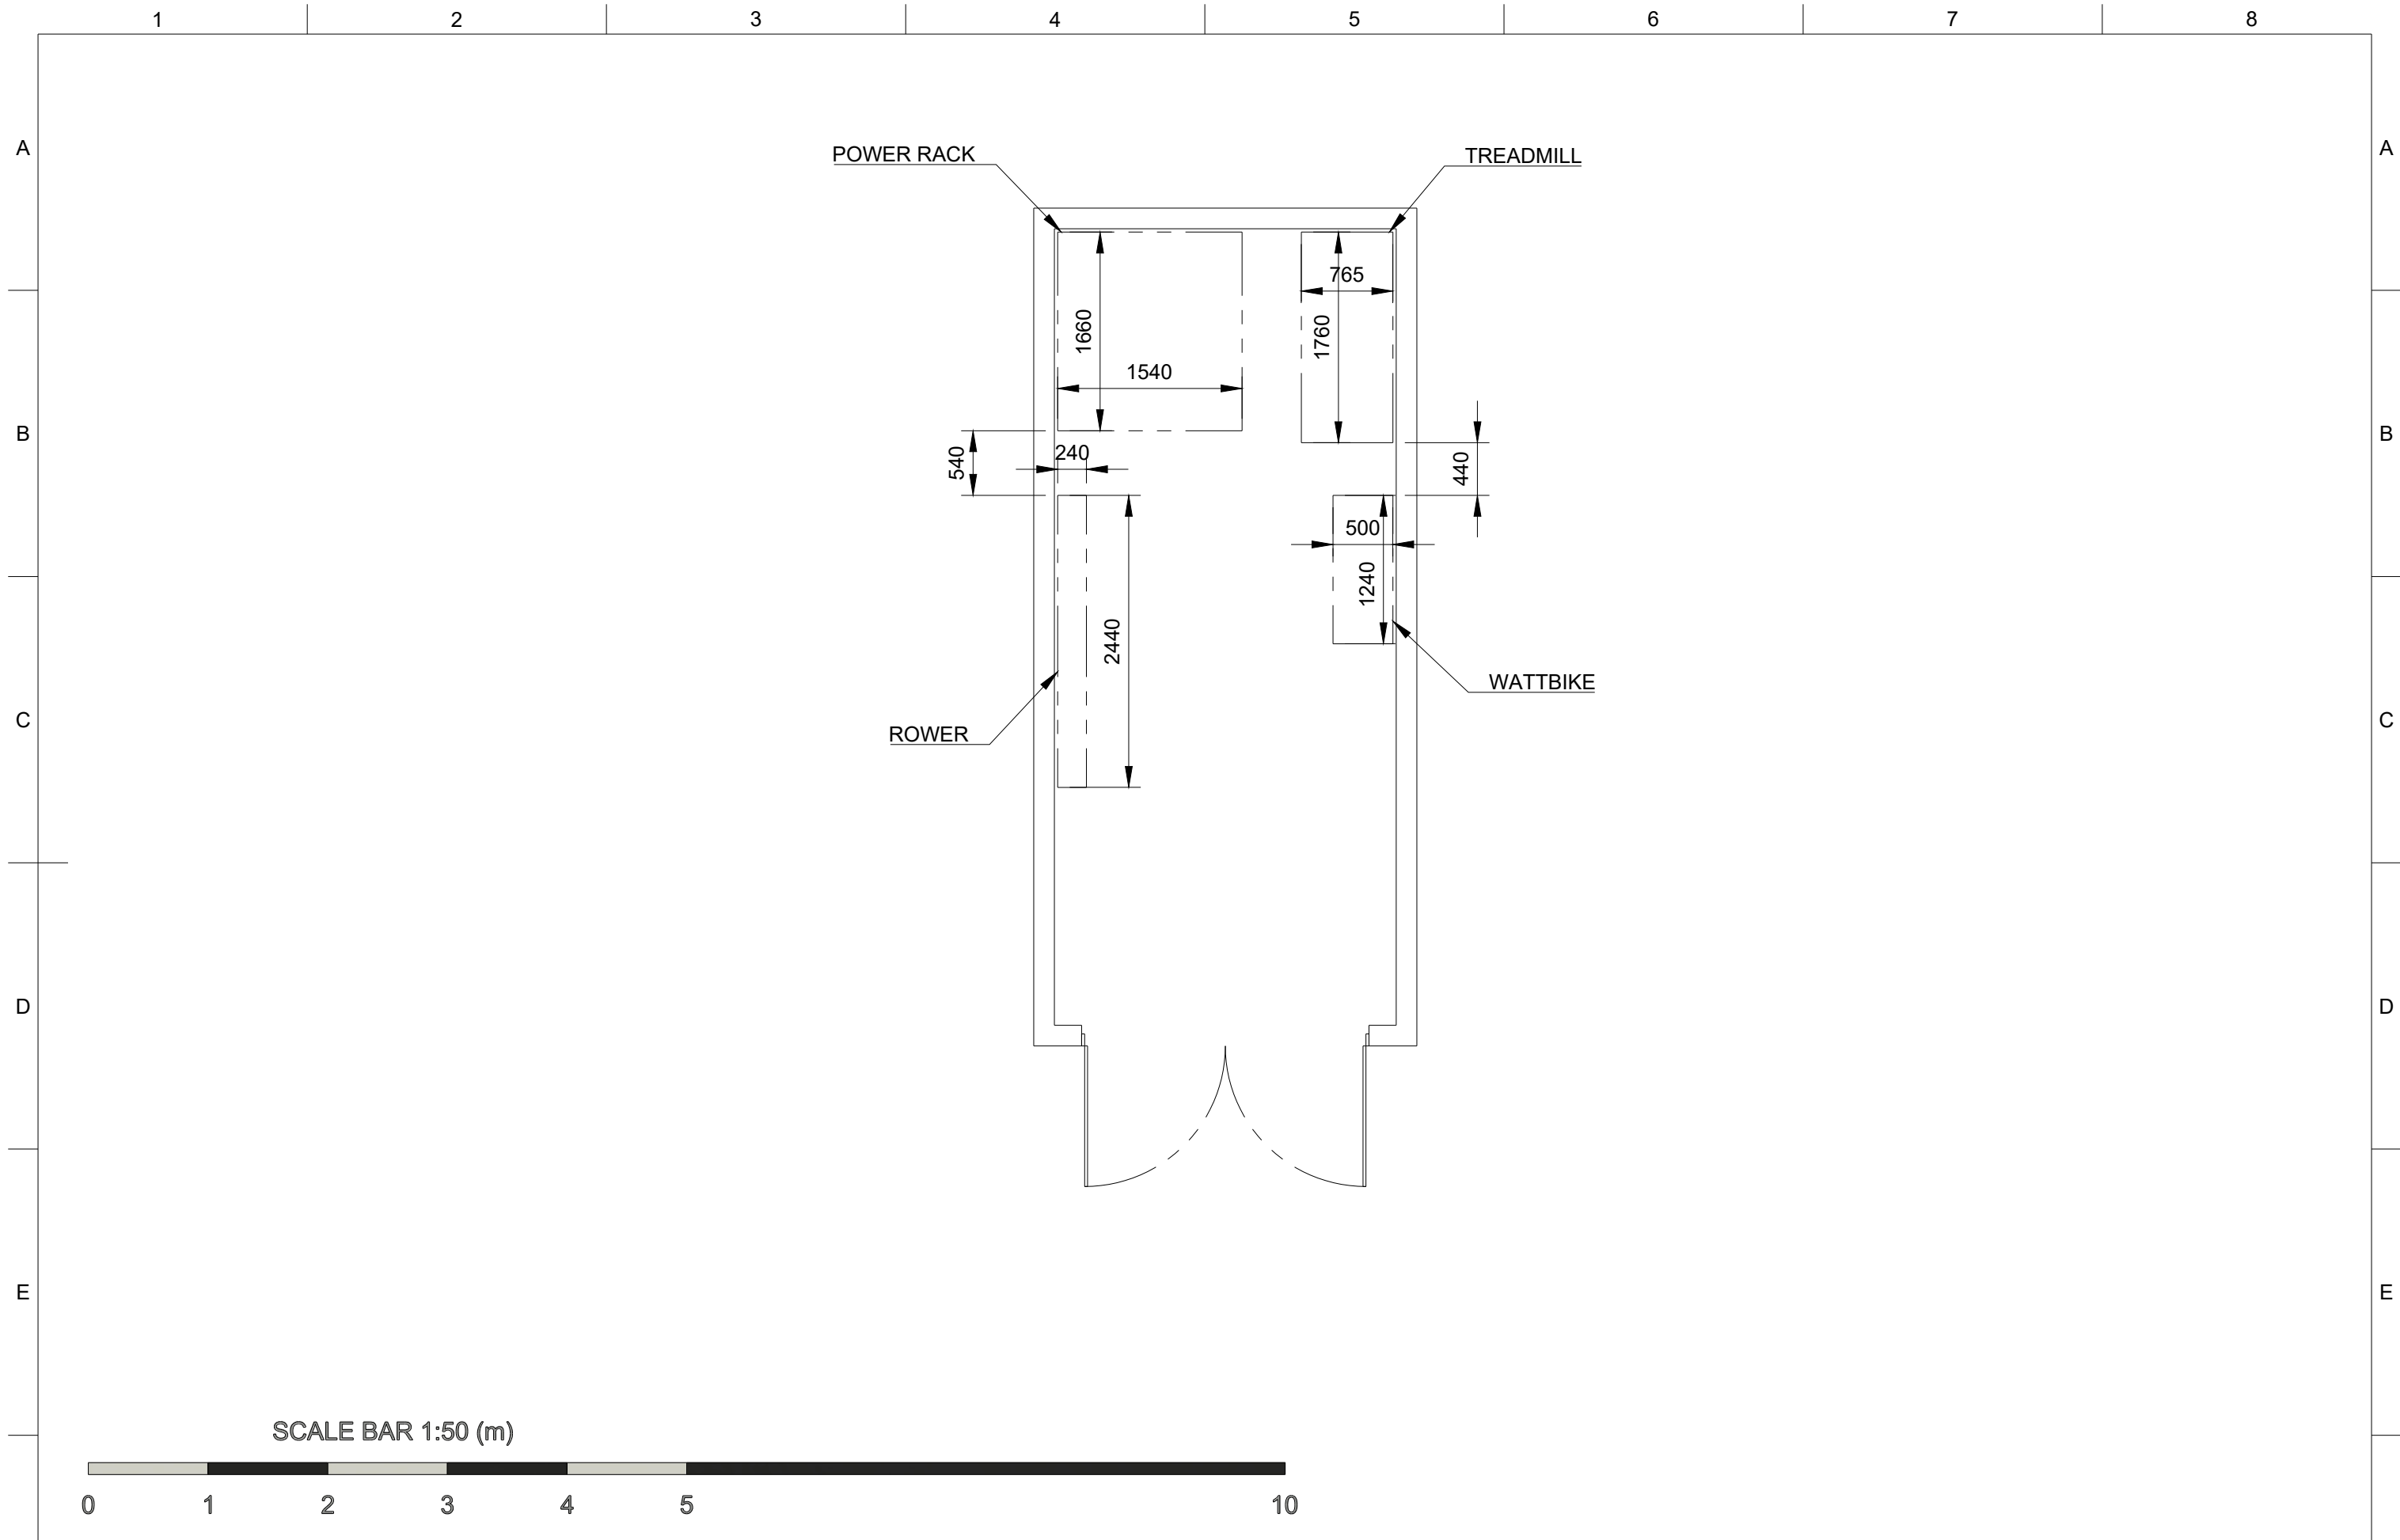


PILING LAYOUT


Parts List	
Qty	Part Number
26	Ground Screw

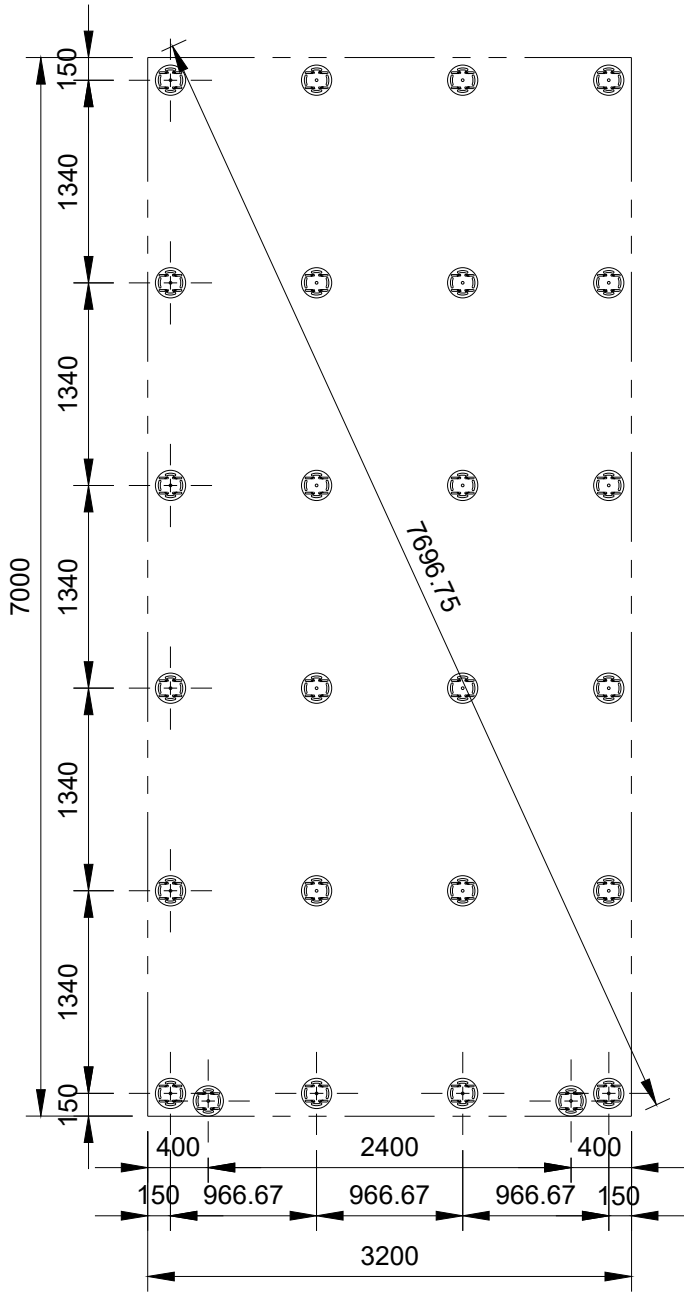

RULES:
WIDTH: 1200 PITCH MAX.
DEPTH: 1500 PITCH MAX.

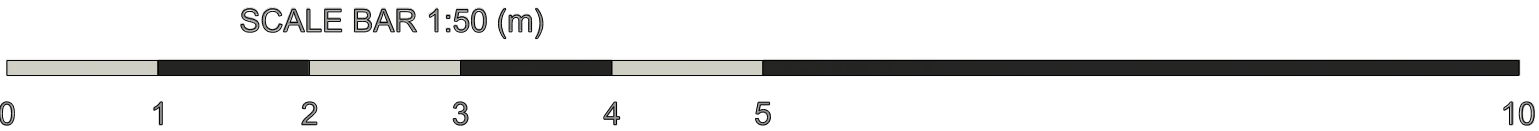

Woodlands Home & Garden Group
Unit 1, Thornbury Industrial Estate,
BD3 7AF
T: 0113 258 4326
woodlandsgroup.com

 

ALL DIMENSIONS IN mm.

Size
A3

Scale
1:50

Date drawn
25/09/2024

Created by
Peter Stevens

Approved by

Title
Piling Layout

DWG No.
3018-PL-001

Rev.

D

Sheet

4/4