





Existing Front Elevation
Scale: 1:100

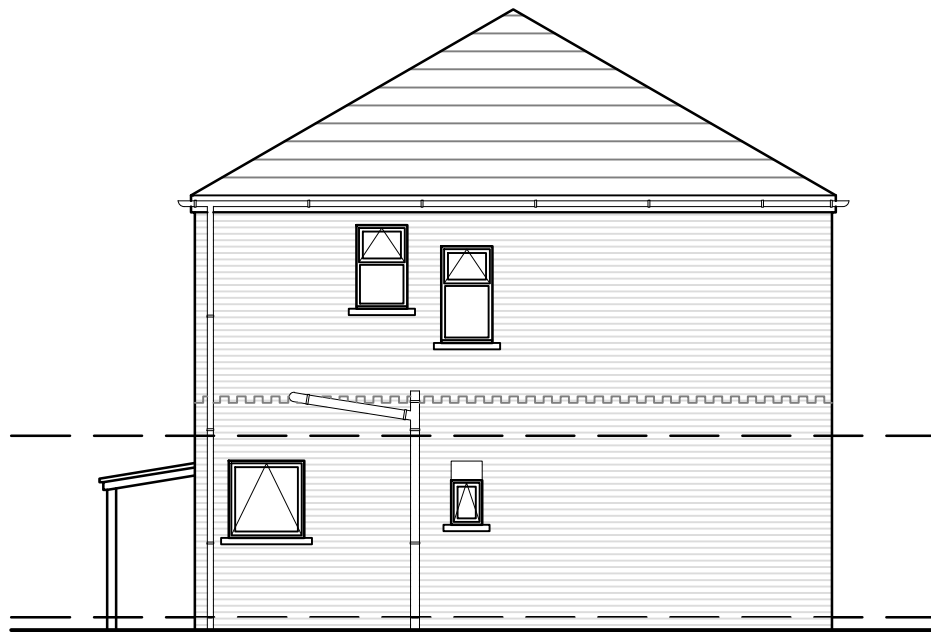

Existing Side Elevation
Scale: 1:100



Existing Rear Elevation
Scale: 1:100

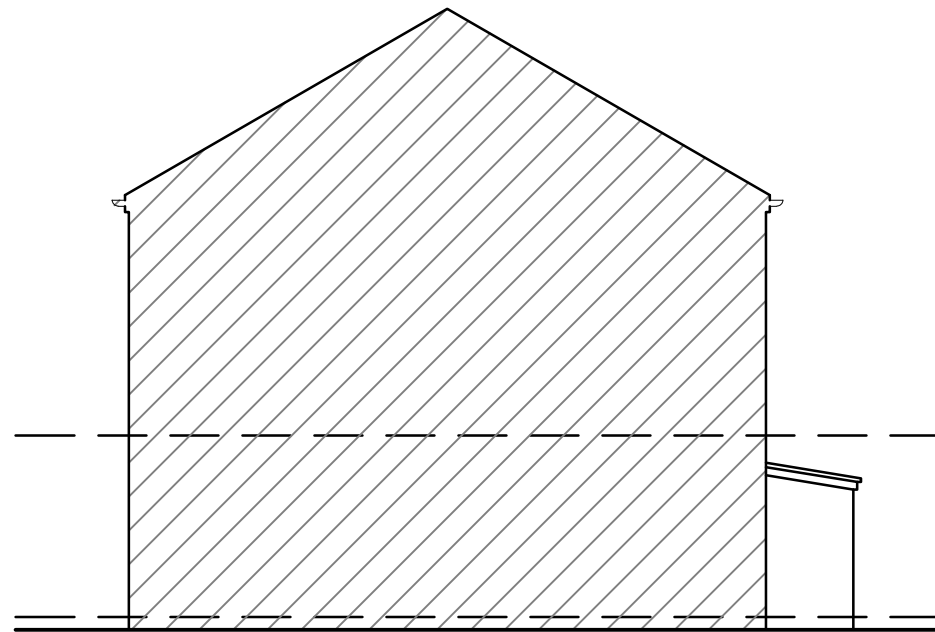

Existing Side Elevation
Scale: 1:100



Site Location Plan
Scale: 1:1250



Key

■ Site Boundary

REV	Notes	Date	By

CRISP

architecture

Email: crisparchitecture@gmail.com

Chartered Institute of
Architectural Technologists
Chartered Practice

Project: 620 Rochdale Road, Middleton Manchester, M24 2QW	
Drawing Title: Existing Elevations	

Project No: 2309	File Identifier:2309_72_03
Drawing No: 72_03	Revision:
Drawn By: SMH	Checked By:SMH
Scale: 1:100 @ A3	Date: 12/03/2023

Purpose of Issue: FEASIBILITY
Drawing Status: PLANNING