


All dimensions shall be verified by the contractor on site prior to work commencing.
Do not scale from this drawing. Only work to written dimensions.
This drawing is the property of pennine design and copyright is reserved by them. The drawing is not to be copied or disclosed by or to any unauthorised persons without prior written consent.

 

proposed extensions and alterations
3 cypress gardens, firgrove, rochdale


SUBJECT
existing ground and first
floor plans

DRAWN dph
DATE january 2022
SCALE 1:100 @ A3


pennine
design

12 lime grove
lancashire
telephone:
littleborough
ol15 8rp
07734 263404


DWG No.
03

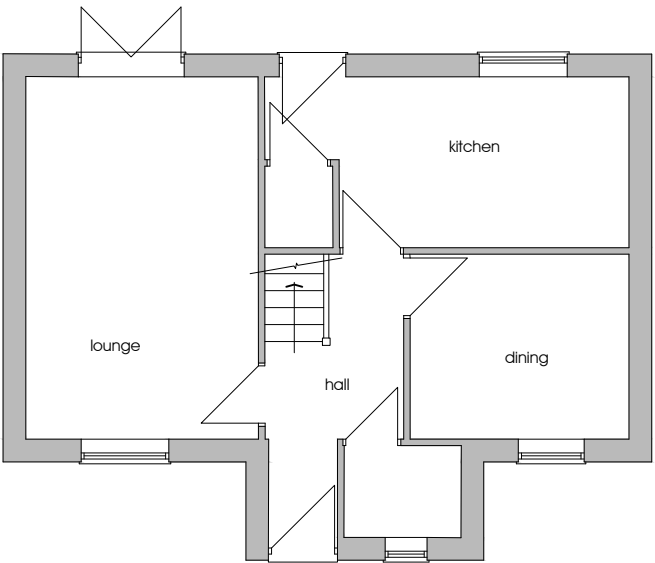

existing ground floor plan
Scale: 1:100

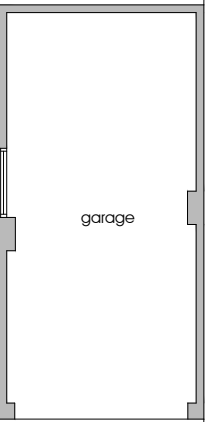

garage

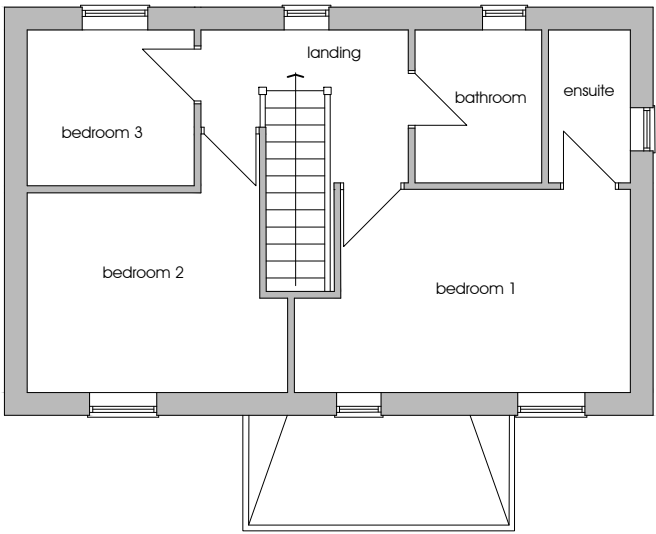

existing first floor plan
Scale: 1:100

