

AFR
STUDIO

173-A Dickenson Road, Longsight
Manchester, M13 0YN

PROJECT:

71 KENYON LANE, MIDDLETON,
MANCHESTER, M24 2QS, UK

DRAWING TITLE:

PROPOSED BUILDING ELEVATIONS

DRG. NO :
DR-05

DRG. SCALE:
1:100@A3

CHECKED BY:
AMJAD S TAHIR

DATE:
24-08-2023


PURPOSE OF ISSUE

PLANING

Do not scale from this drawing. All information should be checked by the contractor site before commencing work. Any discrepancies should be reported to the architect immediately. All rights are reserved and are not transferable. Unauthorized reproduction of this drawing are not permitted.




FRONT ELEVATION
(KENYON LANE)

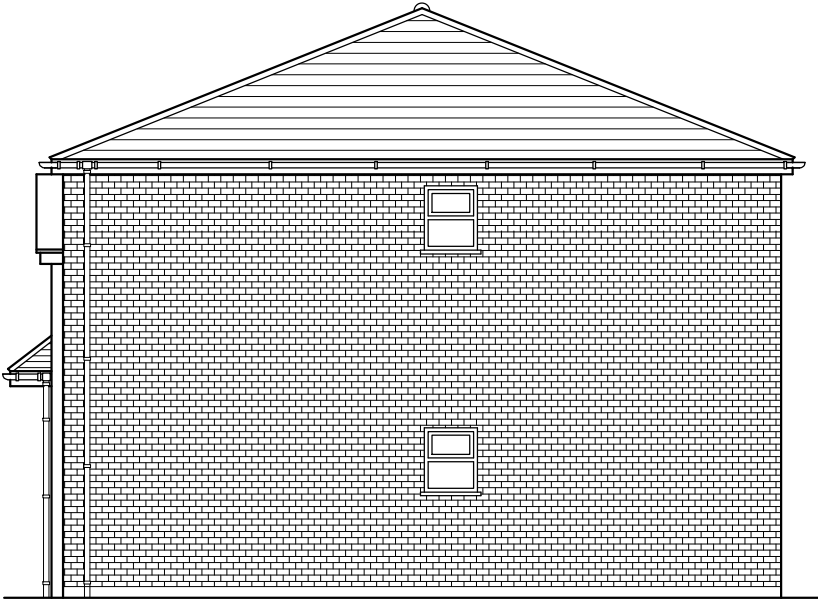

RIGHT SIDE ELEVATION



REAR ELEVATION

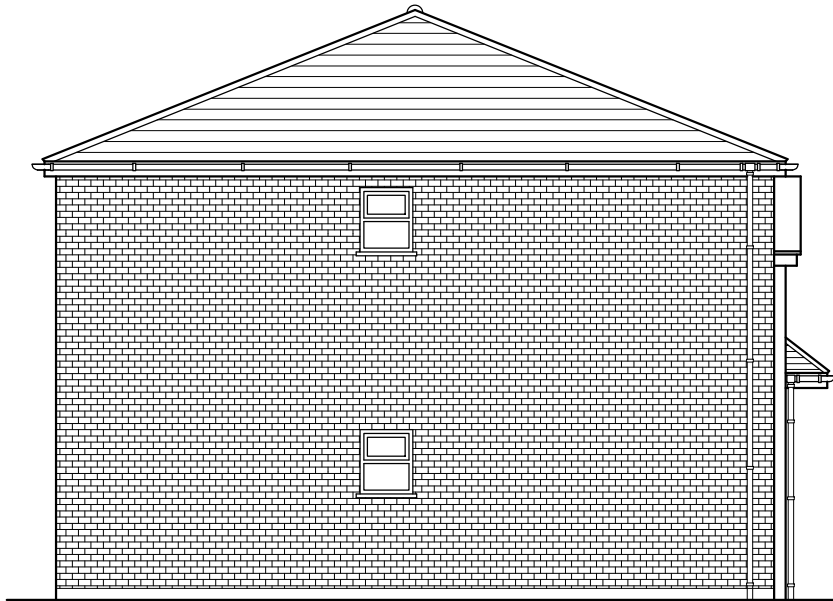

LEFT SIDE ELEVATION

SCALE 1:100

