




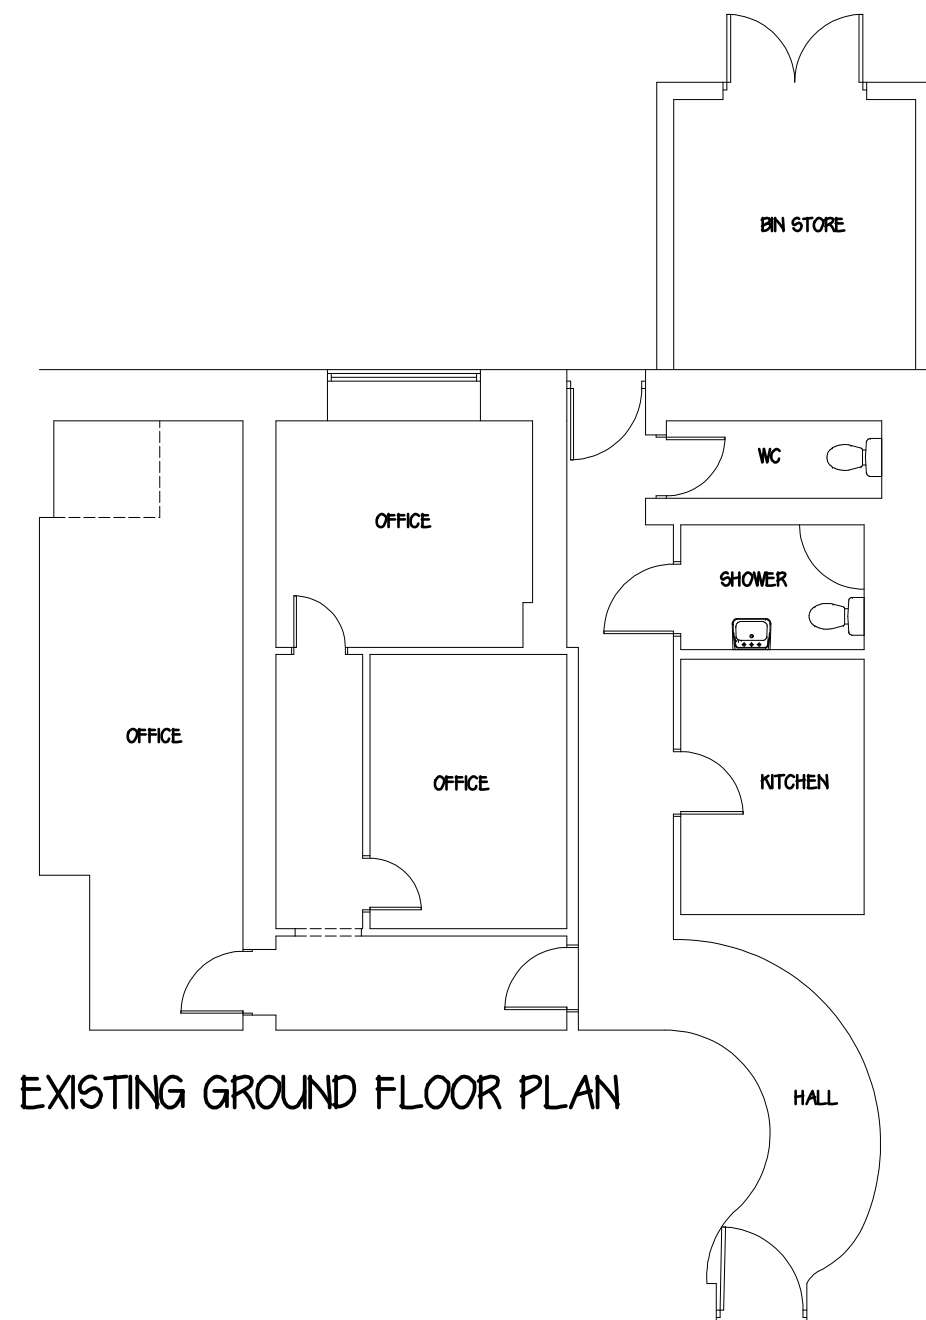

EXISTING GROUND FLOOR PLAN

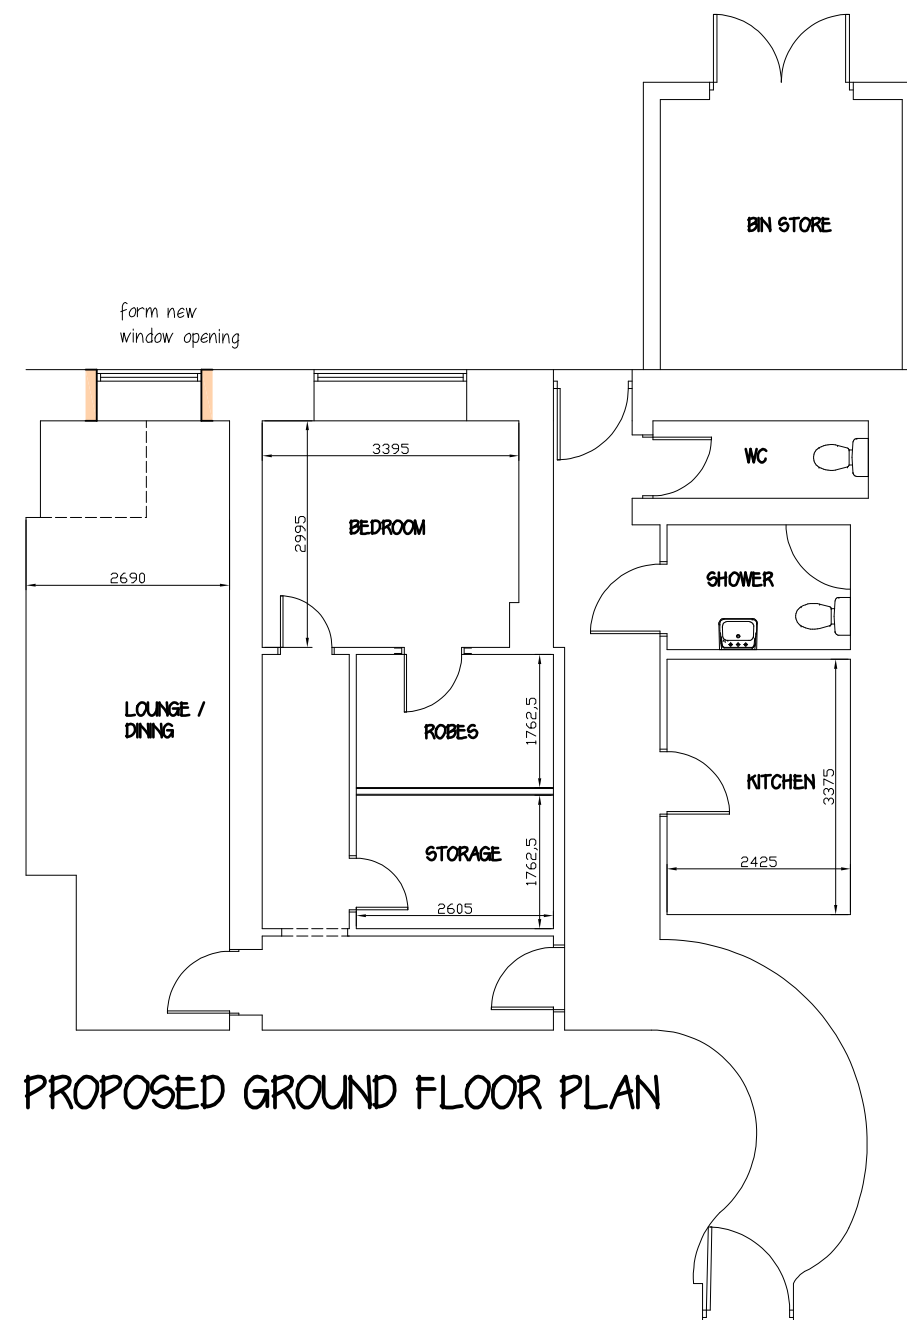


PROPOSED GROUND FLOOR PLAN

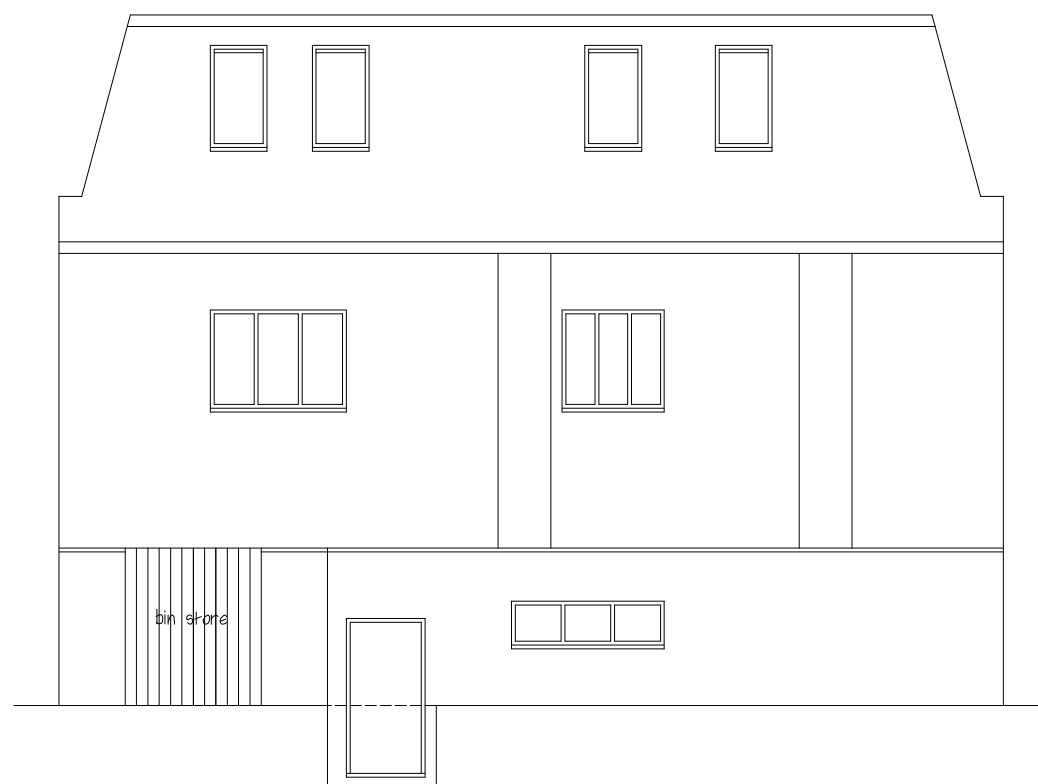

REAR EXISTING



REAR PROPOSED

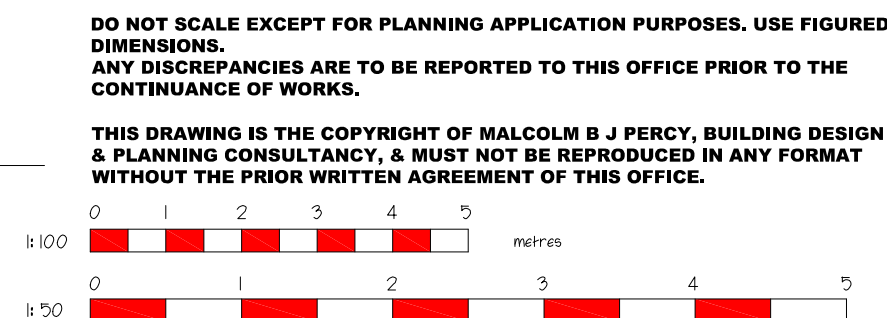

A - August 2024 - Further information requested by Planning Department.

Malcolm B. J. Percy, 5, Newark Place, Henhull, Nantwich, Cheshire, CW5 6XY. E-mail : malcolmpercy@hotmail.com Mobile : 07802 663325				
BUILDING DESIGN AND PLANNING Consultancy				
PROJECT CHANGE OF USE OF GROUND FLOOR OFFICES INTO RESIDENTIAL APARTMENT. FARRIERS CHAMBERS, 4, SMITH STREET, ROCHDALE, OL16 1TU.				
CLIENT MR. A. HUSSAIN.				
TITLE EXISTING & PROPOSED FLOOR PLANS & ELEVATIONS..				
DATE April 2024	SCALE 1:100 @ A2	DRAWN BY mbjp	DRAWING NO. 2333.01	REVISION A