
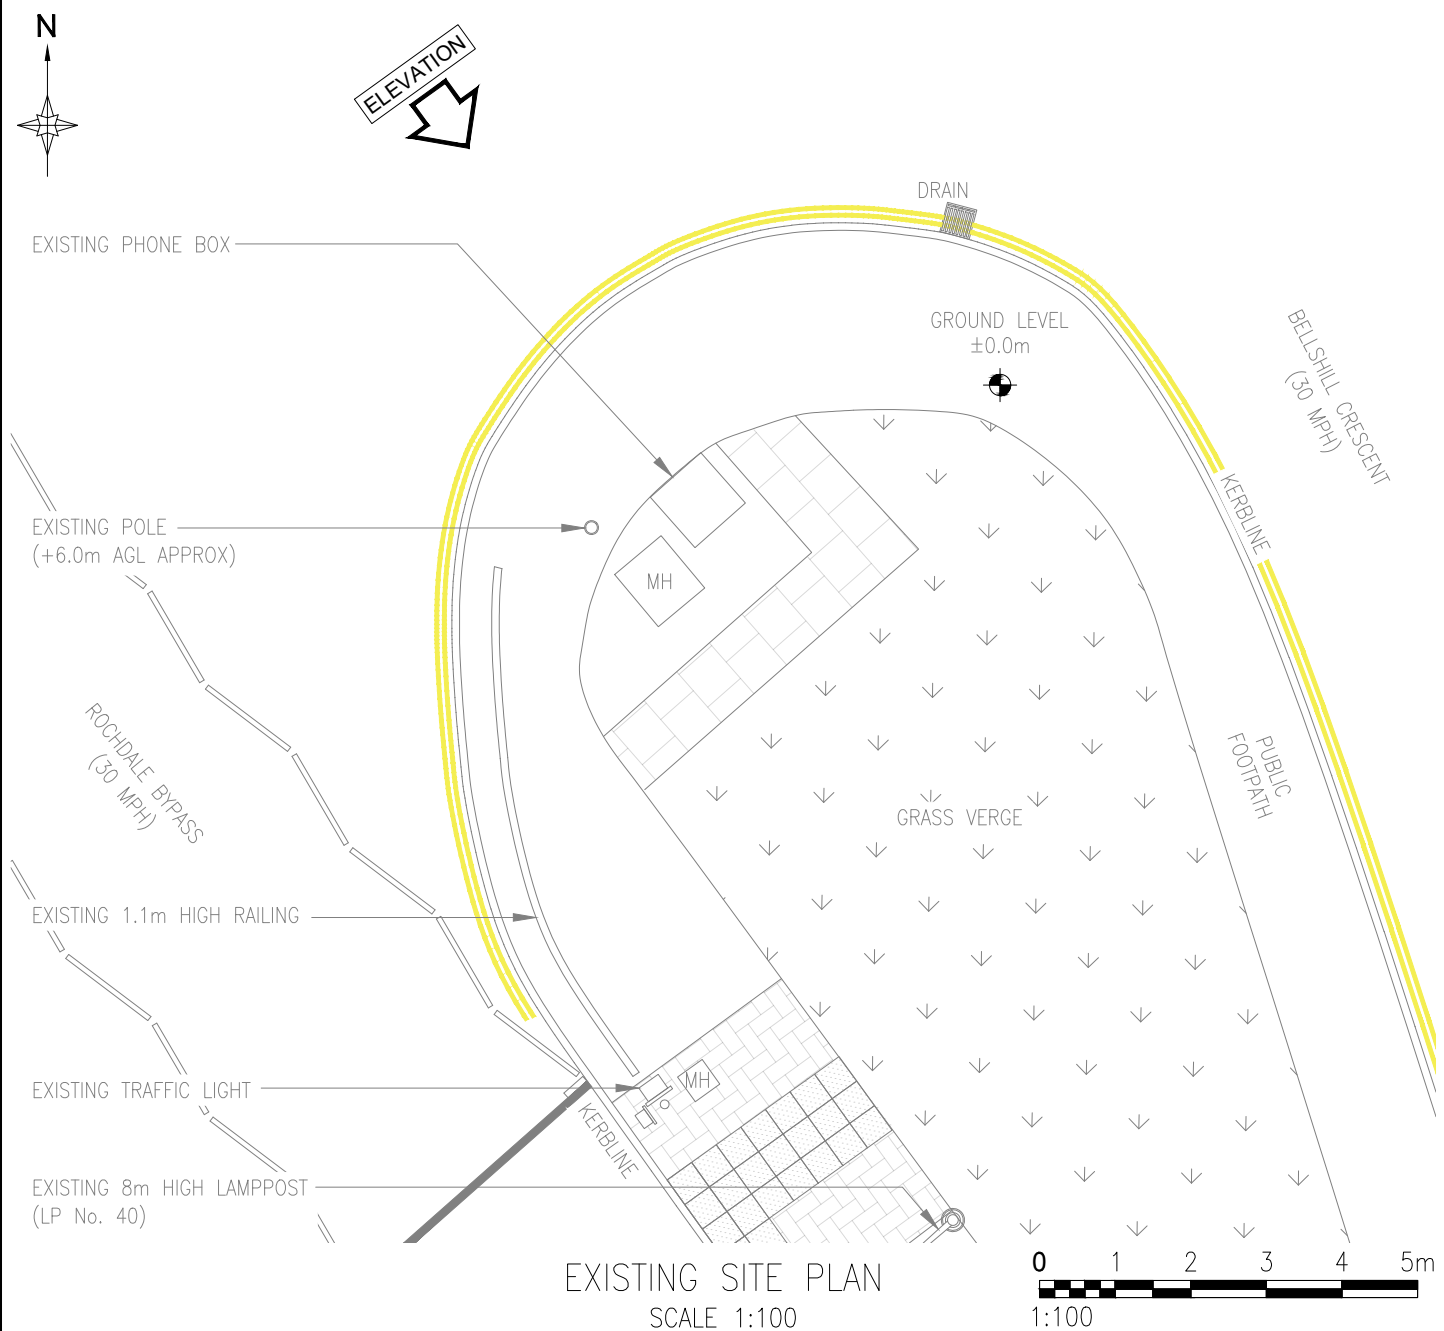
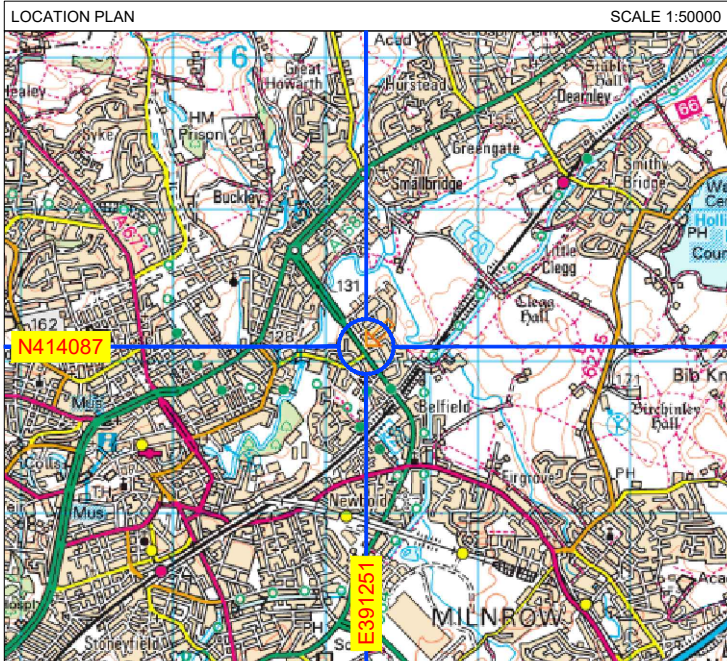




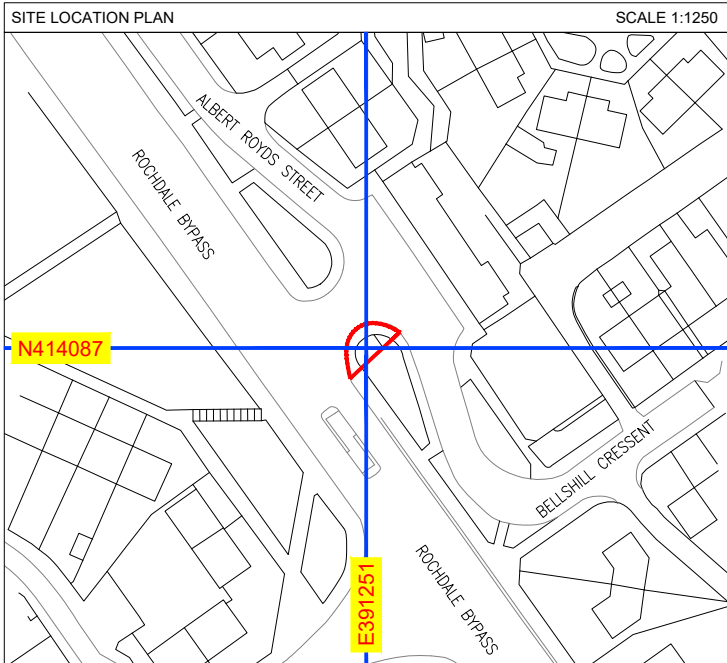


B	PROPOSED UNIT ROTATED 90°				GH	06.12.24
A	ISSUED FOR APPROVAL				SM	14.11.24
REV	DESCRIPTION				BY	DATE
SCALE AS SHOW WHEN PRINTED AT A4	DRAWN	SM	CHECKED	BP	ALL DIMENSIONS IN METRES U.N.O	
	DATE	06.12.24	DATE	06.12.24		
LOCATION PLAN - Digital Mapping Solutions from Dotted Eyes.						
SITE BLOCK PLAN - Digital Mapping Solutions from Promap						

DRAWING TITLE
STREET HUB
ROC-103
EXISTING SITE PLAN

SITE ADDRESS
239 ALBERT ROYDS STREET
ROCHDALE
OL16 2TS


REV B

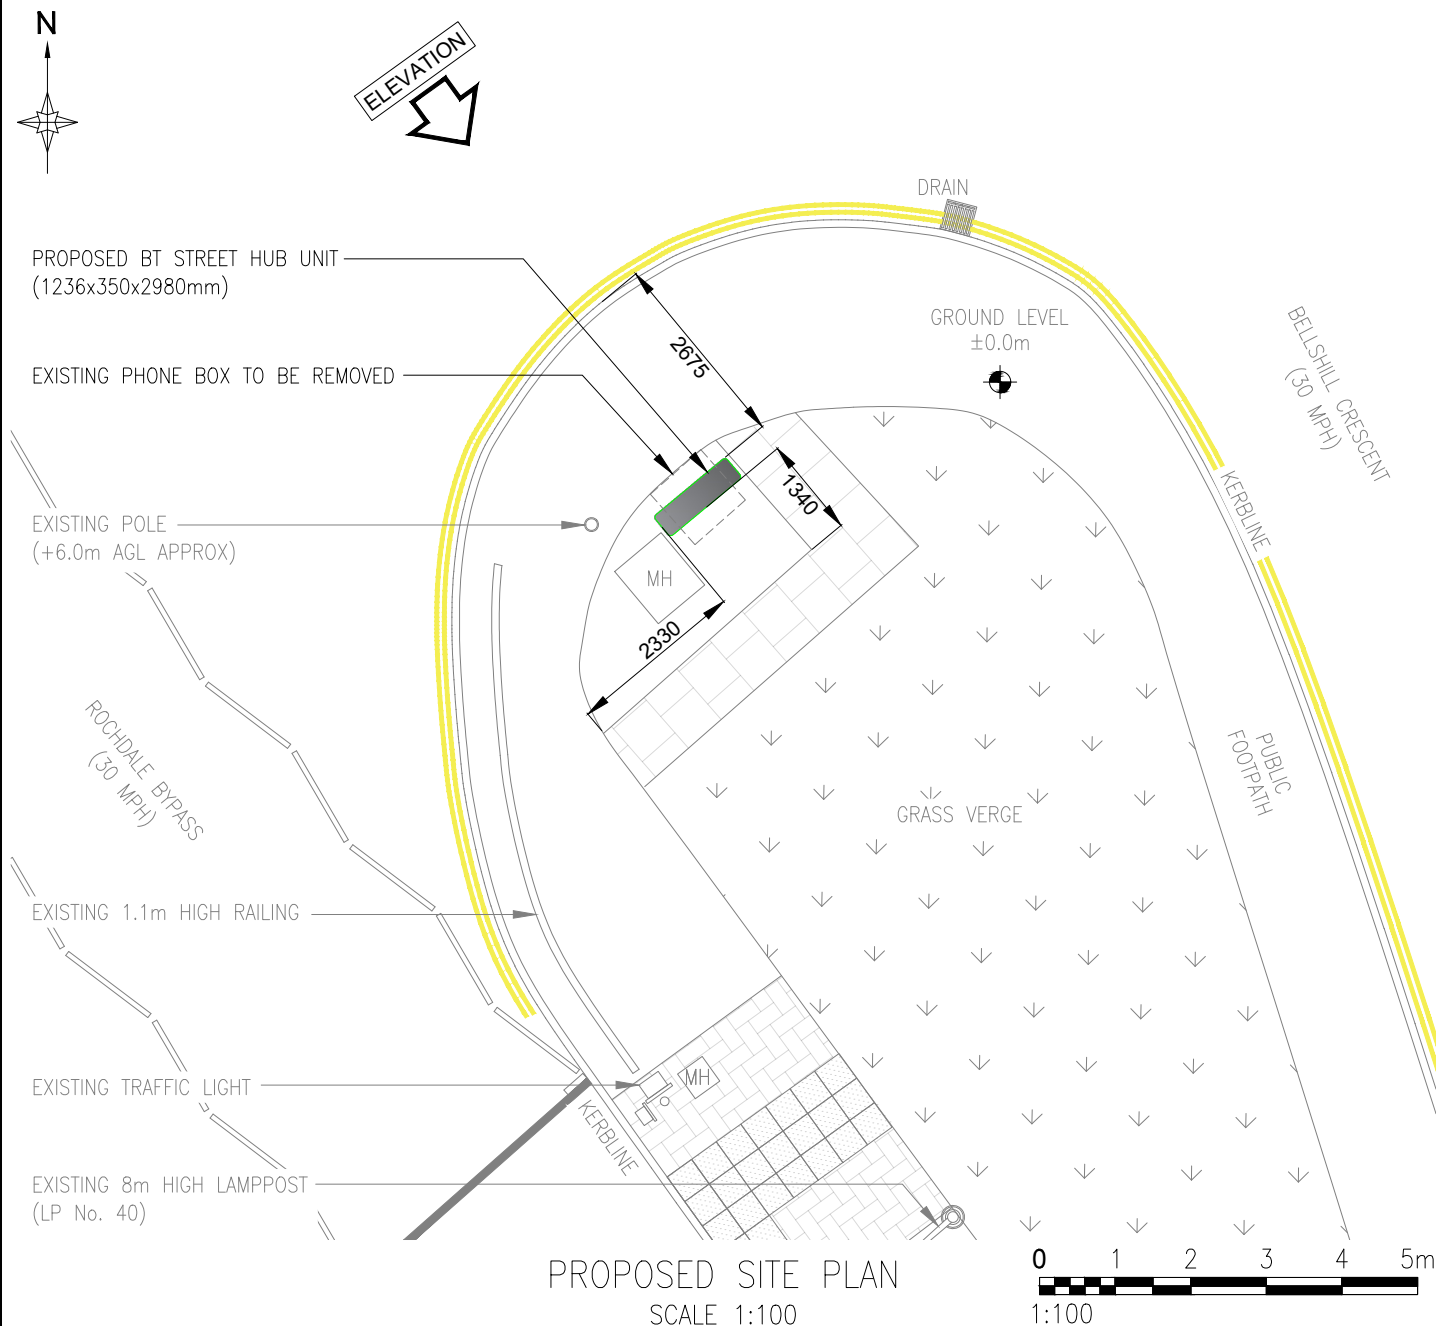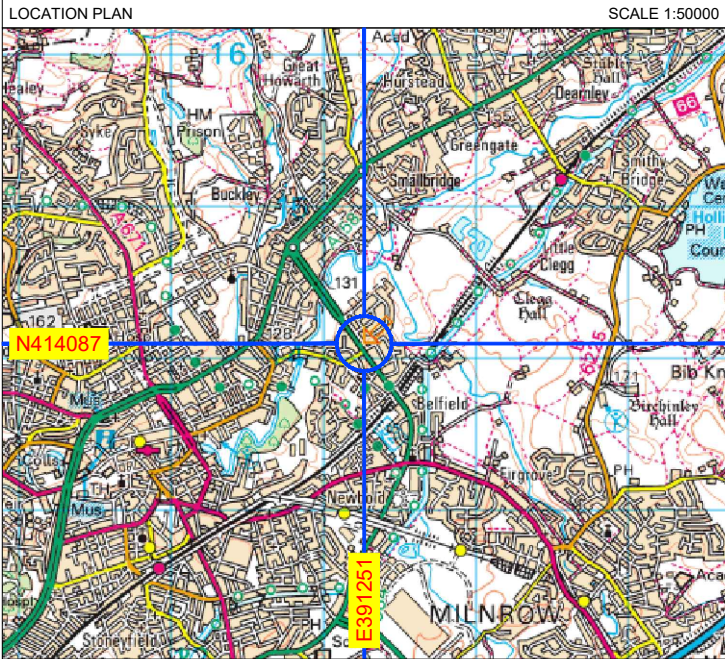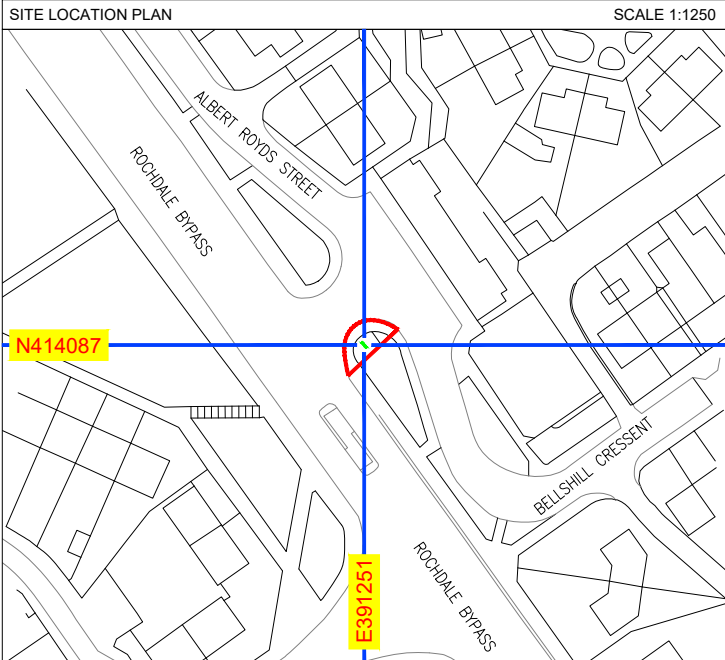

B	PROPOSED UNIT ROTATED 90°				GH	06.12.24
A	ISSUED FOR APPROVAL				SM	14.11.24
REV	DESCRIPTION				BY	DATE
SCALE AS SHOWN WHEN PRINTED AT A4		DRAWN	SM	CHECKED	BP	ALL DIMENSIONS IN METRES U.N.O
		DATE	06.12.24	DATE	06.12.24	
LOCATION PLAN - Digital Mapping Solutions from Dotted Eyes.						
SITE BLOCK PLAN - Digital Mapping Solutions from Promap						

DRAWING TITLE
STREET HUB
ROC-103
PROPOSED SITE PLAN


SITE ADDRESS
239 ALBERT ROYDS STREET
ROCHDALE
OL16 2TS

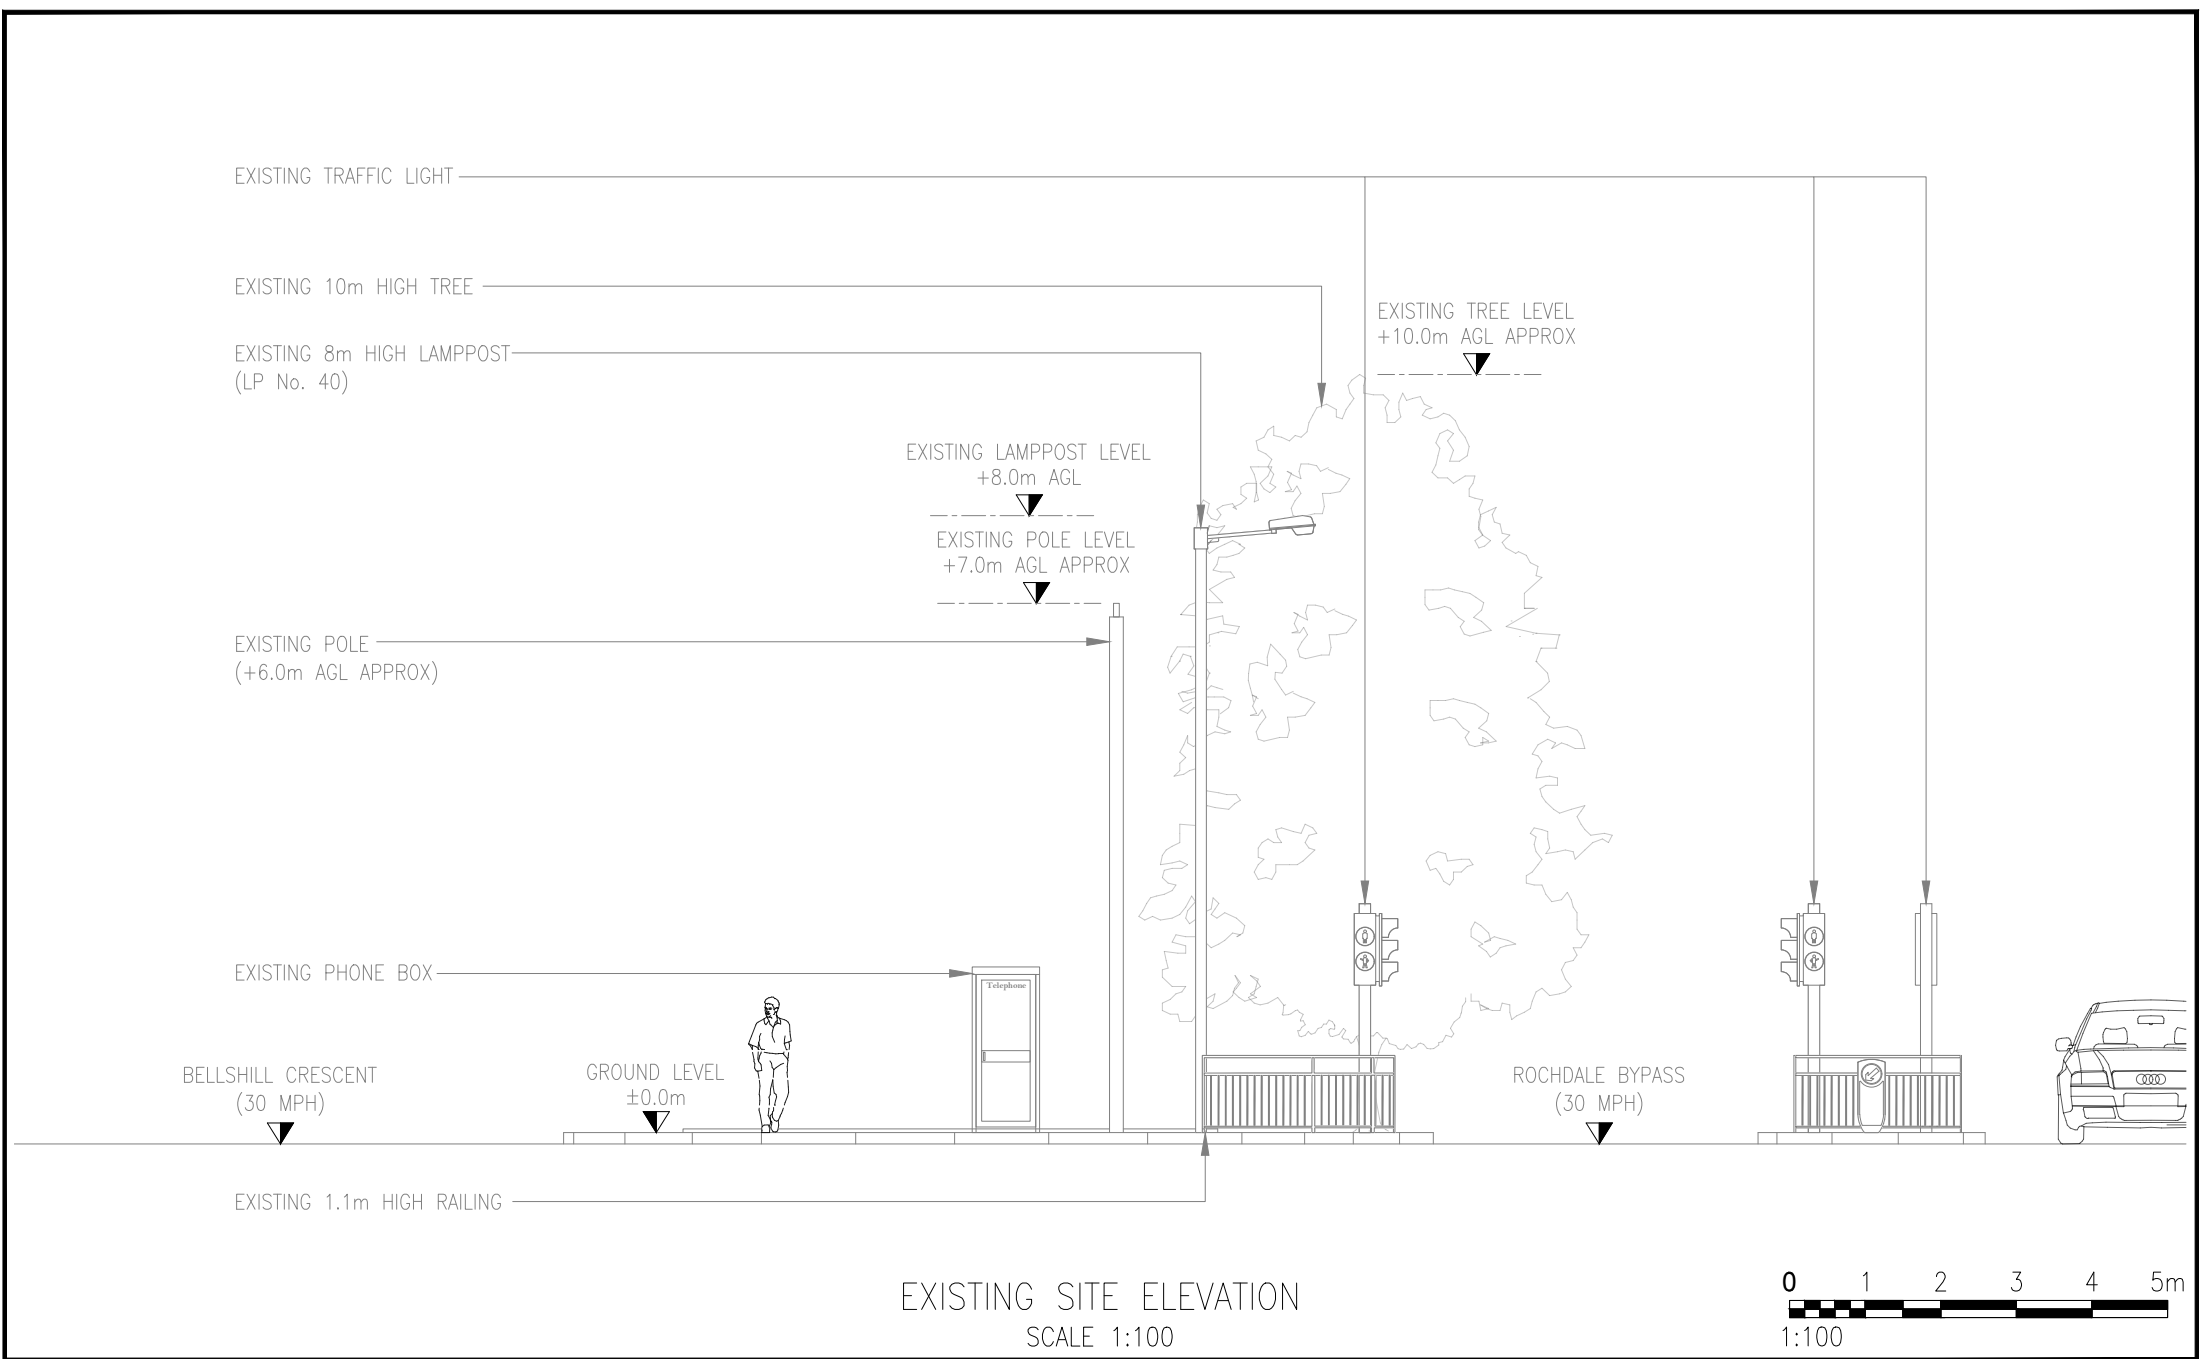

B	PROPOSED UNIT ROTATED 90°					GH	06.12.24
A	ISSUED FOR APPROVAL					SM	14.11.24
REV	DESCRIPTION					BY	DATE
SCALE AS SHOW WHEN PRINTED AT A4		DRAWN	SM	CHECKED	BP	ALL DIMENSIONS IN METRES U.N.O	
		DATE	06.12.24	DATE	06.12.24		
LOCATION PLAN - Digital Mapping Solutions from Dotted Eyes.							
SITE BLOCK PLAN - Digital Mapping Solutions from Promap							

DRAWING TITLE
STREET HUB
ROC-103
EXISTING SITE ELEVATION

SITE ADDRESS
239 ALBERT ROYDS STREET
ROCHDALE
OL16 2TS
REV
B

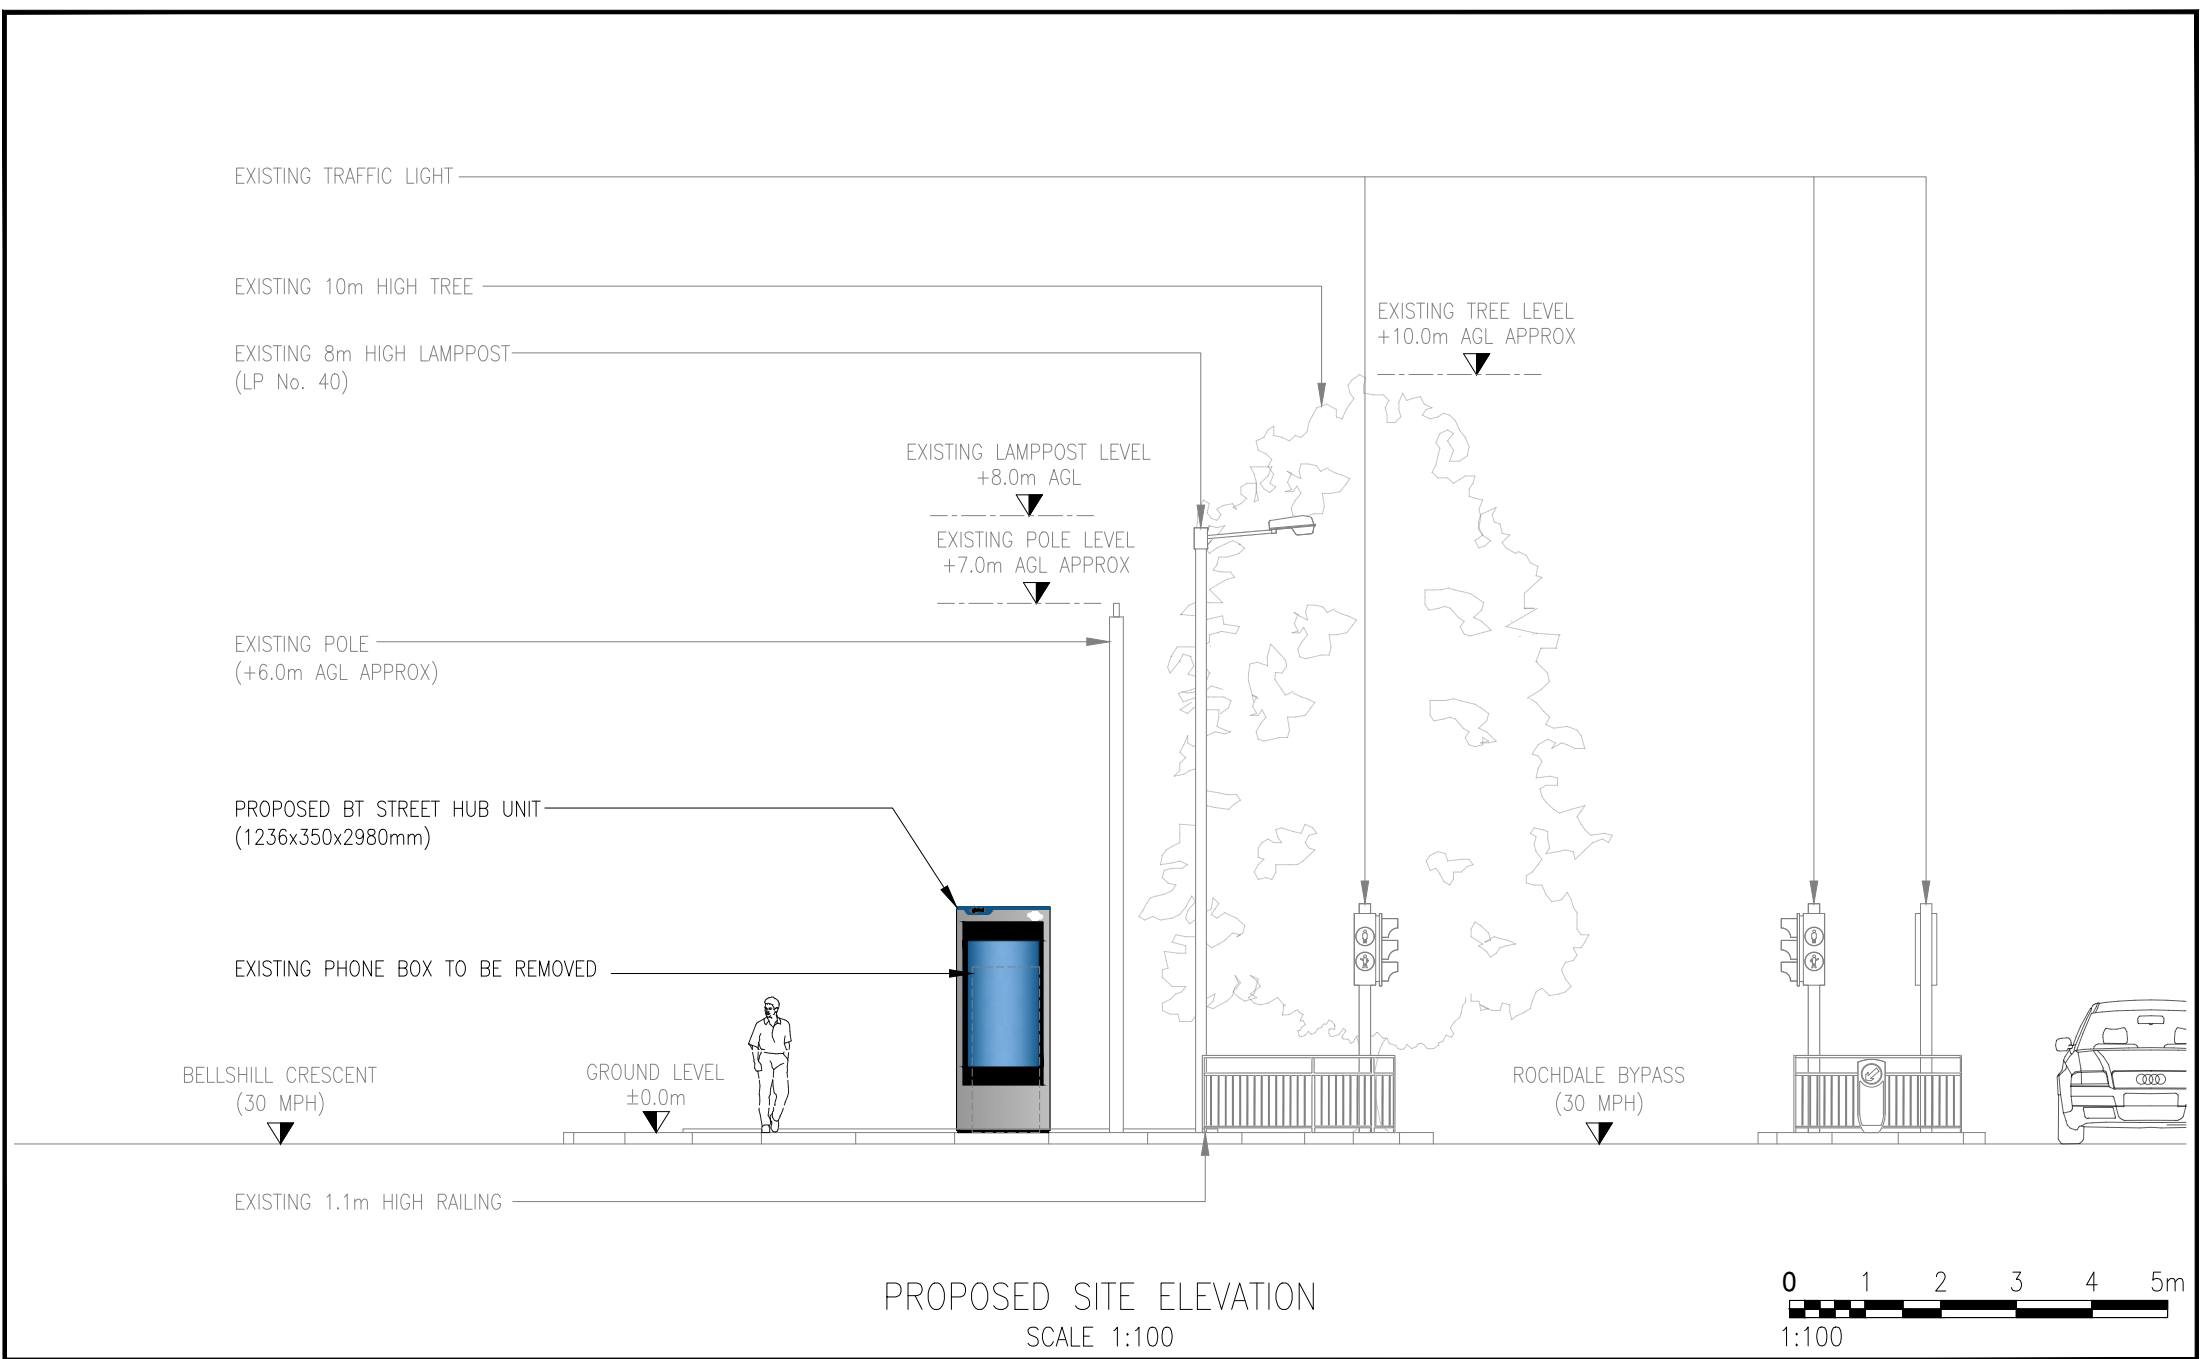

B	PROPOSED UNIT ROTATED 90°				GH	06.12.24
A	ISSUED FOR APPROVAL				SM	14.11.24
REV	DESCRIPTION				BY	DATE
SCALE AS SHOW WHEN PRINTED AT A4		DRAWN	SM	CHECKED	BP	ALL DIMENSIONS IN METRES U.N.O
		DATE	06.12.24	DATE	06.12.24	
LOCATION PLAN - Digital Mapping Solutions from Dotted Eyes.						
SITE BLOCK PLAN - Digital Mapping Solutions from Promap						

DRAWING TITLE
STREET HUB
ROC-103
PROPOSED SITE ELEVATION

SITE ADDRESS
239 ALBERT ROYDS STREET
ROCHDALE
OL16 2TS

REV	B
-----	---