



PLANNING NOTE - Existing roof pitch 25 Degrees to be relined to 30 Degrees to match height of adjacent properties namely 31 - 33 Lake Bank
Increased height of ridge minimum 500mm maximum 600mm.

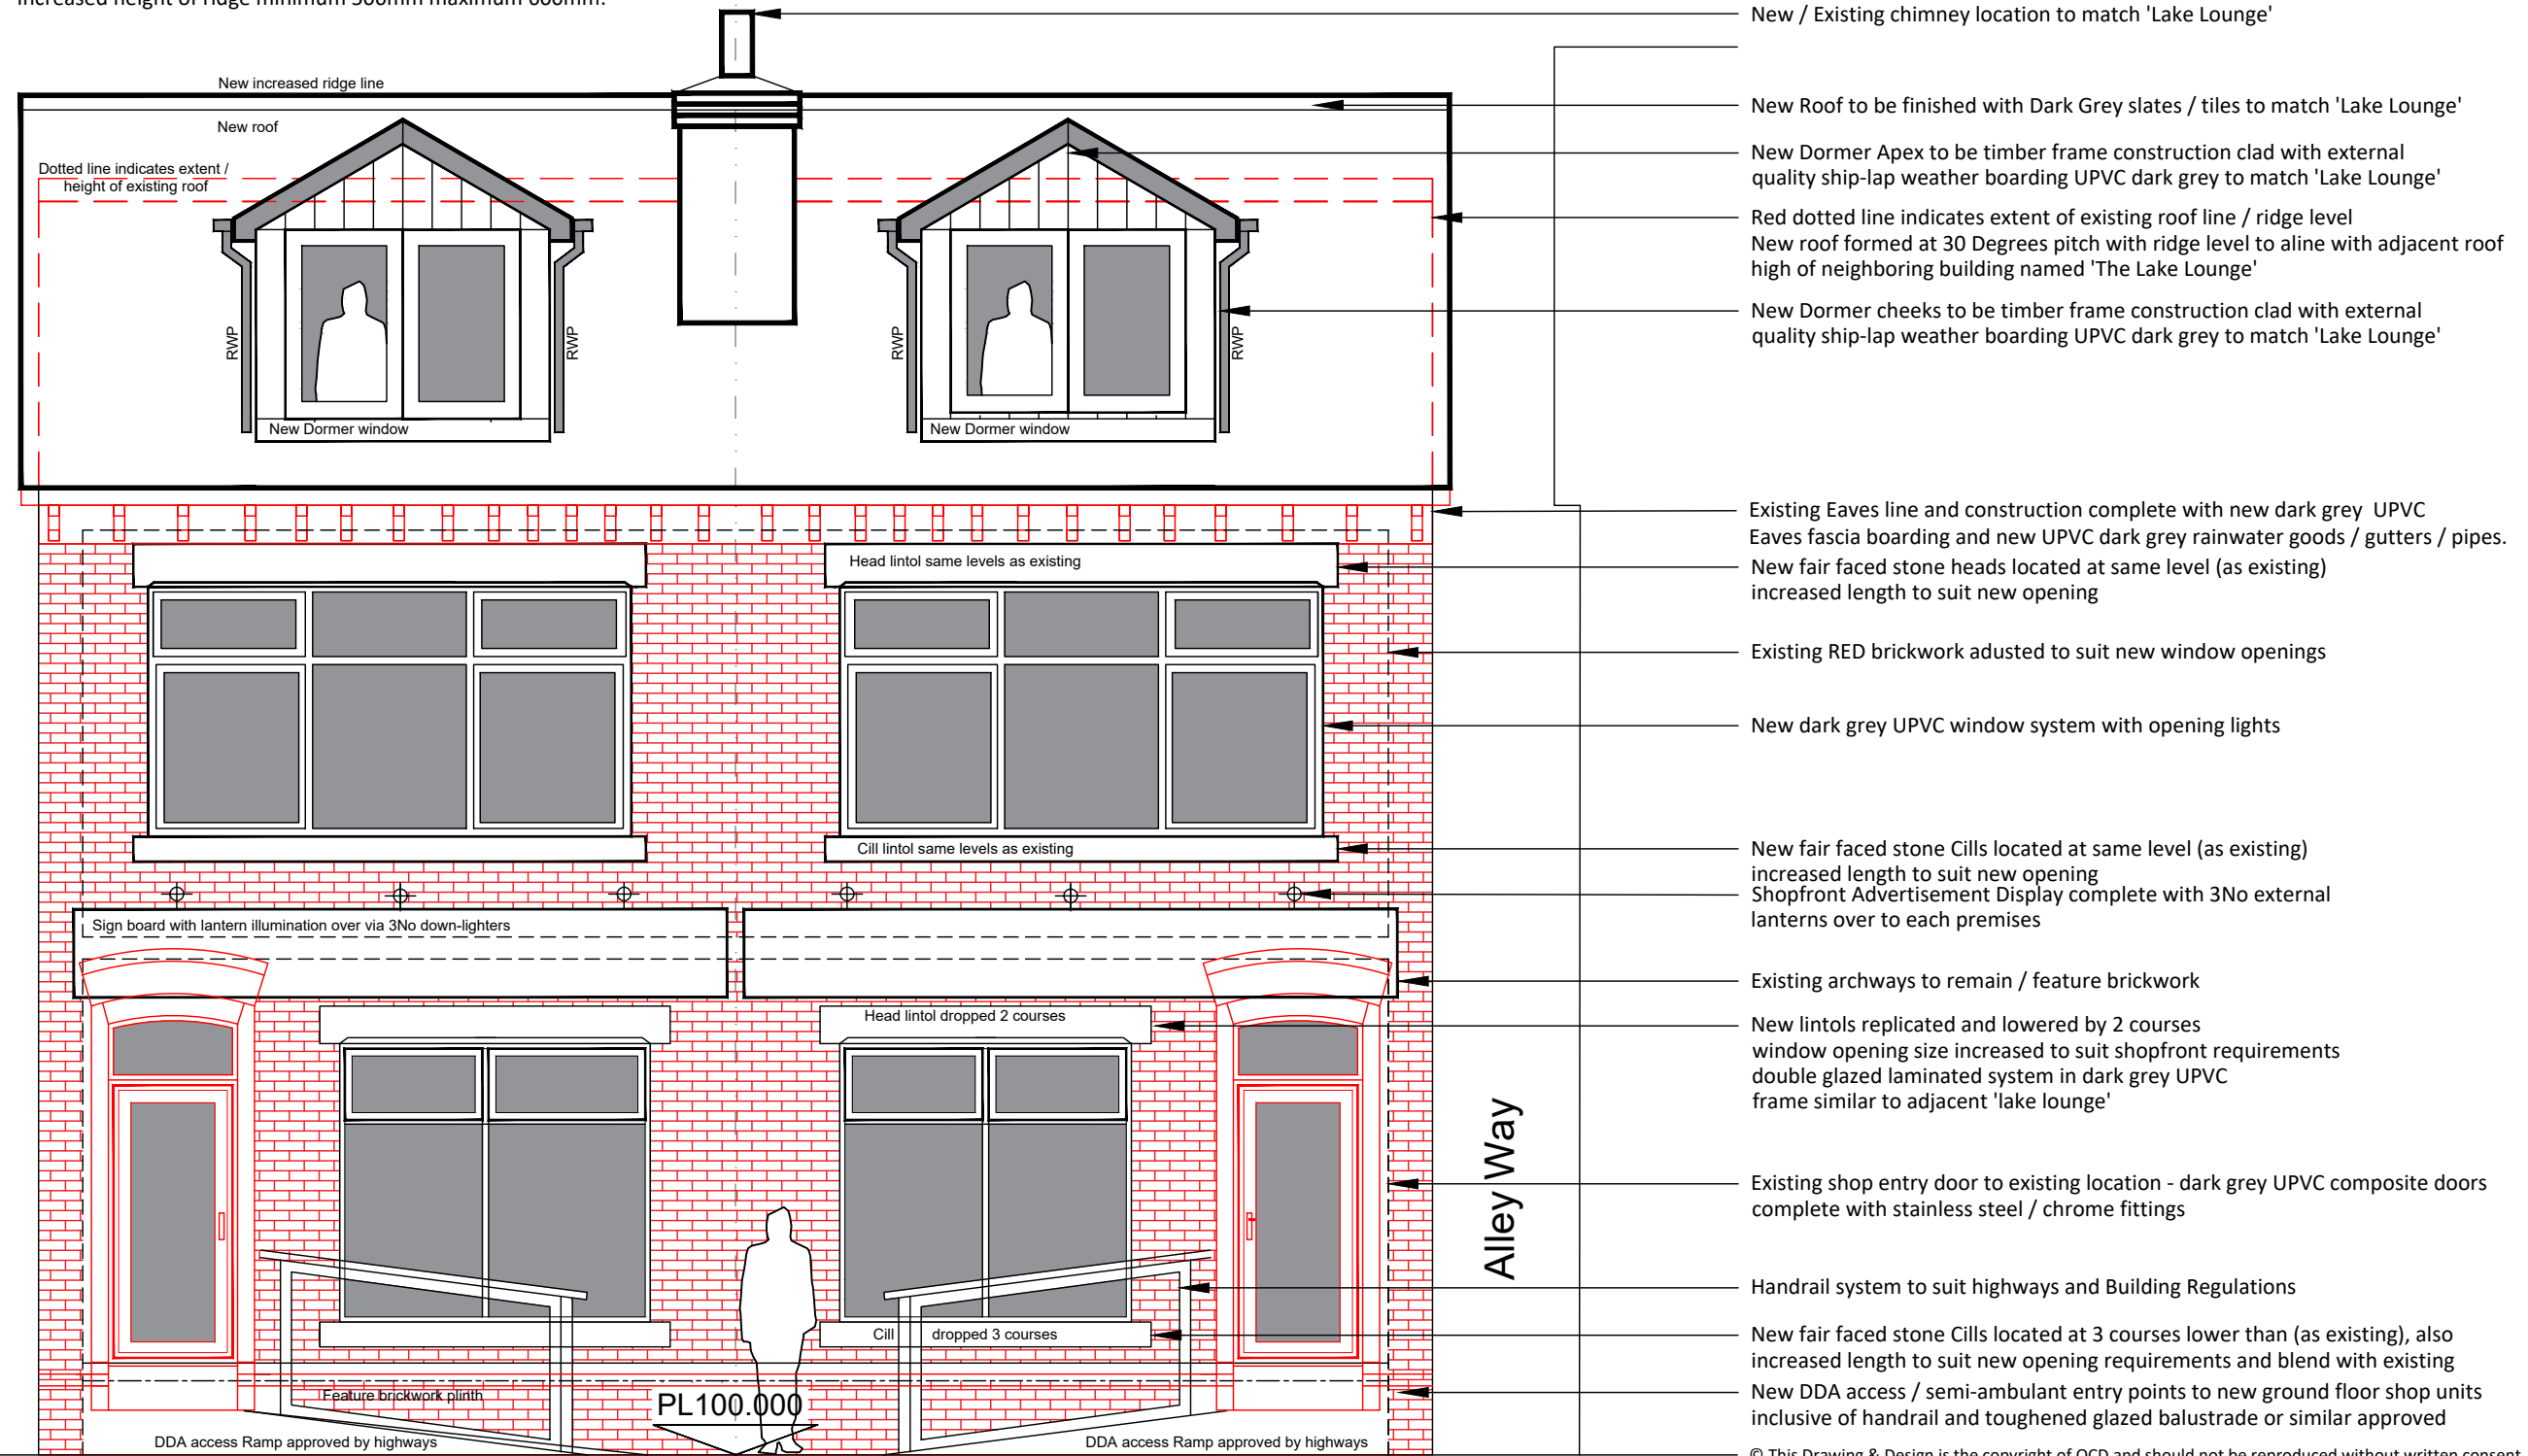

Proposed Front Elevation
scale 1:50

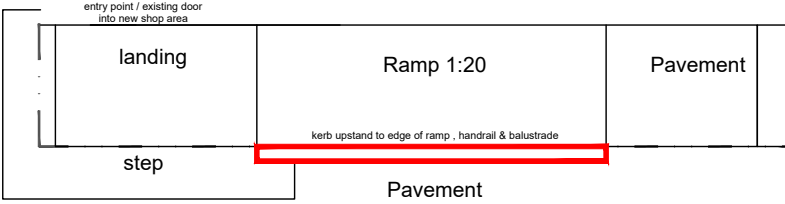

Proposed Front Entry DDA access Plan / Statement
scale 1:50

AMENDMENTS

- A - Aug 2022 - Front Balconies removed from project, 2No front Dormers reduced in size to suit Planning Policies, Front Elevation treatment minimized to leave existing features inclusive of existing RED brickwork , Ditto Side gables.
B - Aug 2022 - Amended to suit Planning notes / Chimney Stack corrected

Project:	27 & 29 Lake Bank Road Hollingworth Lake	Original Size:	A3	Project Number:	1026
Title:	Proposed Front Elevation	Drawing Number:	DR-P2-1026 - 10		
Client:	Mr John Howarth	QCD Quality Creative Design ARCHITECTURAL SERVICES			
Date:	01/03/2022				
Tel :-	07756 910210				
Email :-	qualitycreativedesign@gmail.com				

Contractors are to check all levels & dimensions on site prior to site works commencing & report discrepancies to the Designers.

PLANNING (RE-ISSUE)

© This Drawing & Design is the copyright of QCD and should not be reproduced without written consent.