



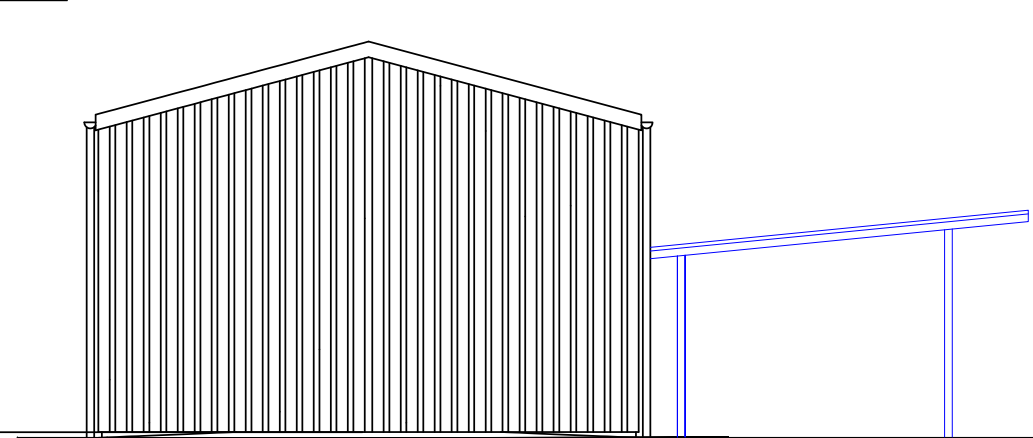


Rear elevation

Roof canopy with open sides, metal support frame and polycarbonate roof to form sheltered external area for students

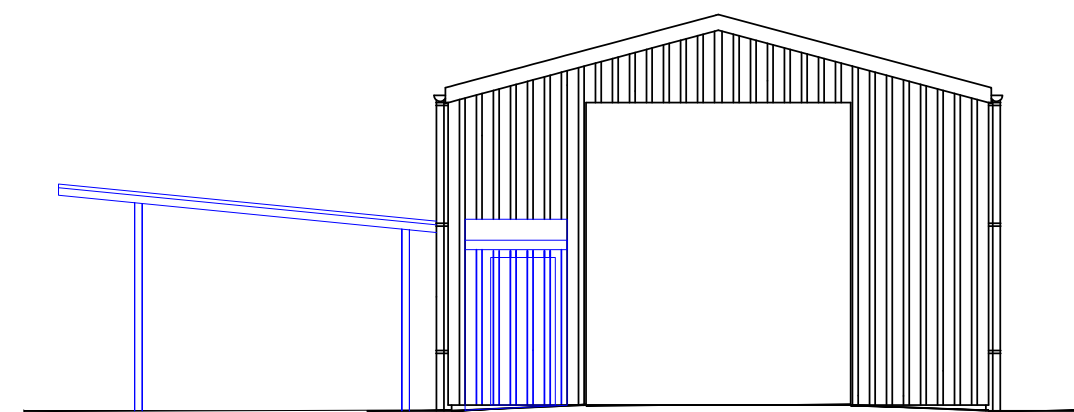

Front elevation

Entrance porch to match main building to assist in draught prevention inside on entry

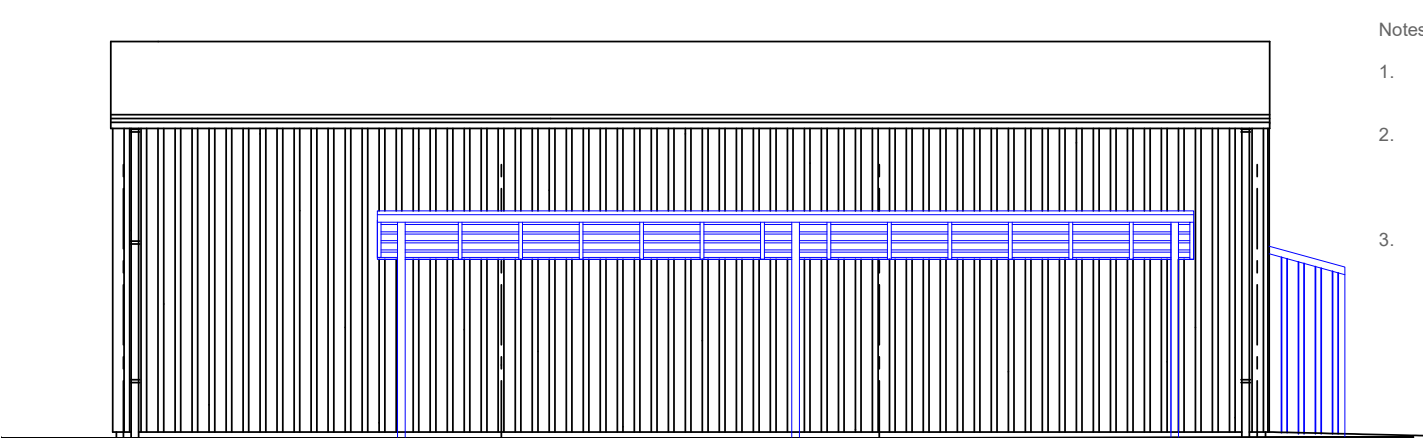

Side elevation



Roof plan

- Notes:
1.

DO NOT SCALE FROM THIS DRAWING - USE FIGURED DIMENSIONS ONLY.
2.

TO BE READ IN CONJUNCTION WITH ALL OTHER CONSULTANTS / SPECIALISTS DRAWINGS. REPORT ANY DISCREPANCIES BEFORE AFFECTED WORK COMMENCES.
3.

ALL SETTING OUT DIMENSIONS TO BE CHECKED ON SITE BY CONTRACTOR BEFORE WORK COMMENCES.
- Note: blue items are additional from the approved drawing for this building

P01 Issued to planning from request to provide04/10/22SMZH

REVISIONS

DATE; DRAWN; CHECK

CLIENT	Hopwood Hall College
PROJECT	Animal Management_Licence update
PROJECT NO.	20672
TITLE	Item 1 - Canopy Plans & Elevations
DWG NUMBER	HAM-SEV-Z1-ZZ-DR-A-02000
REVISION	P01
STATUS	Planning
SCALE	1 : 100 @ A3
DATE	04/10/22
DRAWN BY	ZH
CHECKED BY	SM



seven.

SEVENARCHITECTURE.CO.UK Studios at :

Unit 1.3 Waulk Mill 51 Bengal St MANCHESTER M4 6LN t : 0161 236 5655	Clarendon House Victoria Avenue HARROGATE HG1 1JD t : 01423 709 807	Y Neuadd Lwyd Dolwyddelan CONWY LL25 0SJ t: 07772819425	24 Greville Street Clerkenwell LONDON EC1N 8SS t : 0203 036 0691
--	---	---	--