
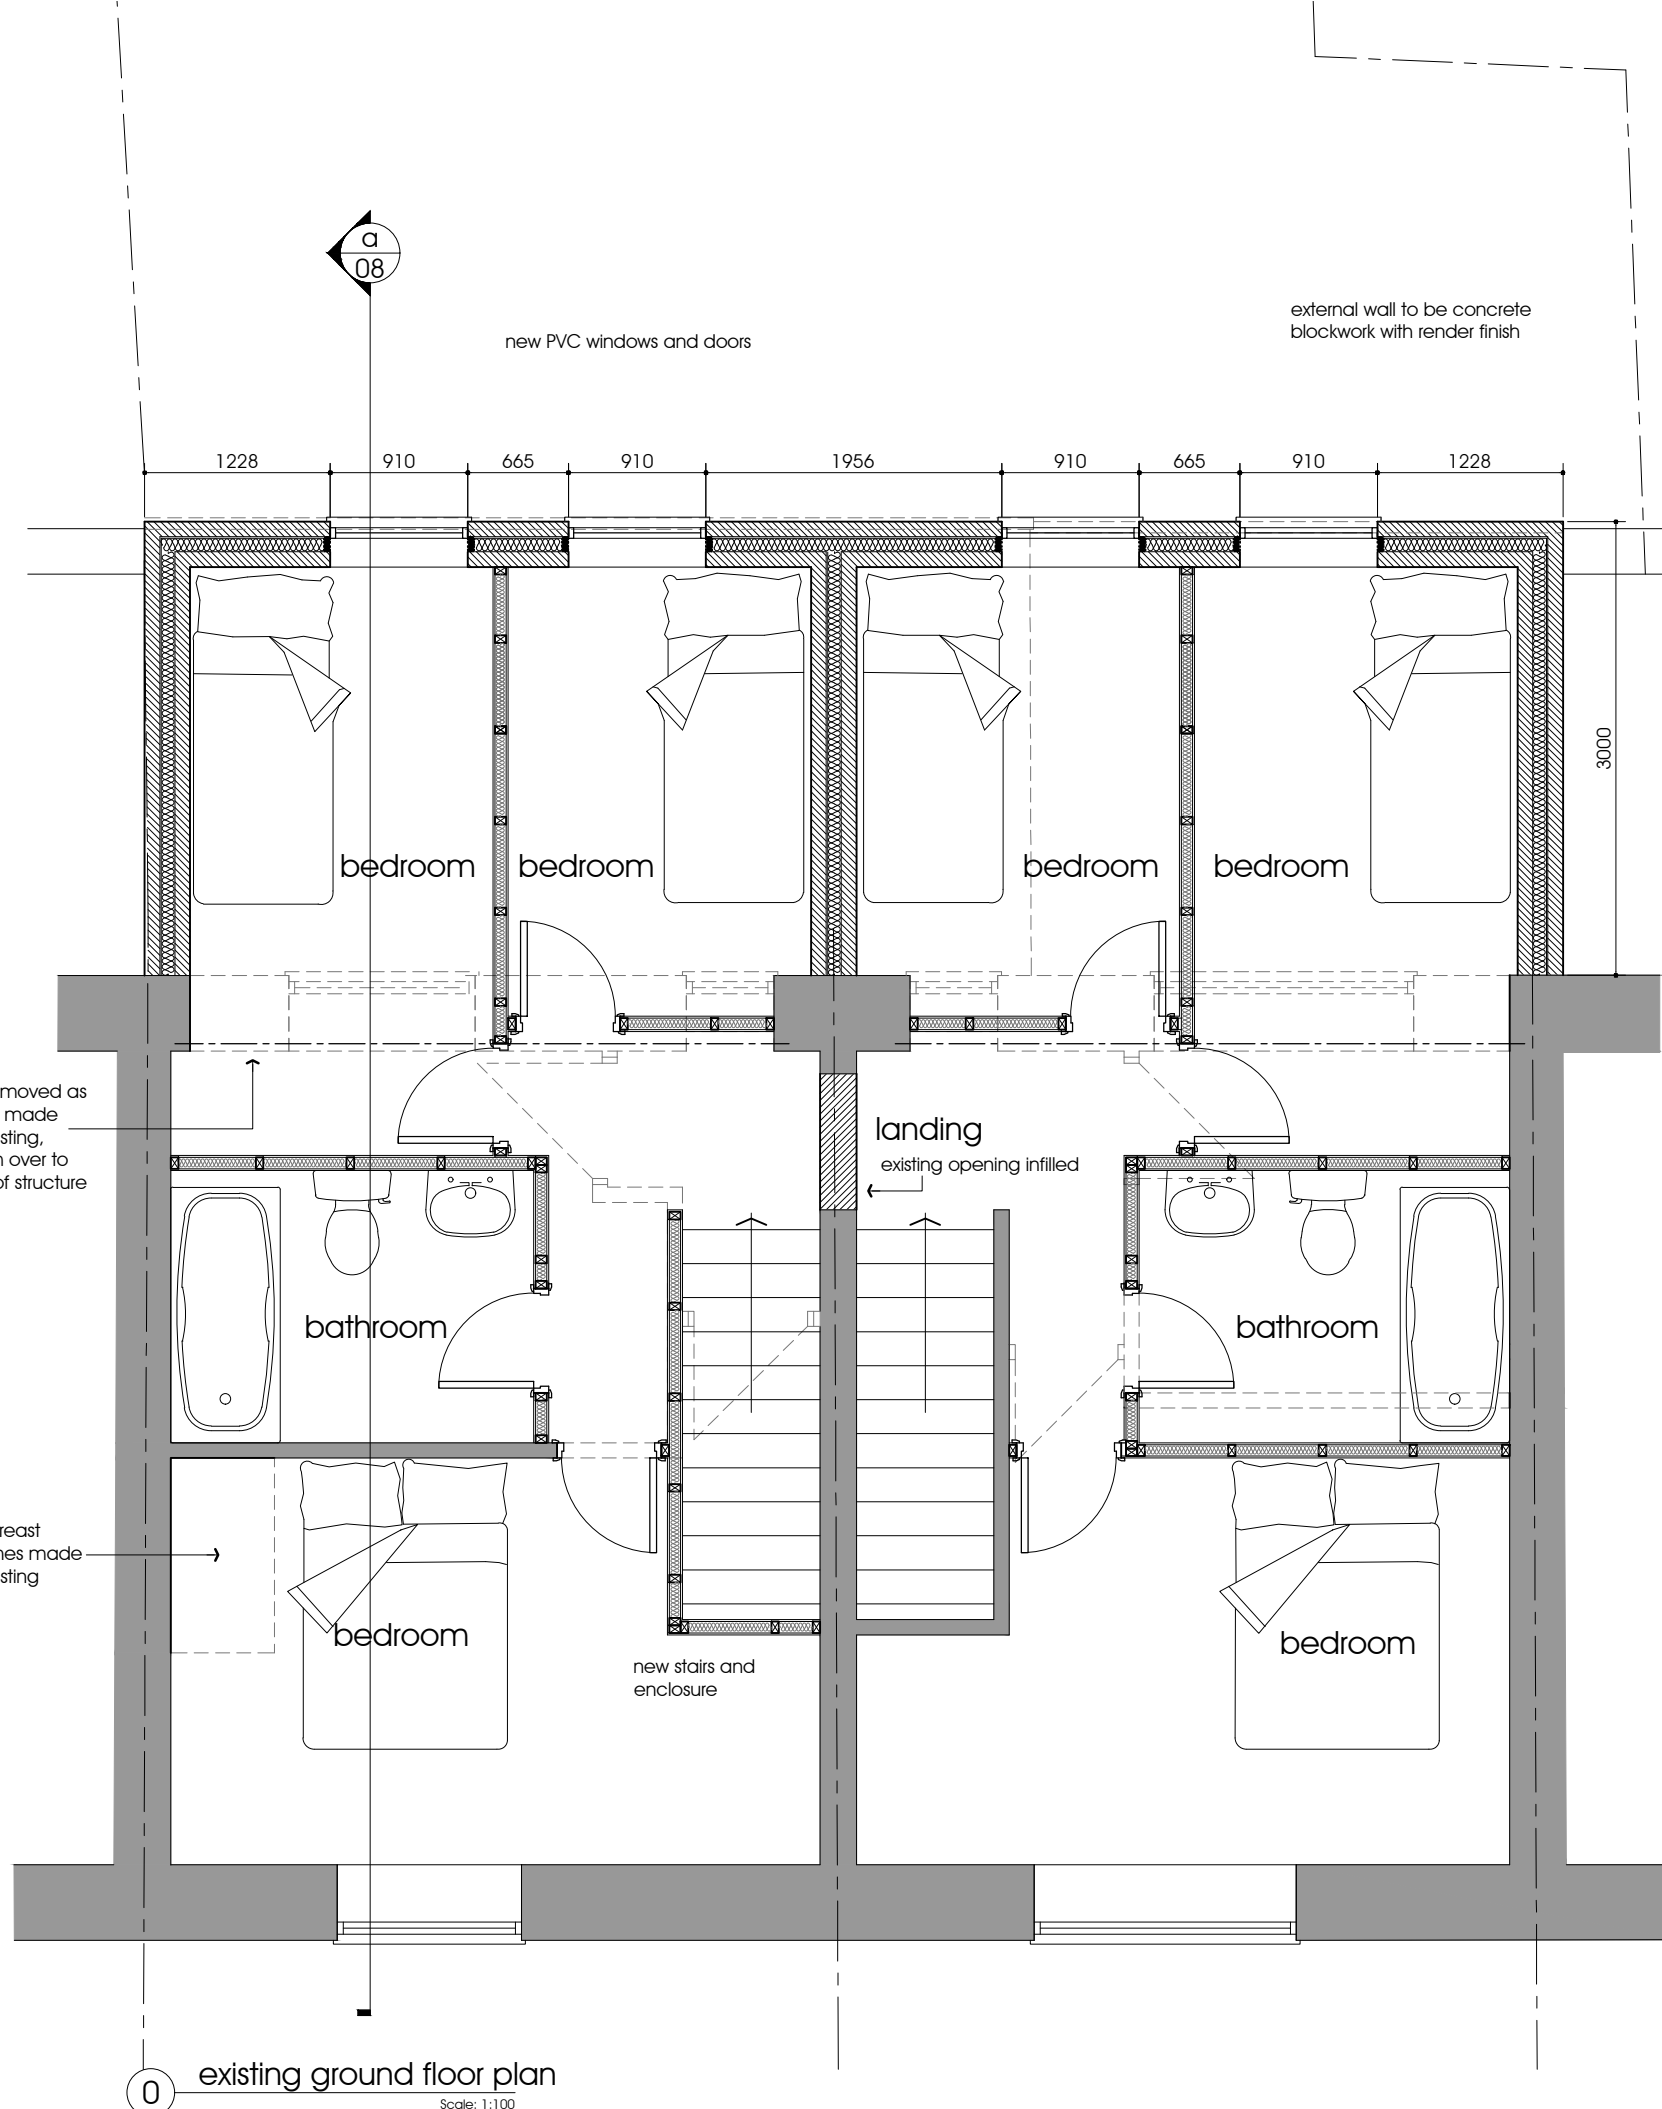


 

status
PLANNING
job no

drawing number
06

title
proposed first floor plan

scale
1:50 @ A3

date
october 2024

project
41-43 newbold street,
newbold, rochdale,
single dwelling to 2no
3 bed dwellings

client
mr & mrs w westy

do not scale this drawing
all dimensions to be verified on site
this drawing is the property of the author and
copyright is reserved by them the drawing is not
to be copied or disclosed to any unauthorized
person without express and prior written consent