





REAR ELEVATION

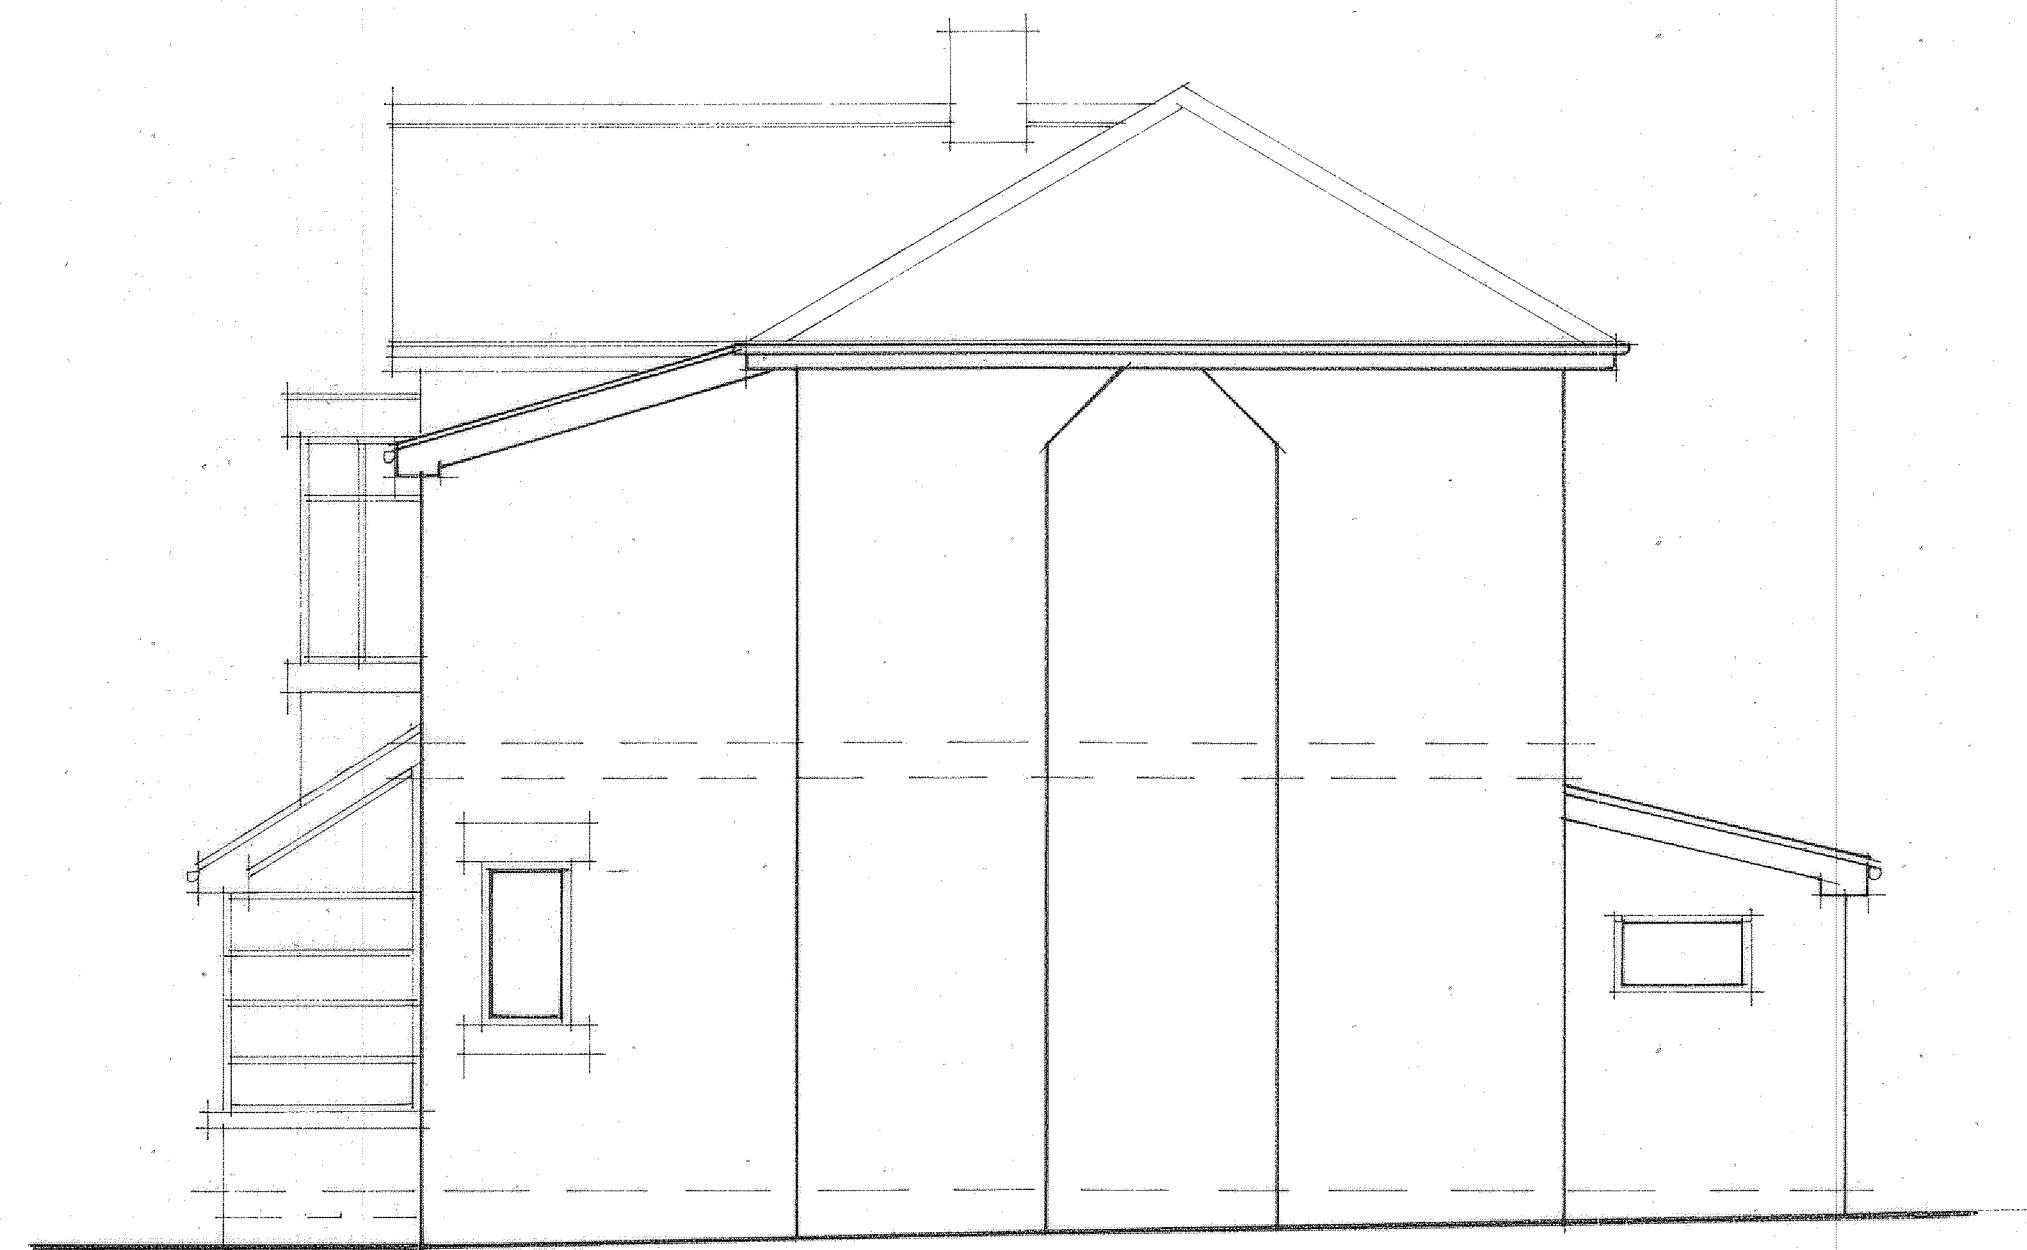

SIDE ELEVATION



FRONT ELEVATION

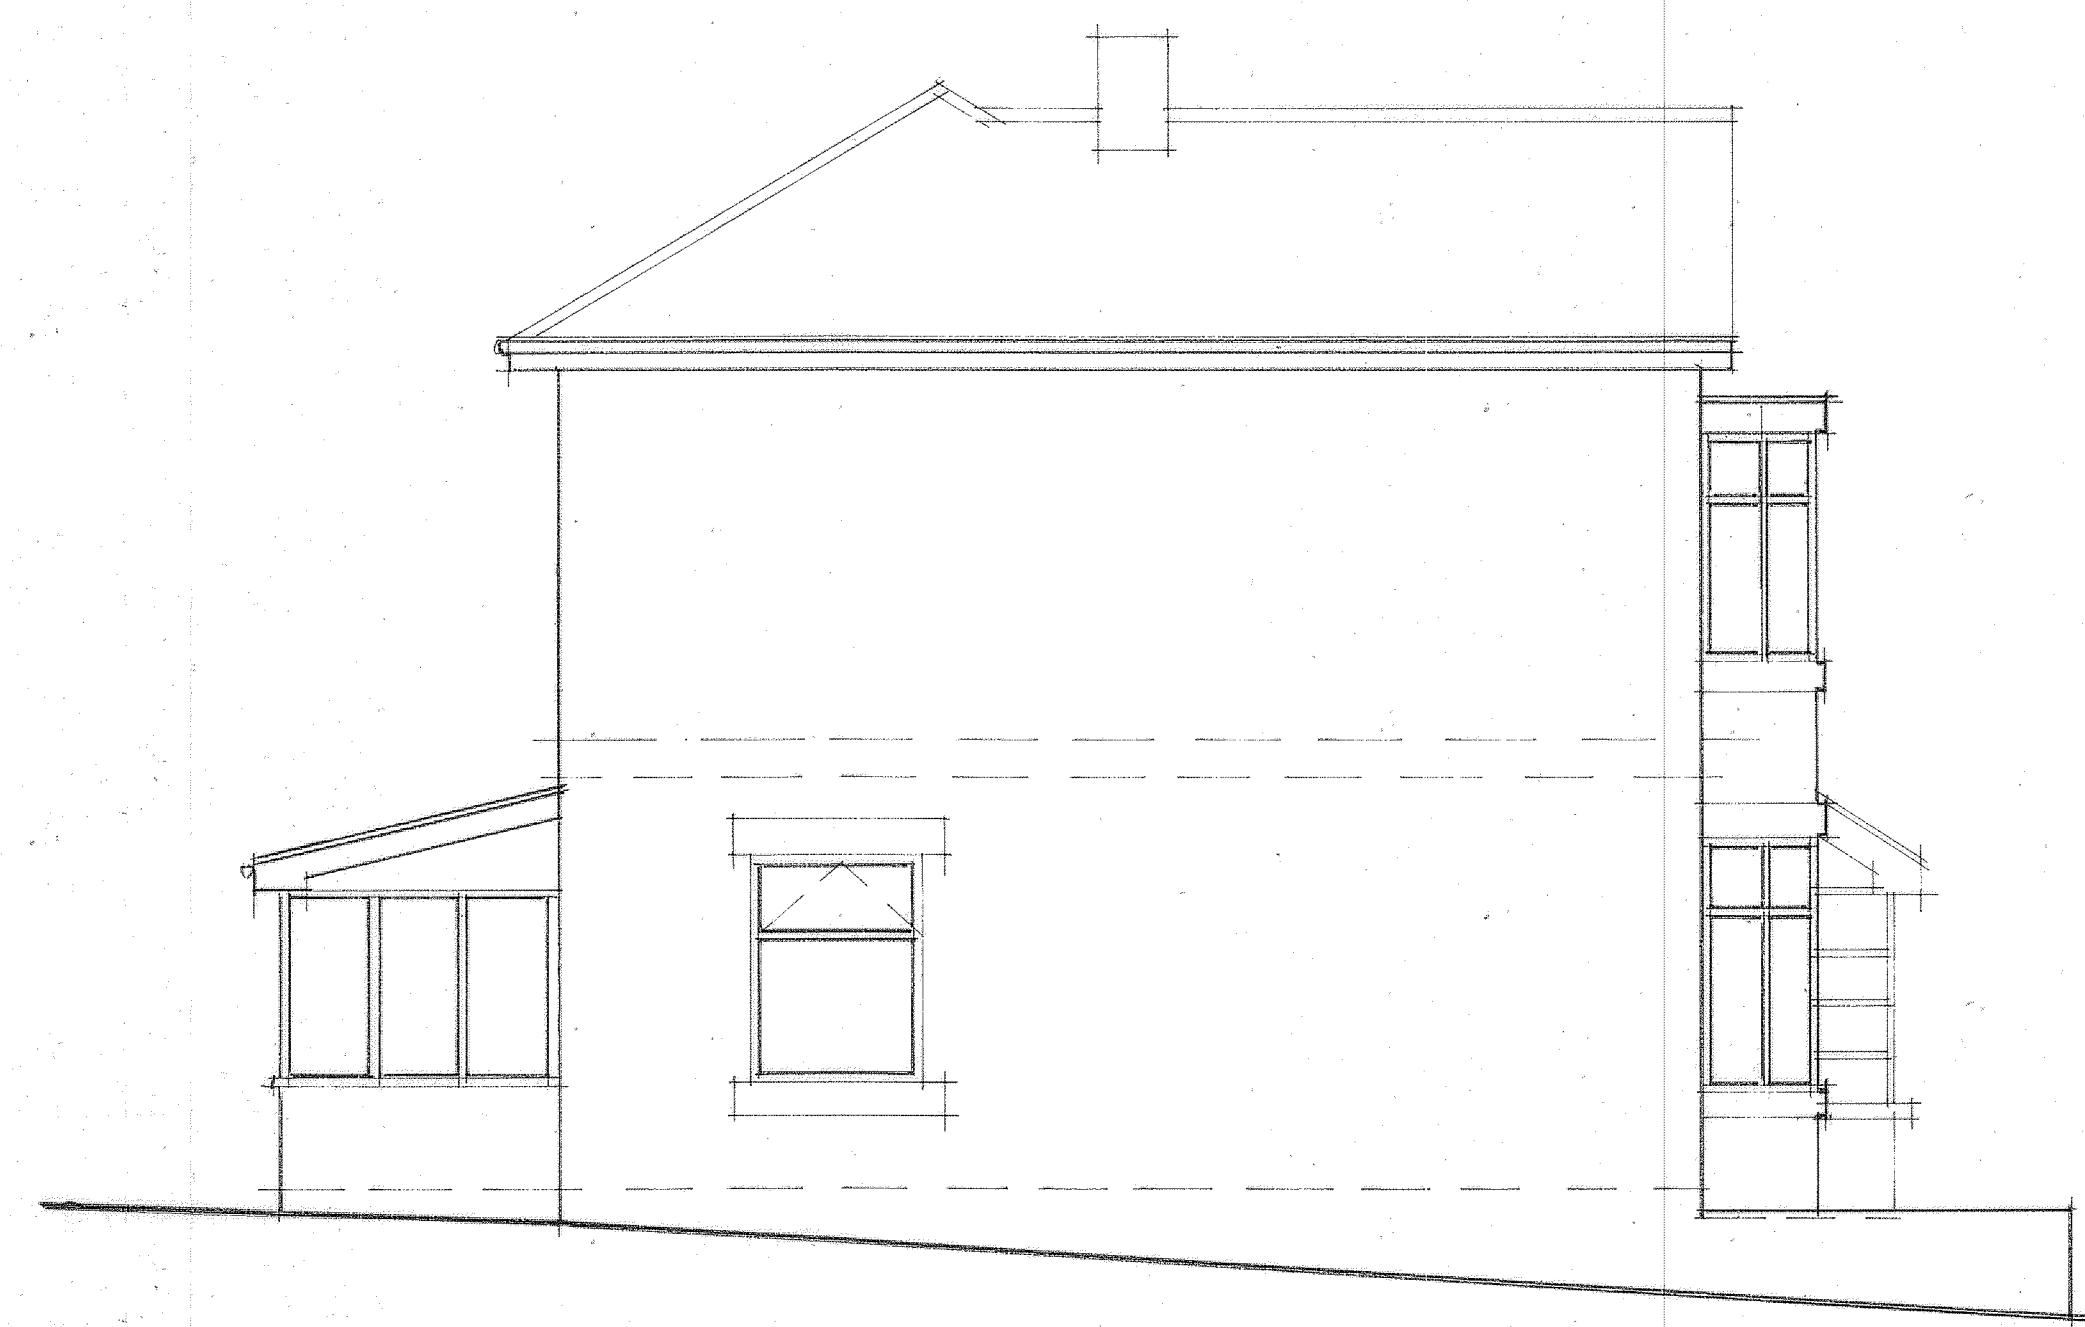

RETURN ELEVATION

PROJECT
PROPOSED TWO STOREY
REAR EXTENSION.
DRAWING TITLE
EXISTING ELEVATIONS.
CLIENT
MR. A. A. CHOUDARY,
MRS. A. KOUSAR.
ADDRESS
9, BURY AND ROCHDALE OLD RD,
BURY. BL9 7TT.
SCALE
SCALE 1:50@A1
DATE
JAN 2023.
DRAWING No
FO 01235805/3.

