


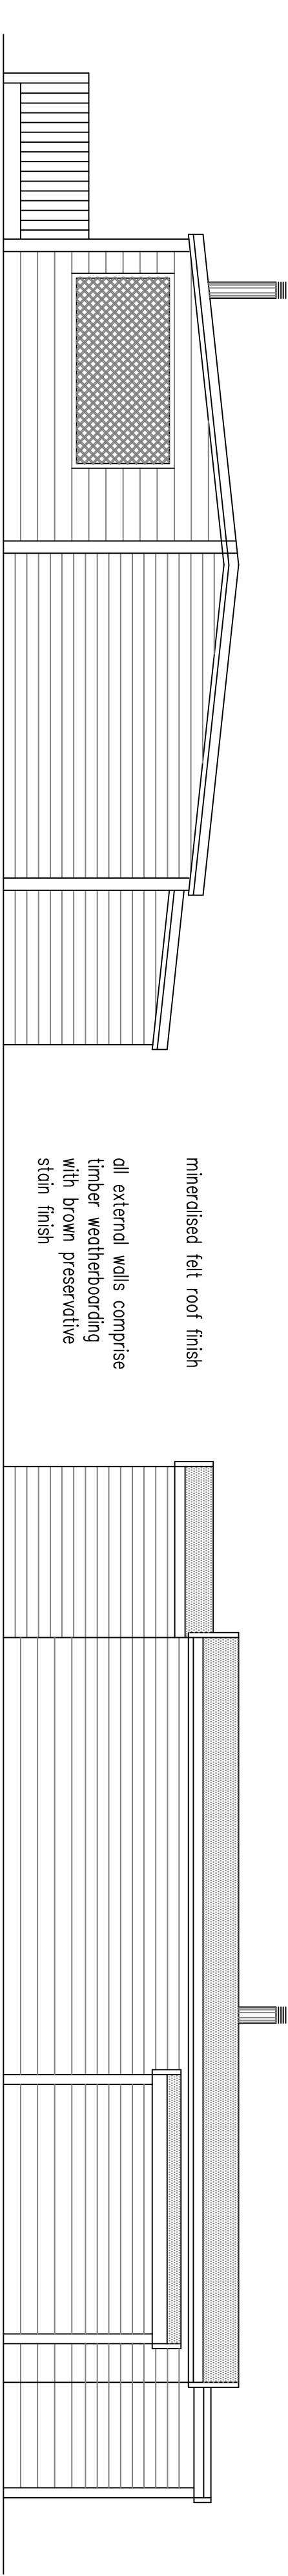


front elevation facing south east

side elevation facing south west





side elevation facing north east

rear elevation facing north west

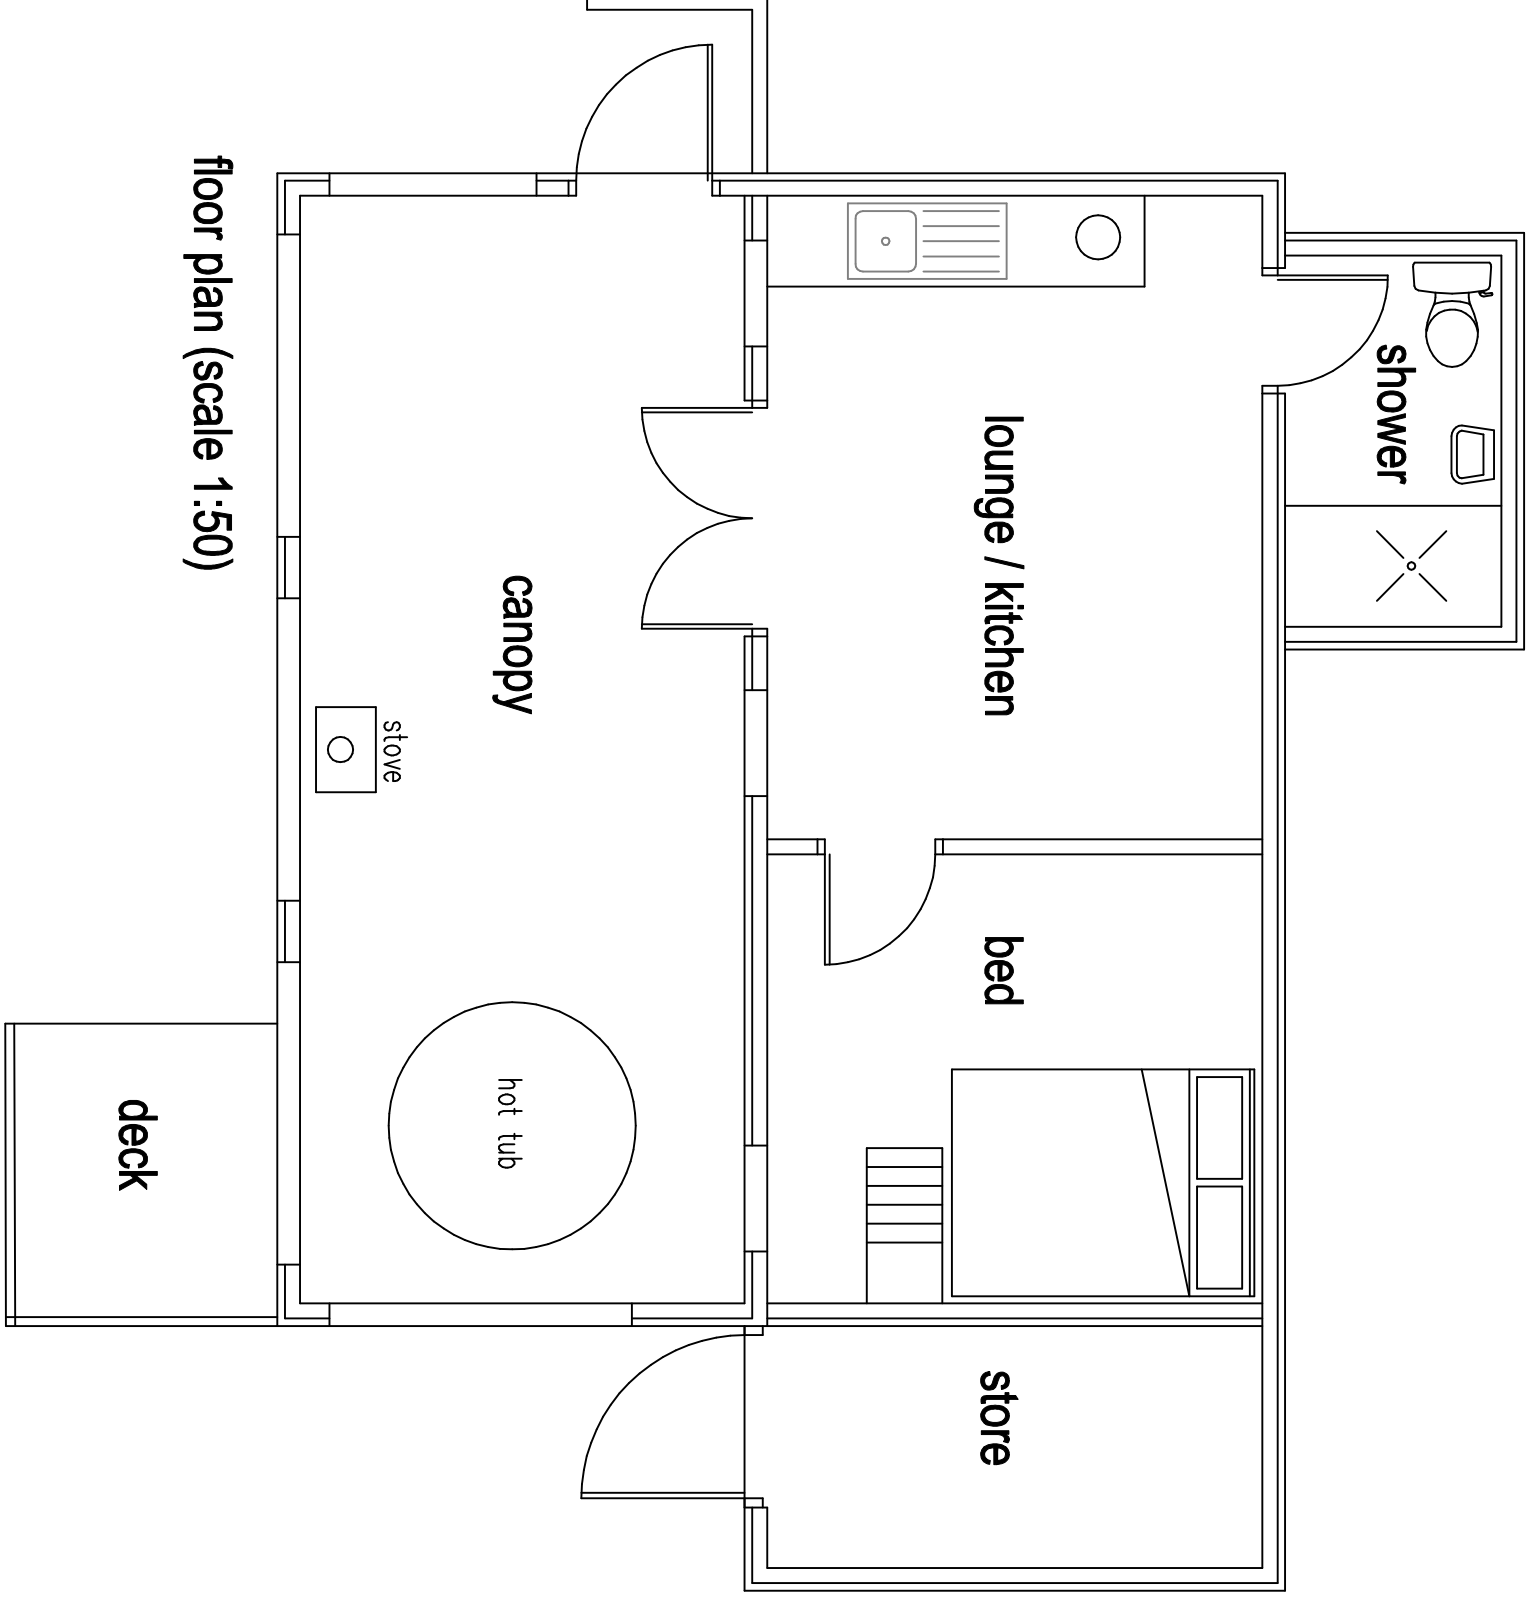

floor plan (scale 1:50)

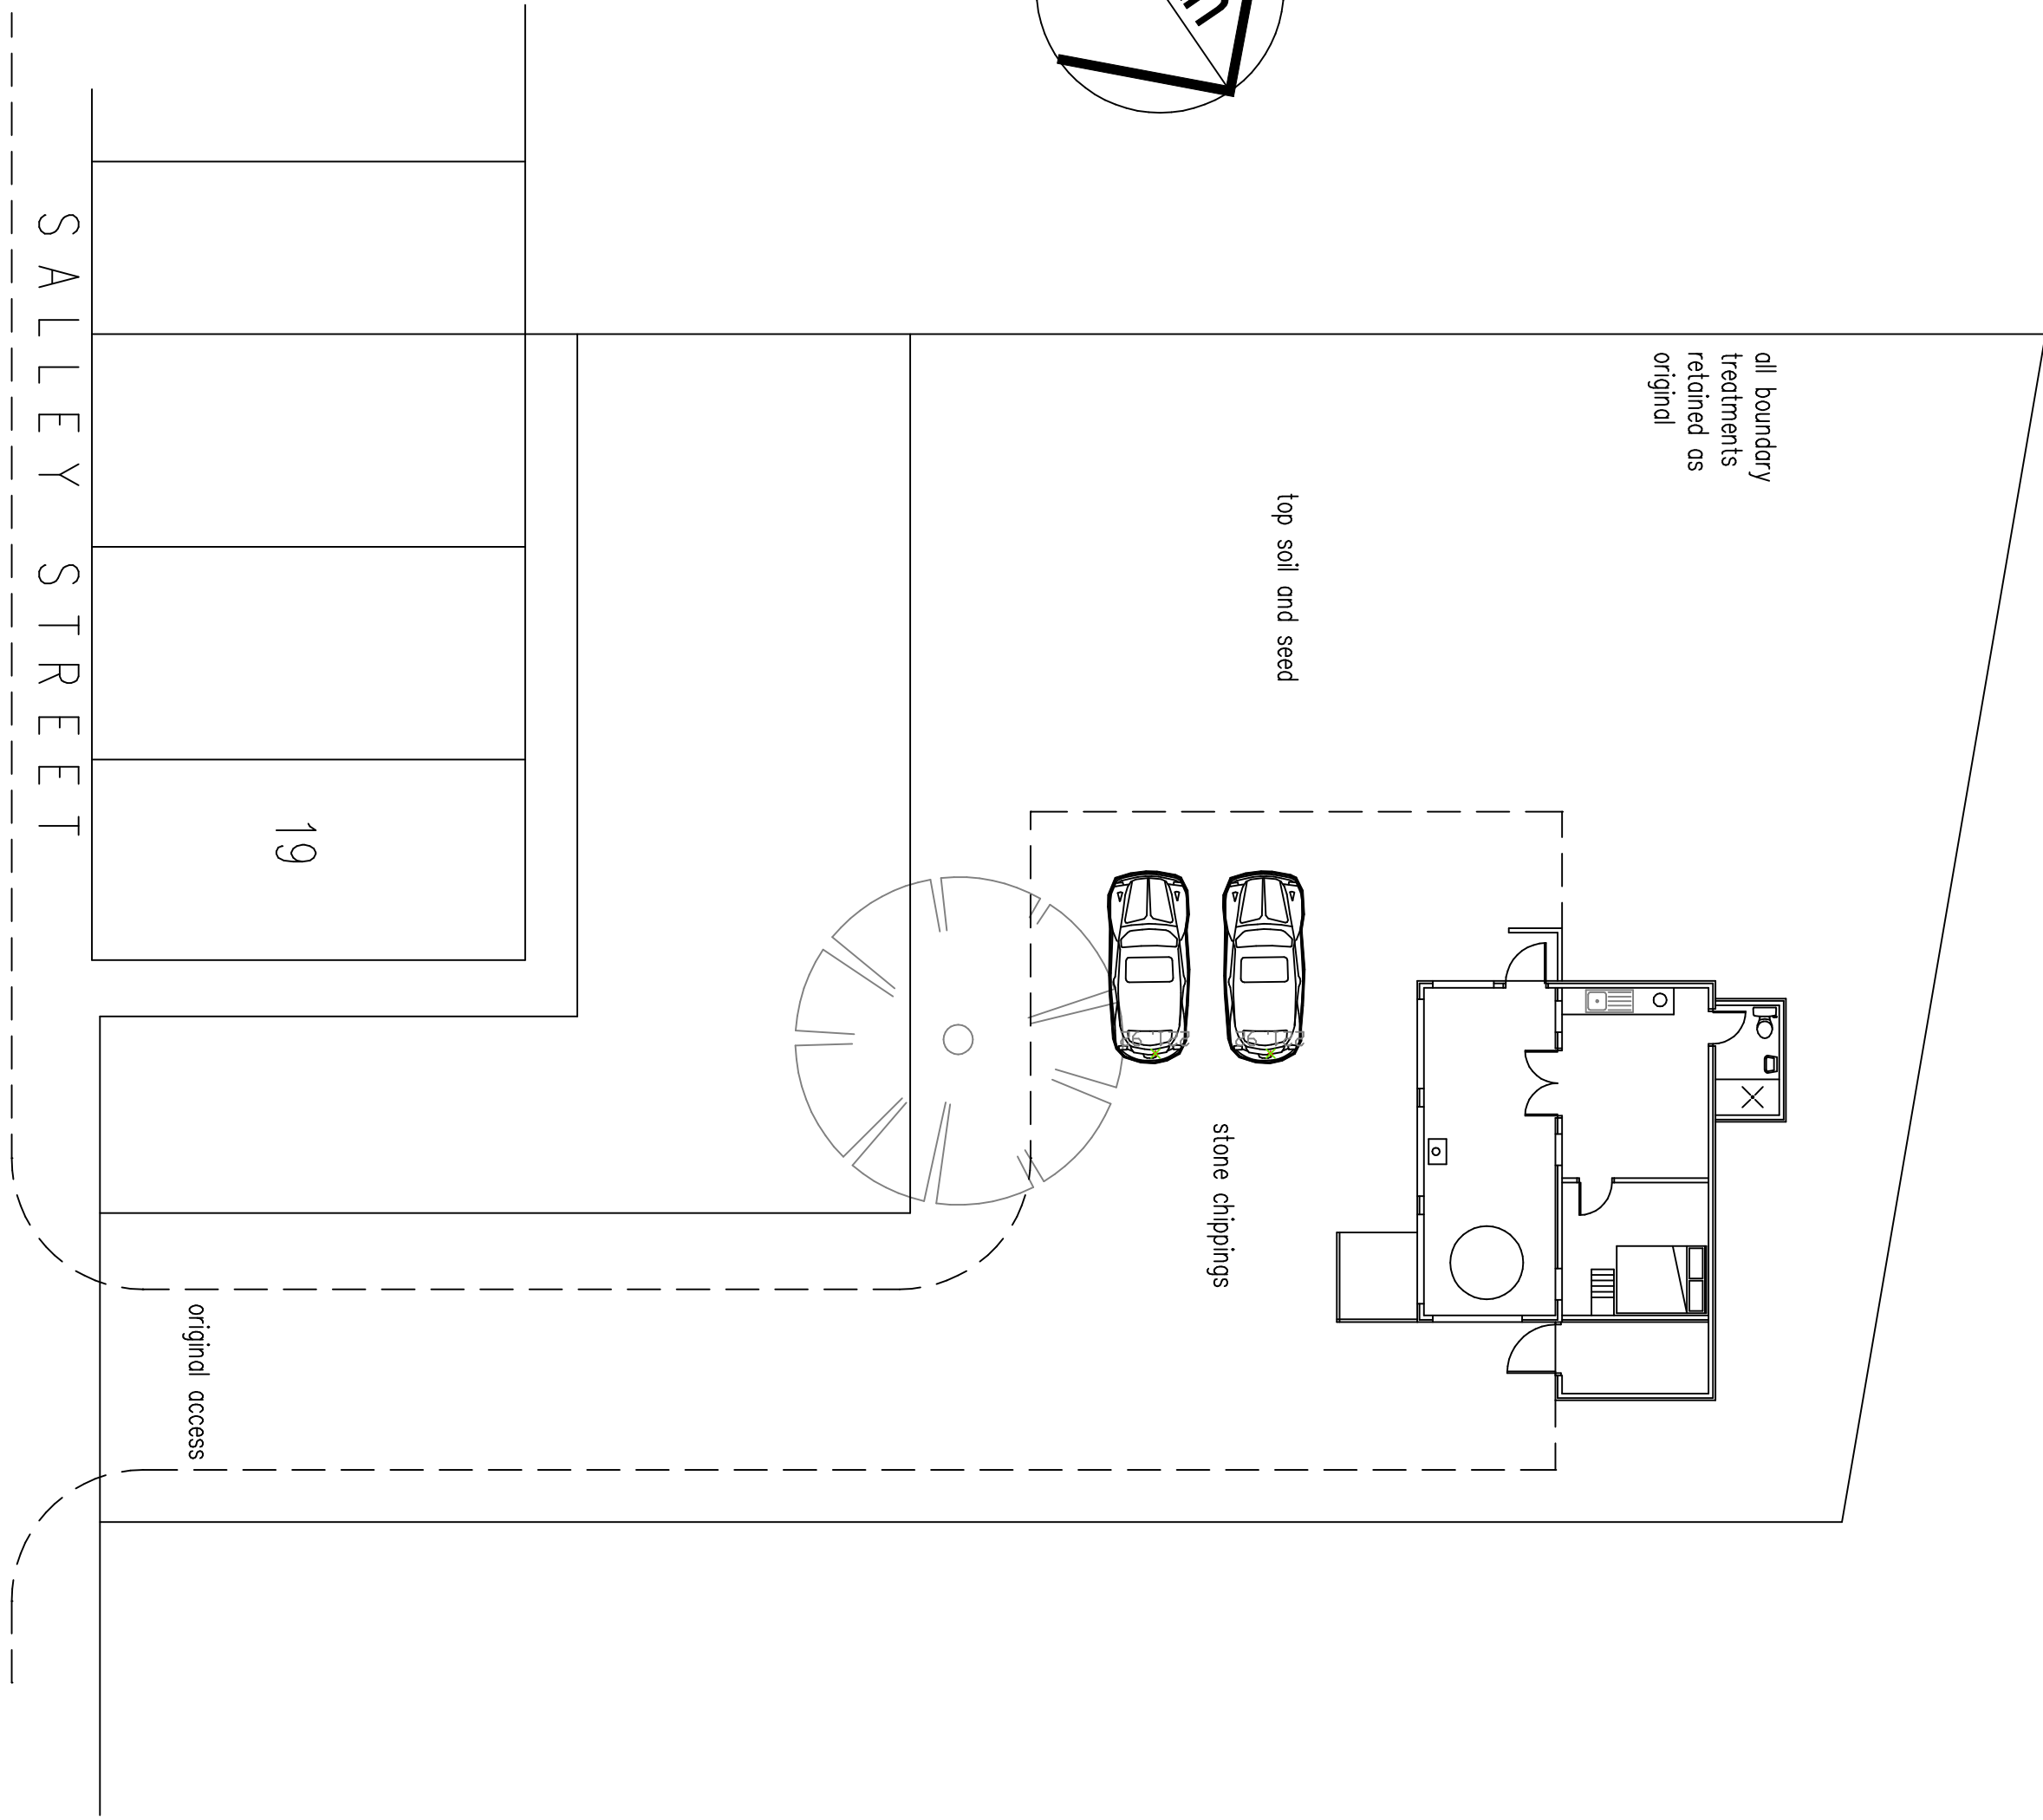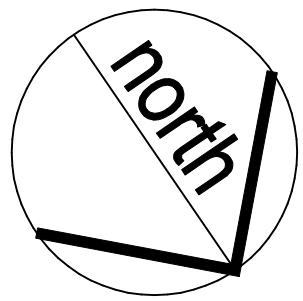

plan associated with retrospective application
to retain holiday chalet on land to the rear of
Salley Street
Littleborough

scale 1:50 @ A1
0m 5m
linear scale 1:50 @ A1
drawing number SSL-29-06-24