
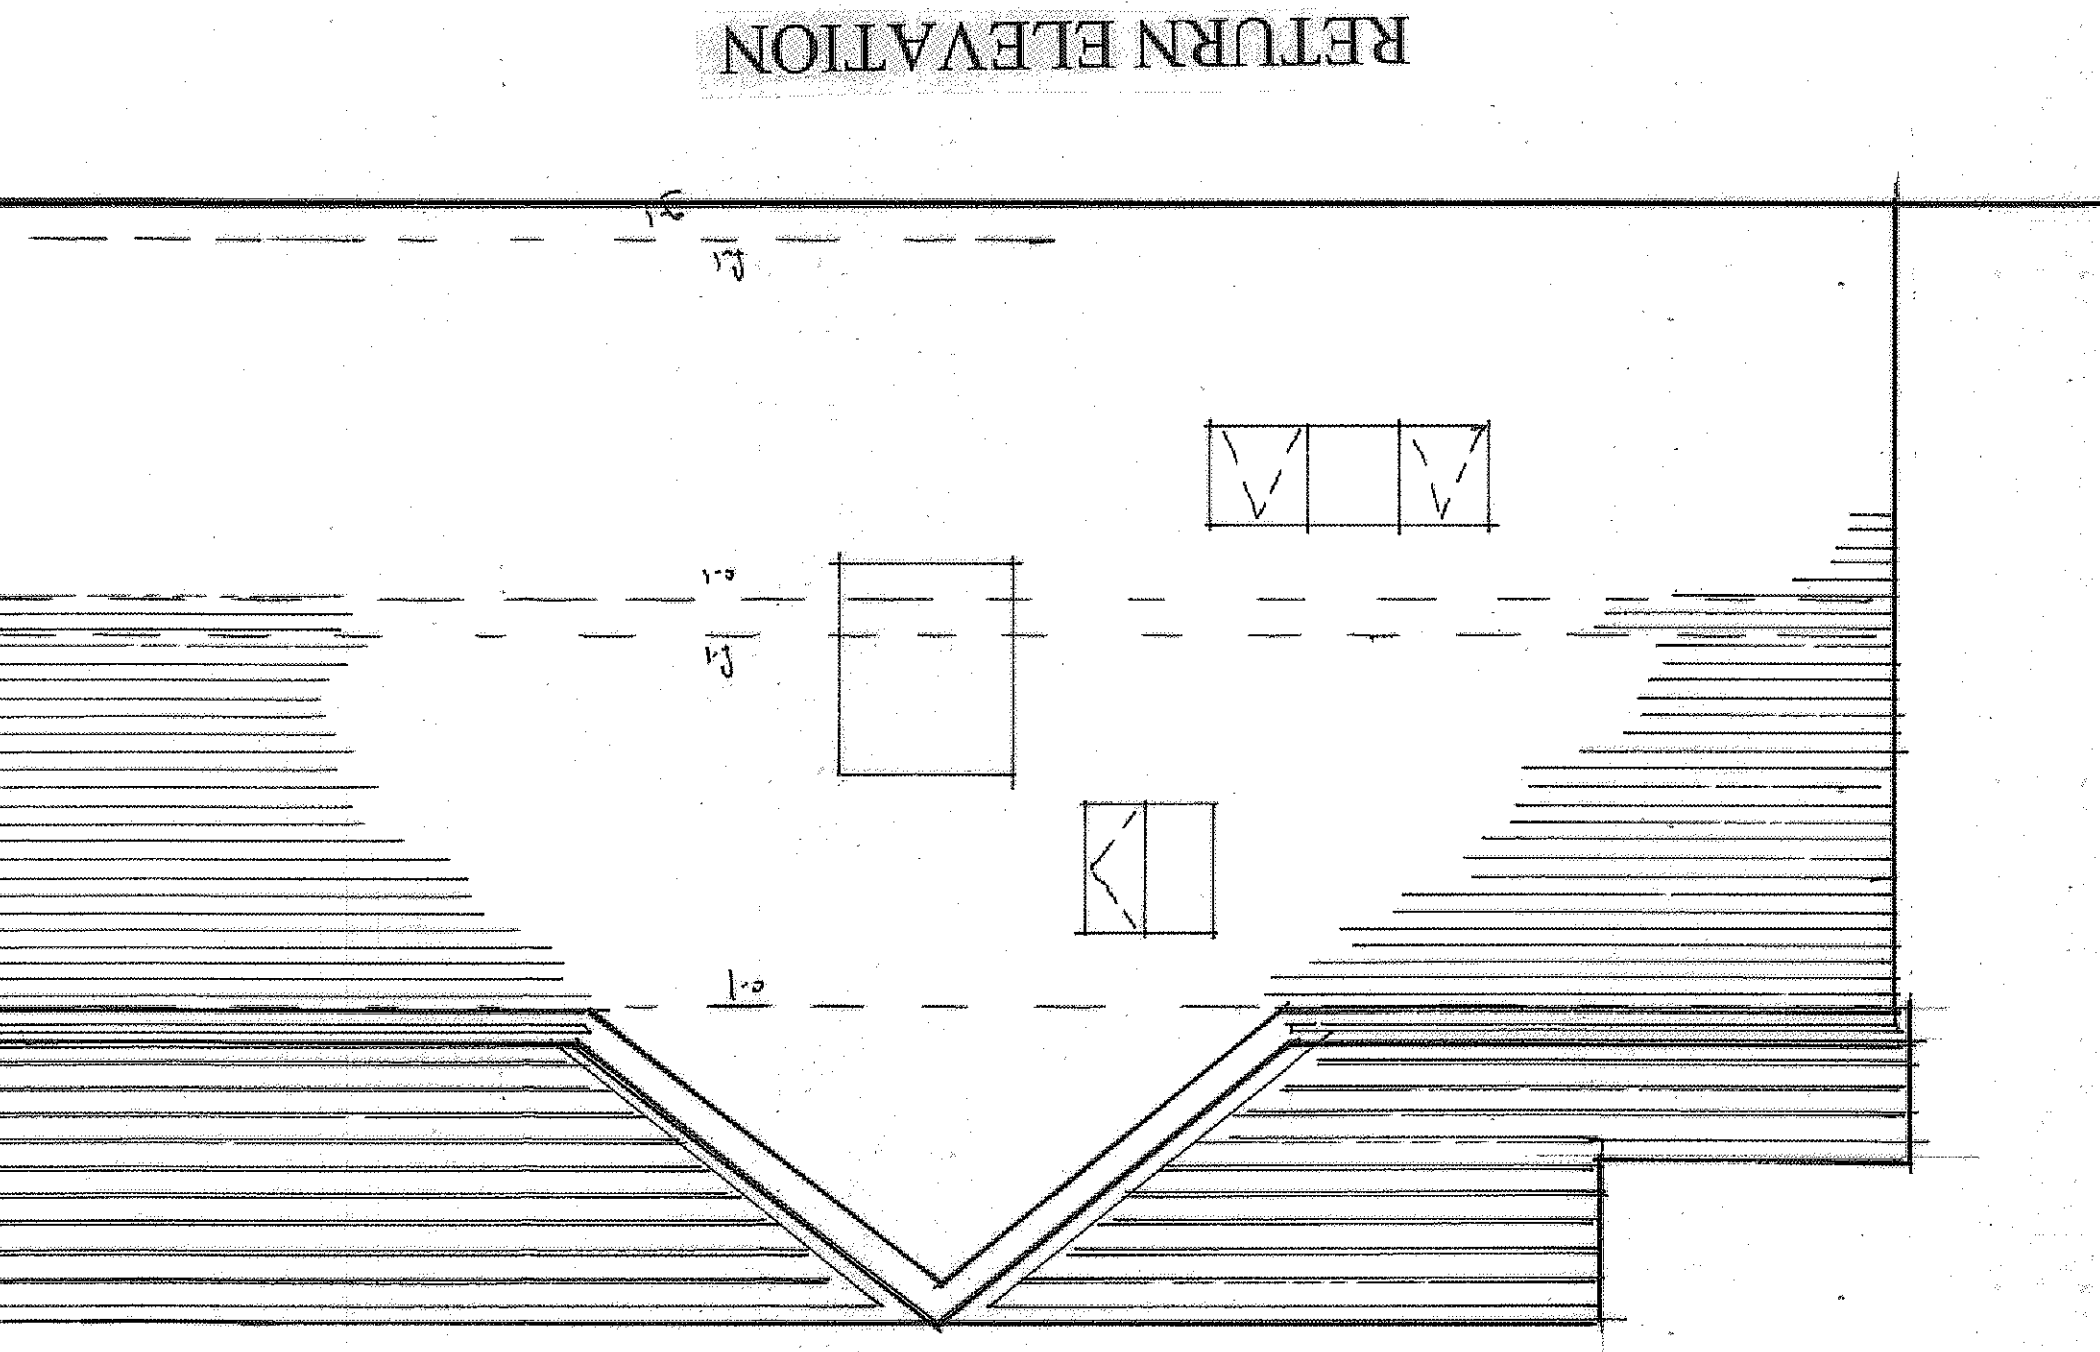
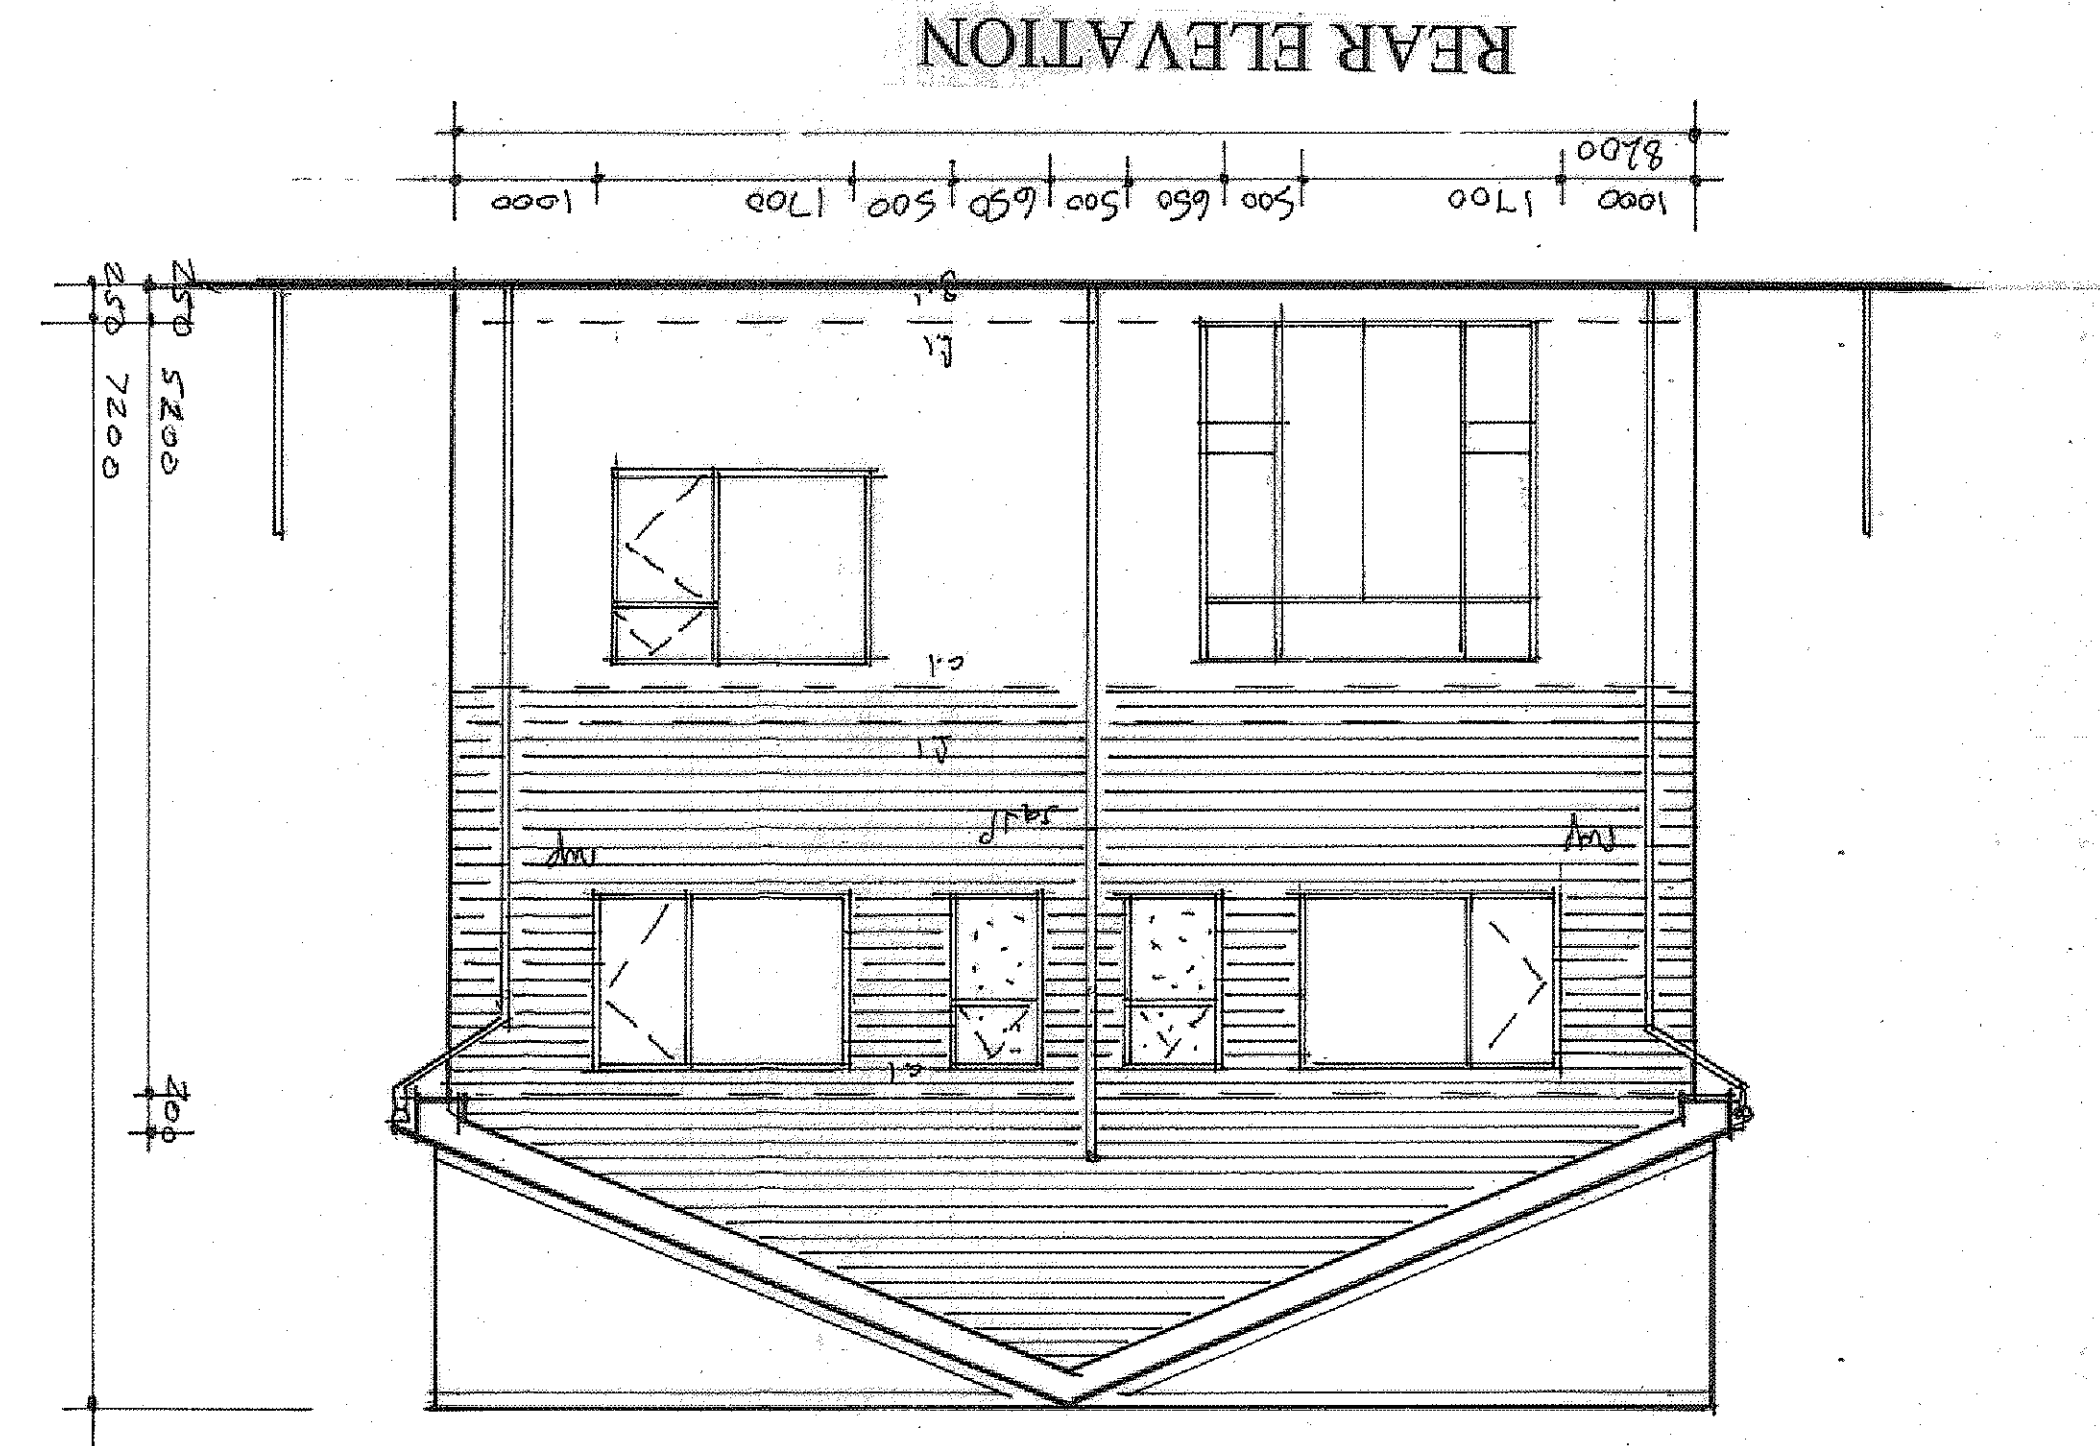
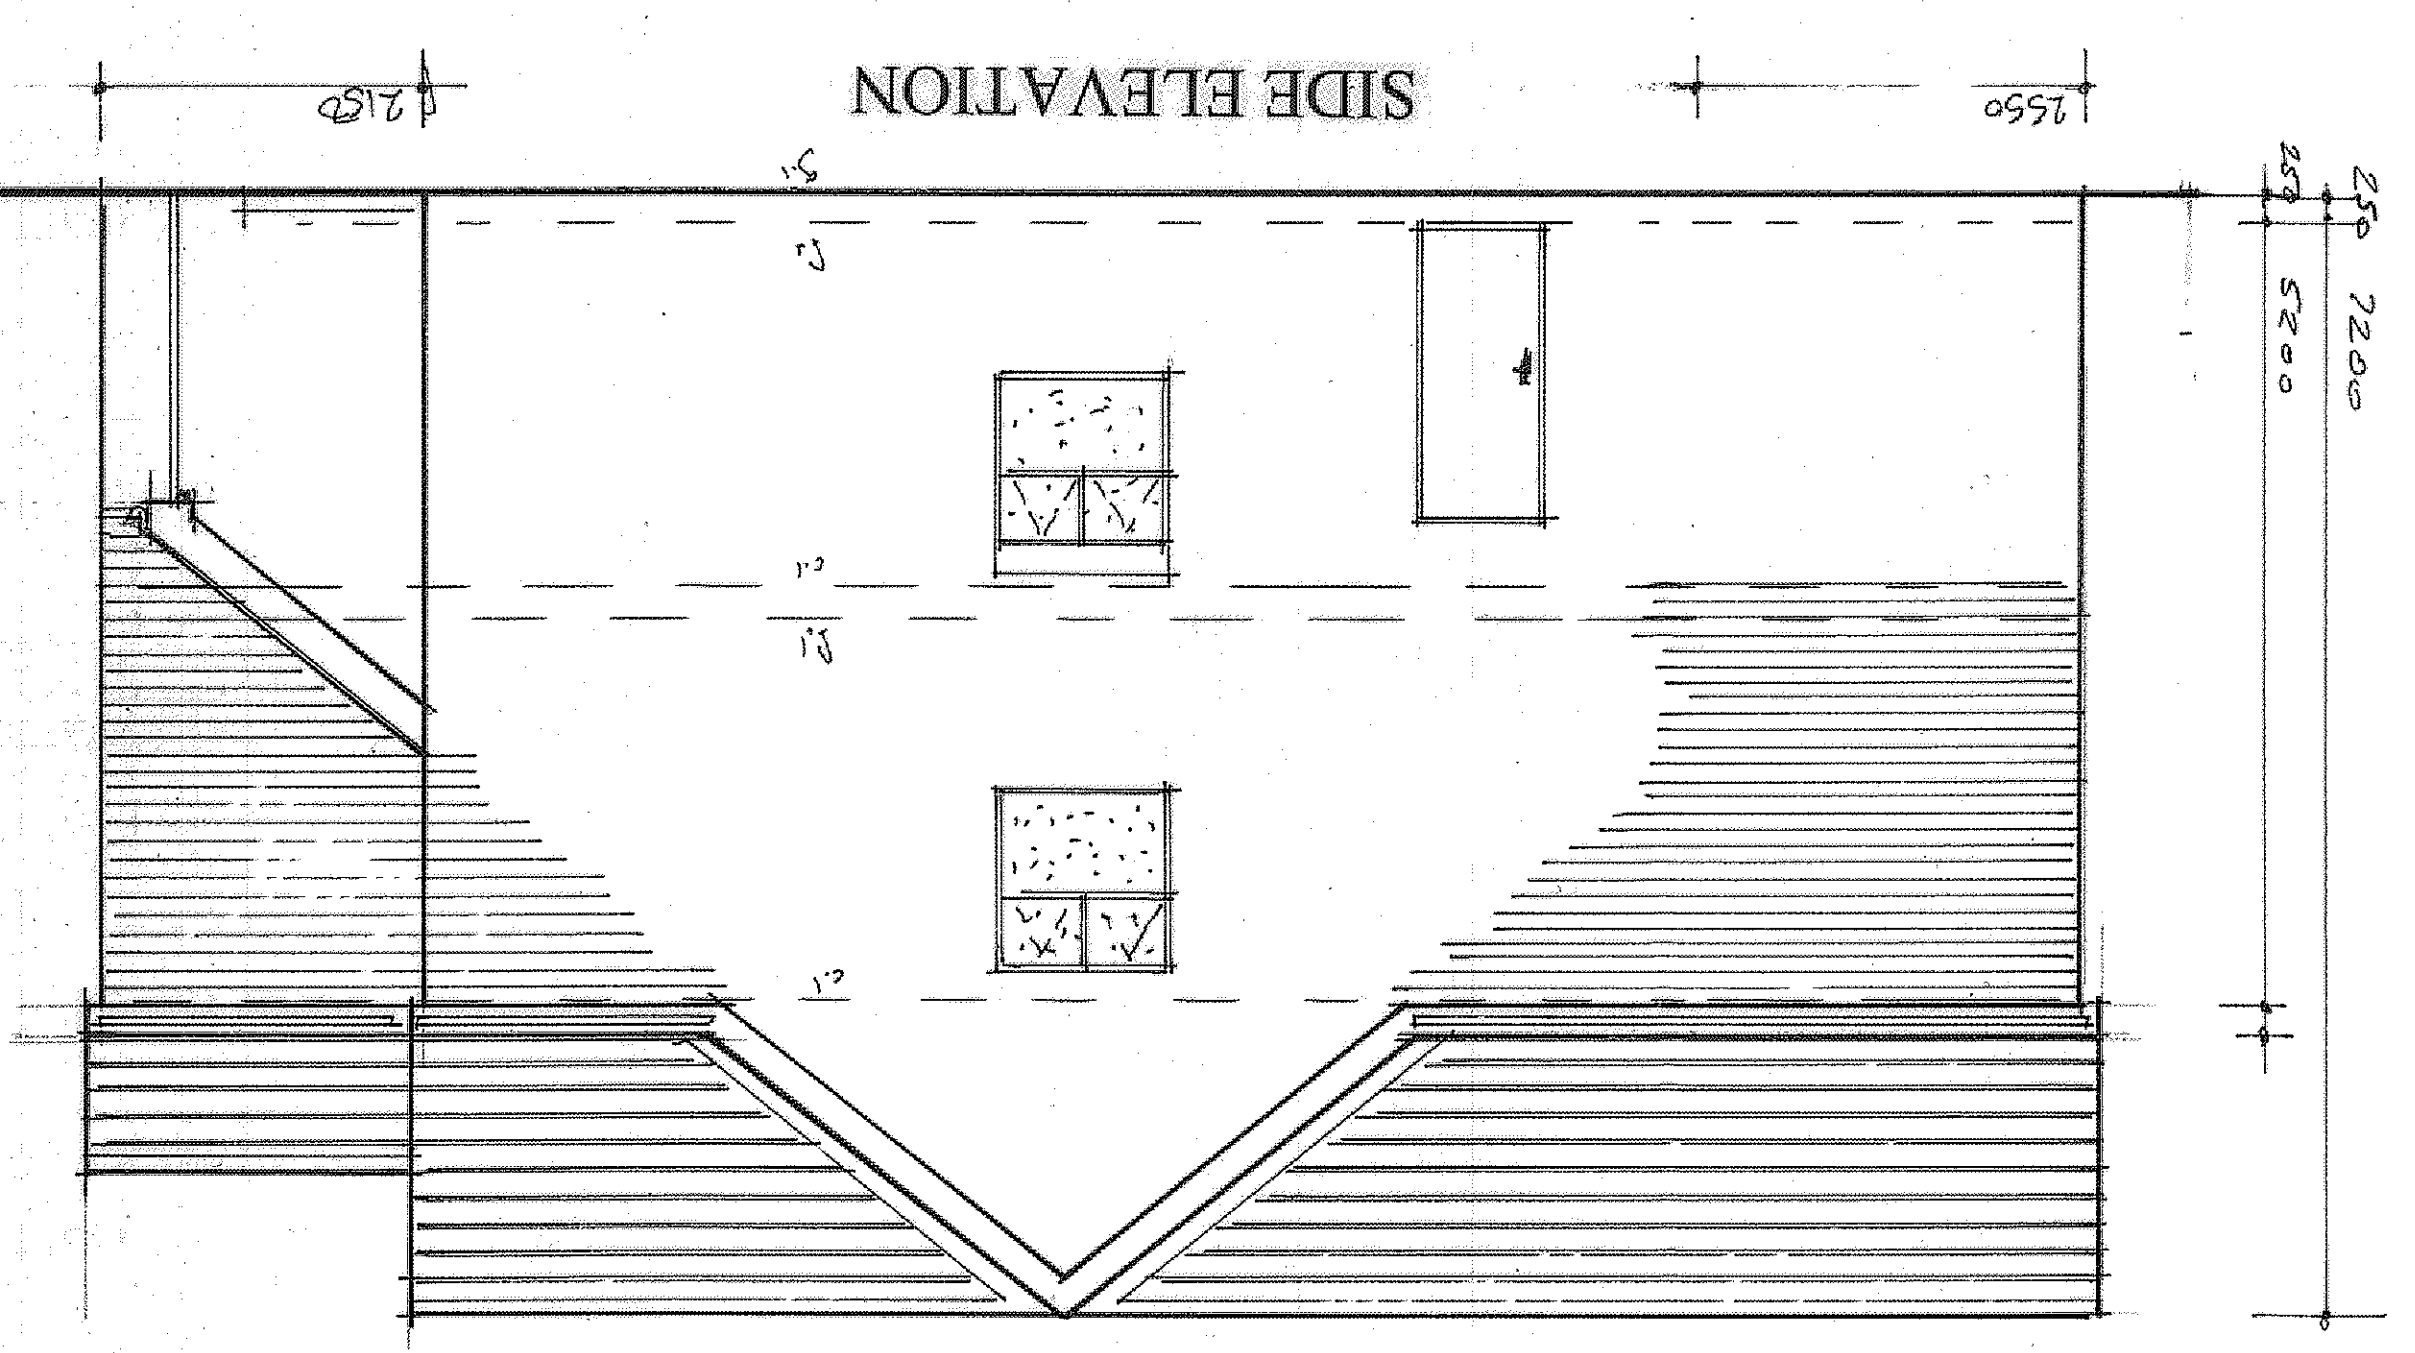
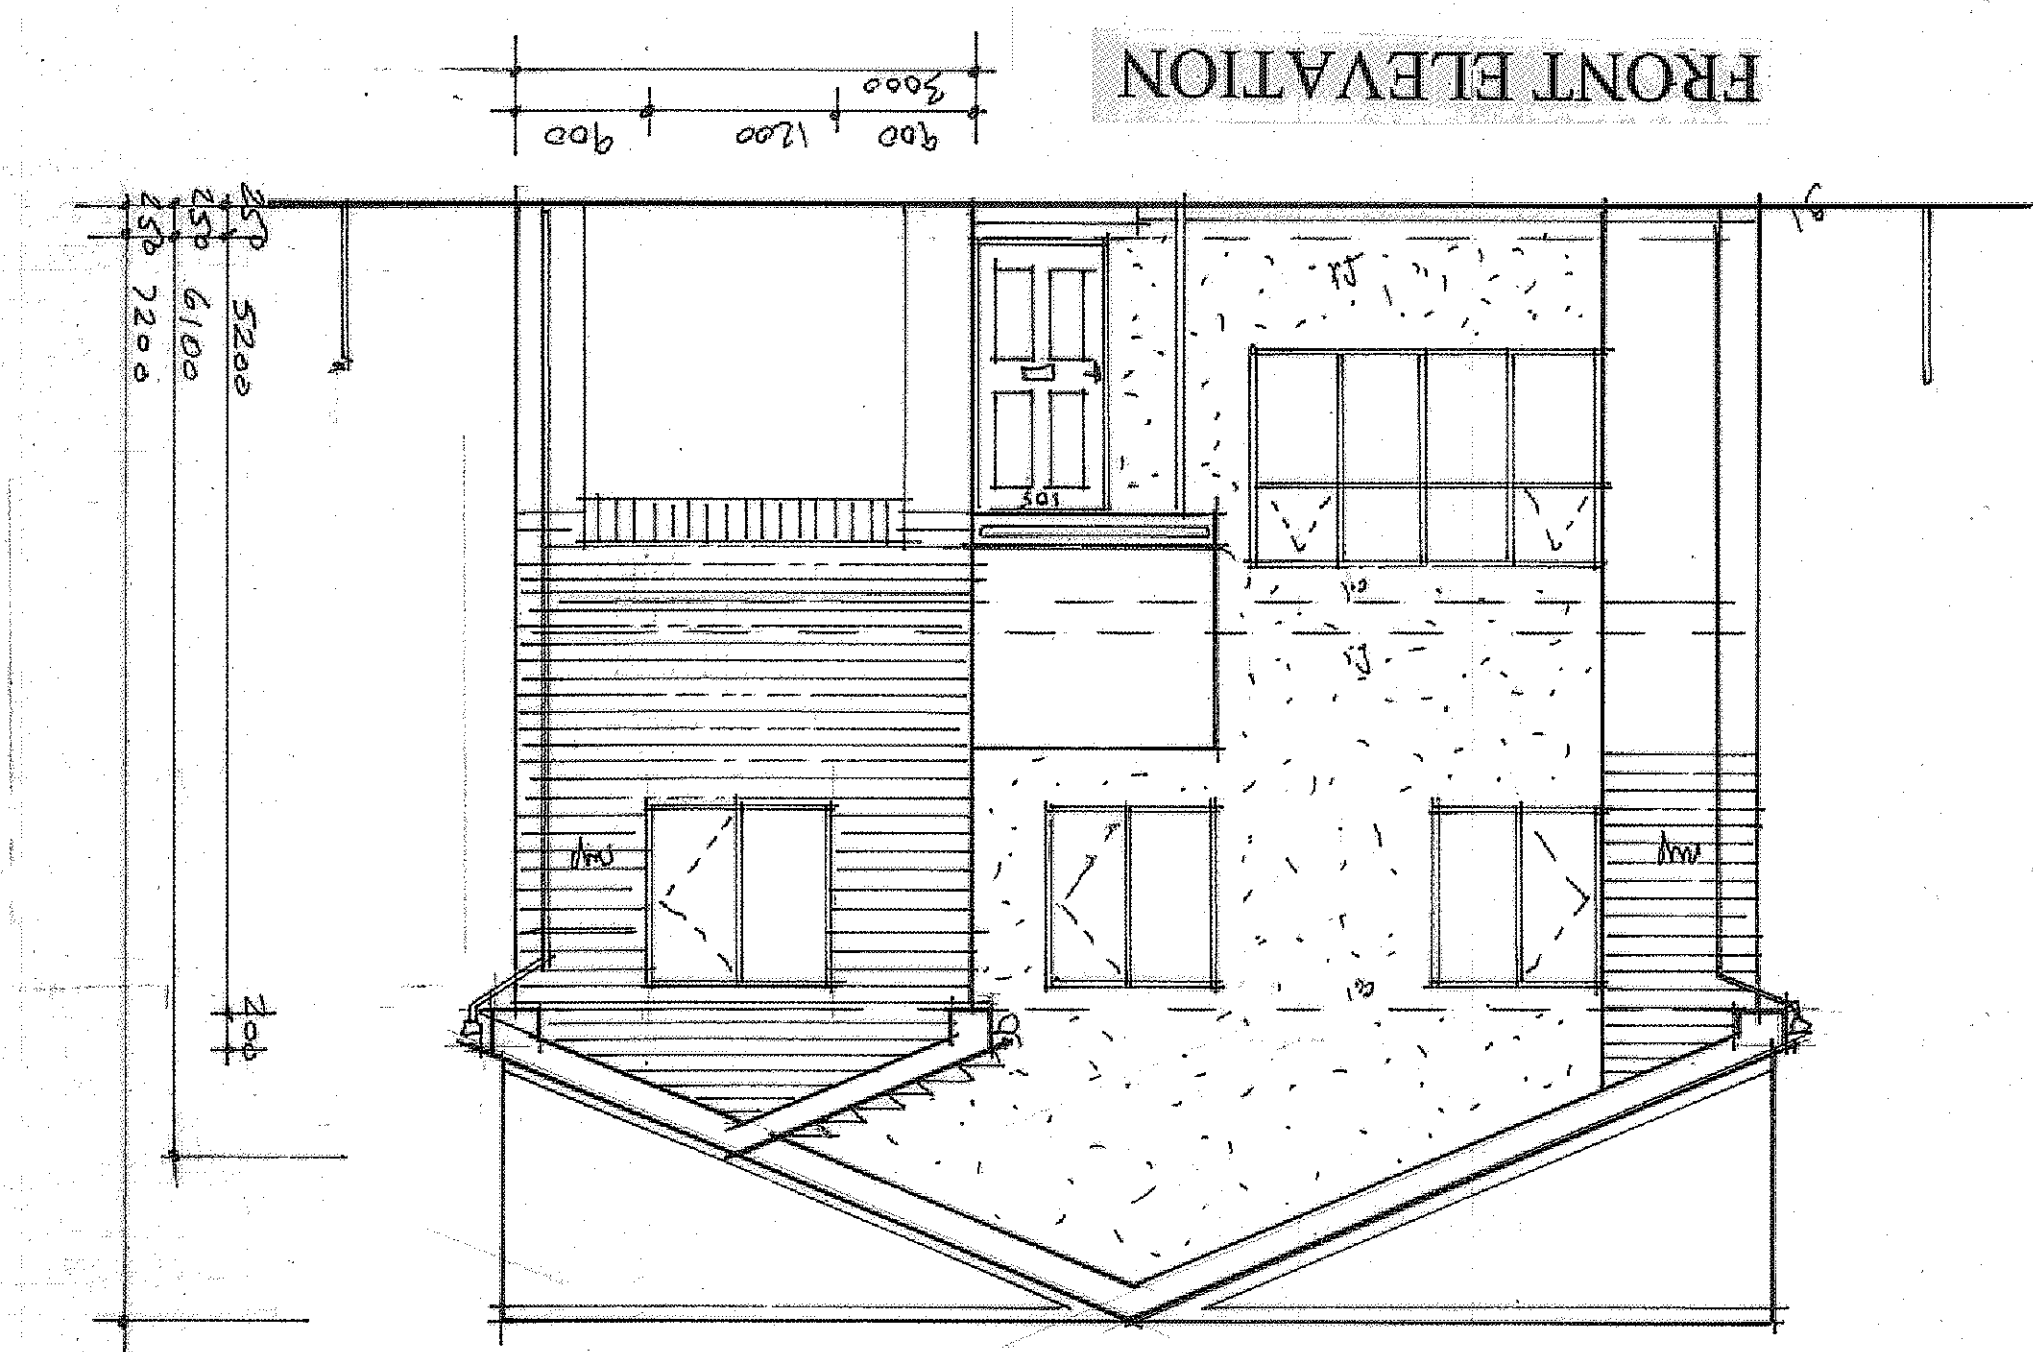


ROOF AND SITE PLAN SCALE 1:200

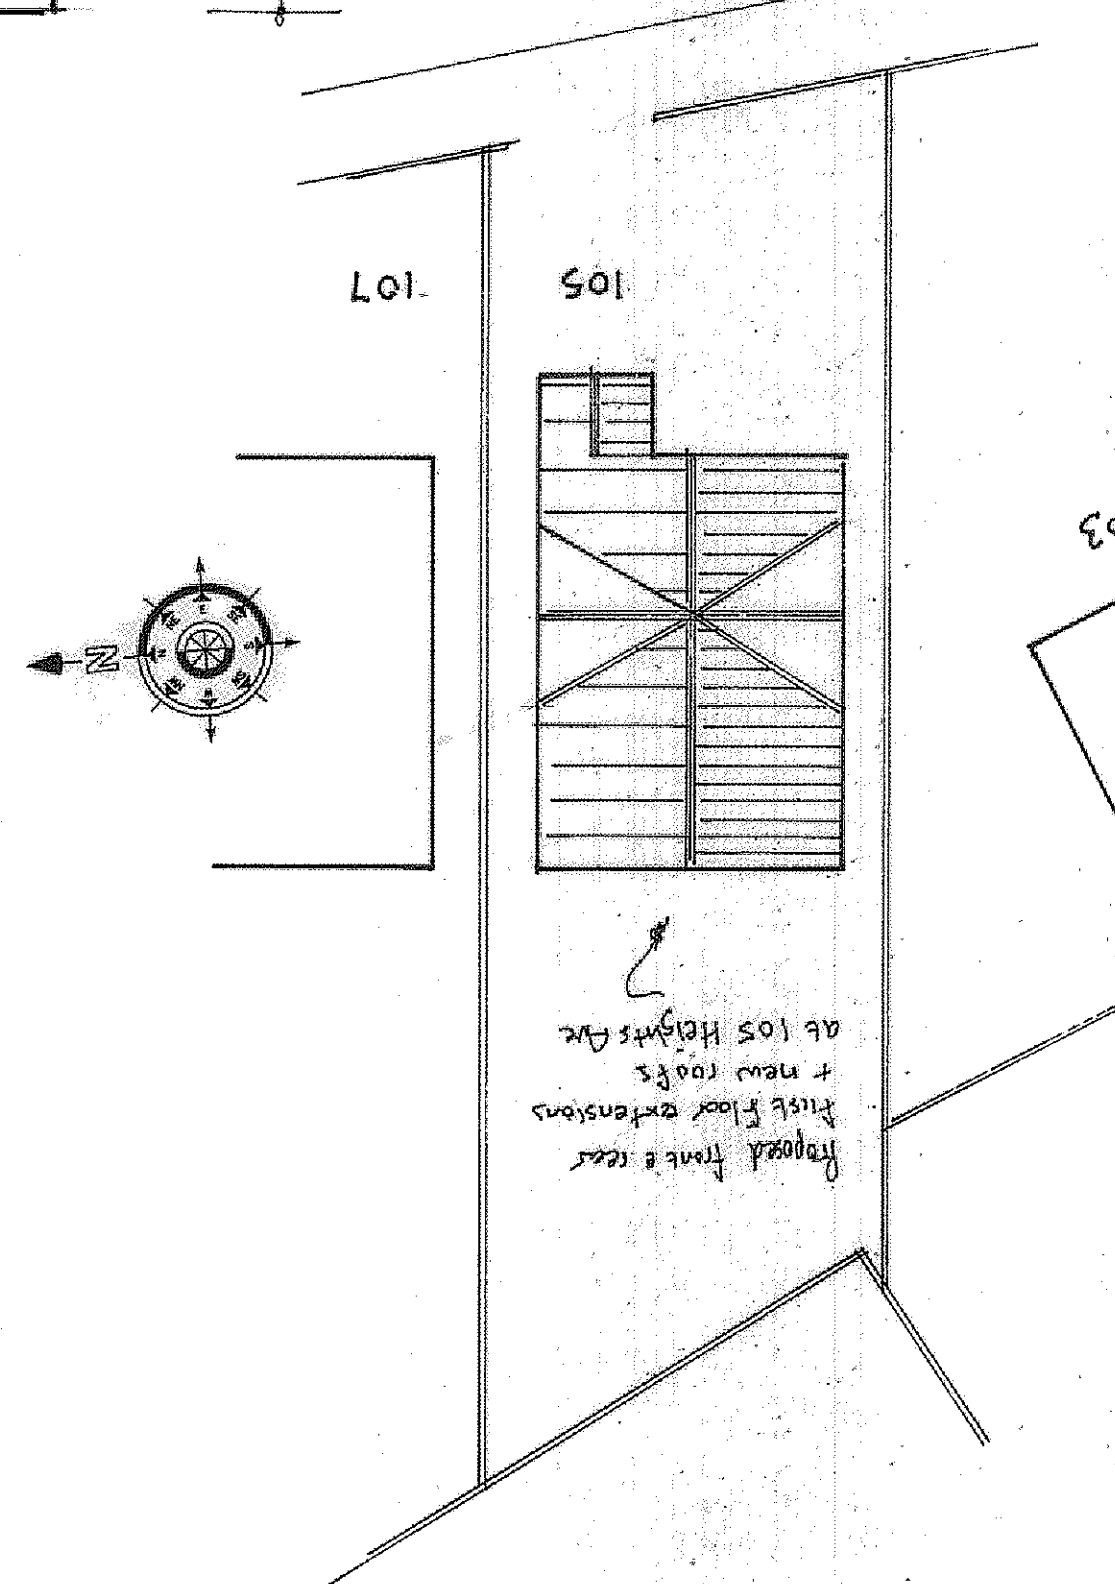

ARCHITECTURAL DESIGN SERVICES	
PROJECT	
PROPOSED FRONT AND REAR FIRST FLOOR EXTENSIONS WITH NEW PITCHED ROOFS.	
DRAWING TITLE	
PROPOSED ELEVATIONS, ROOF AND SITE PLAN.	
CLIENT: MR. A. CUYOM.	
ADDRESS: 105, HEIGHTS AVE, ROCHDALE.	
SCALE: 1:50 @ A1	DATE: AUG 2016.
DRAWING No. RC 08165114/3	