


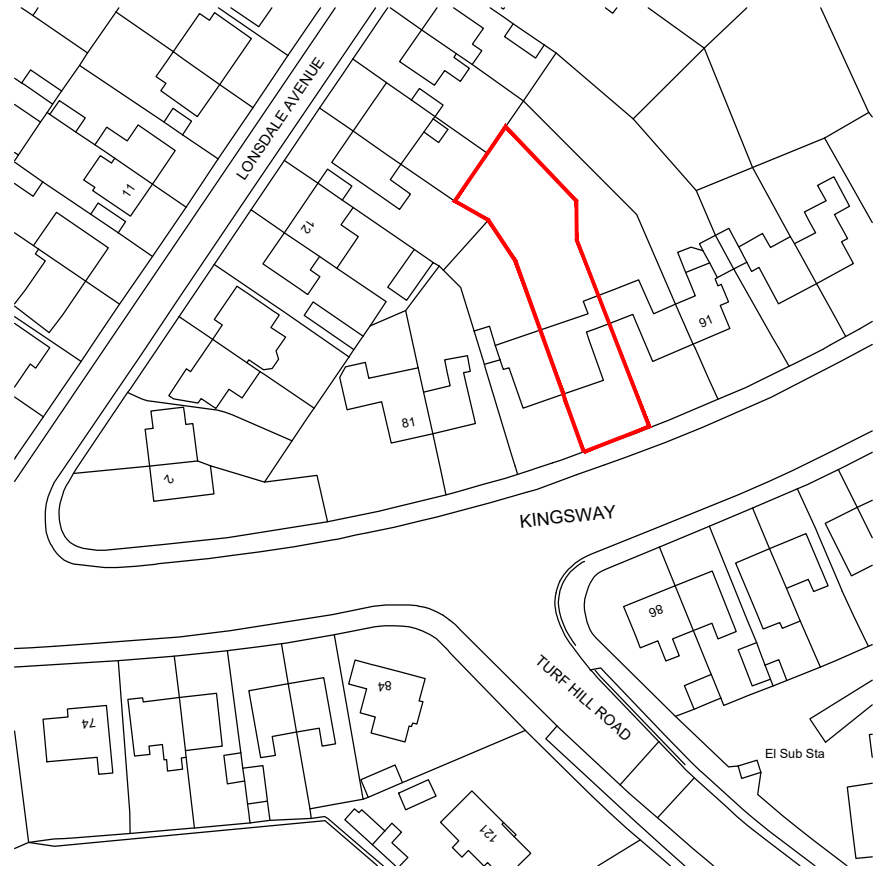


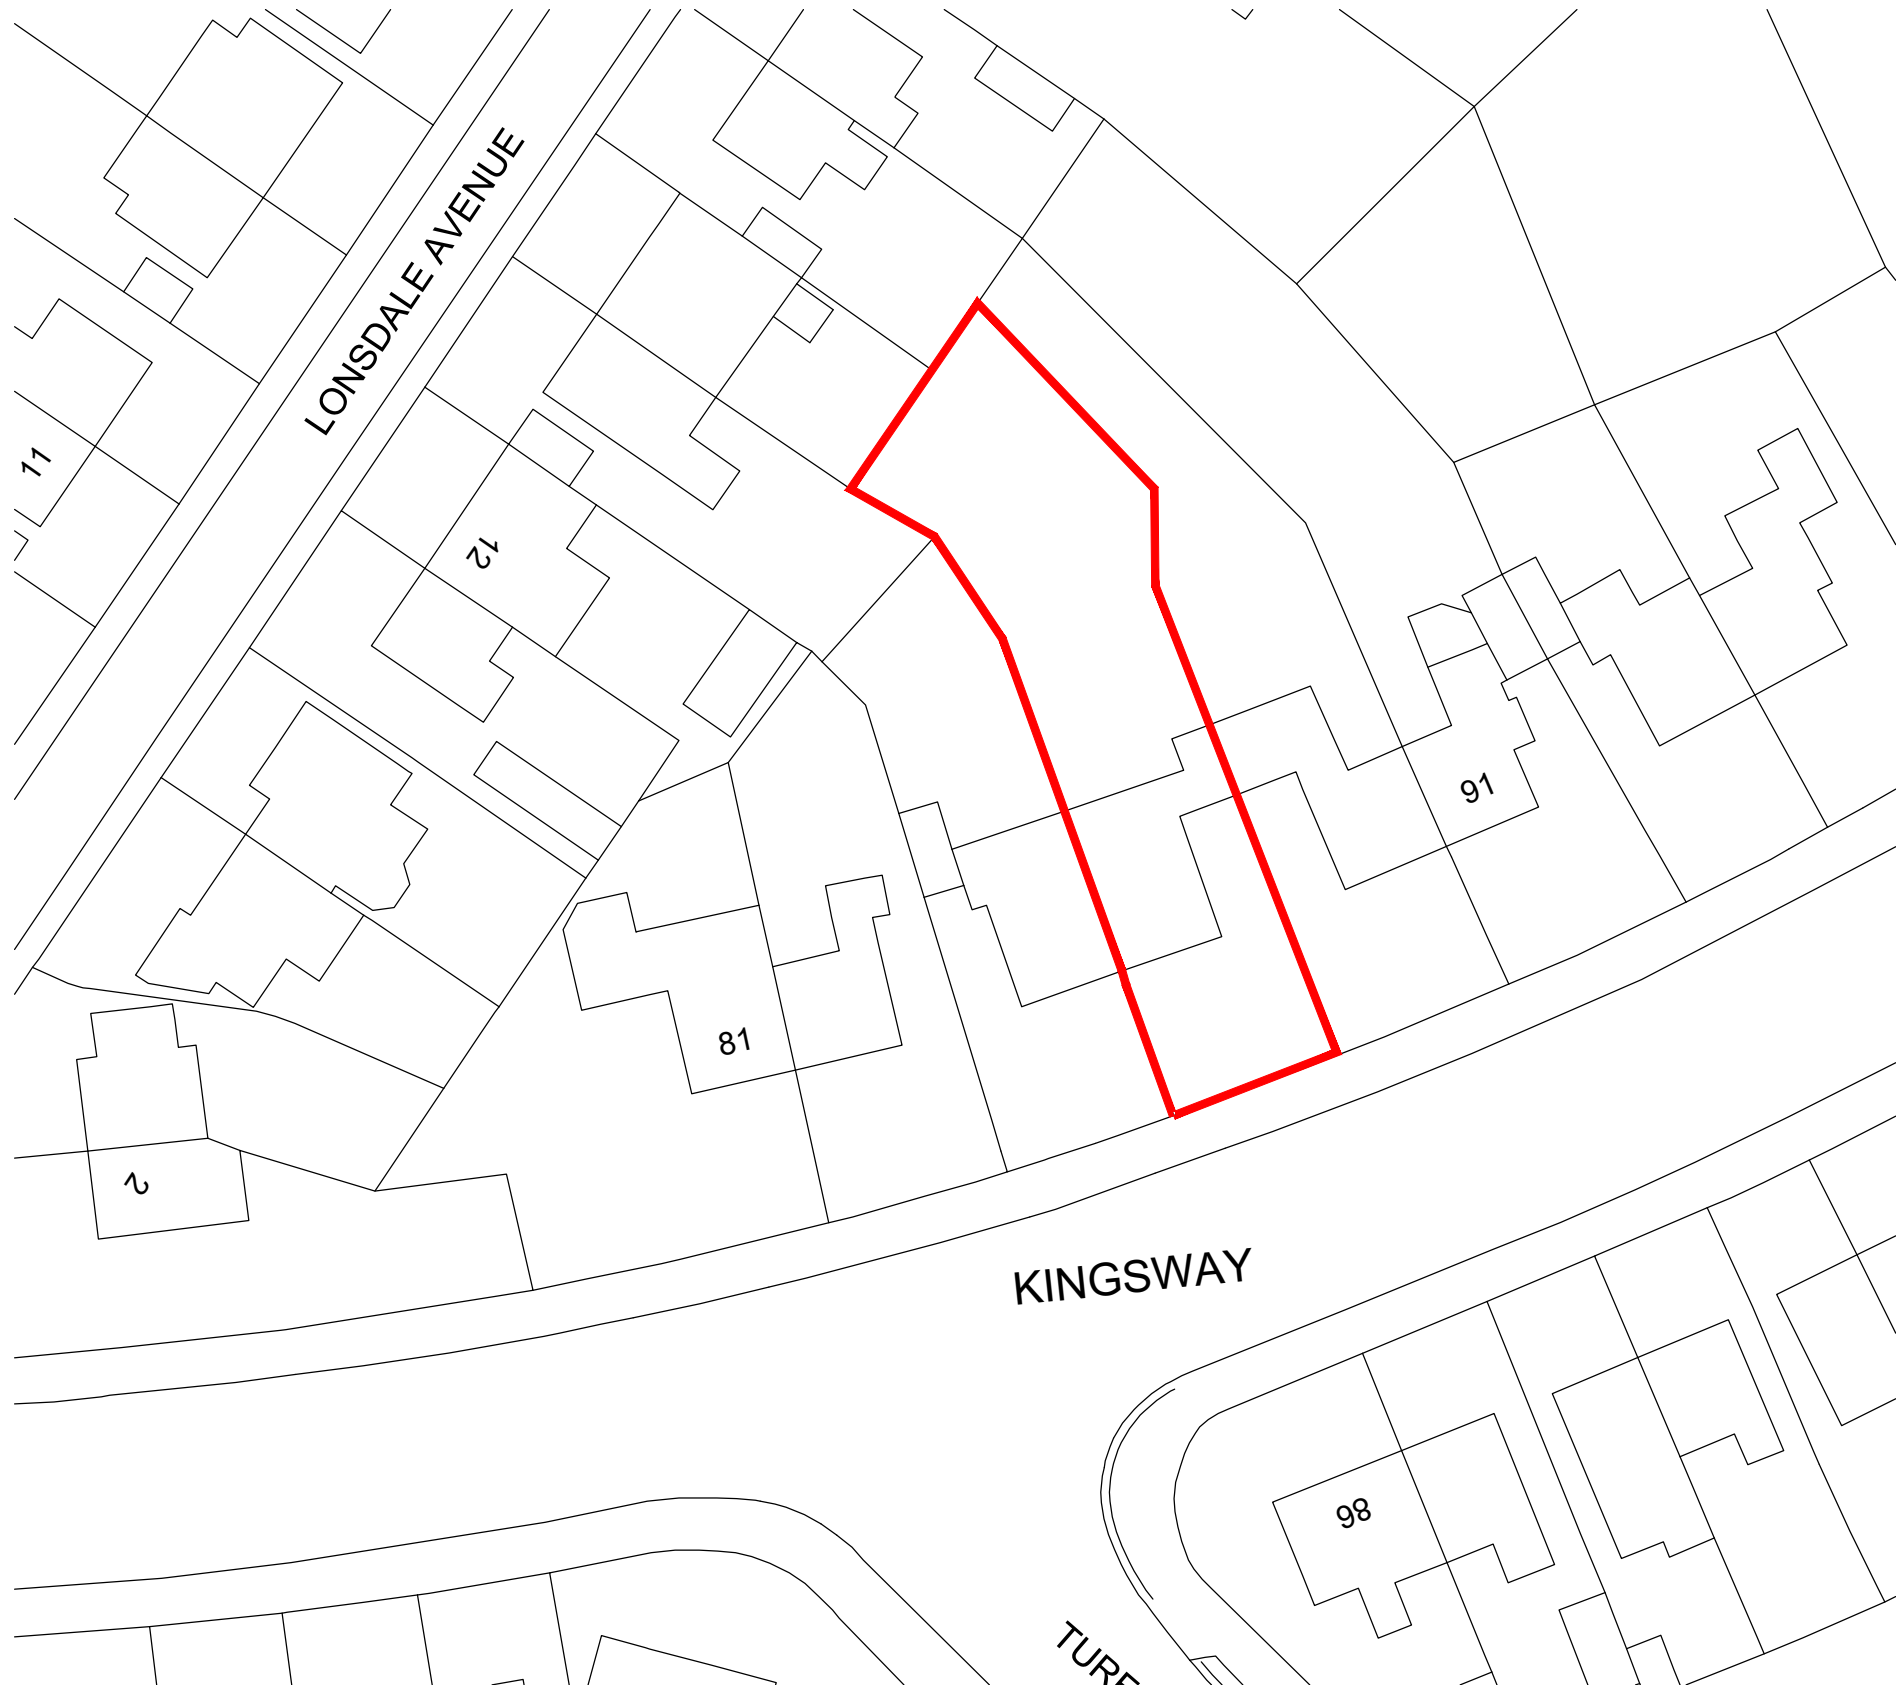


proposed location plan
scale 1:1250

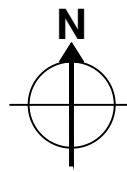

proposed location plan
scale 1:500

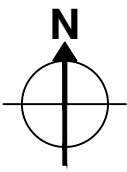

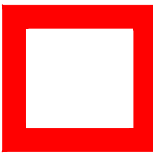 boundary line



proposed site plan
scale 1:200

