


PROPOSED PORCH EXTENSION
TO 108 MOUNT ROAD,
MIDLETON, MANCHESTER
M24 1FS.


SCALE 1:50 @ A2.



EXISTING SIDE ELEVATION.

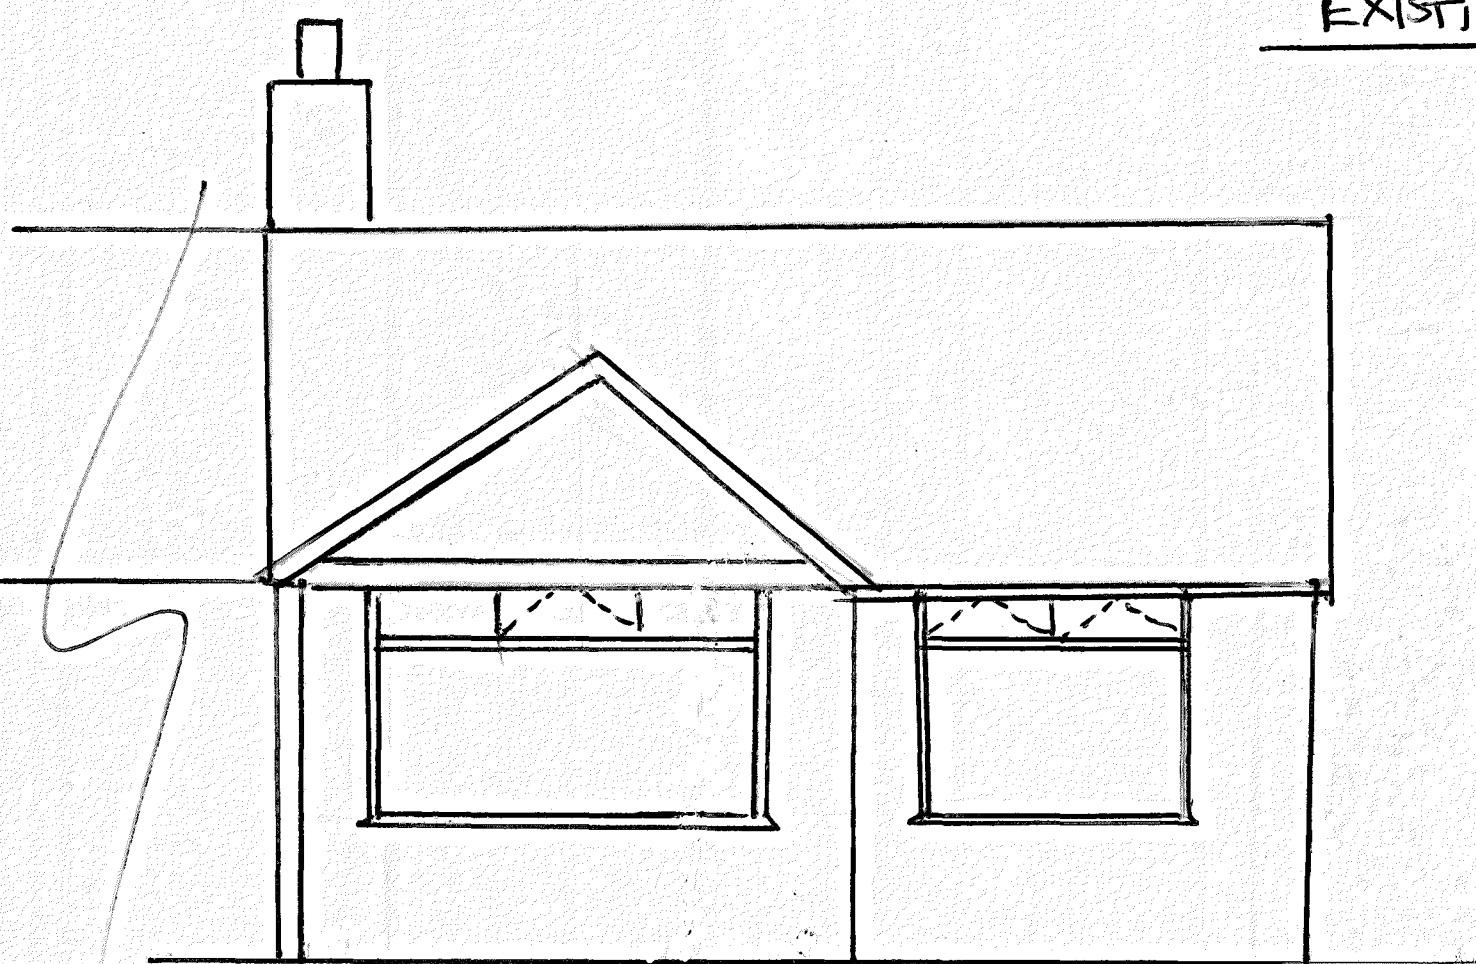

EXISTING FRONT ELEVATION

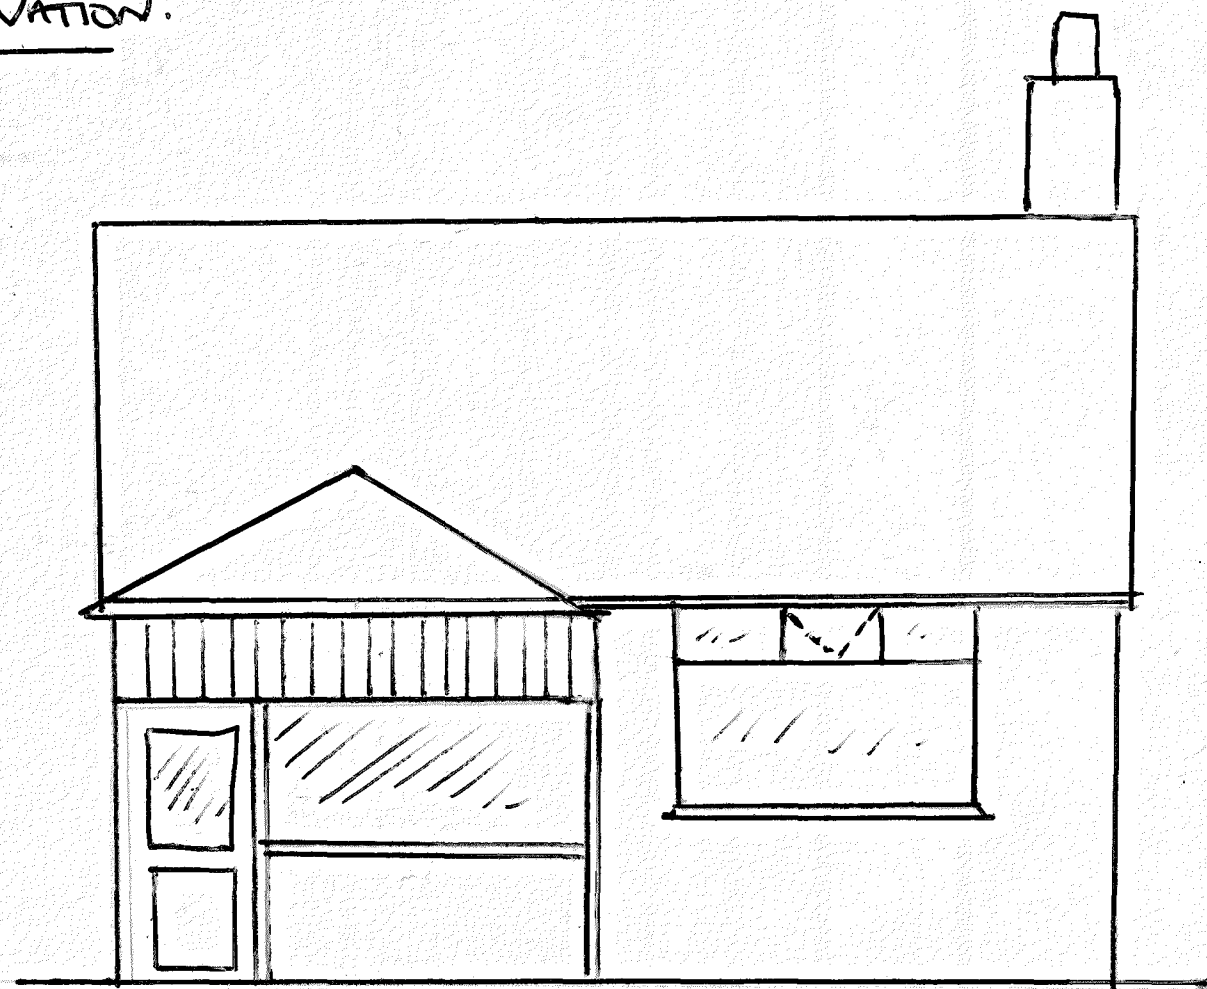

EXISTING REAR ELEVATION.