


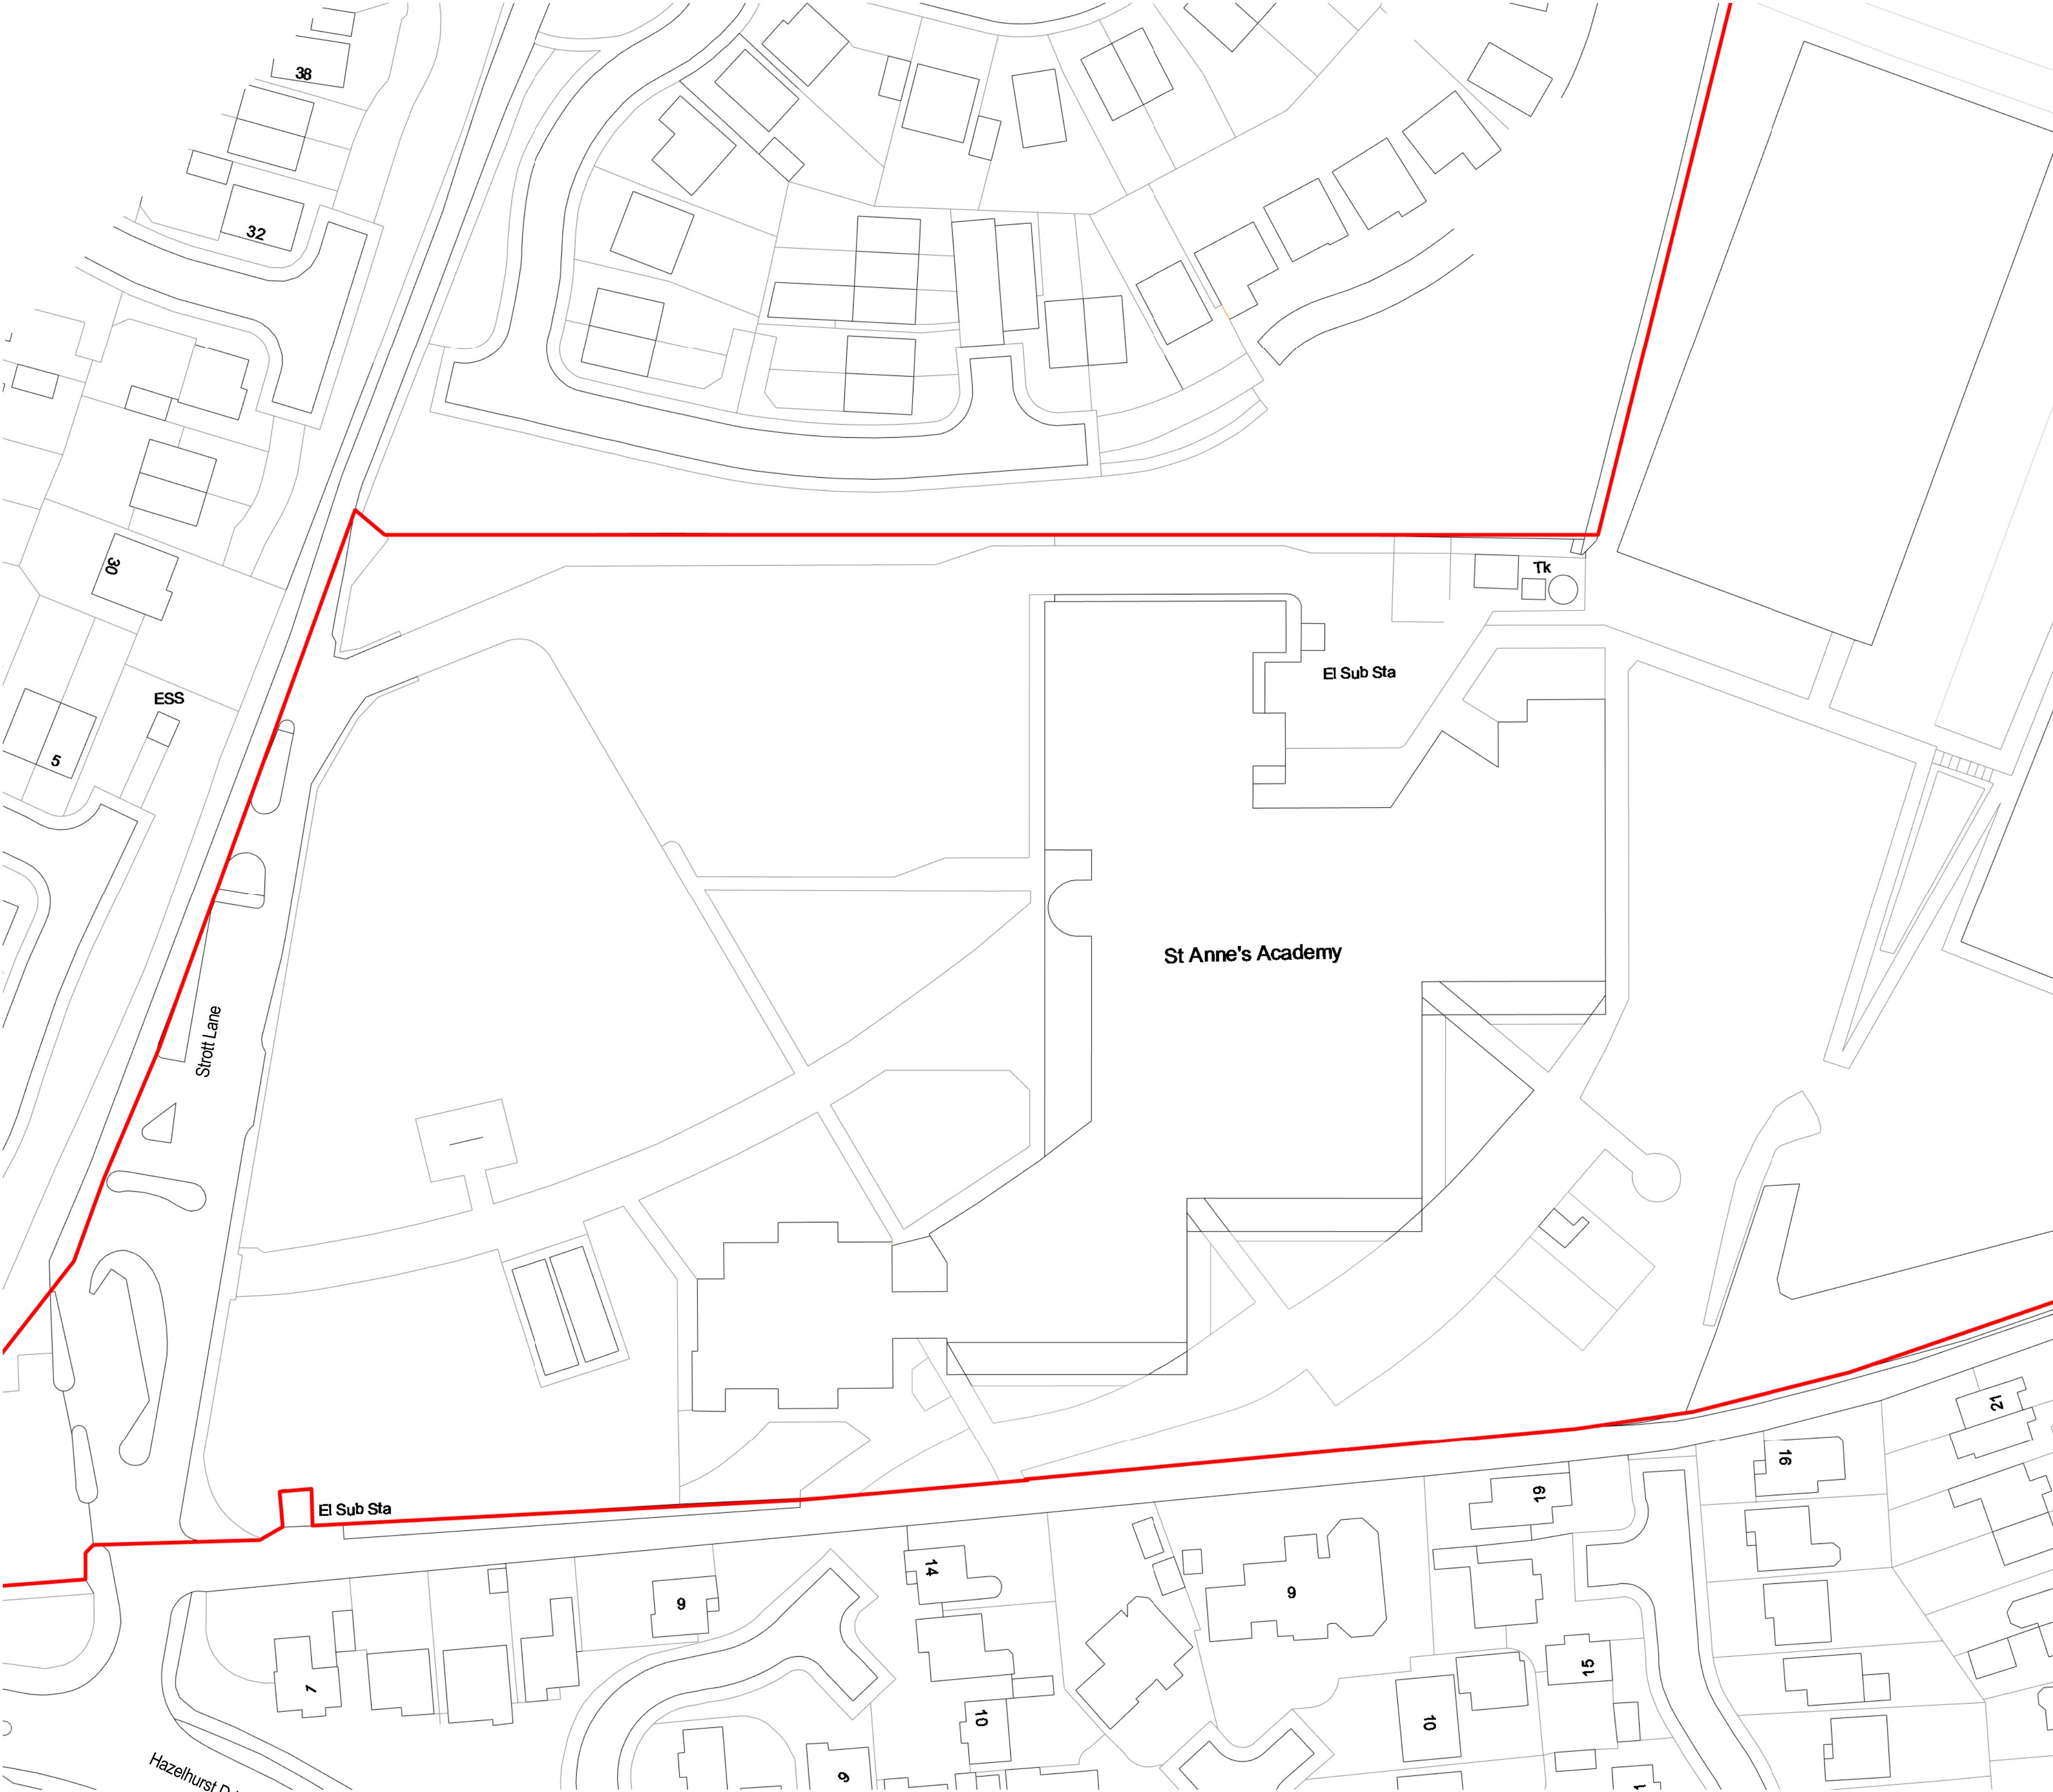

Site Existing

1 : 500

P01	Issue for planning	12/06/24	JP	PEH
-----	--------------------	----------	----	-----


Revision	Description	Date	Drawn	Checked
Halliday Meecham Architects Limited				
111 Piccadilly Manchester M1 2HY +44 (0)161 661 5566				
4 Devonshire Street London W1W 5DT +44 (0)203 440 5175				
hma@hallidaymeecham.com www.hallidaymeecham.com				



**HALLIDAY
MEECHAM
ARCHITECTS**

Client:		Halliday Meecham			
Project:		St Annes Academy Heart Extension			
Phase/ Location:		Hollin Ln, Middleton, Manchester M24 6XN			
Drawing:		Existing Site Plan			

Scale @ A1	Scale @ A3	Date:	12/06/24	Drawn:	JP	Checked:	PEH	Job No:	5769	Drawing No.	00002
------------	------------	-------	----------	--------	----	----------	-----	---------	------	-------------	-------

 

N

Scale

0 10m 25m

1:500

Stage / Suitability:

Planning

Status:

Drawing Ref.	5769-HMA-STA-00-DR-A-00002	Revision	P01
--------------	----------------------------	----------	-----