


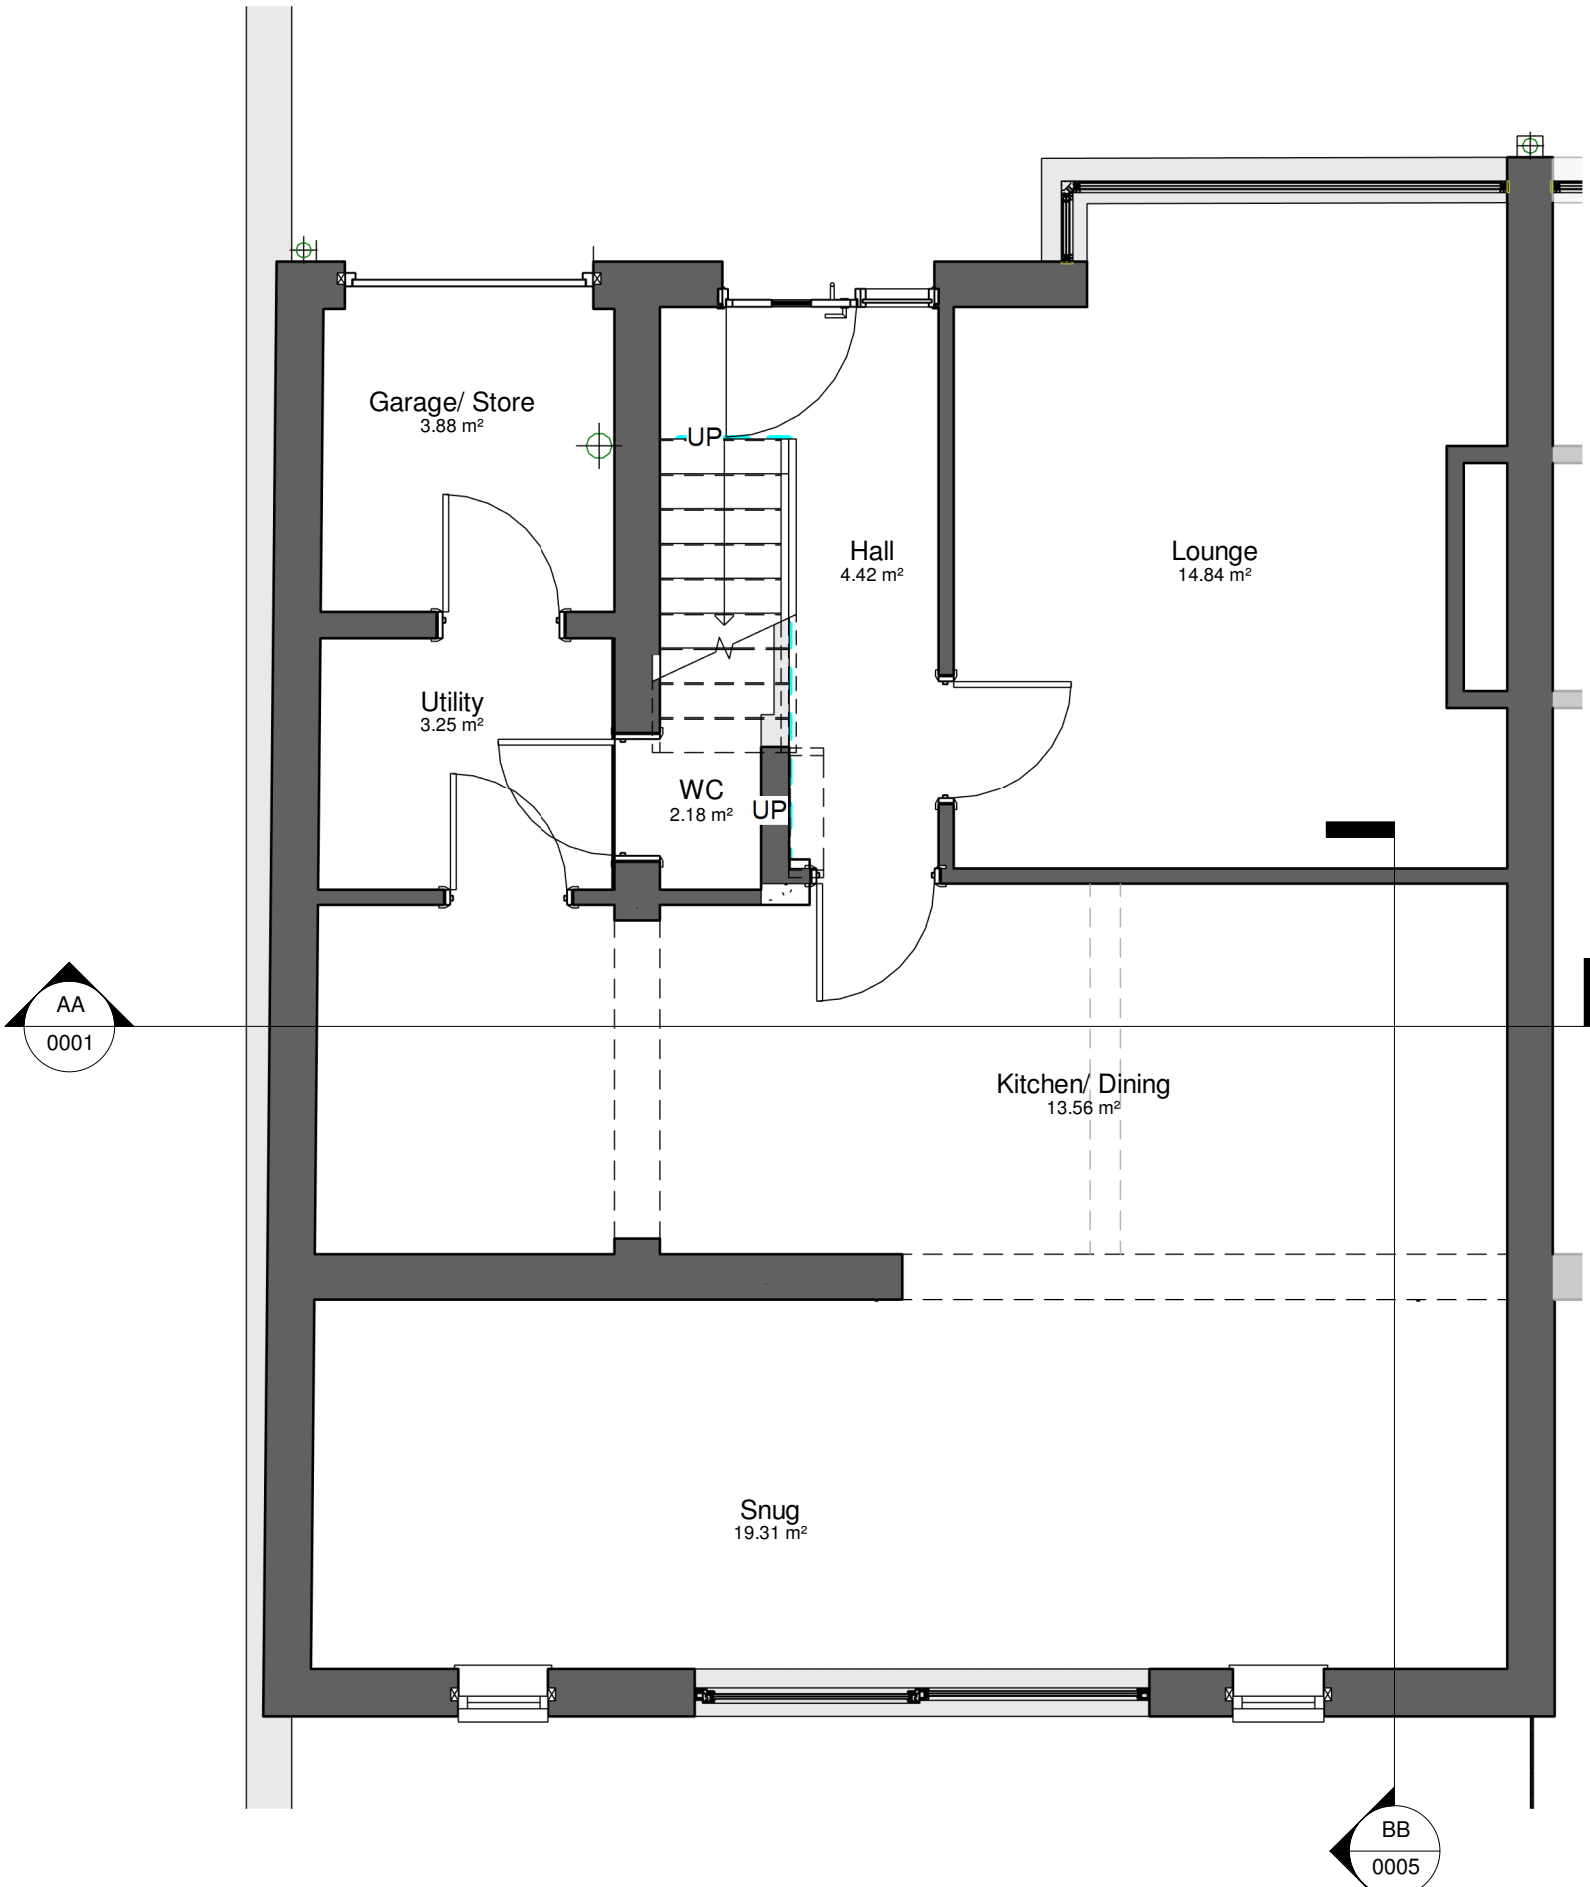


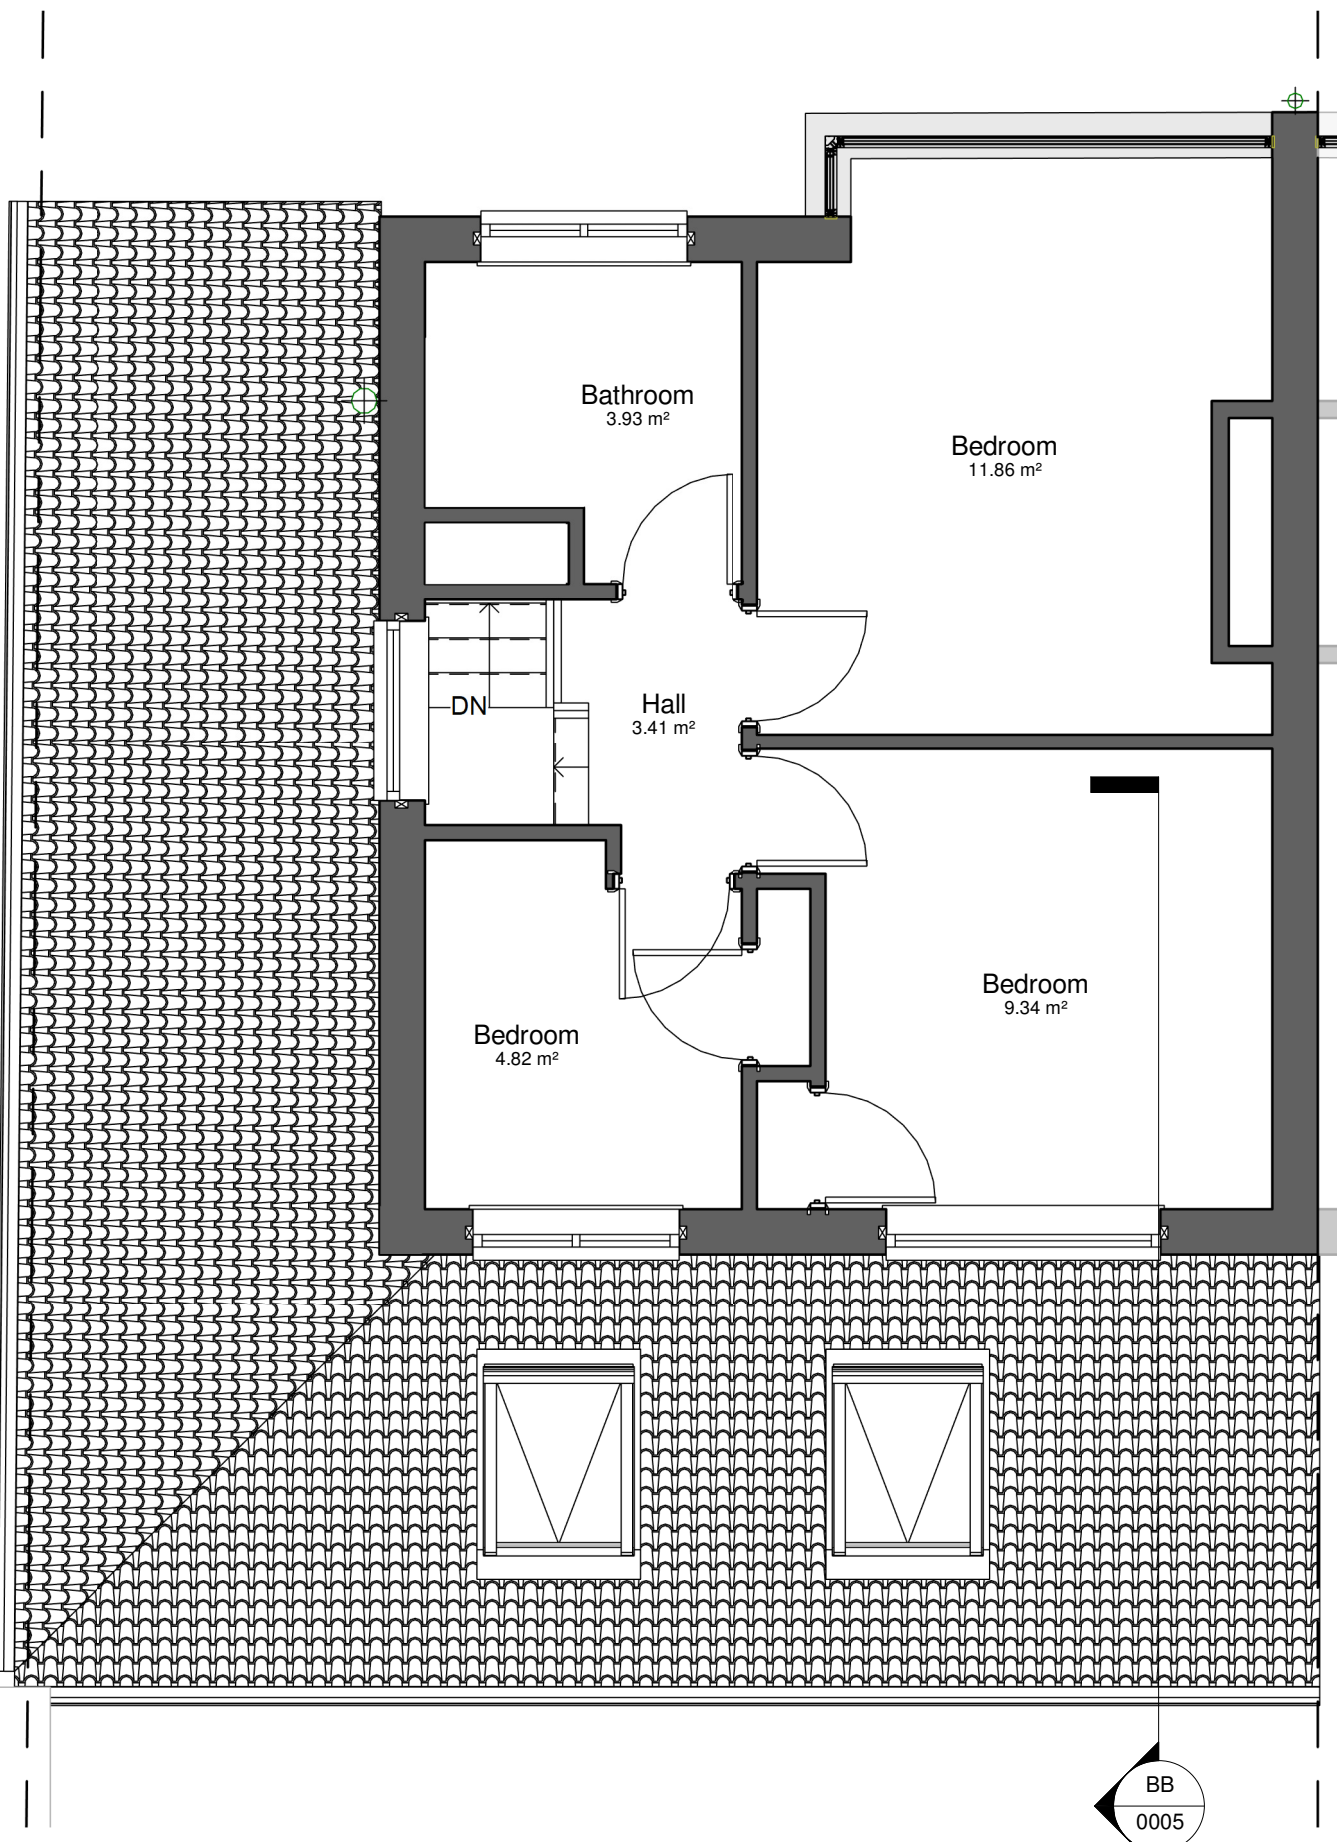

Ground Floor Proposed
1 : 50

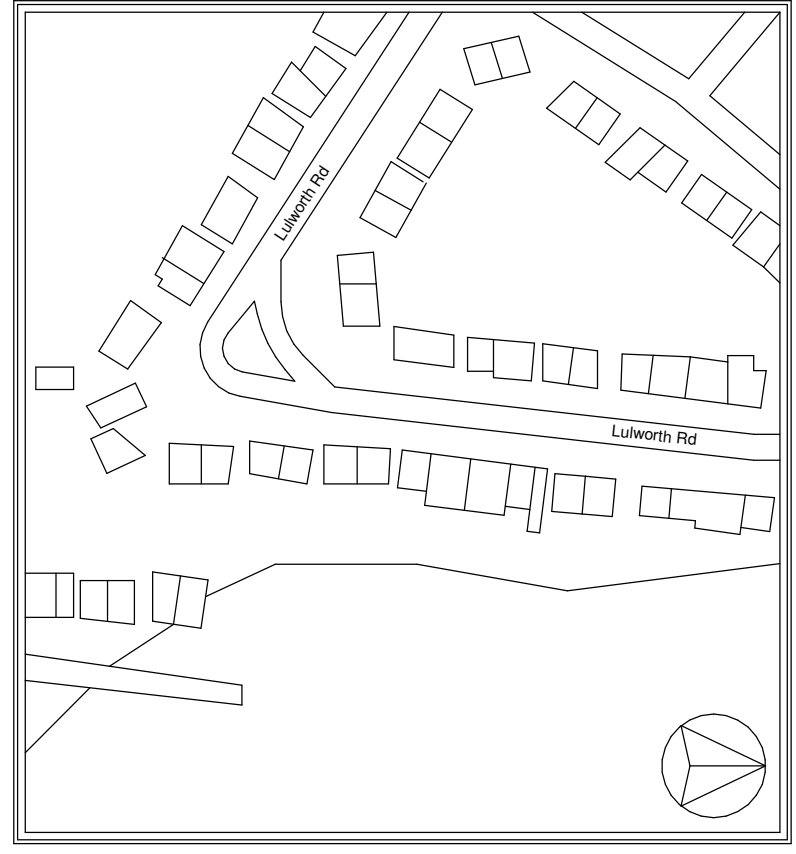


First Floor Proposed
1 : 50

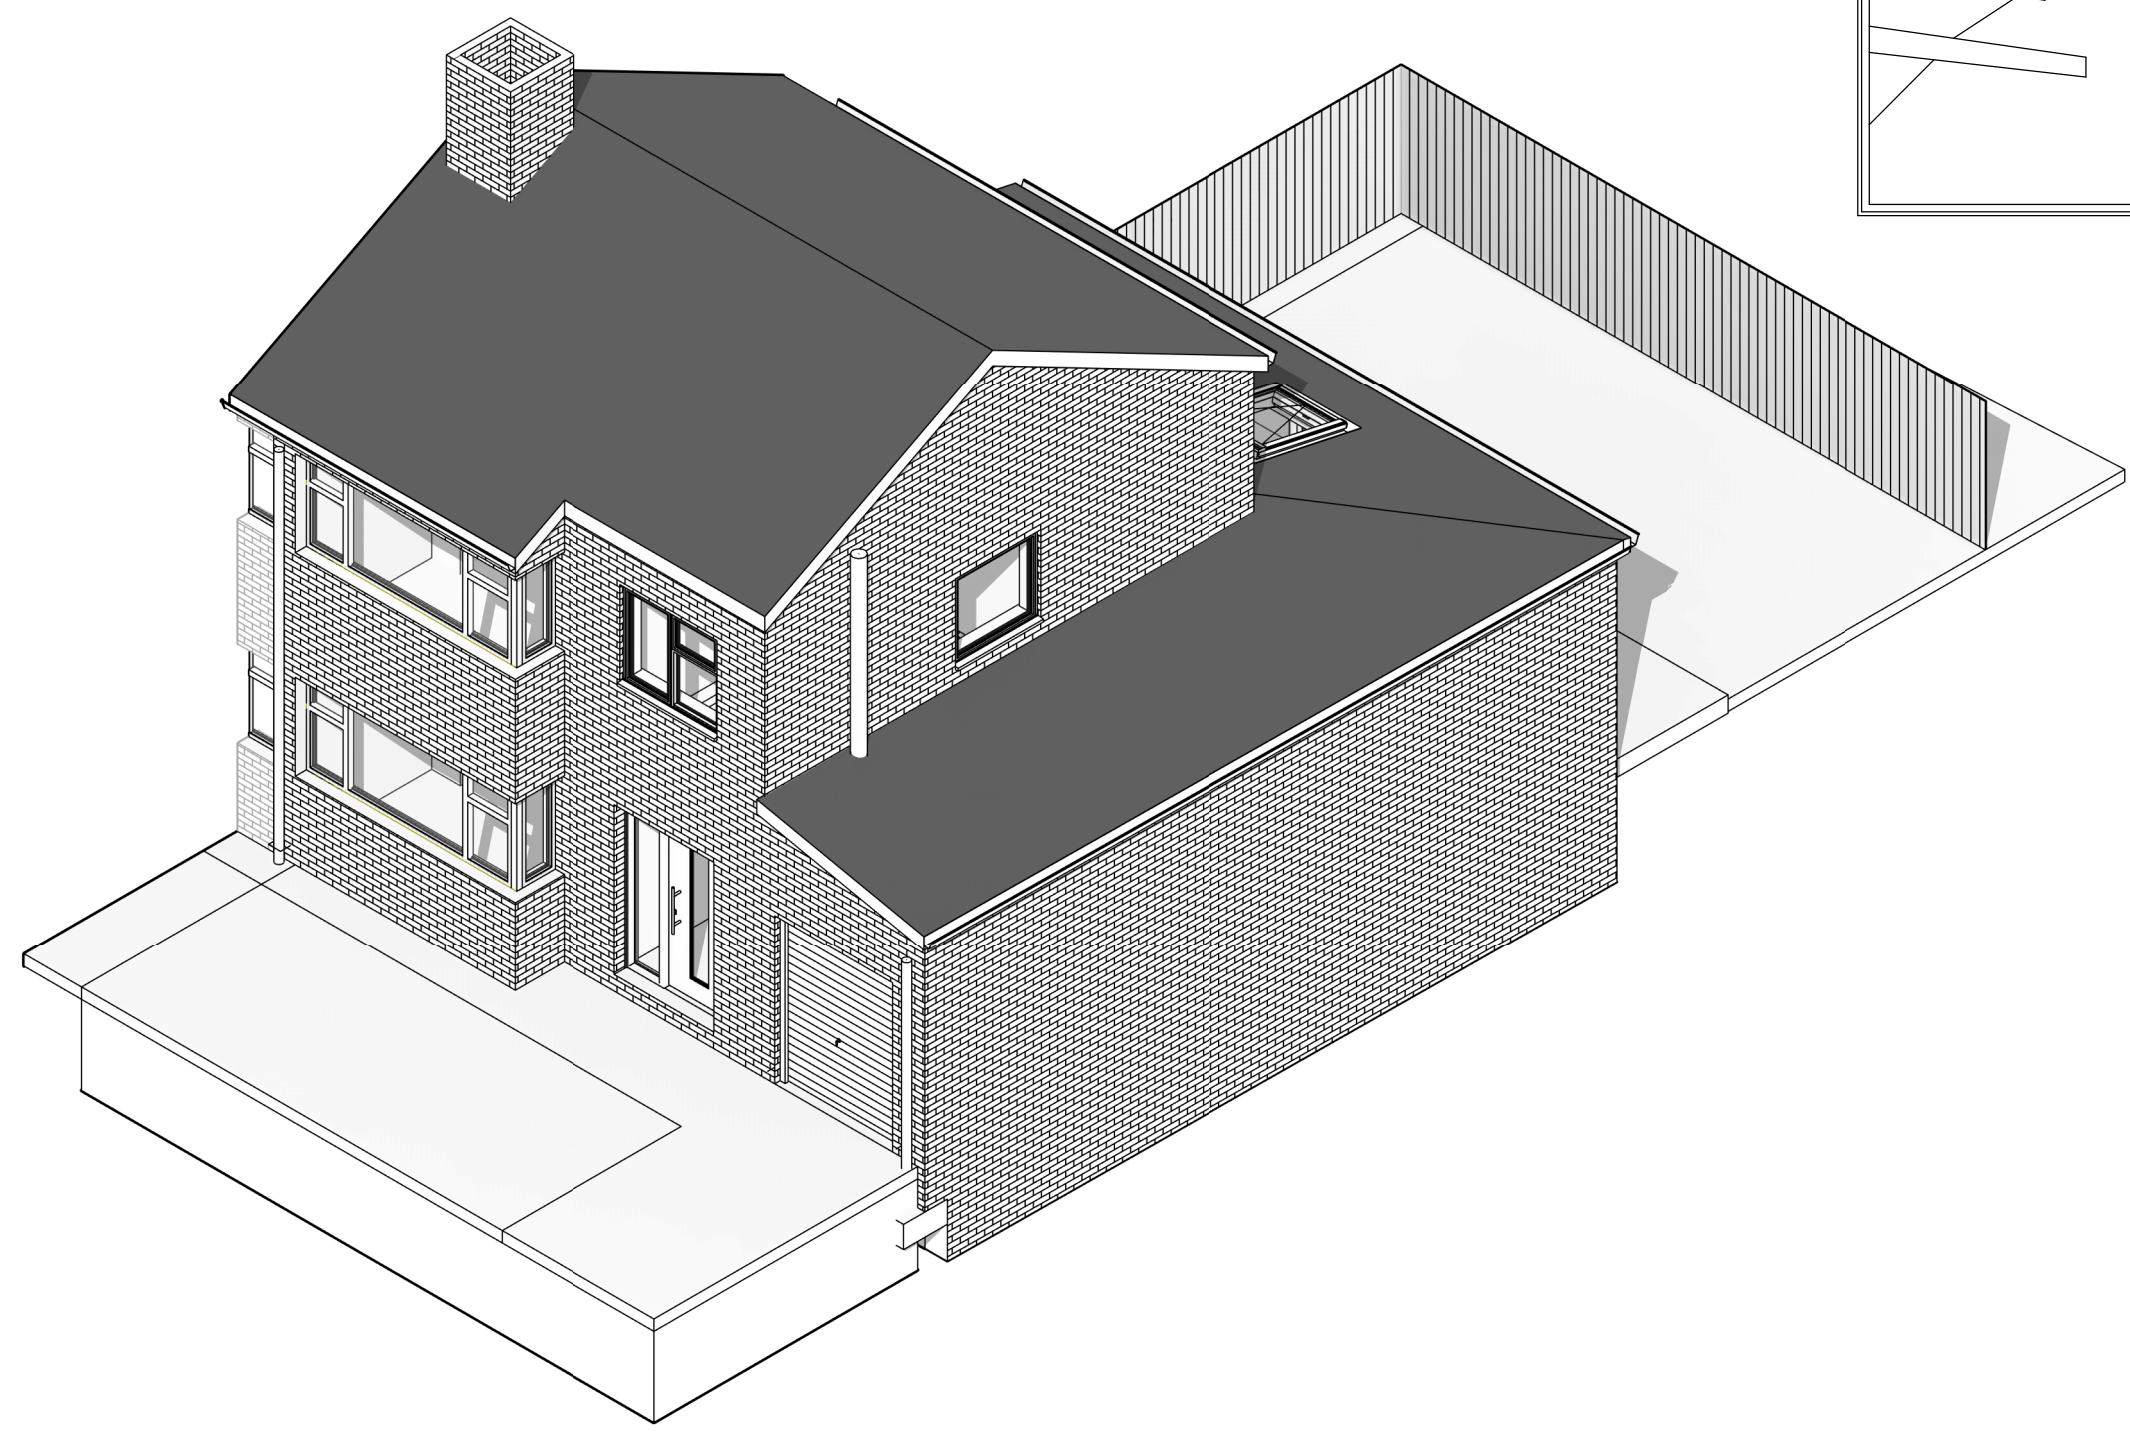

SCALE BAR
0 5 10 20m

GENERAL NOTES
1. TOGETHER WITH THE CONSTRUCTION DRAWINGS, THIS DRAWING SHALL BE USED TO CONSTRUCT THE WORK.
2. THE DRAWING SHALL BE USED TO CONSTRUCT THE WORK.
3. ALL WORK SHALL BE DONE IN ACCORDANCE WITH THE CURRENT BUILDING REGULATIONS AND ALL OTHER RELEVANT LEGISLATION.
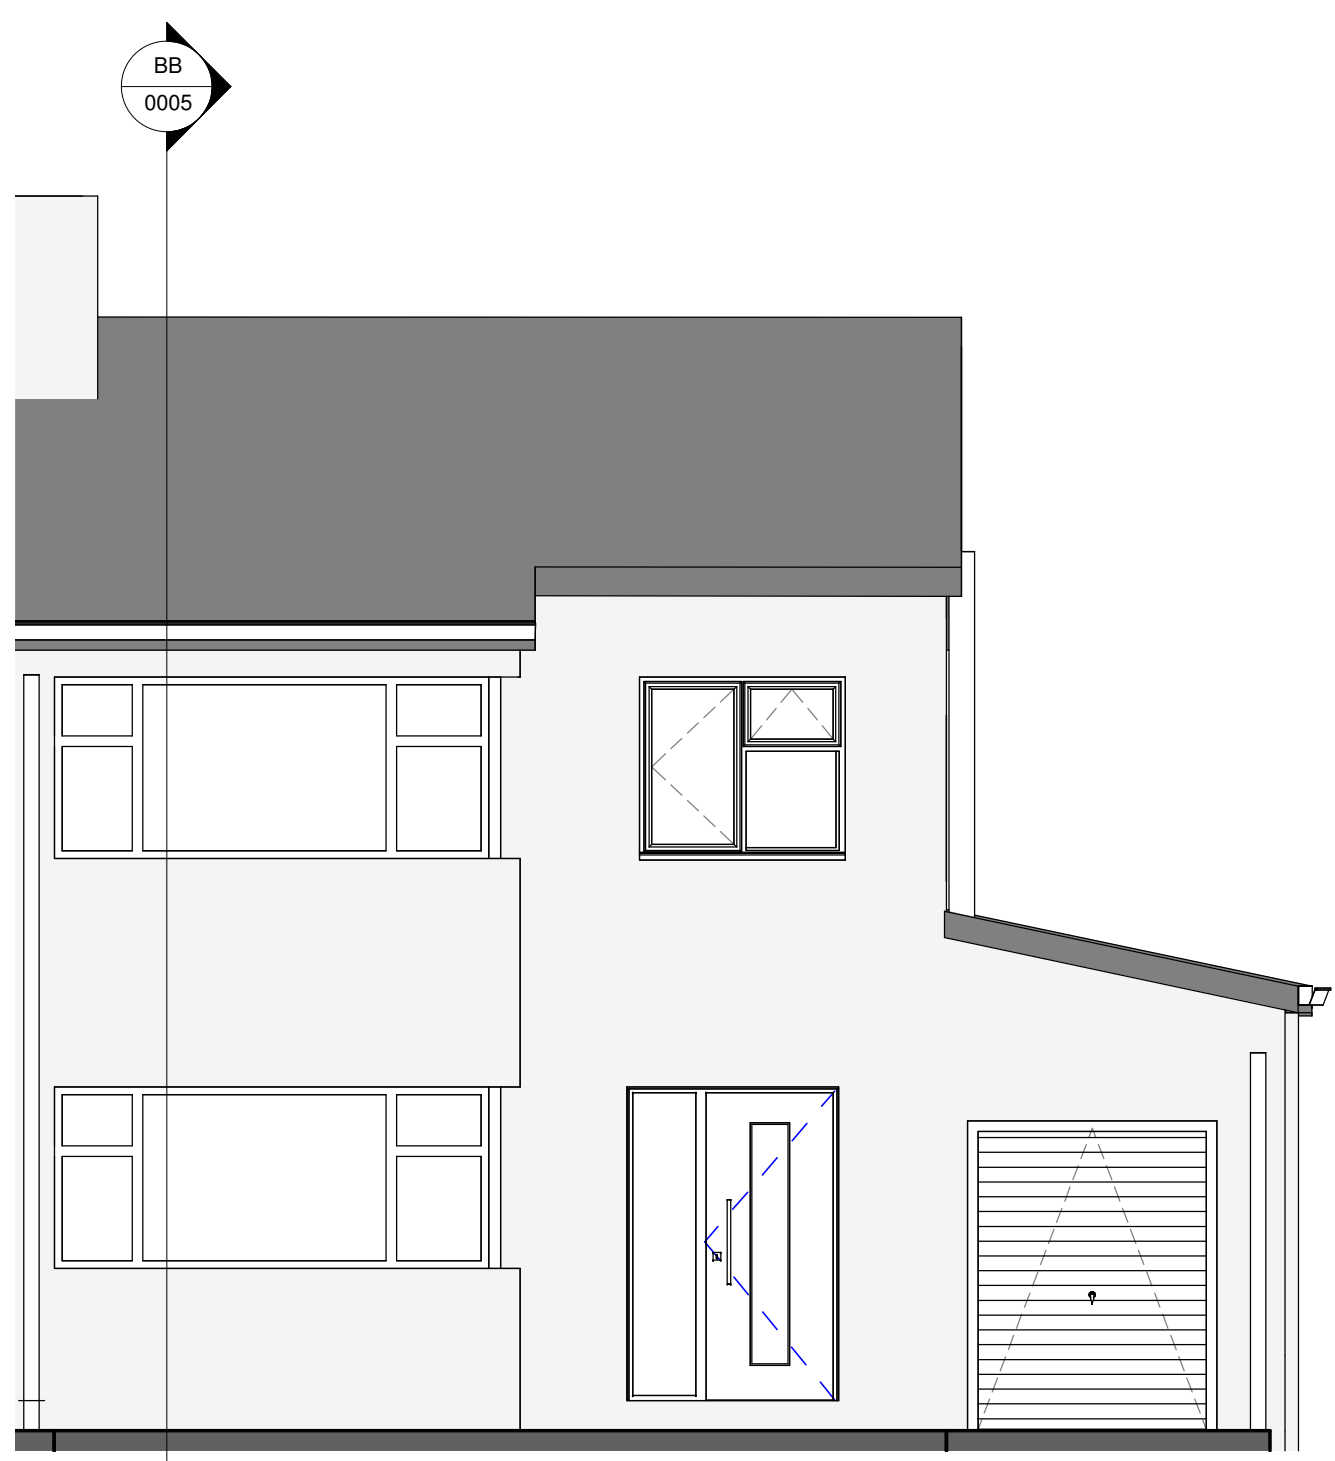


Proposed Front Elevation
1 : 50



Proposed Rear Elevation
1 : 50

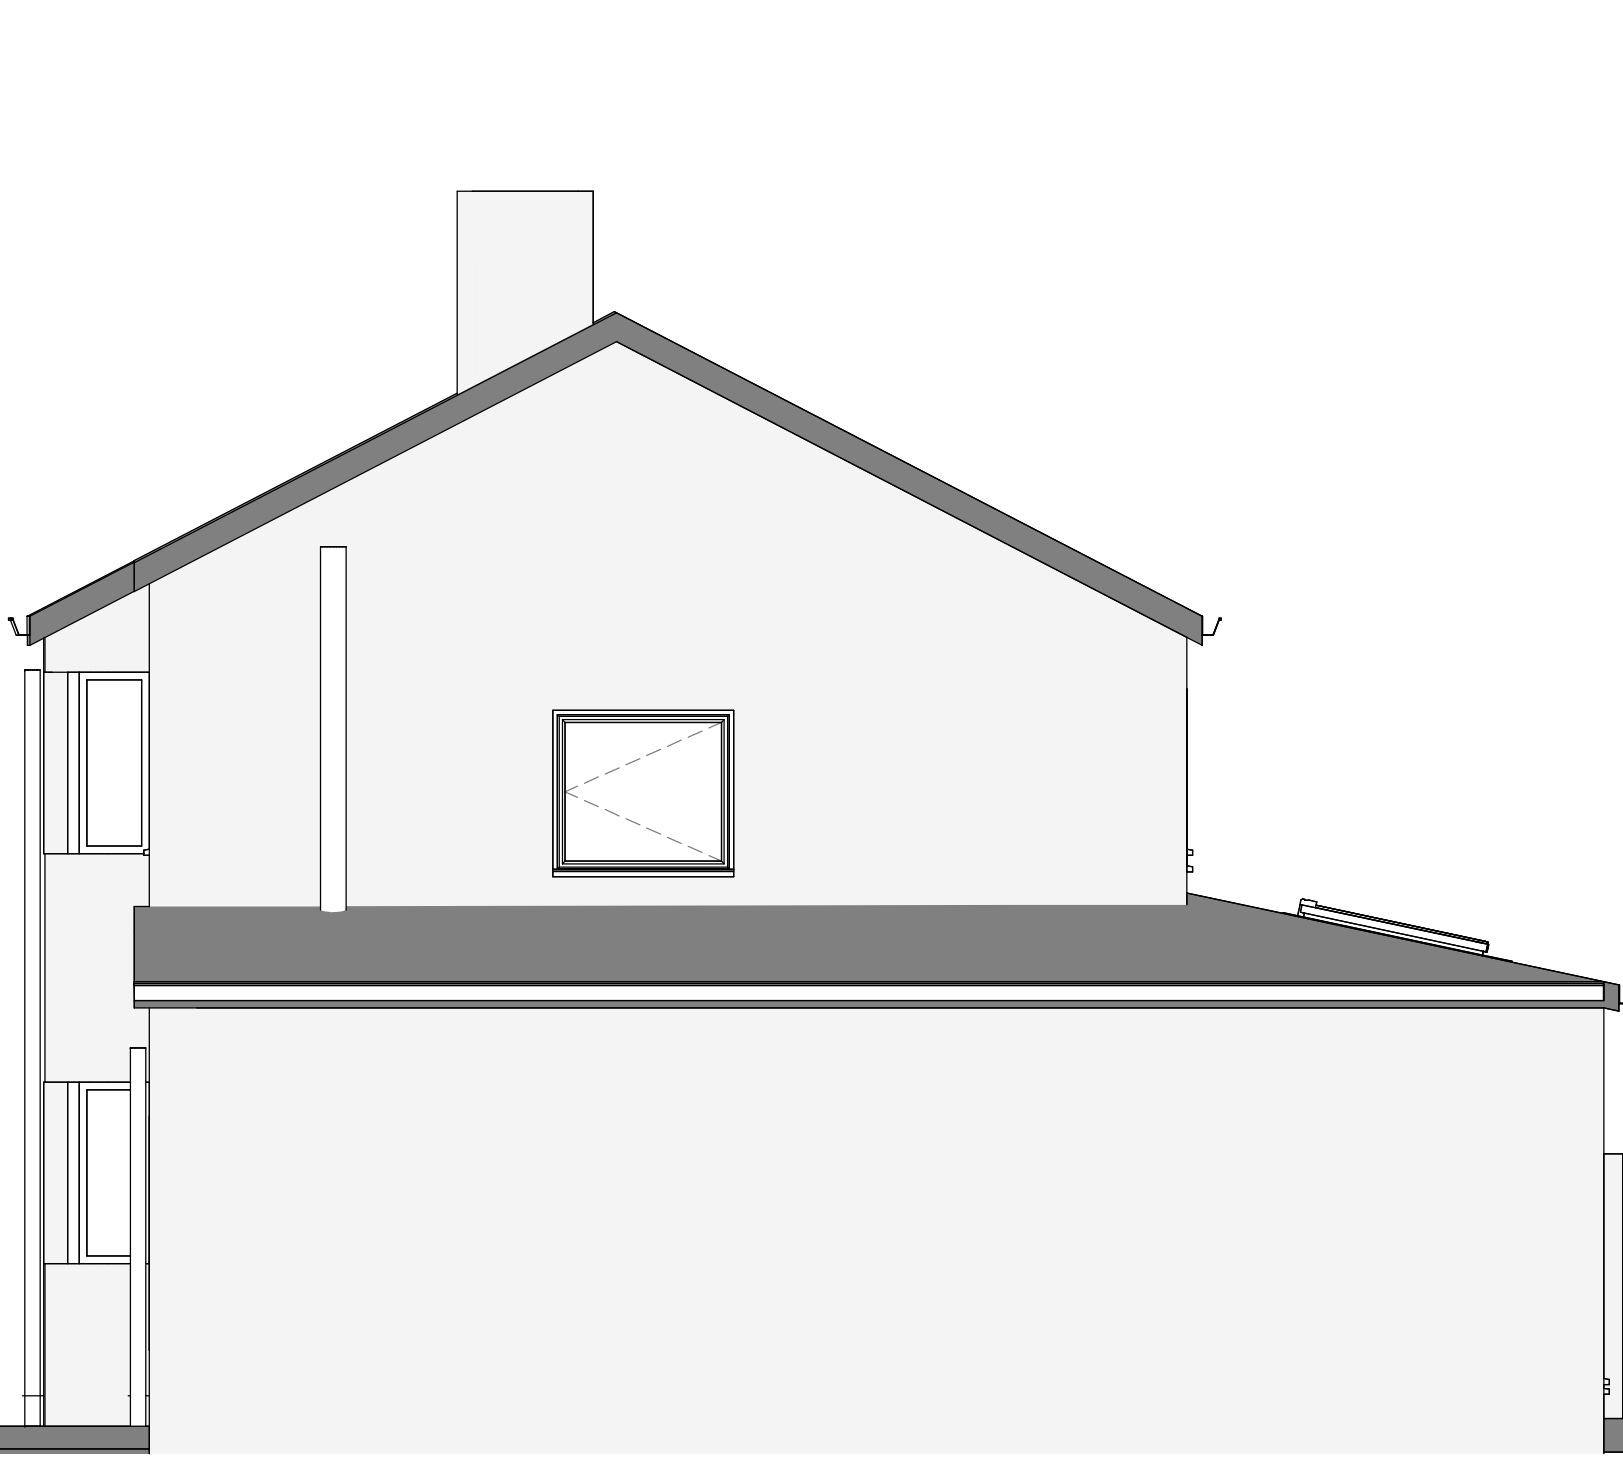

Proposed Side Elevation
1 : 50

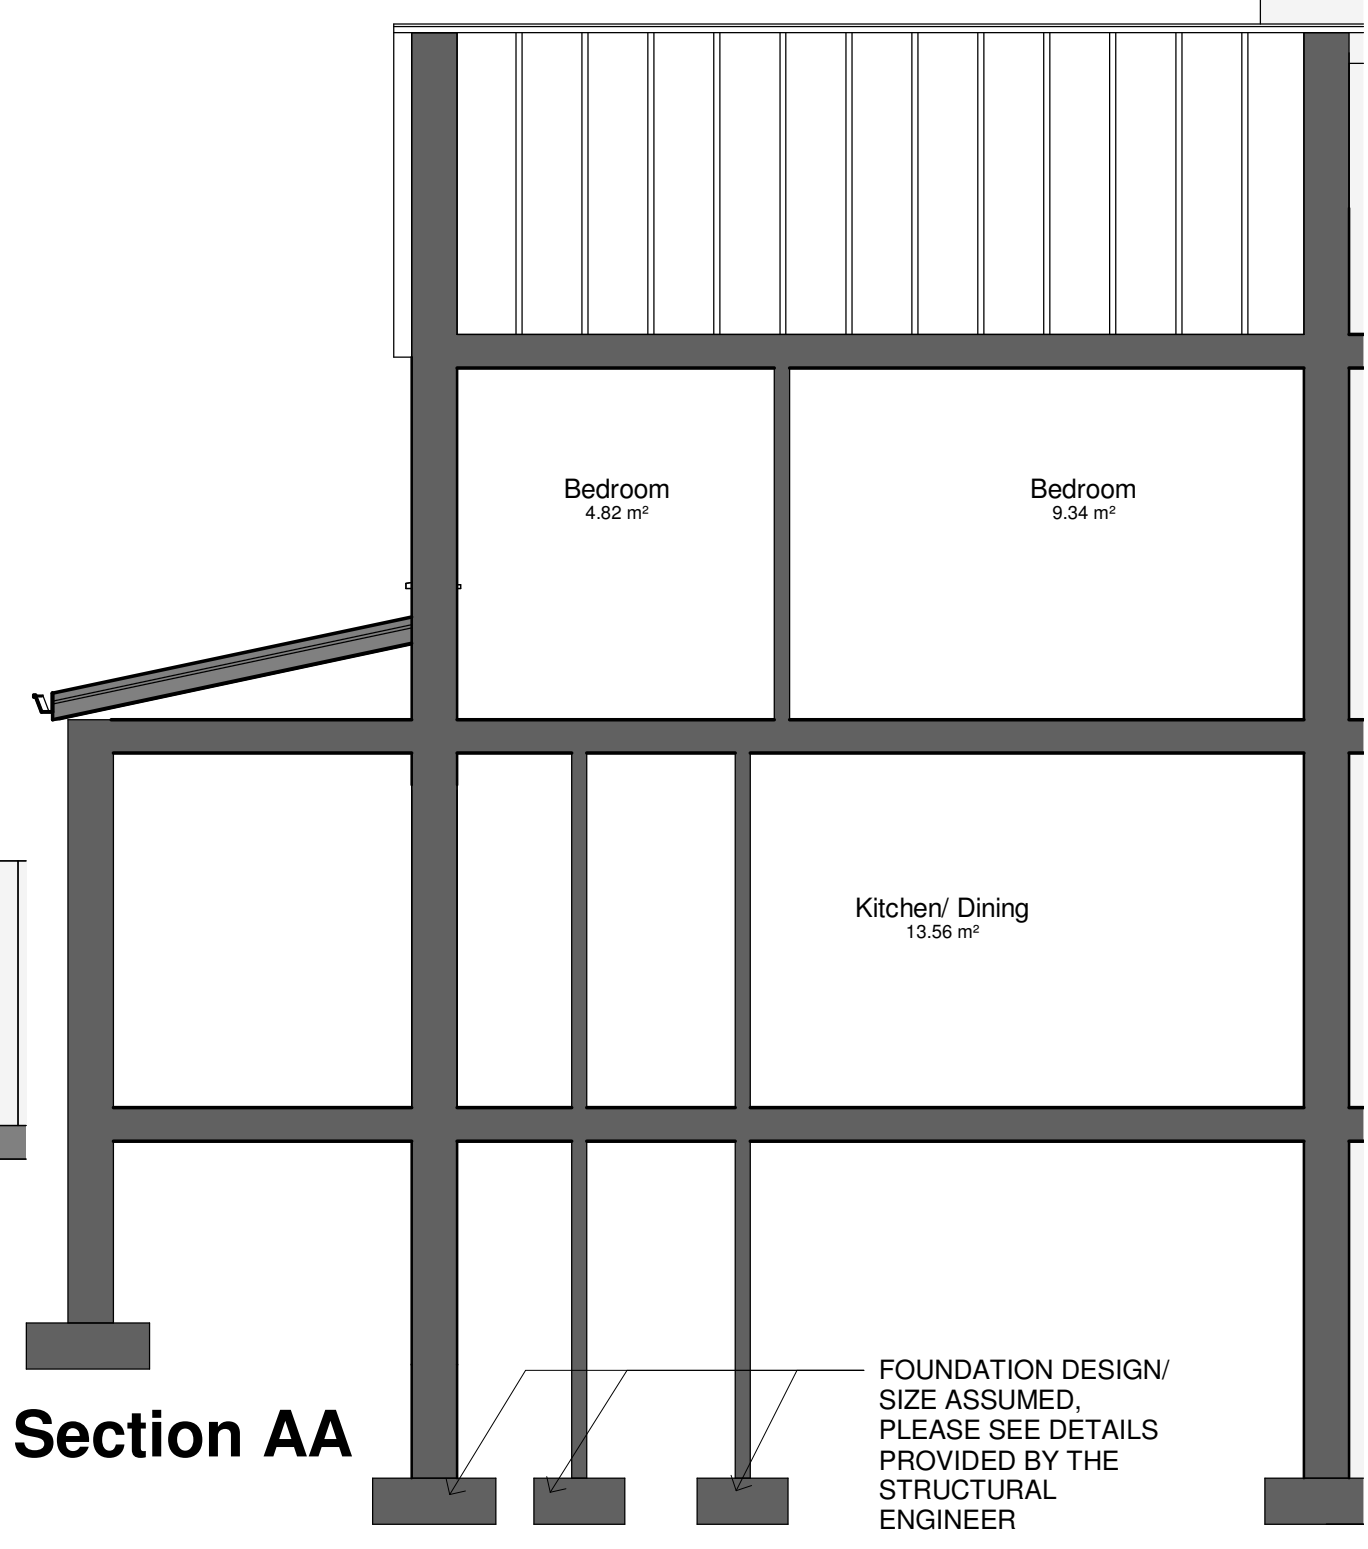

Proposed Section AA
1 : 50

FOUNDATION DESIGN/
SIZE ASSUMED.
PLEASE SEE DETAILS
PROVIDED BY THE
STRUCTURAL
ENGINEER

Rev	Description	By	Check	Date
01	Issue for Construction	MD	MD	10/01/2022
02	Issue for Construction	MD	MD	10/01/2022
MD Architectural Services
10 Lulworth Road, Lulworth, Dorset, DT99 7AB
Tel: 01305 787 771
Fax: 01305 787 772
Email: info@mdarchitectural.co.uk
Website: www.mdarchitectural.co.uk
Project: Lulworth House, Lulworth, Dorset, DT99 7AB
Drawing: Proposed Single Storey Side Extension & Single Storey Rear Extension
Drawing No: 10000000
Scale: 1:50
Date: 10/01/2022
Author: MD
Check: MD
Date: 10/01/2022
Project: Lulworth House, Lulworth, Dorset, DT99 7AB
Drawing: Proposed Single Storey Side Extension & Single Storey Rear Extension
Drawing No: 10000000
Scale: 1:50
Date: 10/01/2022
Author: MD
Check: MD
Date: 10/01/2022