

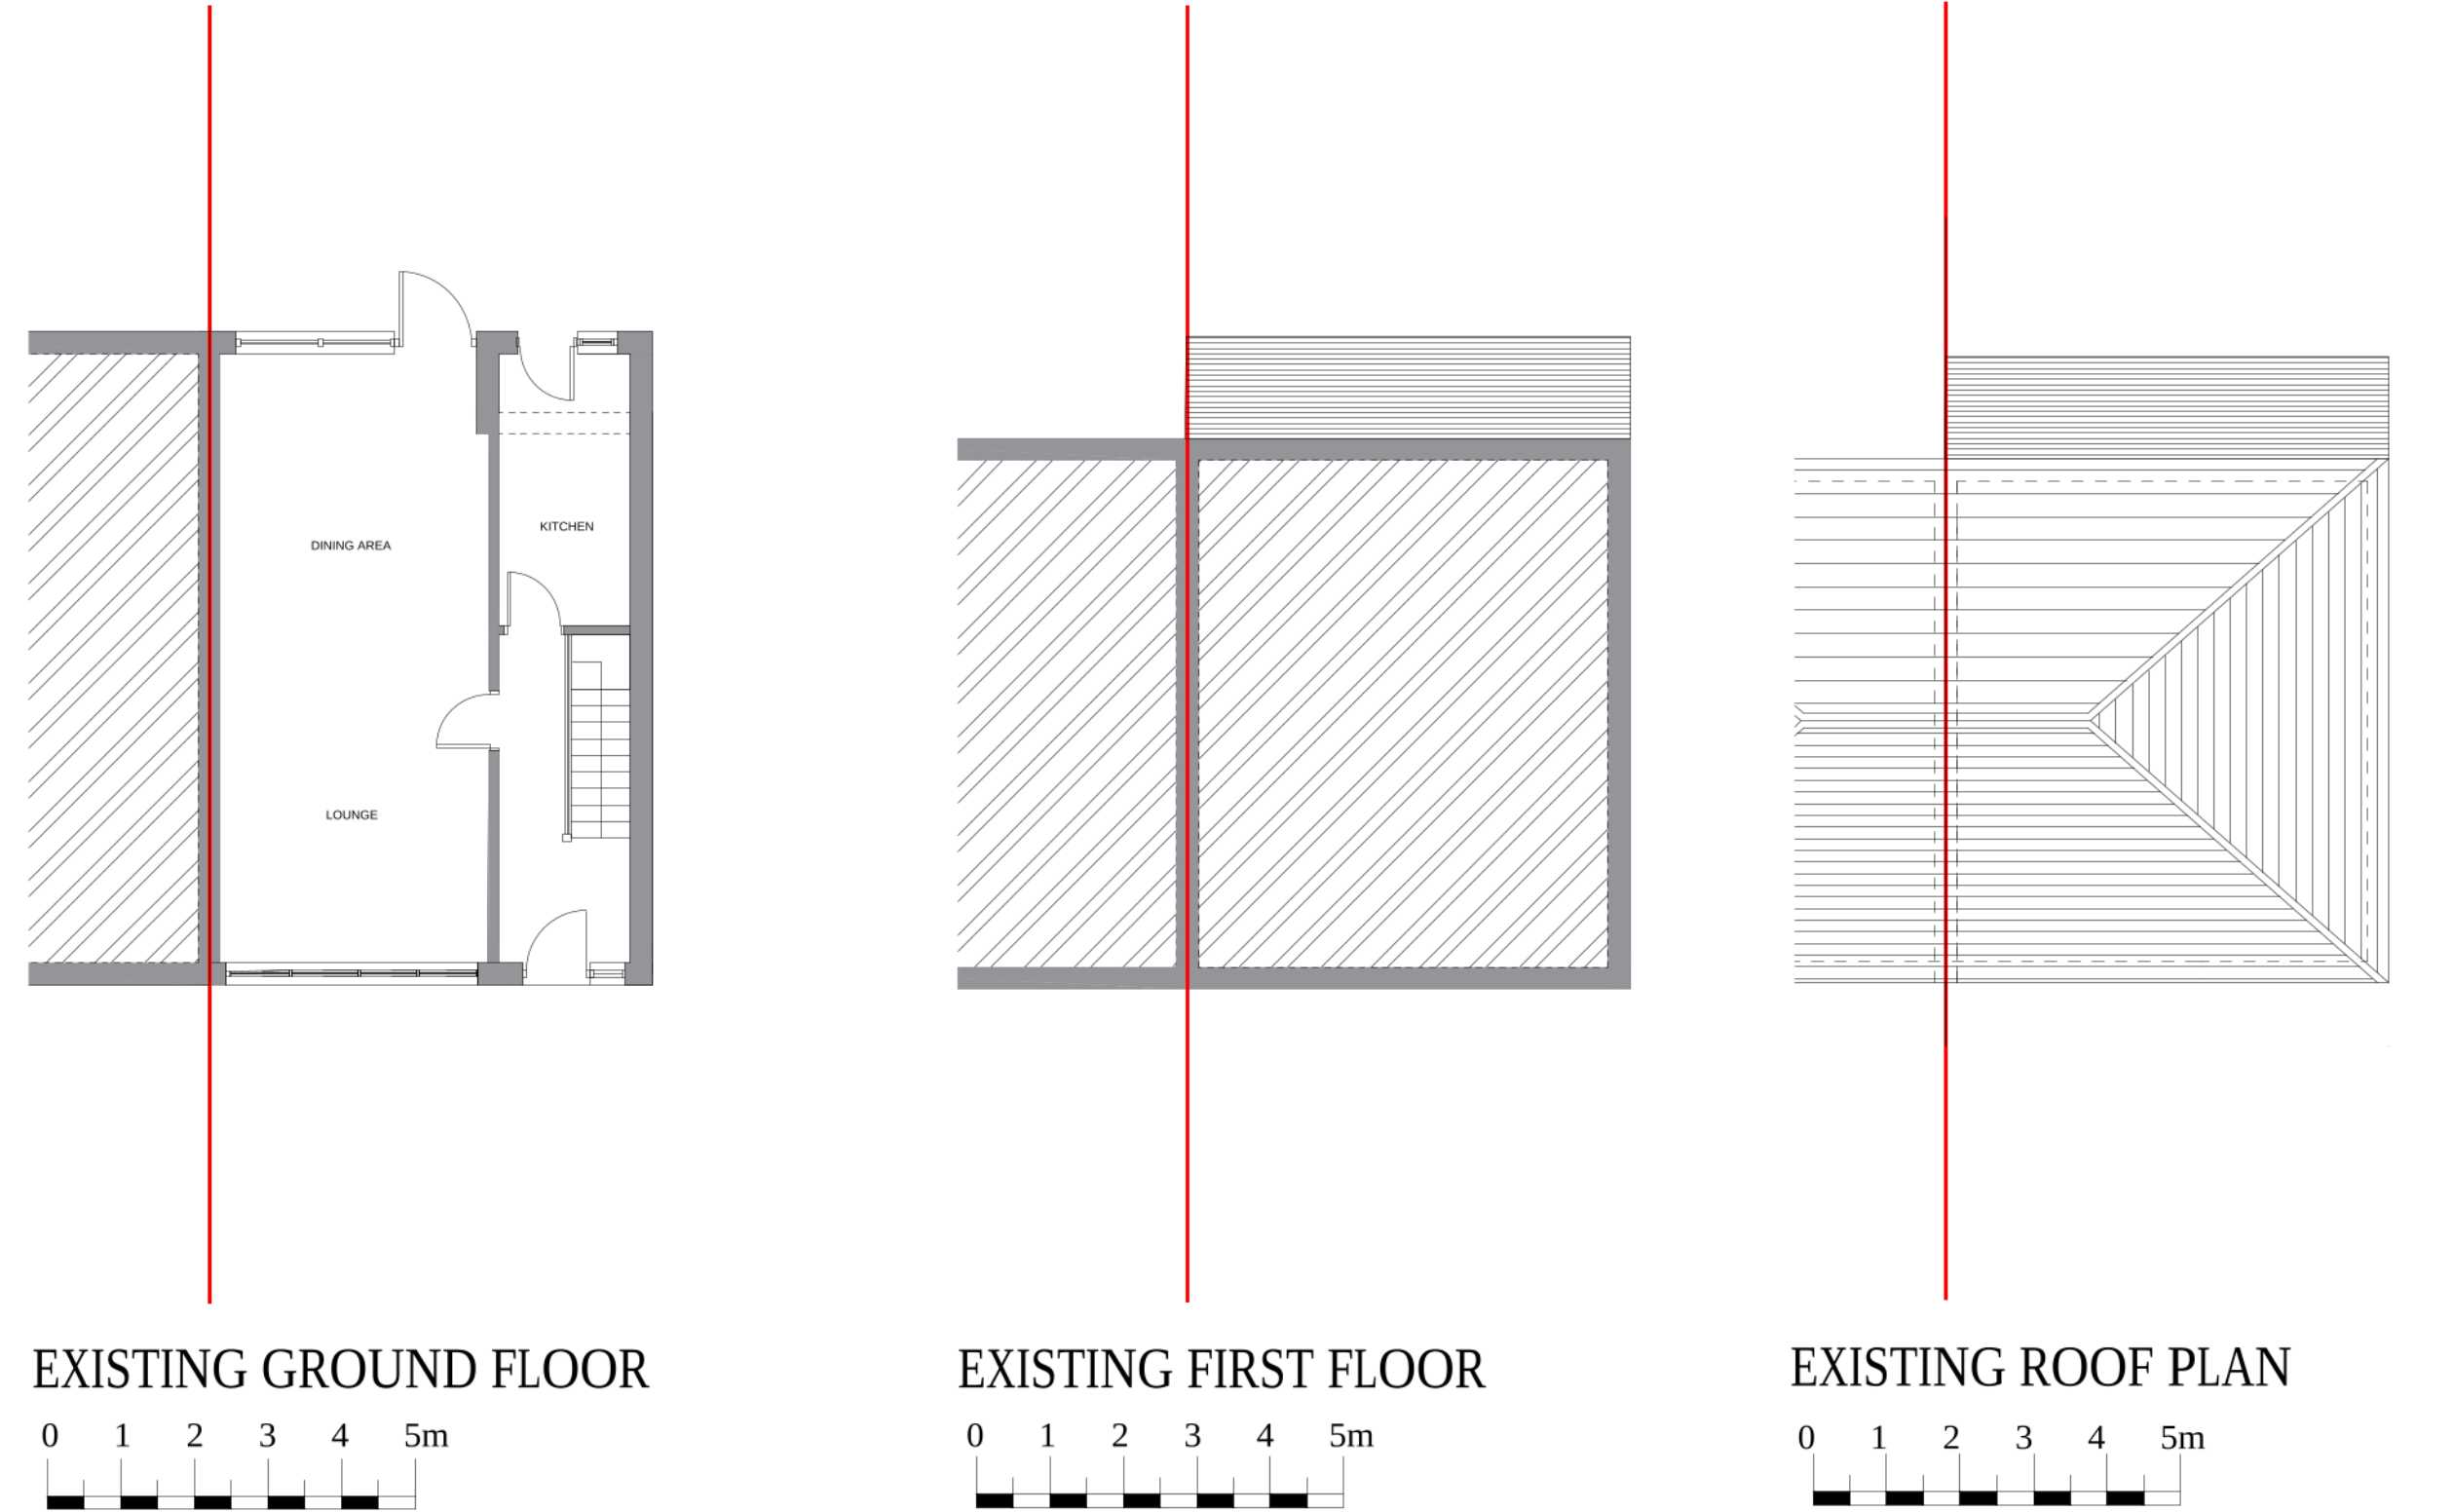


EXISTING DRAWINGS

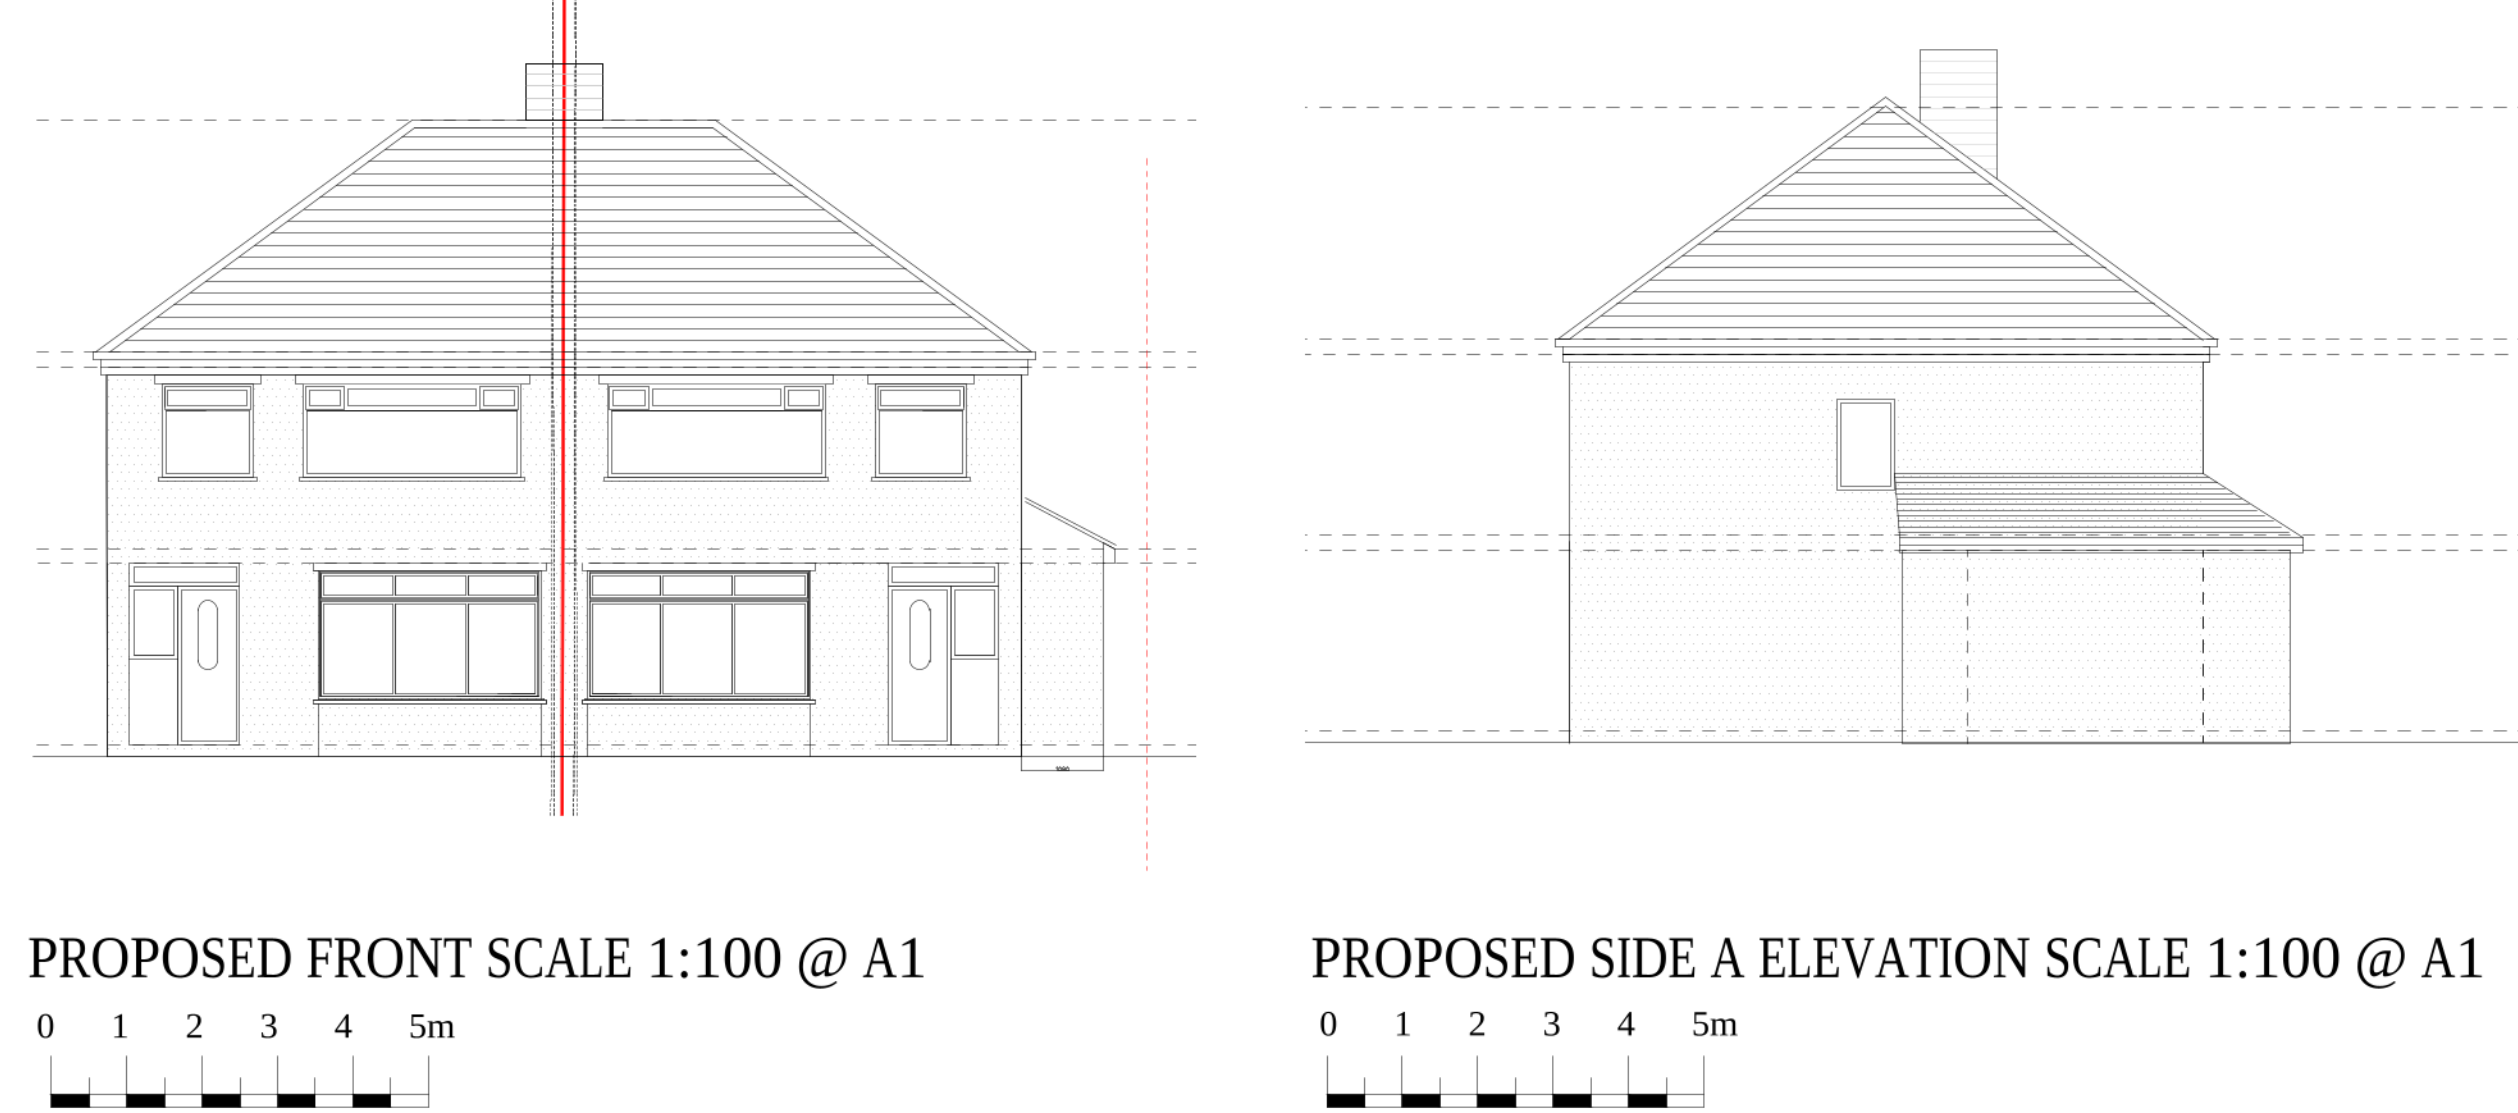

PROPOSED DRAWINGS

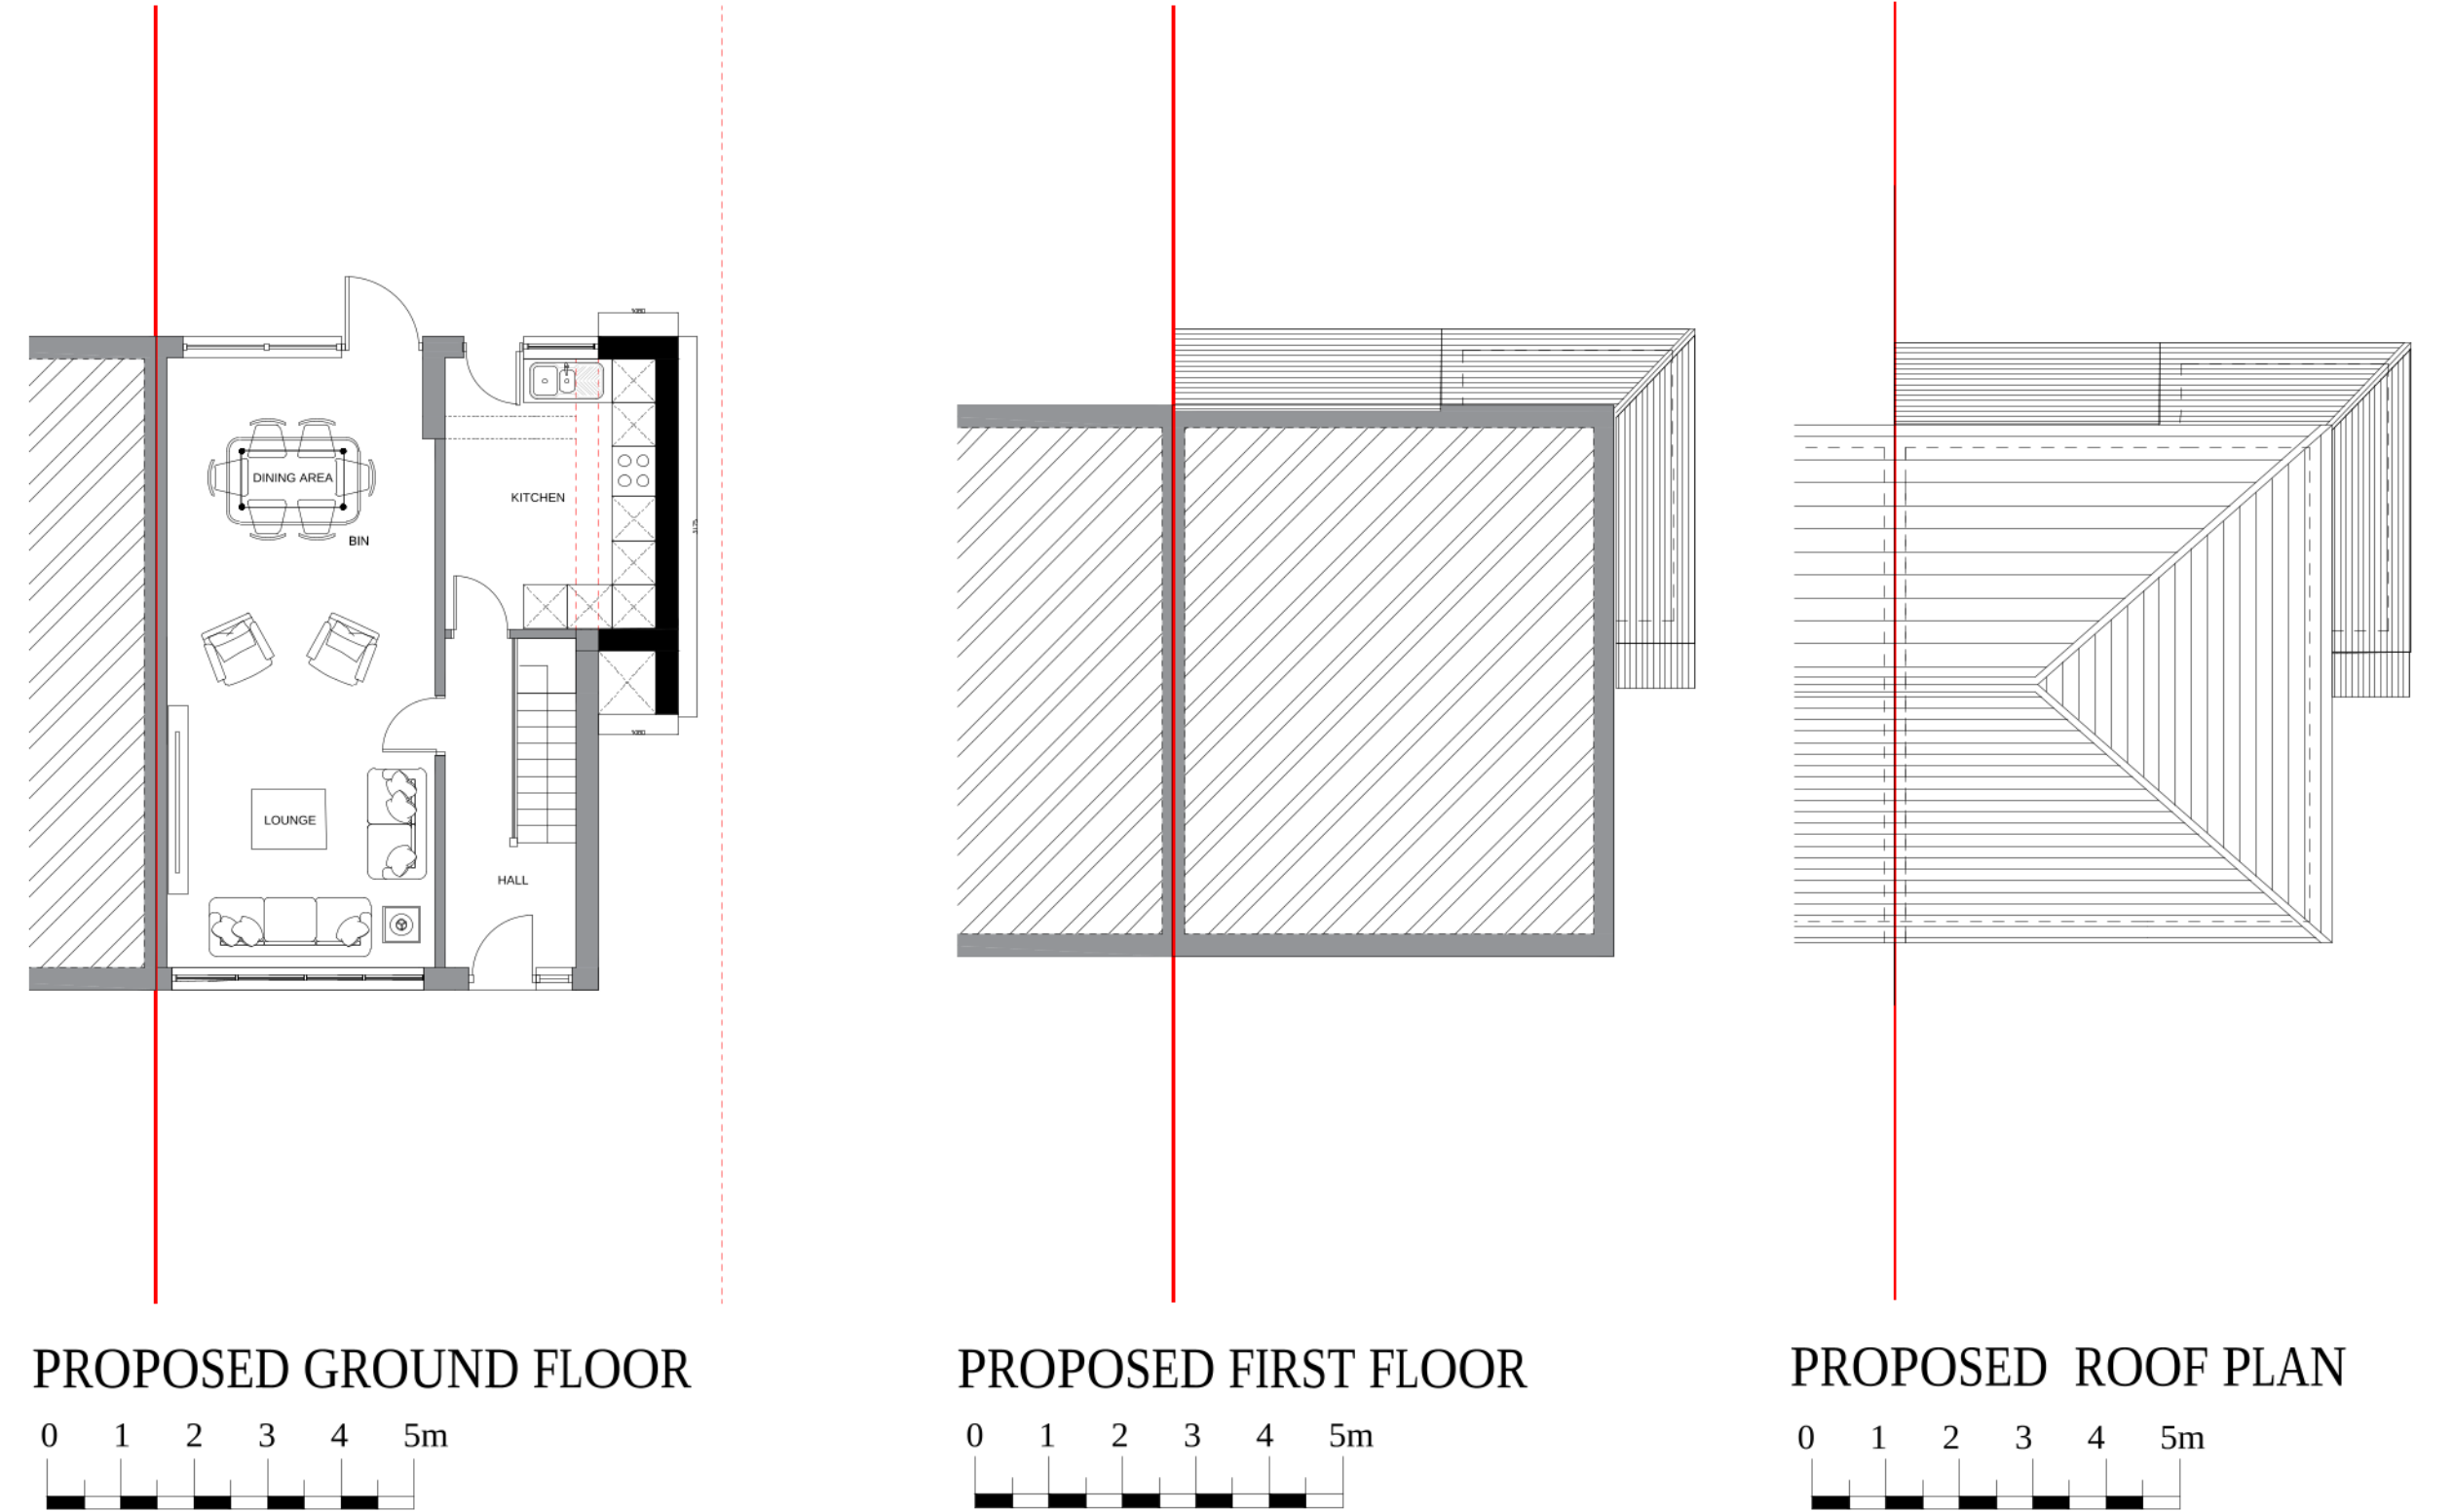

PLEASE NOTE

THE ARCHITECTURAL DRAWINGS ARE PROTECTED UNDER COPYRIGHT LAW, THESE DRAWINGS MAY NOT BE REPRODUCED WITHOUT THE EXPRESS CONSENT OF THE ORIGINAL COPYRIGHT OWNER.

REVISION		
REV	DATE	DESCRIPTION
A	00.00.0000	XXXXXXXXXXXXXXXXXXXXXXXXXXXXXXXXXXXX

SITE LOCATION PLAN

PROPOSED LOCATION PLAN

SCALE 1:500 @A1

PLANNING-DRAWING

KEY 1

- EXISTING BUILDING FOOTPRINT
- PROPOSED BUILDING FOOTPRINT

KEY 2

- 1 PROPOSED FIBRE GLASS ROOF
- 2 PROPOSED FASCIAS, SOFFITS & GUTTERS TO MATCH EXISTING
- 3 RAINWATER PIPES TO MATCH EXISTING
- 4 PROPOSED STONE AND RENDER TO MATCH EXISTING
- 5 PROPOSED UPVC WINDOWS MATCH EXISTING
- 6 PROPOSED UPVC WINDOW
- 7 PROPOSED UPVC FRENCH DOORS

DRAWING REFERENCE:

121370-01

EXISTING & PROPOSED DRAWINGS

DRAWING TITLE:

PLANS AND ELEVATIONS

PROJECT TITLE:

PROPOSED SINGLE STOREY EXTENSION TO THE SIDE AND REAR ELEVATION.

CLIENT DETAILS:

107 BOLTON ROAD,
ROCHDALE
OL13LP

BELLEVUE ARCHITECTURE

bellevue.architecture@outlook.com