


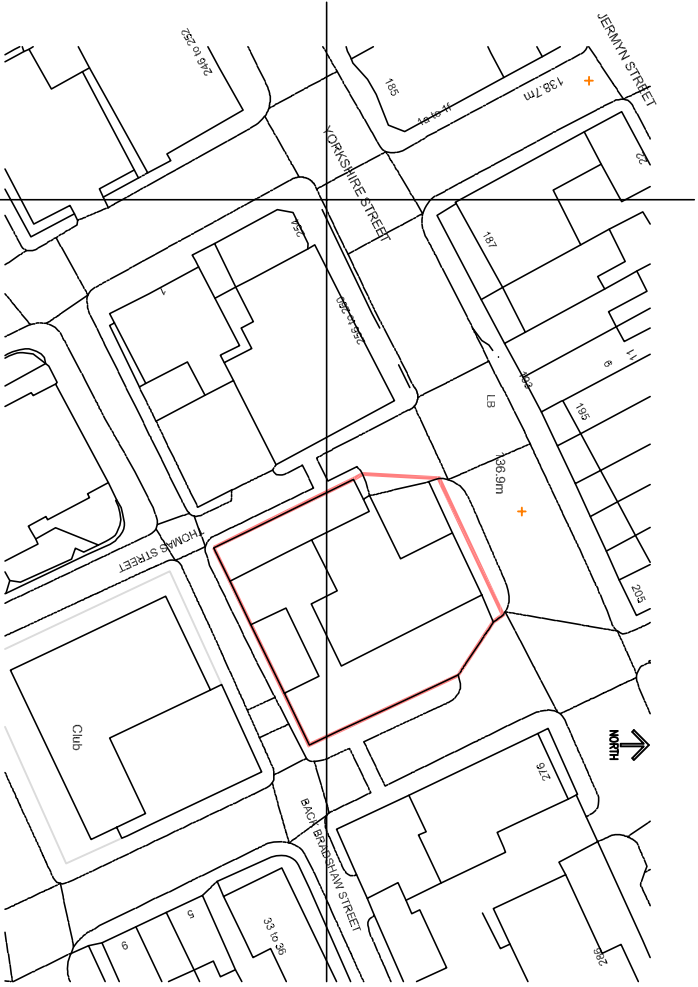

Mapping contents © Crown copyright and database rights 2022

- SITE BOUNDARY TOTAL AREA = 800 m²
- PROPOSED BUILDINGS & CANOPIES = 395 m²
- PROPOSED IMPERMEABLE SURFACES = 390 m²
- PROPOSED LANDSCAPING AREA = 15 m²

IP

IAN PEARSON LTD

26 Essex Street, Barnsley, Yorkshire, S10 1SD

Tel: 01222 814148

Email: info@ianpearson.com

www.ianpearson.com

Technologist & Building Consultant

Client: A Y & Y PATEL

Rev	Date	Initials
Rev A	16.08.23	

Project: SHELL SERVICE STATION
YORKSHIRE STREET, ROCHDALE OL16 2DR

SITE PLAN PROPOSED AREAS WITH EXISTING SITE

Scale: 1:100 @ A1 Drawing No. Am.
By: I PAWSON
Date: AUG 2023
Job No. 2722 /

103 A