



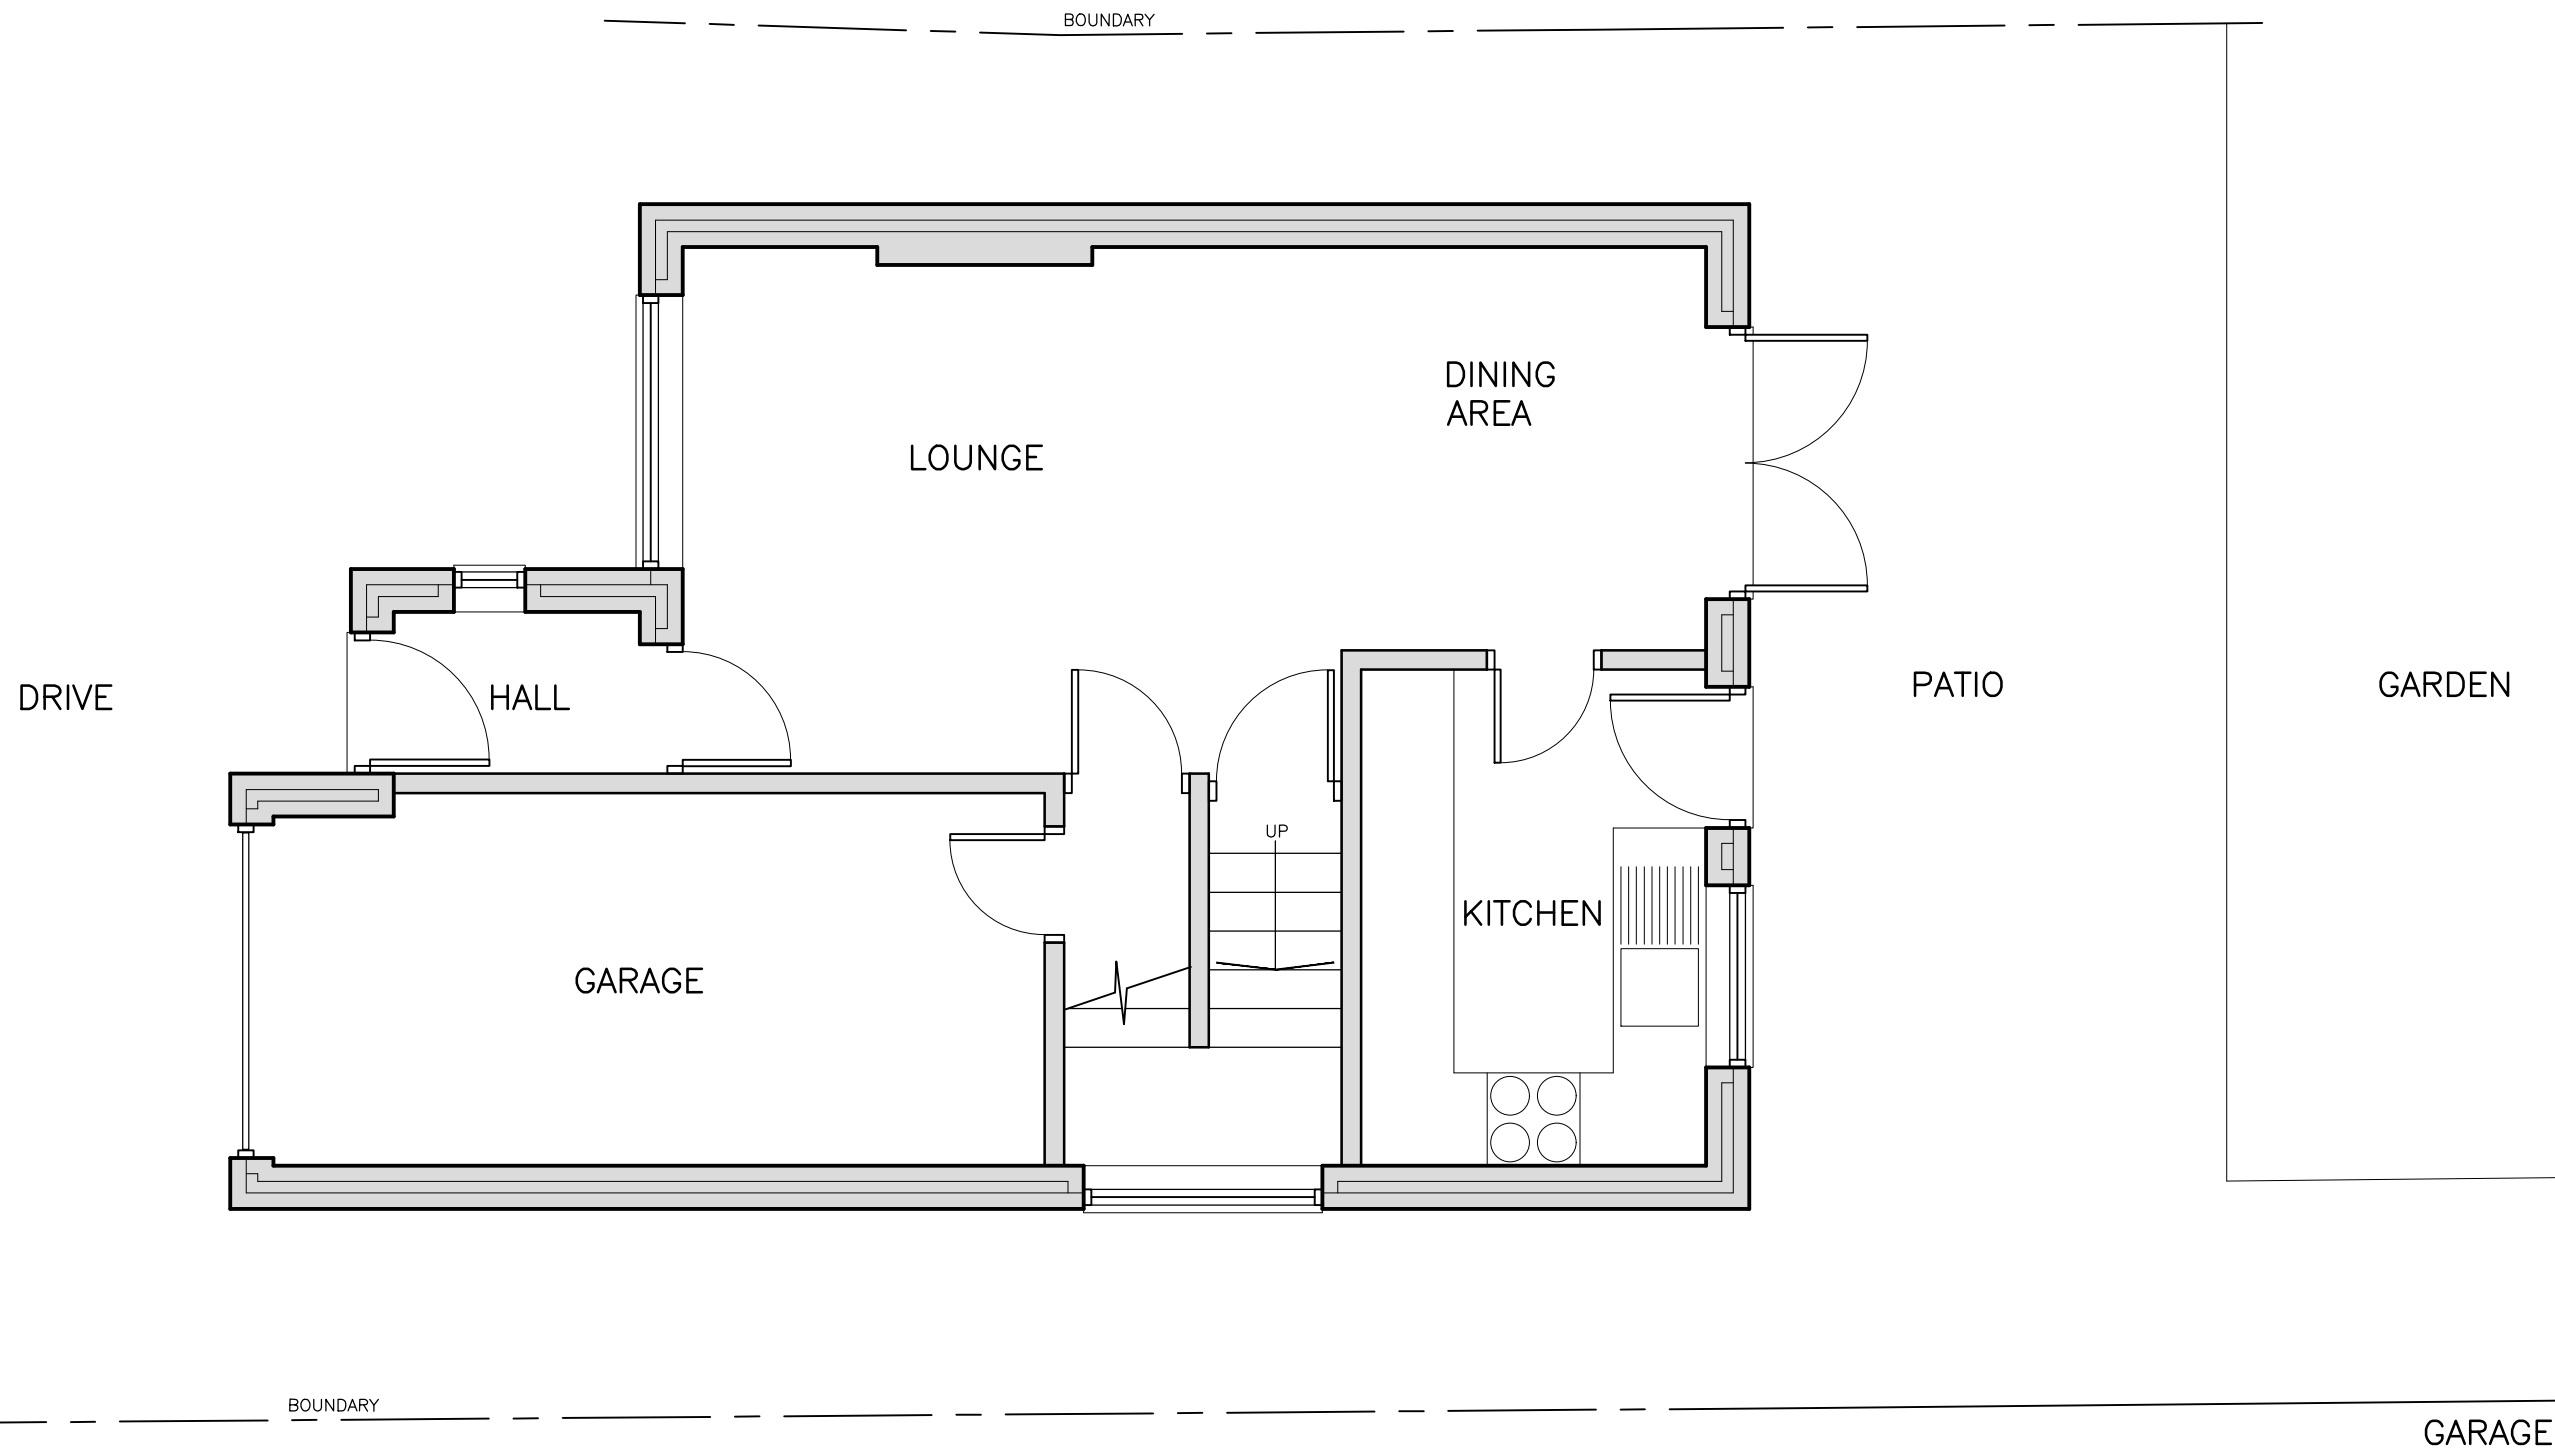

EXISTING GROUND FLOOR PLAN
EXISTING FLOOR PLANS:

COPYRIGHT RESERVED
This drawing is the property of Phil Corns Architectural Services Ltd. and must not be copied or used in whole or in part without their consent.
C.D.M.
Client and contractors working on projects lasting more than 30 days or involving more than 500 persons must fulfill their duties under the CDM Regulations 2015.
THIS DRAWING (OR ANY PART THEREOF) MAY NOT BE COPIED, TRANSMITTED OR DISCLOSED TO ANY THIRD PARTY OR UNAUTHORIZED PERSON WITHOUT THE PRIOR WRITTEN PERMISSION OF PHIL CORNS ARCHITECTURAL SERVICES LTD. THIS DRAWING IS TO BE READ IN CONJUNCTION WITH ALL OTHER RELEVANT DRAWINGS PREPARED BY CONSULTANTS AND SUB-CONTRACTORS. DO NOT SCALE FROM THIS DRAWING. WORK ONLY TO PRINTED DIMENSIONS. REPORT ANY DISCREPANCIES TO PHIL CORNS ARCHITECTURAL SERVICES LTD OR REPRESENTATIVES THEREOF.
ONCE PRINTED AND DISTRIBUTED THIS DOCUMENT IS ASSUMED UNCONTROLLED.
ALL DIMENSIONS AND LEVELS ARE TO BE CHECKED ON SITE.

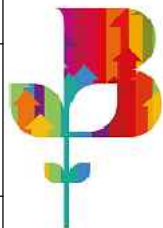

Greater Manchester
Chamber of Commerce
Member of Chamber of the Year
2017/18



revision		description			
STATUS		Information ☒ Comment ☐ Approval ☐ Tender ☐ Construction ☐ As-Built ☐			
PROJECT NUMBER		SCALE	ORIGINAL DRG. SHEET SIZE		
2022_06_01		1:50	A3		
DRAWN BY		CHECKED BY	DATE		
PAC		-	JUN.22		
DRAWING NUMBER			REV.		
2022_06_01 - 02			-		
CAS PHIL CORNS ARCHITECTURAL SERVICES Ltd. 142 ELMSFIELD AVENUE NORDEN, ROCHDALE OL11 5XA TEL:01706 564197 MOB:07594 214758 email:phil@philcornsarchitecturalservices.co.uk PROJECT MRS CRANE 8 HAREBELL CLOSE SHAWCLOUGH ROCHDALE OL12 6XW DRAWING EXISTING: GROUND FLOOR PLAN					