


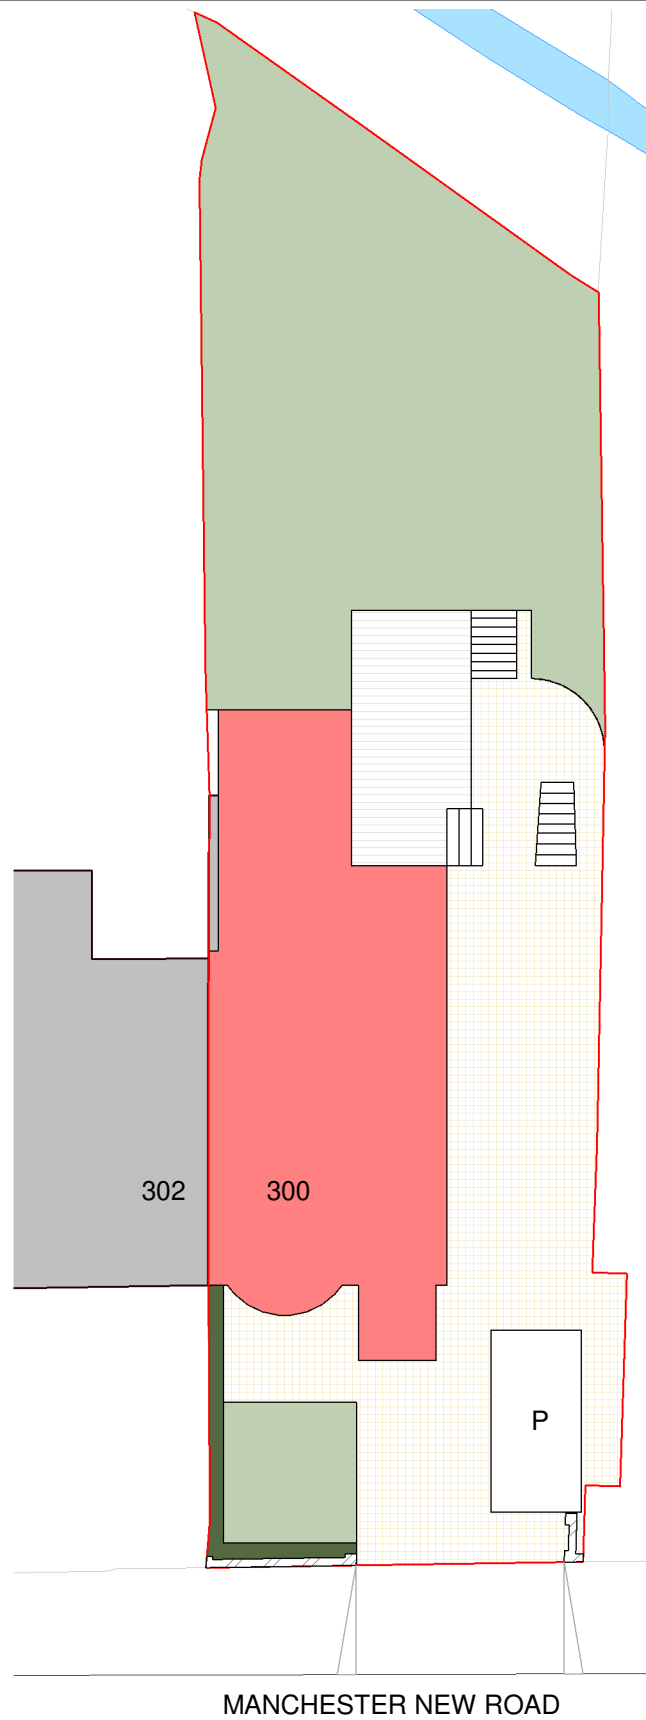


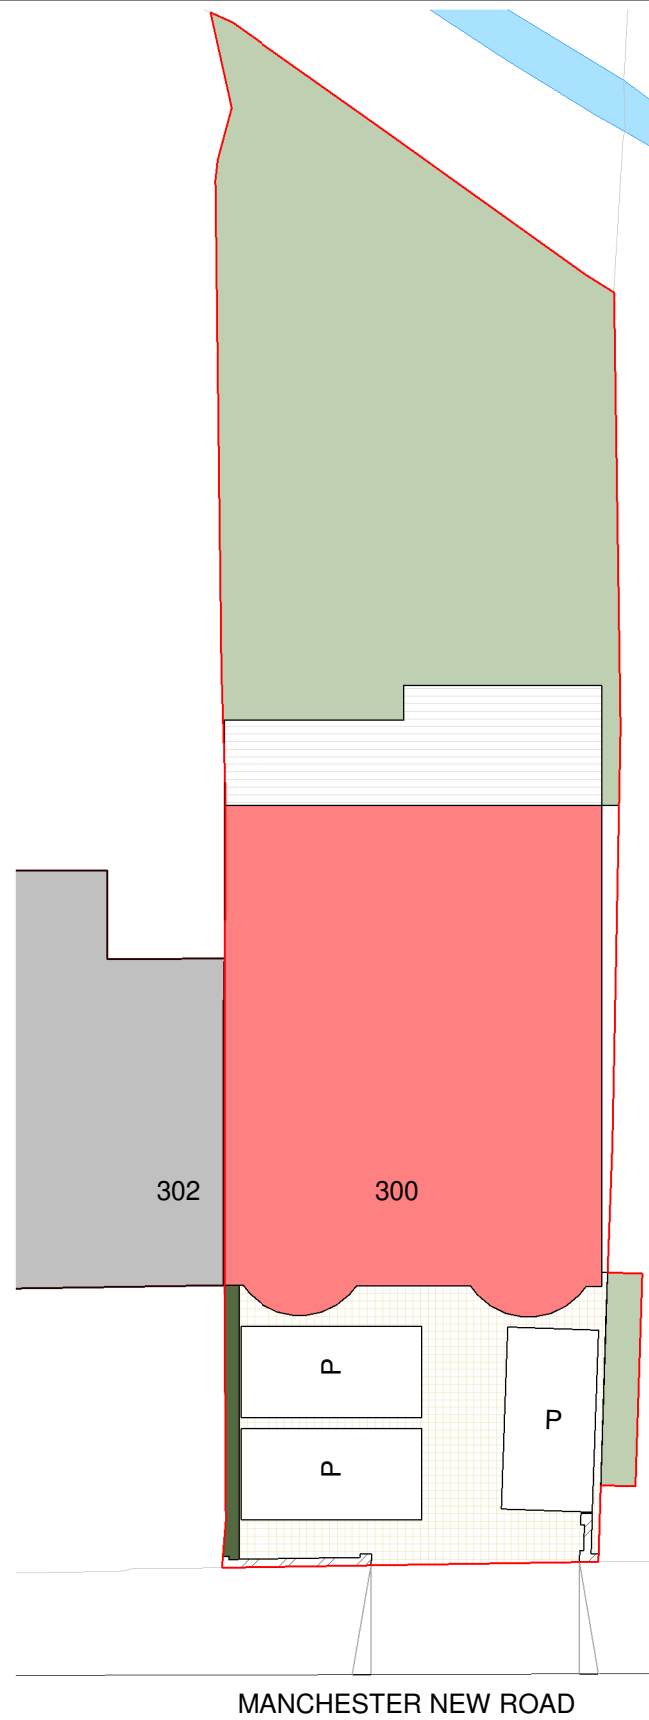

1 Site - Existing Plan
1 : 200

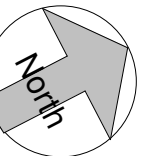

2 Site - Proposed
1 : 200

 

PROJECT 300 Manchester New Road, Middleton		PROJECT NUMBER GSS22068		DRAWING NUMBER 004		REV	No.	Description	Date	GOLD SKETCH S T U D I O S www.goldsketch.co.uk info@goldsketch.co.uk 0161 792 9595
TITLE Existing and Proposed Site Plan		DRAWN BY	CHECKED BY	DATE	SCALE (@ A1)					
CLIENT Client		GJ	SG	22/08/2022	1 : 200	STATUS PLANNING		NOTES © COPYRIGHT : ALL RIGHTS RESERVED. THIS DRAWING MUST NOT BE REPRODUCED WITHOUT PRIOR WRITTEN CONSENT. DRAWING TO BE USED FOR THE STATUS INDICATED ONLY. ALL DIMENSIONS AND SETTING OUT SHALL BE CHECKED AND CONFIRMED ON SITE. ANY DISCREPANCIES TO BE REPORTED TO THE DESIGNER PRIOR TO THE COMMENCEMENT OF ANY WORK. ALL WORK AND MATERIALS TO BE IN ACCORDANCE WITH CURRENT STATUTORY LEGISLATION, RELEVANT CODES OF PRACTICE AND BRITISH STANDARDS. ALL DIMENSIONS ON THIS DRAWING ARE IN MILLIMETRES (UNLESS OTHERWISE STATED).		