
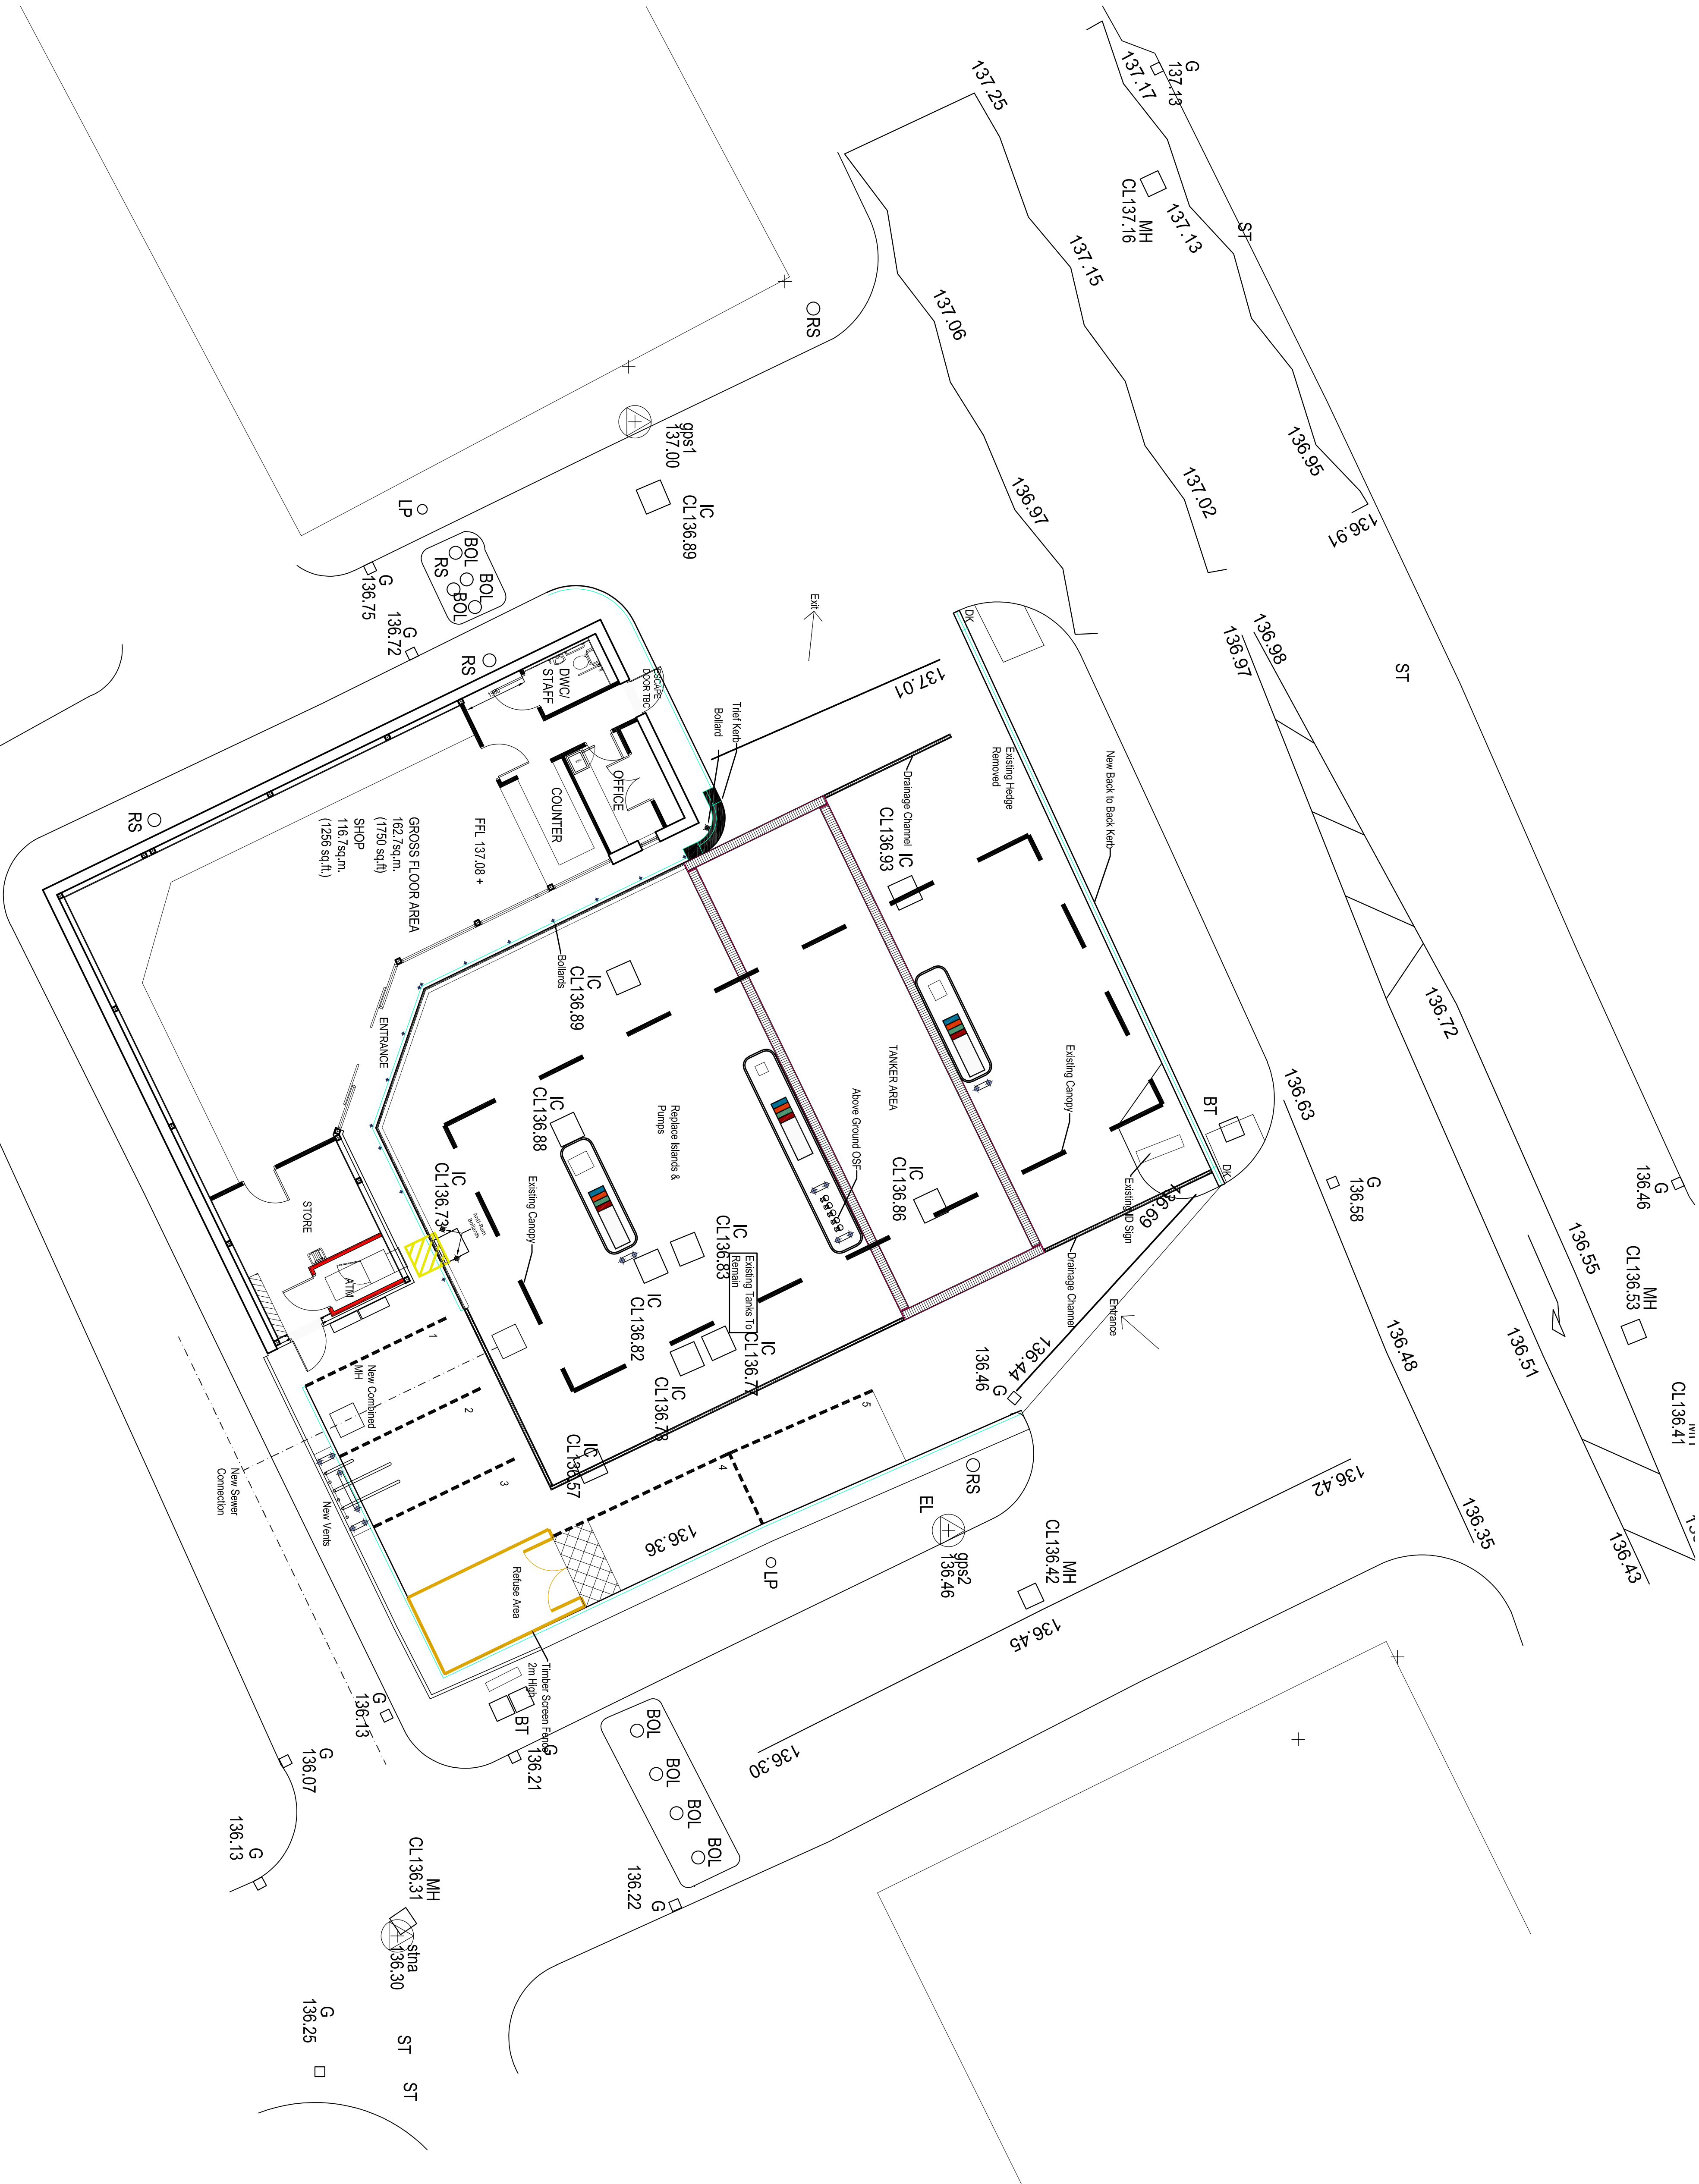


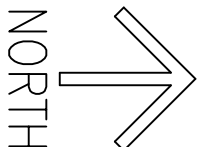

Rev A 10/1/23
Amendments
1. Detail notes removed see drawing 27227 for direction

IP
Ian Pawson Ltd, 26 Essex Street, Barnsley, Yorkshire, S10 1SD
Tel: 01222 814148
Email: info@ianpawson.com
www.ianpawson.com
Technologist & Building Consultant
Client: A Y & Y PATEL

Project: SHELL SERVICE STATION, YORKSHIRE STREET, ROCHDALE OL16 2DR
SITE PLAN AS PROPOSED

Scale: 1:100 @ A1 Drawing No. Am.
By: I PAWSON
Date: OCT 2022
Job No: 2722 / 5 A