




○ CREATIVE ARCHITECTURE LIMITED
■ THIS DRAWING IS THE SUBJECT OF COPYRIGHT WHICH VESTS IN CREATIVE ARCHITECTURE LIMITED. IT IS AN INFRINGEMENT OF COPYRIGHT TO REPRODUCE THIS DRAWING, BY WHATEVER MEANS, INCLUDING ELECTRONIC, WITHOUT THE EXPRESS WRITTEN CONSENT OF CREATIVE ARCHITECTURE LIMITED WHICH RESERVES ALL ITS RIGHTS
CREATIVE ARCHITECTURE LIMITED ASSERTS ITS RIGHTS TO BE IDENTIFIED AS THE AUTHOR OF THIS DESIGN
■ DRAWING NOT TO BE SCALED.
■ REPORT ERRORS & OMISSIONS TO ARCHITECT.
■ CHECK ALL DIMENSIONS ON SITE
■ DRAWING TO BE READ IN CONJUNCTION WITH THE HEALTH AND SAFETY PLAN AND ALL RELEVANT RISK ASSESSMENTS

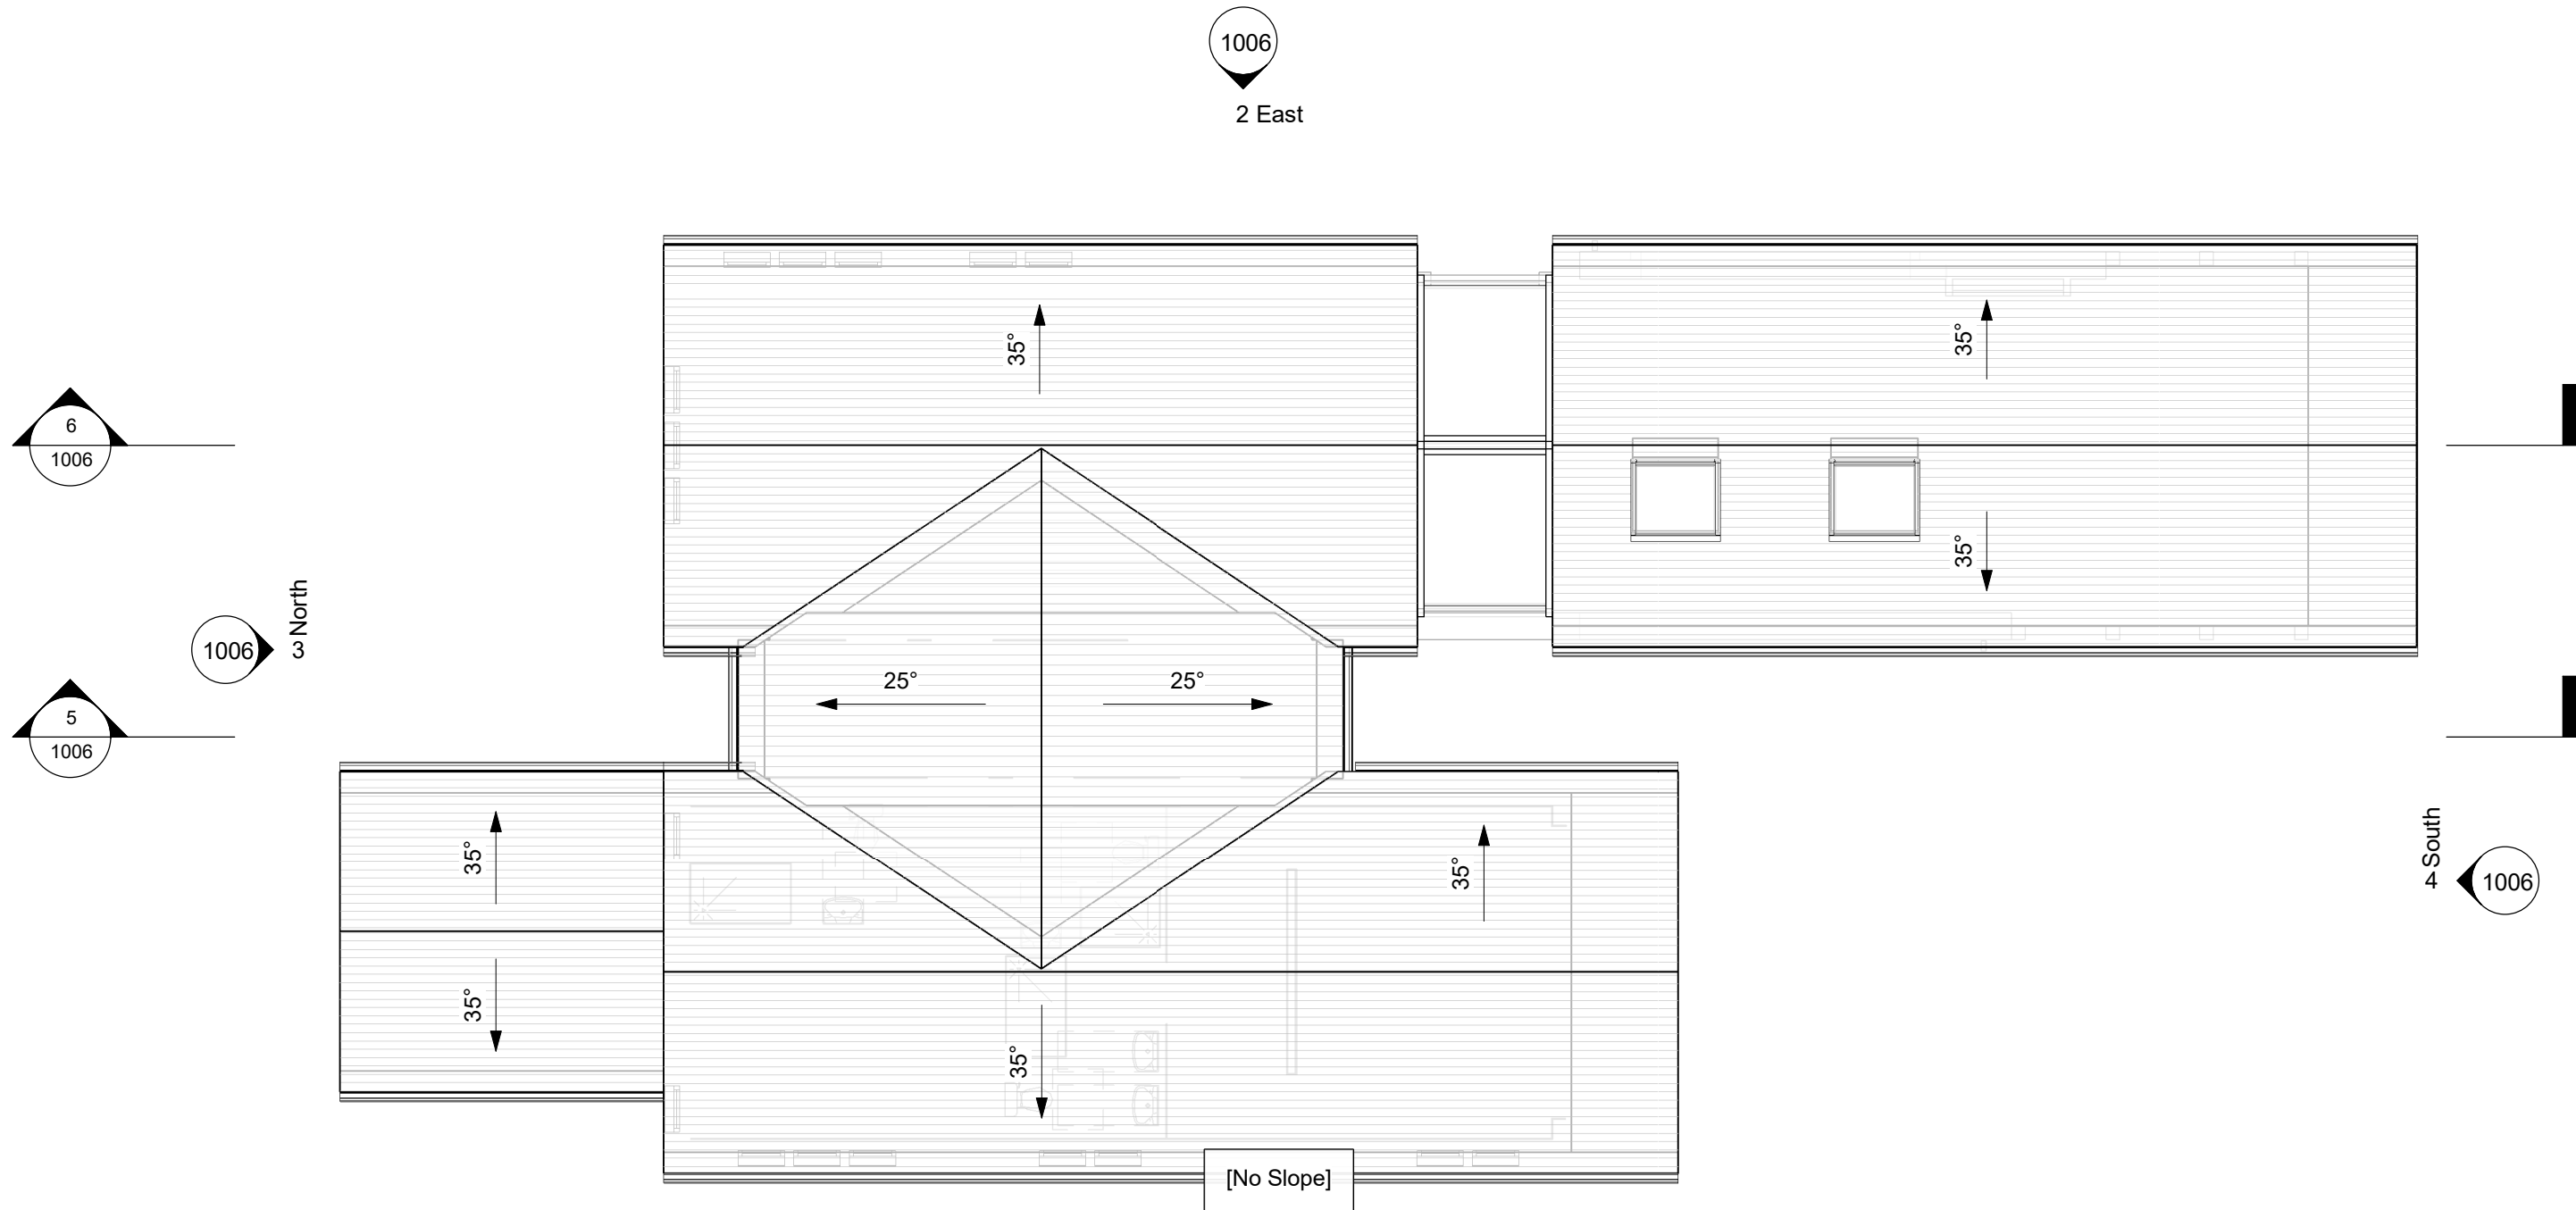

Roof Plan
1 : 100

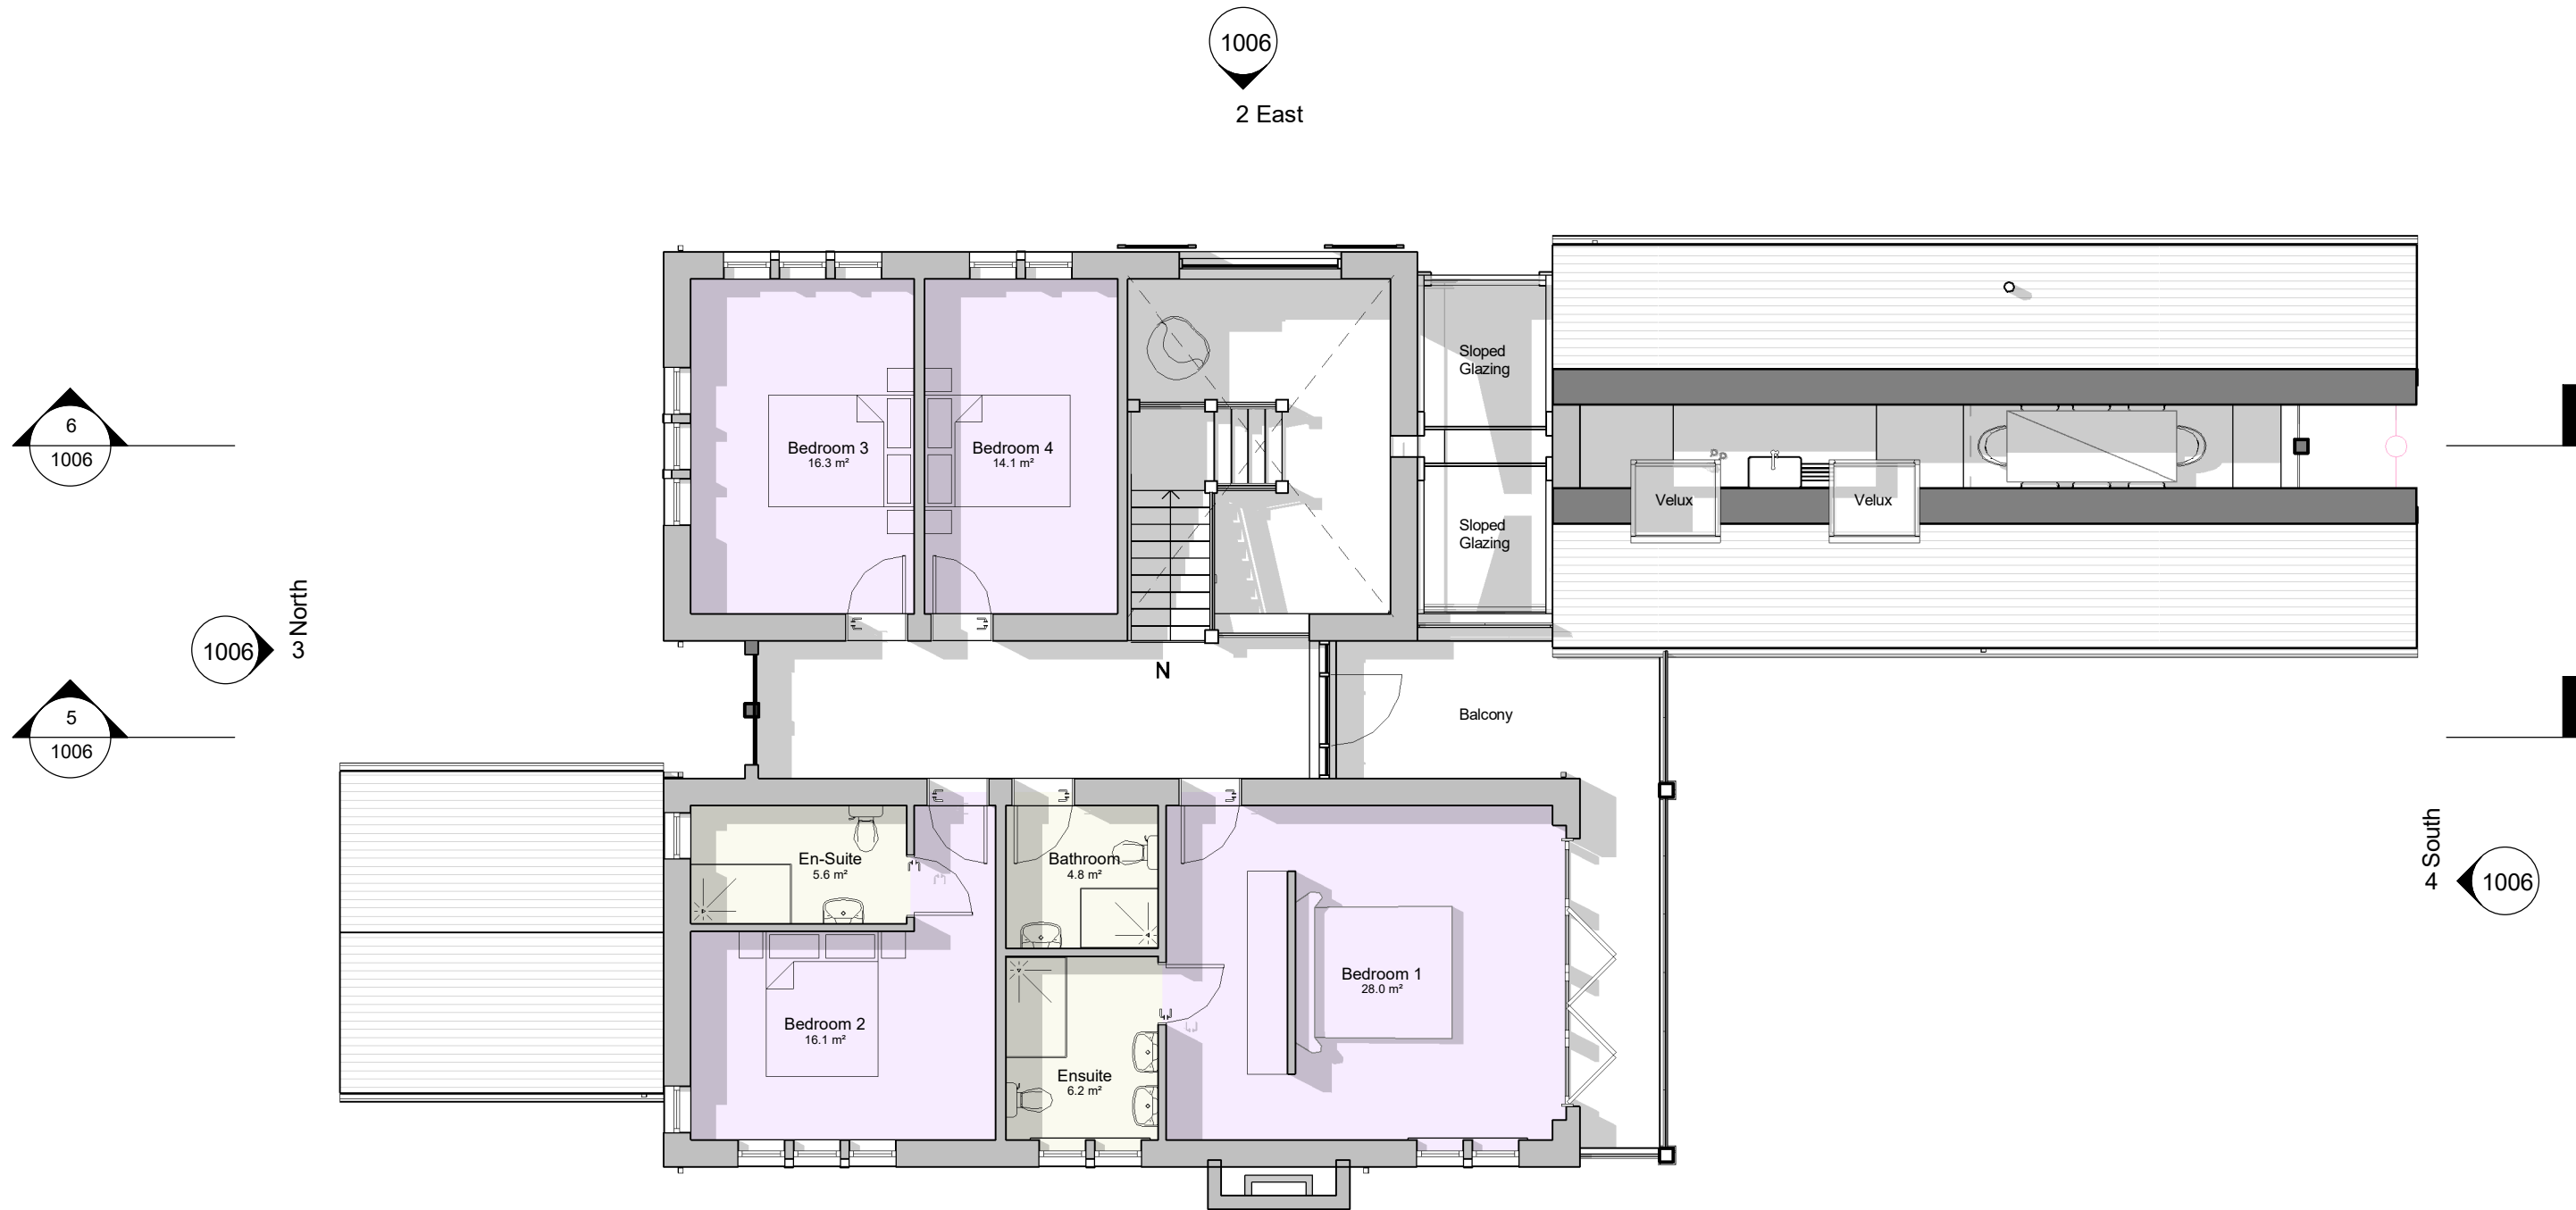

First Floor Plan
1 : 100

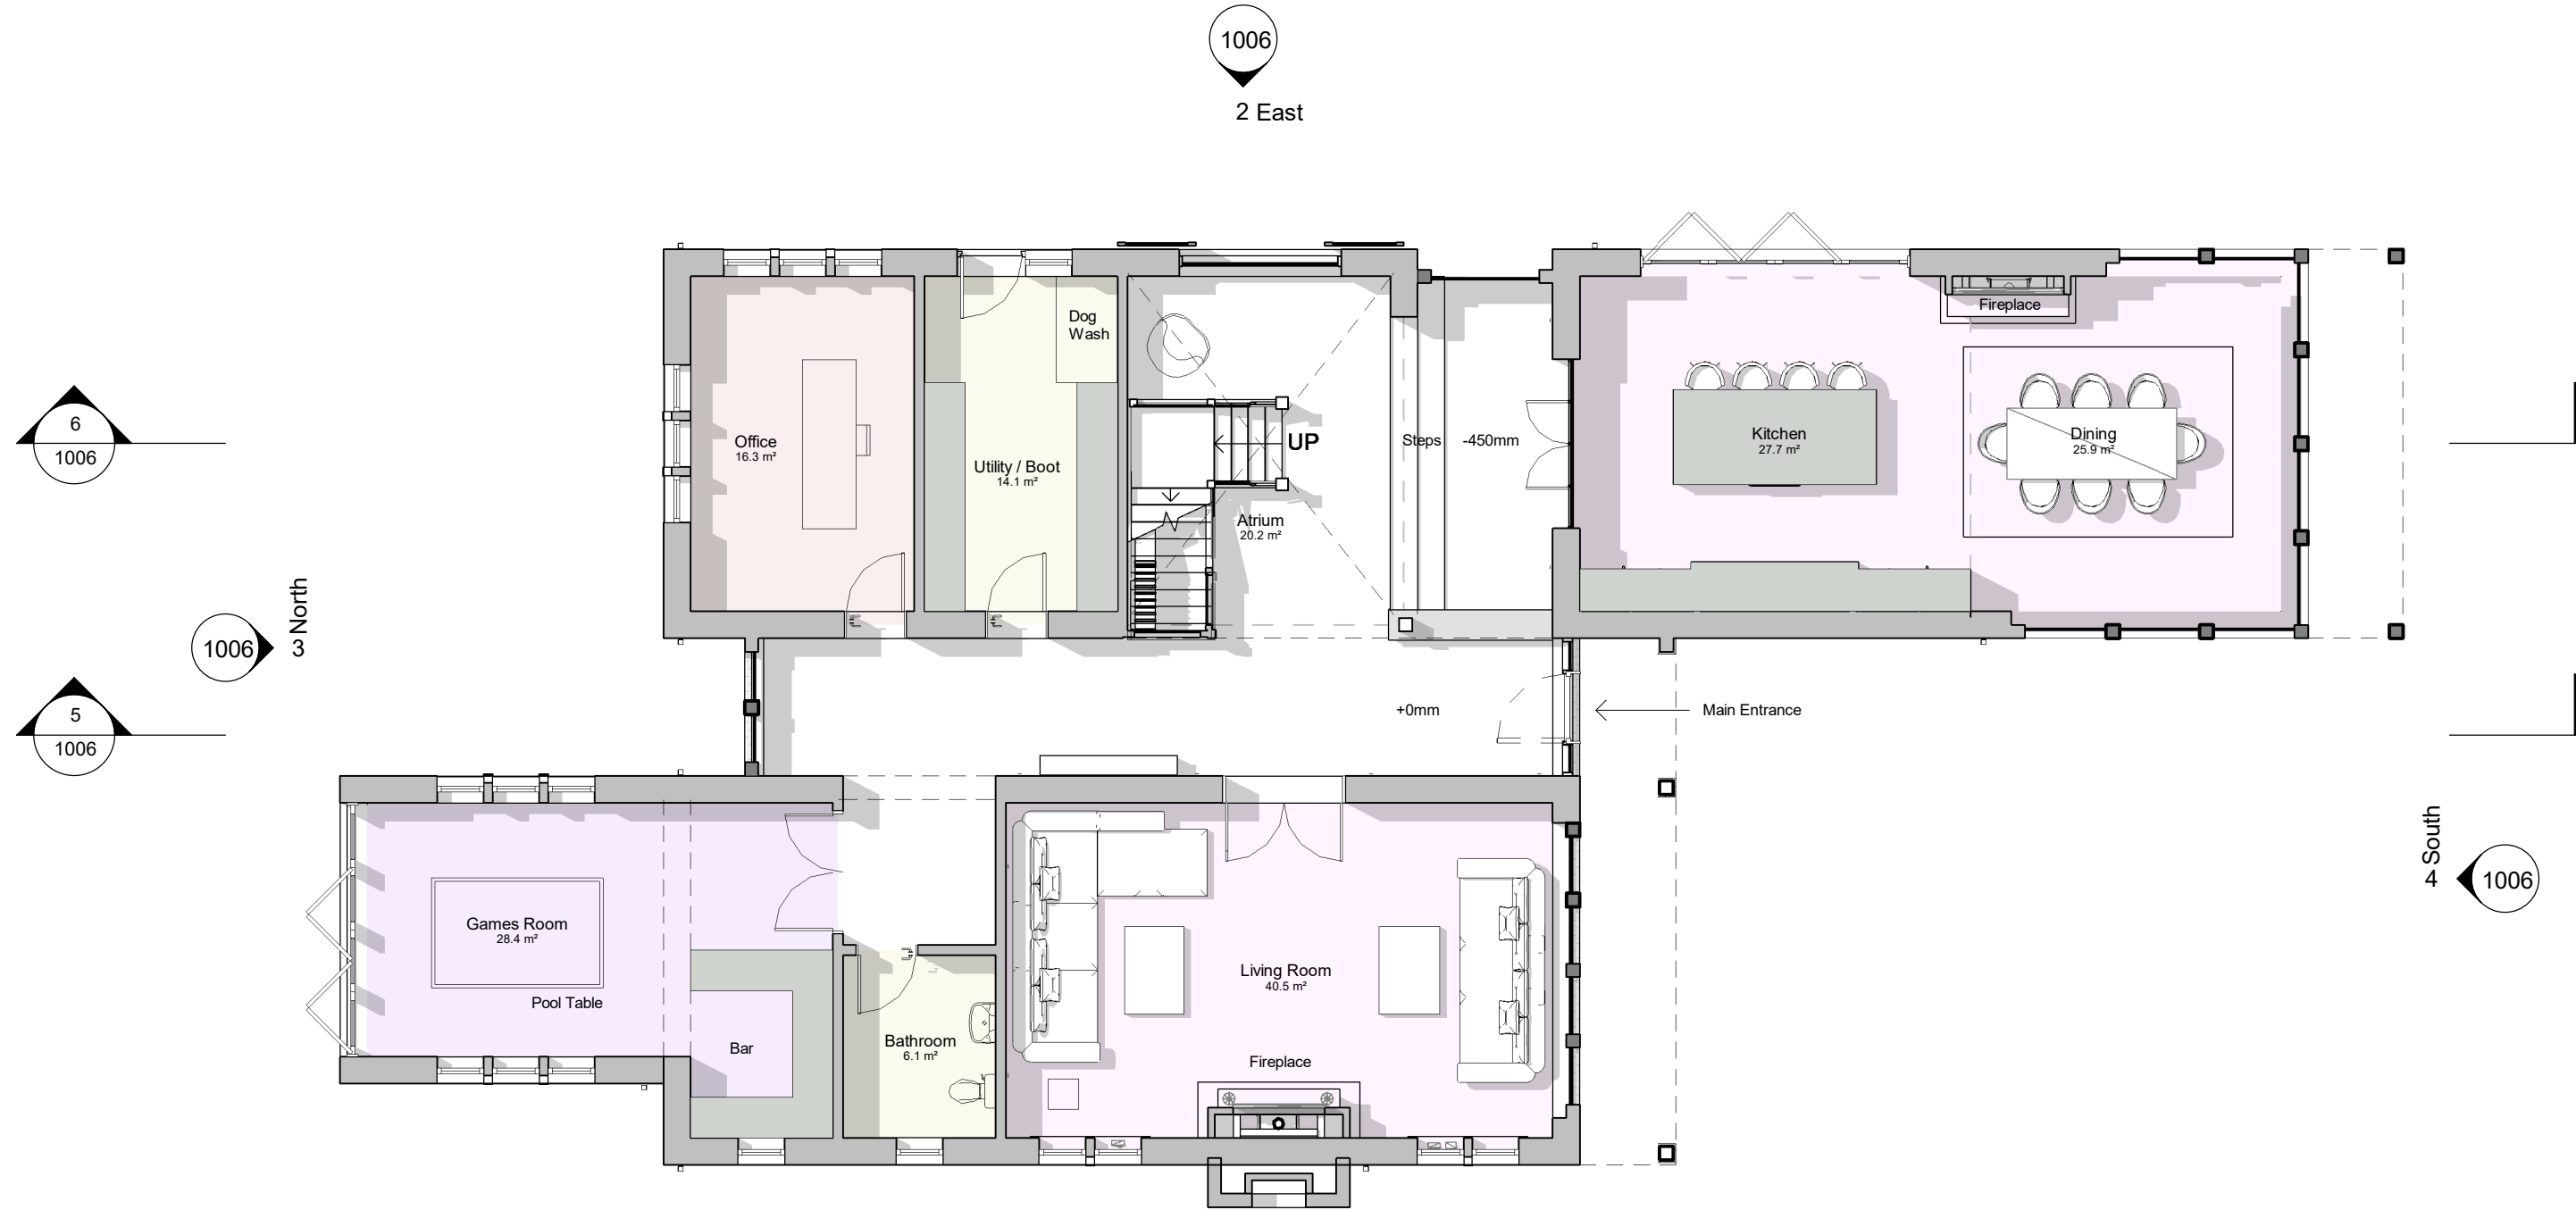

Ground Floor Plan
1 : 100

REV.	DATE	DRN.			CHKD.
PROJECT Longley Hey Farm, Littleborough					
CLIENT Mr & Mrs Slicker					
DRAWING Proposed Floor Plans					
SCALE 1 : 100	SHEET SIZE @ A1		DRAWN AH	CHECKED CA	DATE 21.07.23
CREATIVE ARCHITECTURE					
A: 1 The Long Stables, Rochdale Rd, Denshaw, OL3 5UE T: 07788 200 255 E: adam@creativearchitectureltd.co.uk W: www.creativearchitectureltd.co.uk					
JOB No 22-014		DRAWING No 1005		REVISION	
STATUS		Planning			

