


Revision	Description	By	Date
P05	Issue of Stage 3 Following Planning Comments	BN	27/11/23
P04	Issue of Stage 3 Final Drawings	BN	09/11/23
P03	Issue of Stage 3 Drawing Package	BN	30/10/23
P02	Issue of Drawing Package	BN	10/10/23
P01	Updated Room - Server Room Added	BN	13/09/23

Proposed Basement Floor Plan

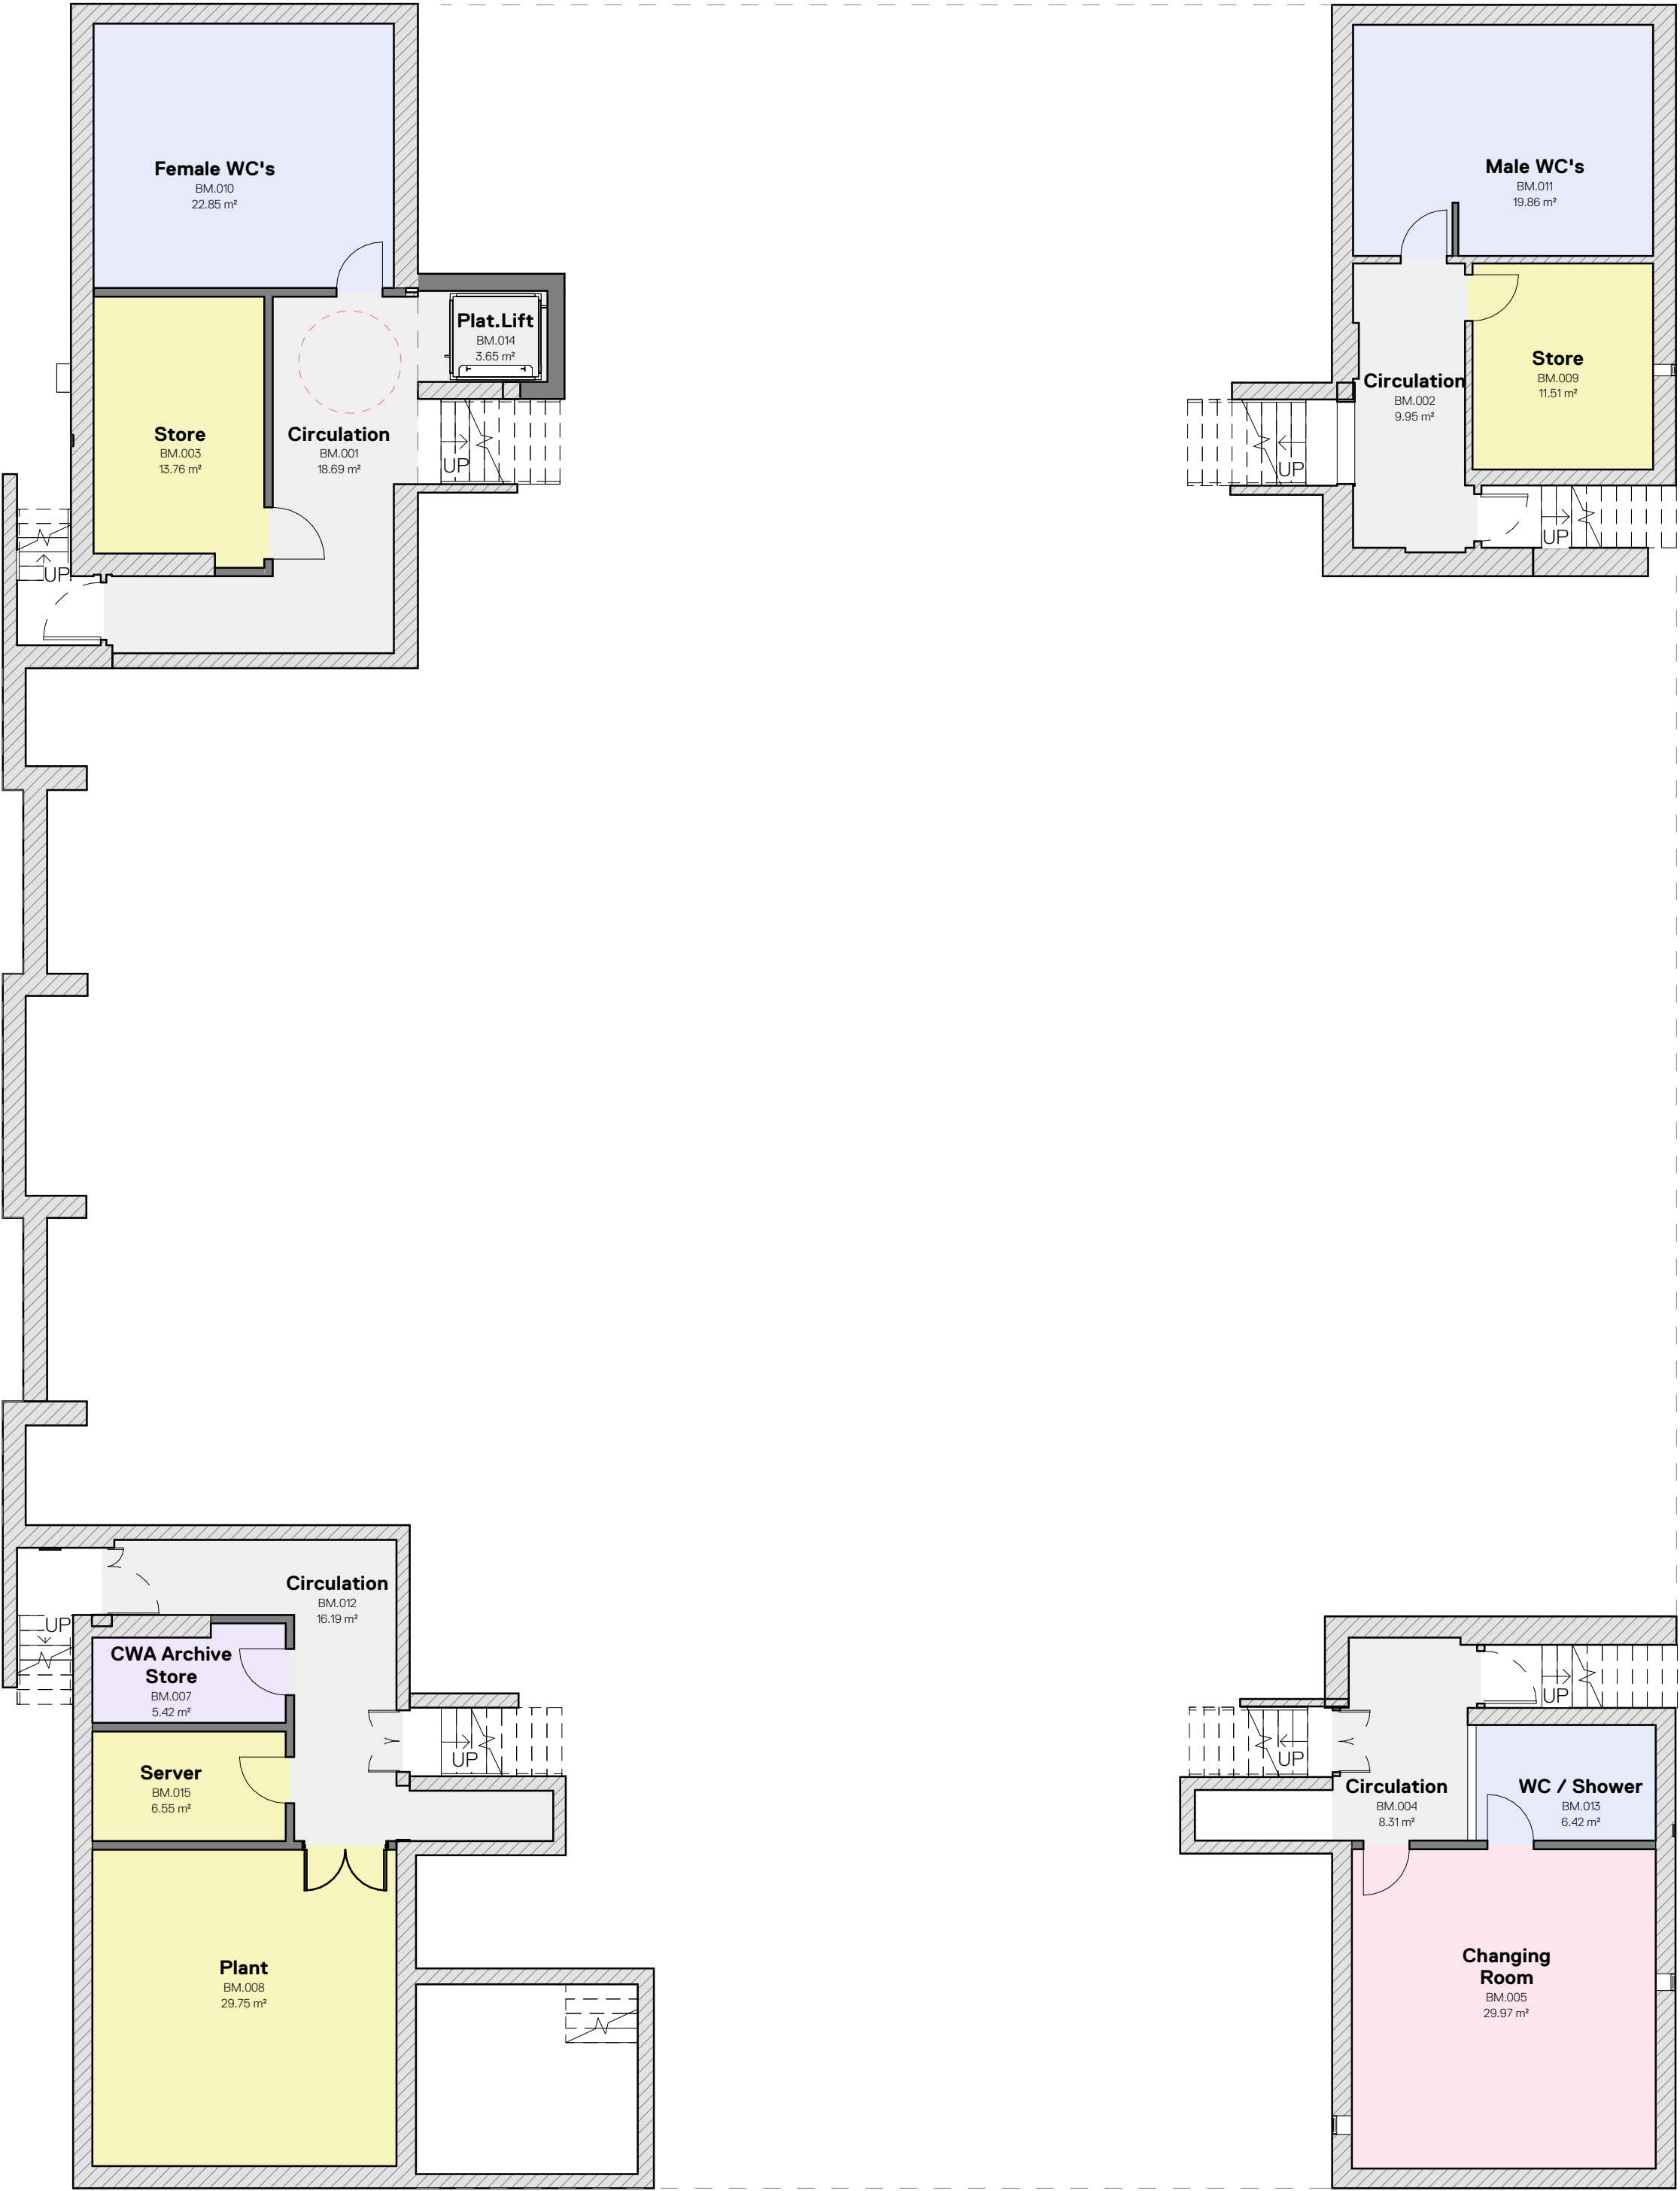

Areas	
Staff / Admin	Performance Support
Circulation	Support services
Store / Plant	Cartwheel Arts

1800mm Wheelchair turning circle
in line with BS 8300-2:2018 guidance

RIBA STAGE 3

1:100



Notes:
DO NOT SCALE. Use figured dimensions only. The contractor is requested to check all dimensions before the work is put in hand. Copyright of this drawing belongs solely to K2 Architects Ltd ©. This drawing must only be used for the purpose for which it is supplied and its contents must not be reproduced for any purpose without written permission. Areas indicated, or areas calculated from this drawing should be used for valuation purposes or as the basis for development contracts. K2 Architects is a limited company registered in England and Wales. Number: 65333723.

Drawn	BN	12/09/23	K2 www.k2architects.co.uk 0151 706 9560
Checked	JP	12/09/23	
Approved	JP	12/09/23	

Project	Heywood Civic Centre LCpl Stephen Shaw MC Way, Heywood Greater Manchester, OL10 1LW	Status	Status
Drg Title	Proposed Basement Floor Plan	Issue	Preliminary
Drg No.	564-K2A-B1-BM-DR-A-20-200	Scale	1: 100
		A1 Sheet	
		Revision	P05