



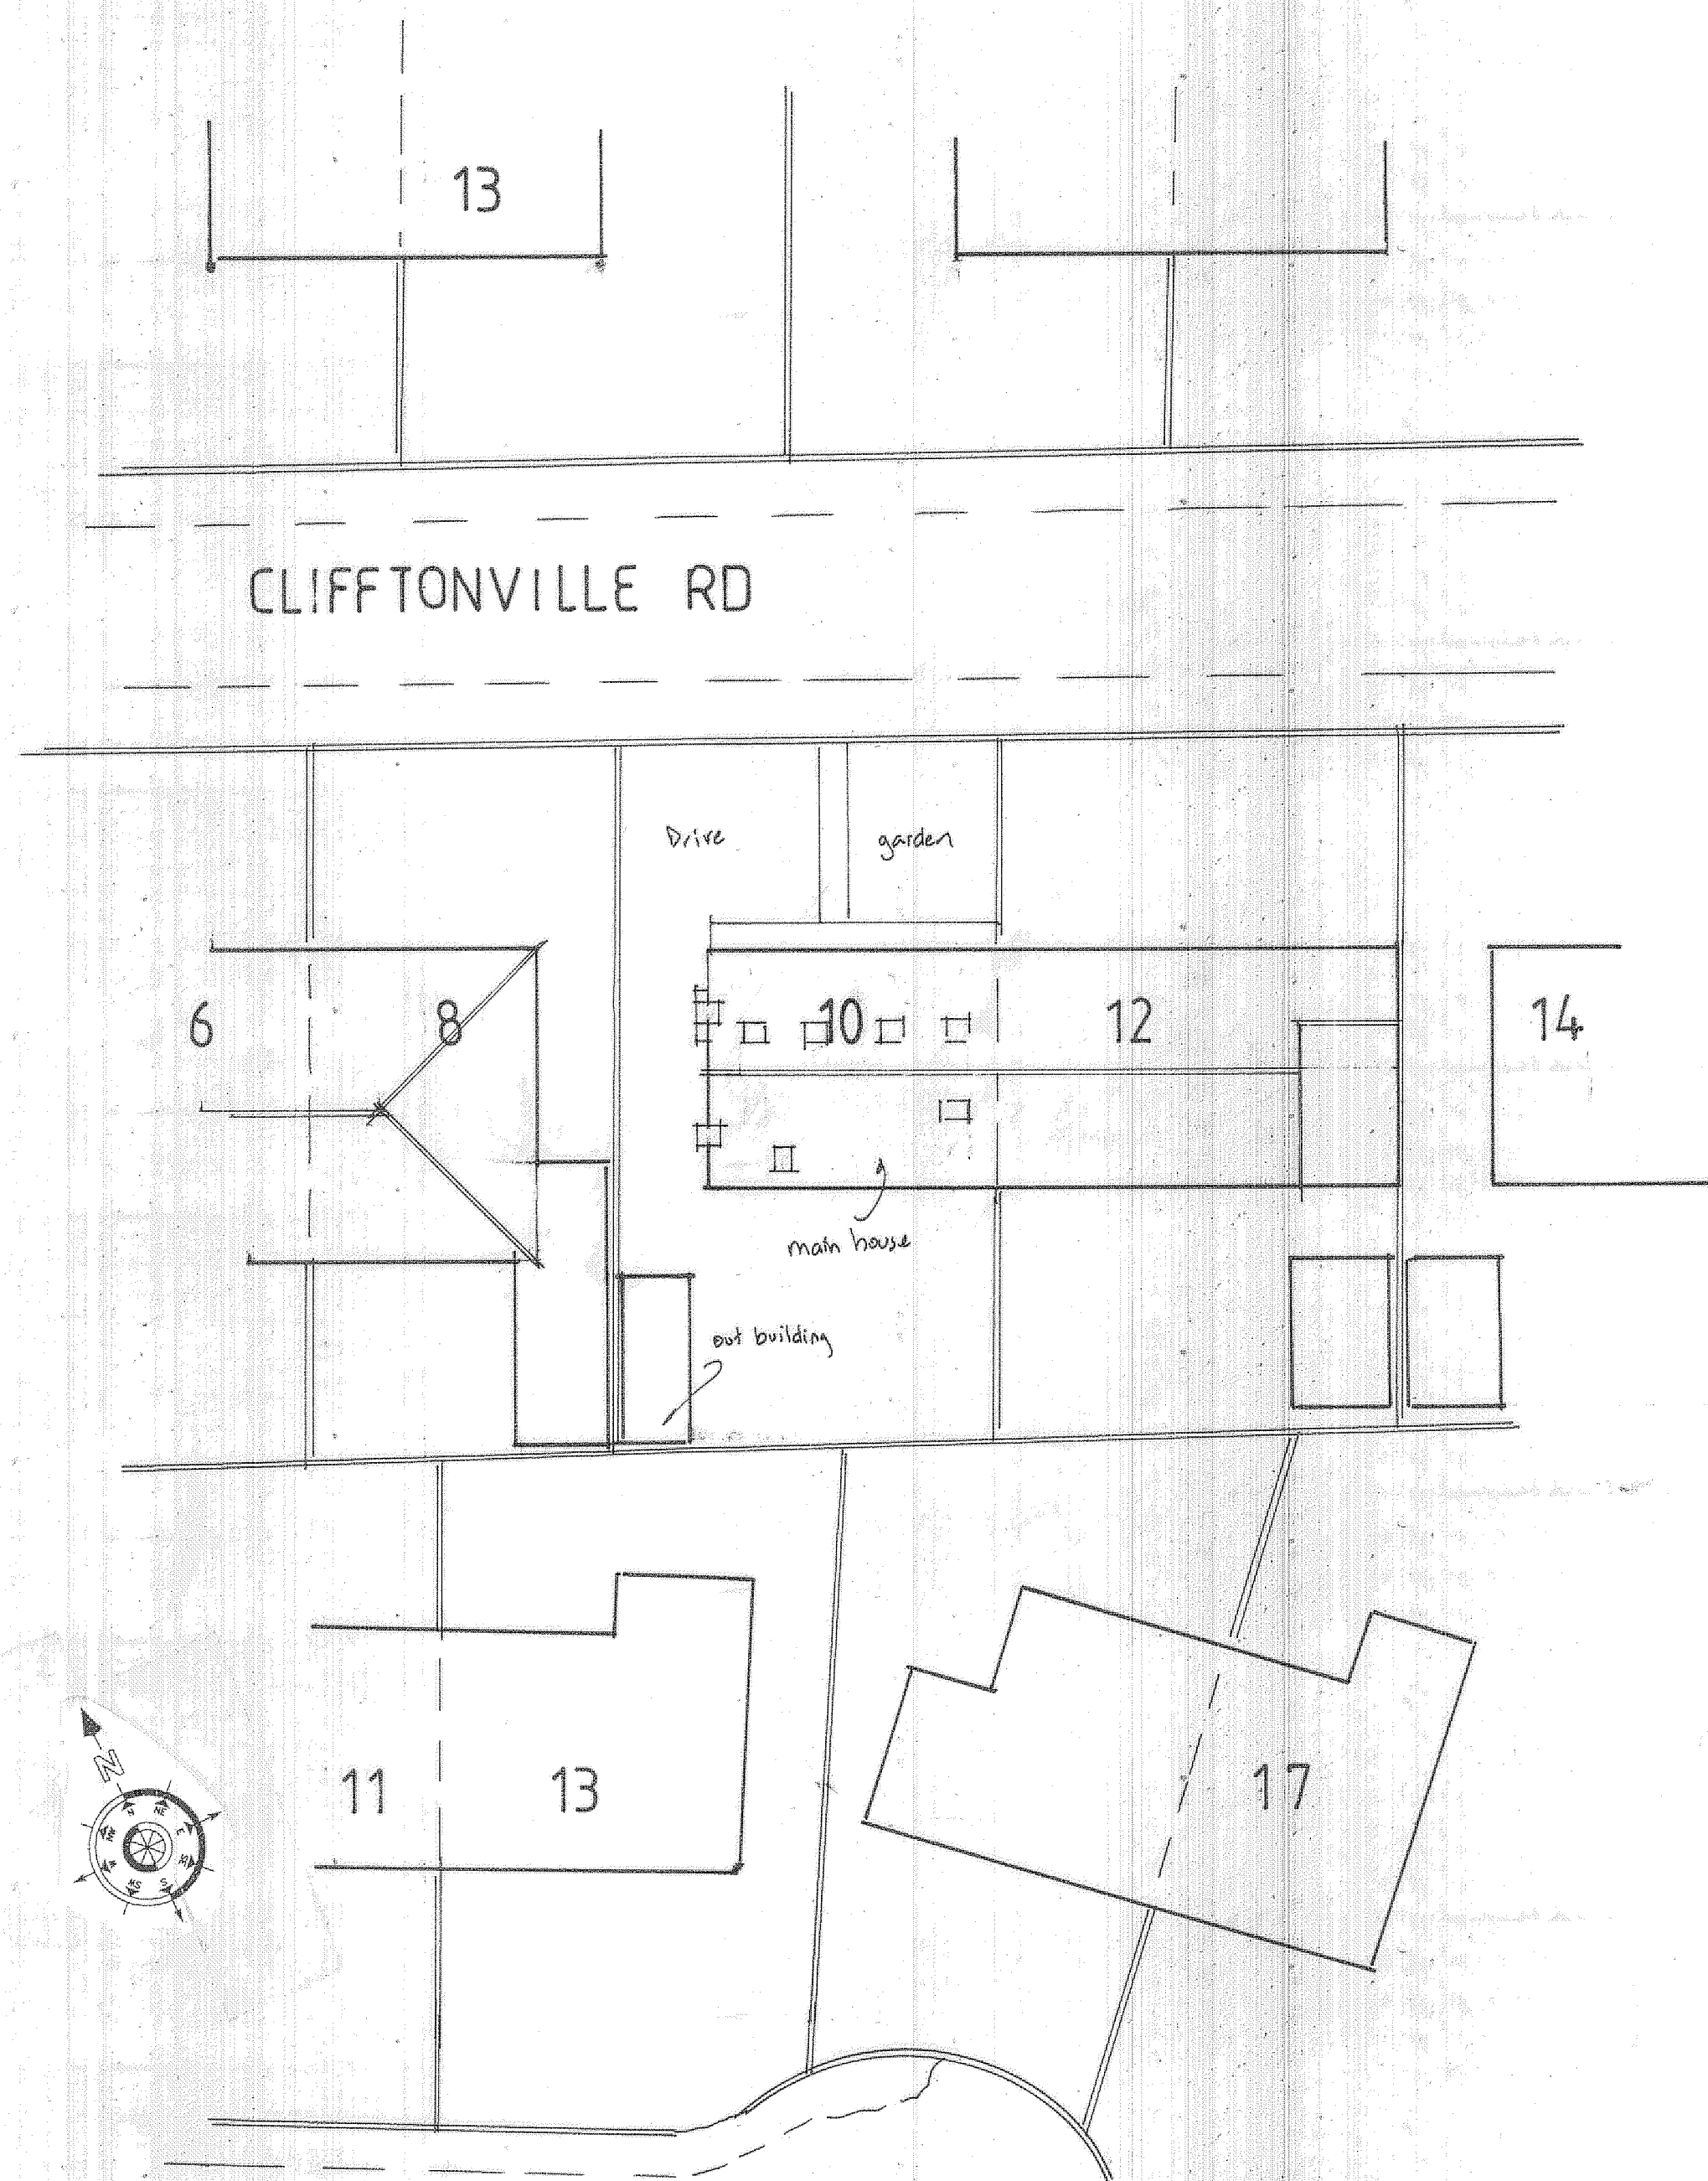


KENILWORTH RD

EXISTING SITE AND ROOF PLAN SCALE 1:200

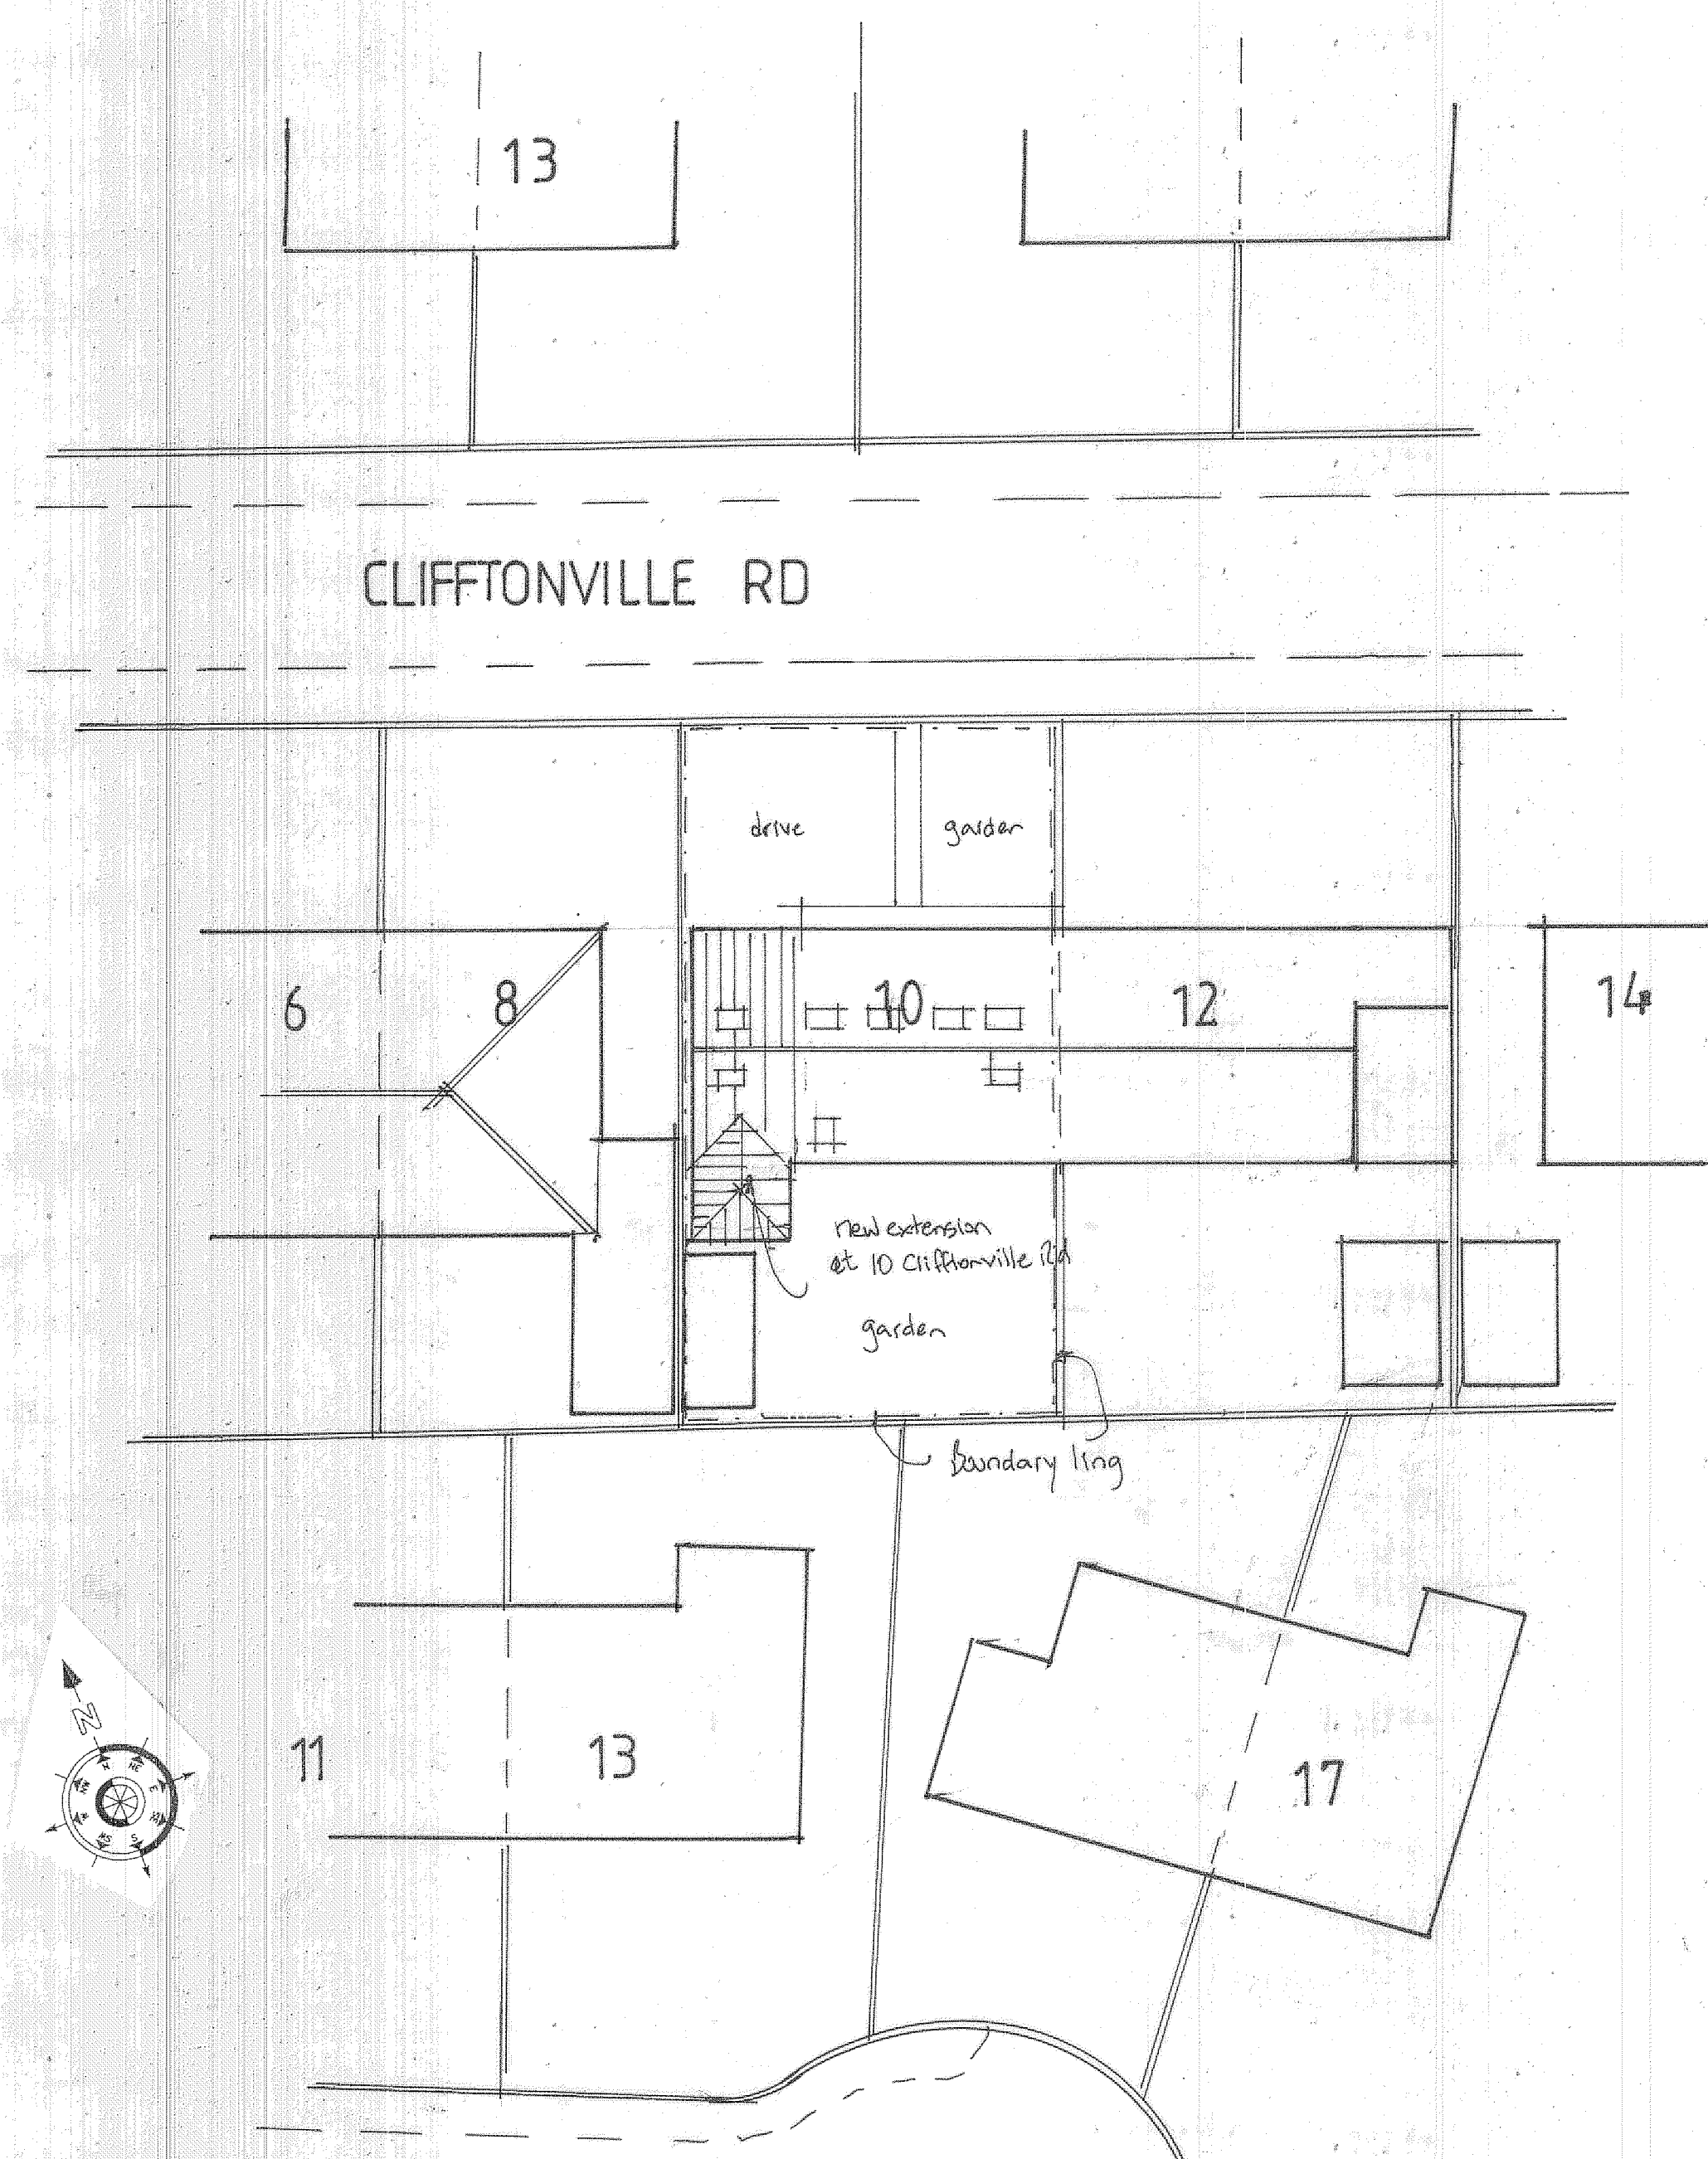

KENILWORTH RD

PROPOSED SITE AND ROOF PLAN SCALE 1:200

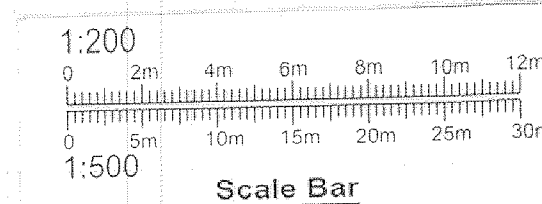

PROJECT
PROPOSED SIDE EXTENSION.
DRAWING TITLE
EXISTING AND PROPOSED
ROOF AND SITE PLAN
CLIENT
MR. & MRS VAUGHAN.
ADDRESS
10, CLIFFTONVILLE ROAD,
ROCHDALE, OL16 4SG.
SCALE
SCALE 1:200@A1
DRAWING No
CL 09245909/7.
DATE
SEPT 2024.