




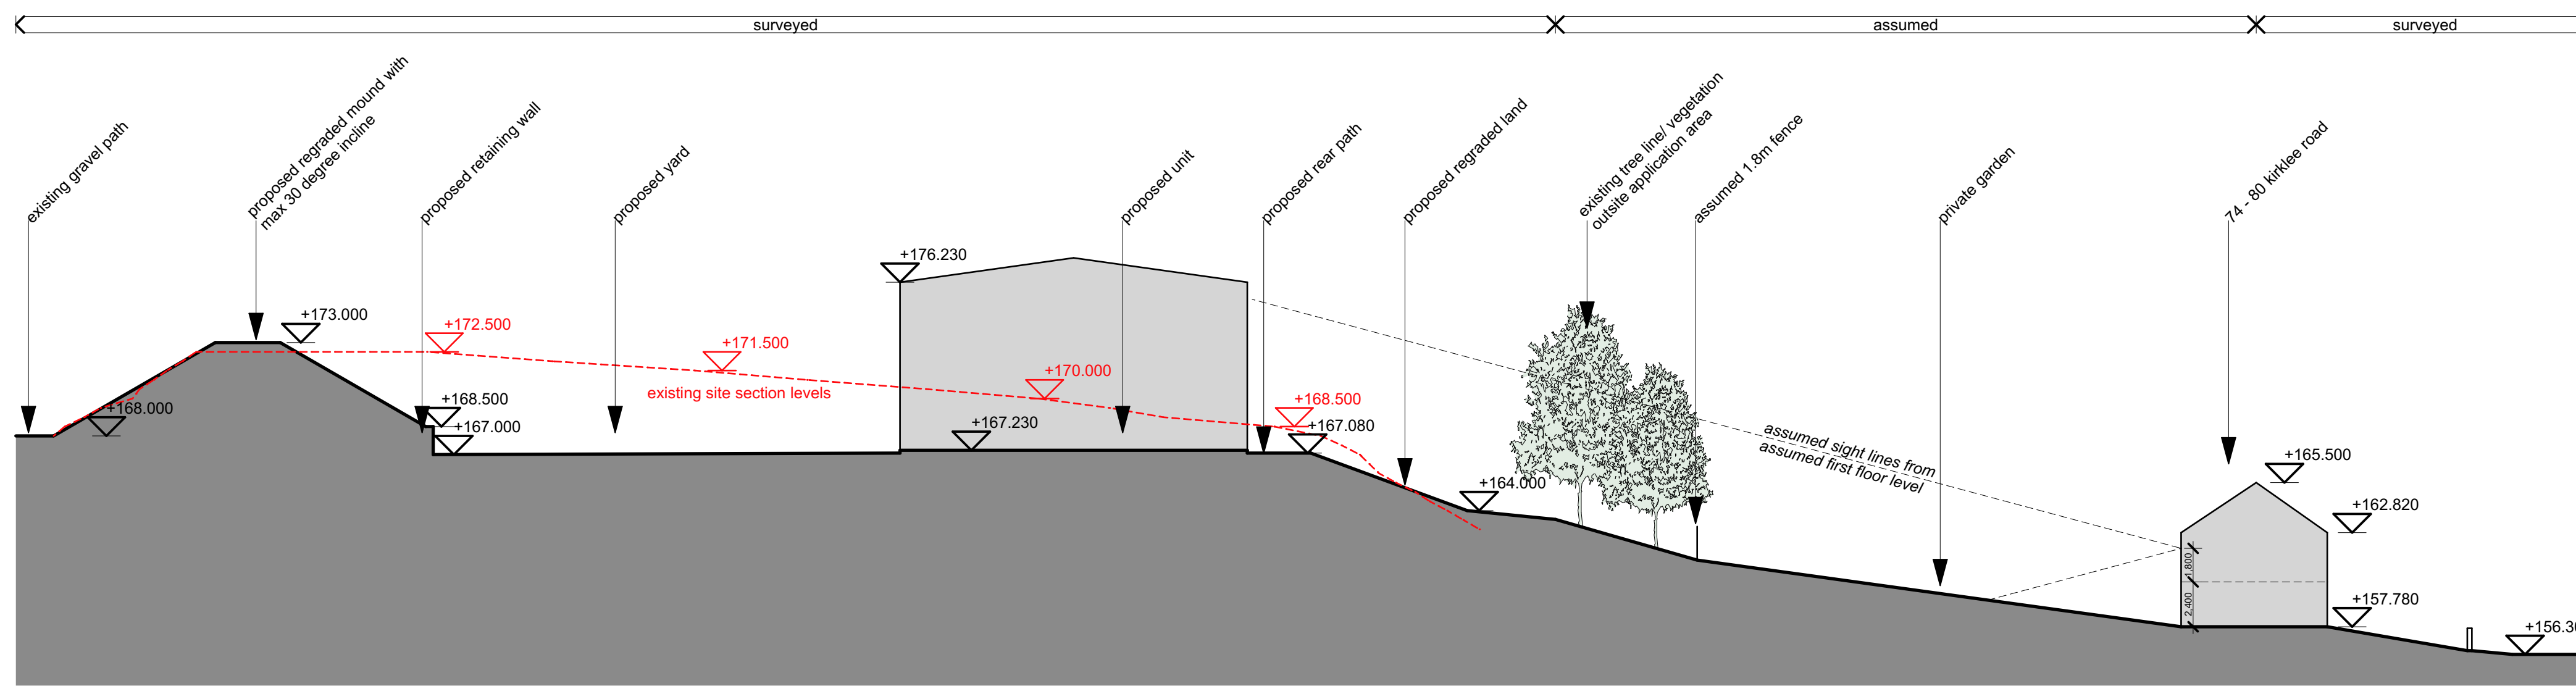



section A-A 1:250

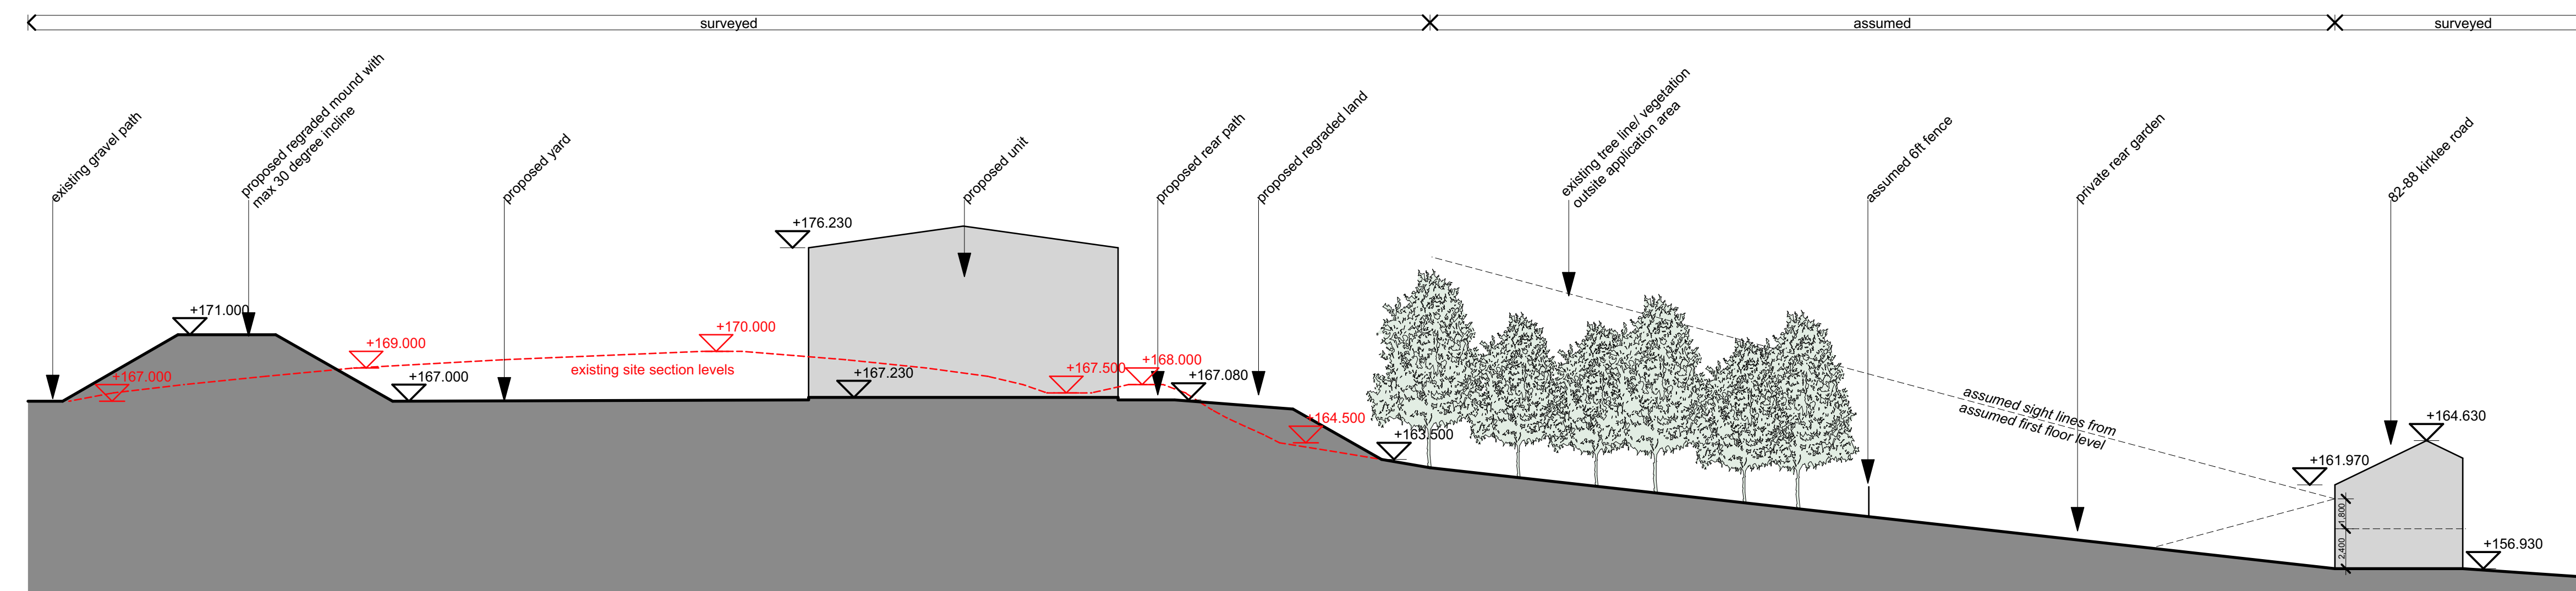

section B-B 1:250

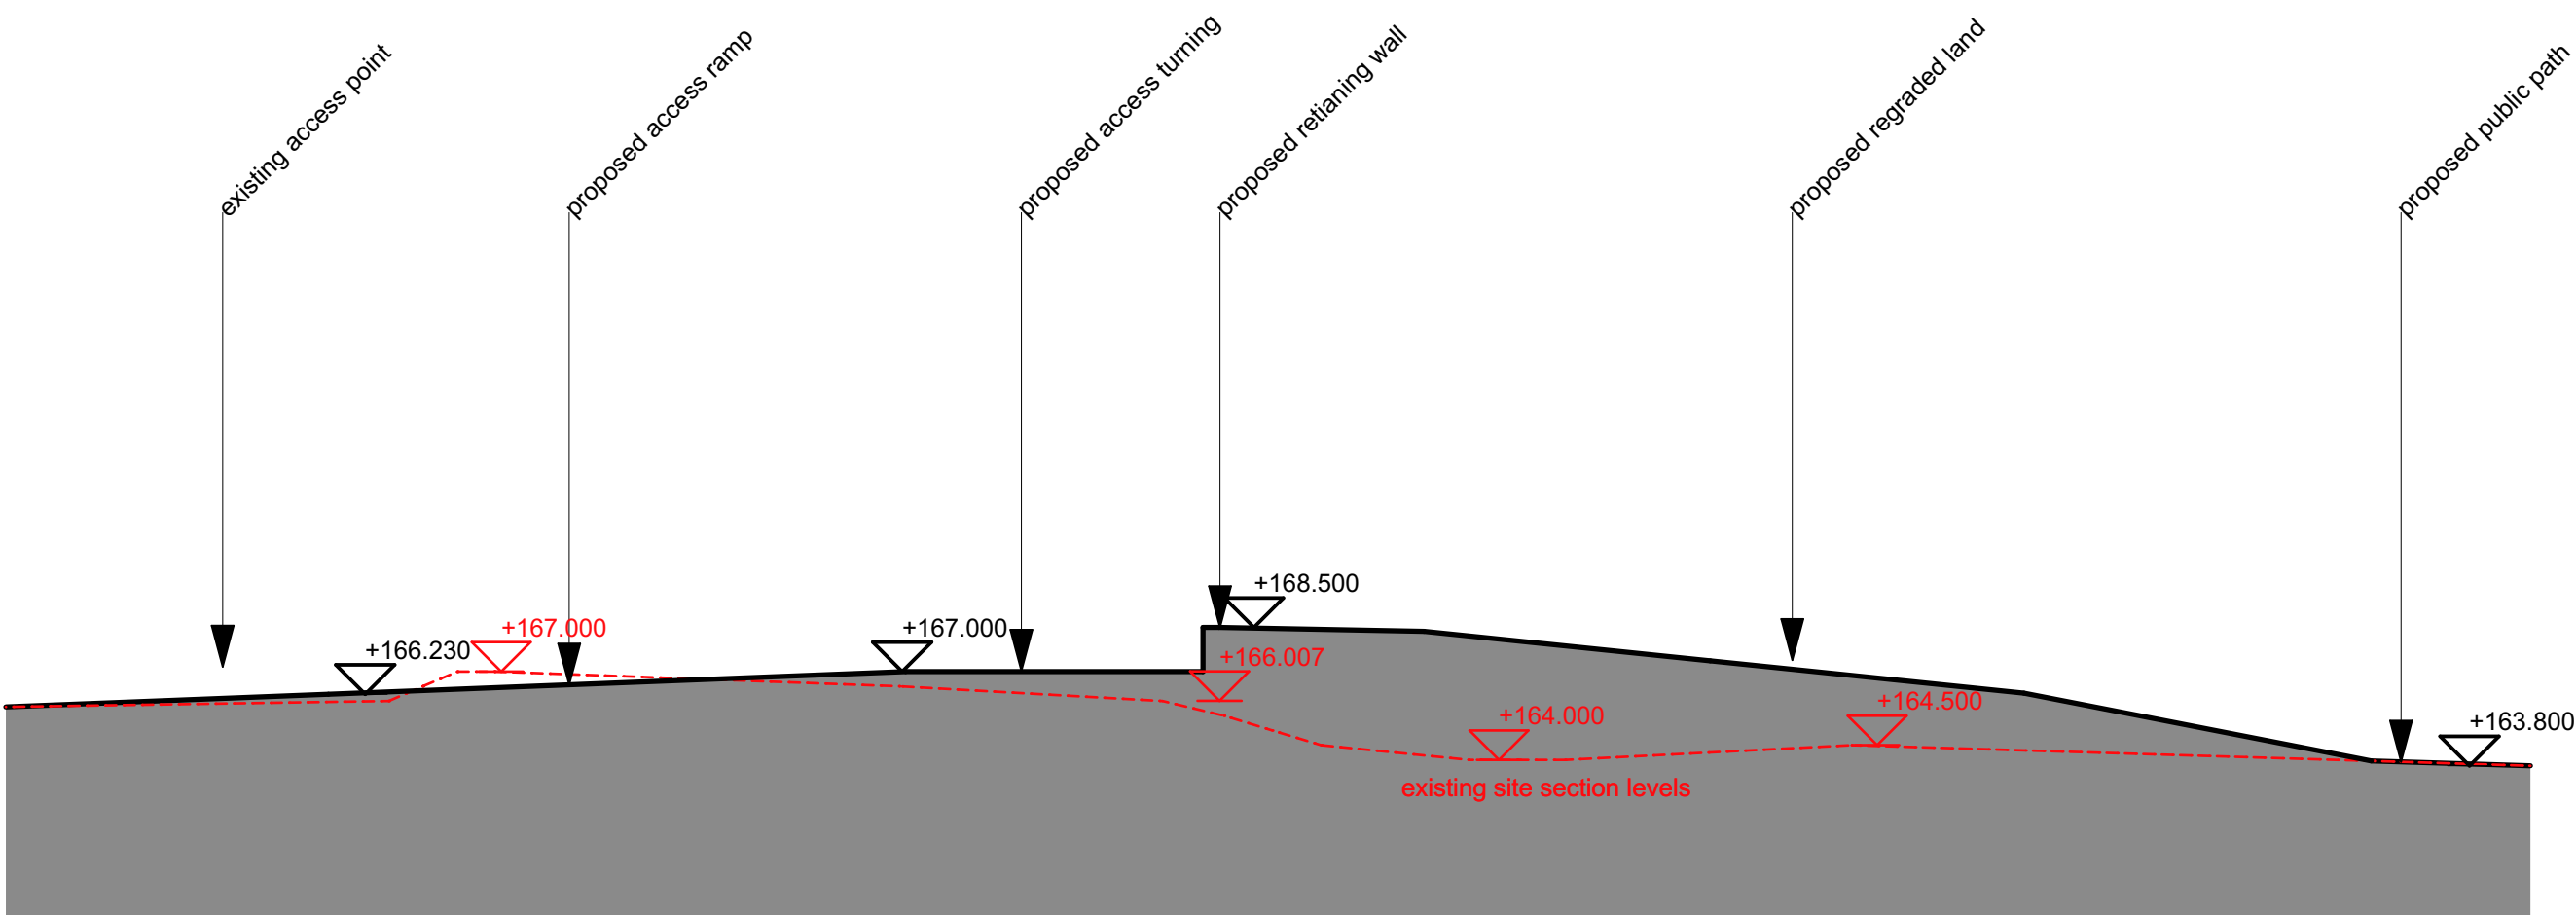


section C-C 1:250

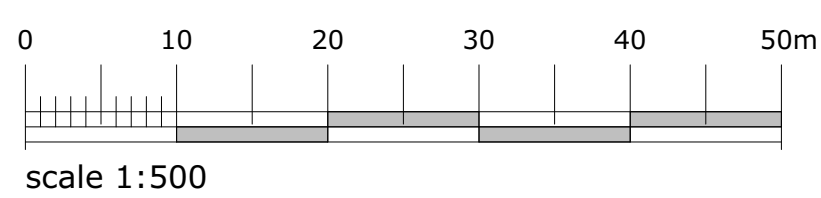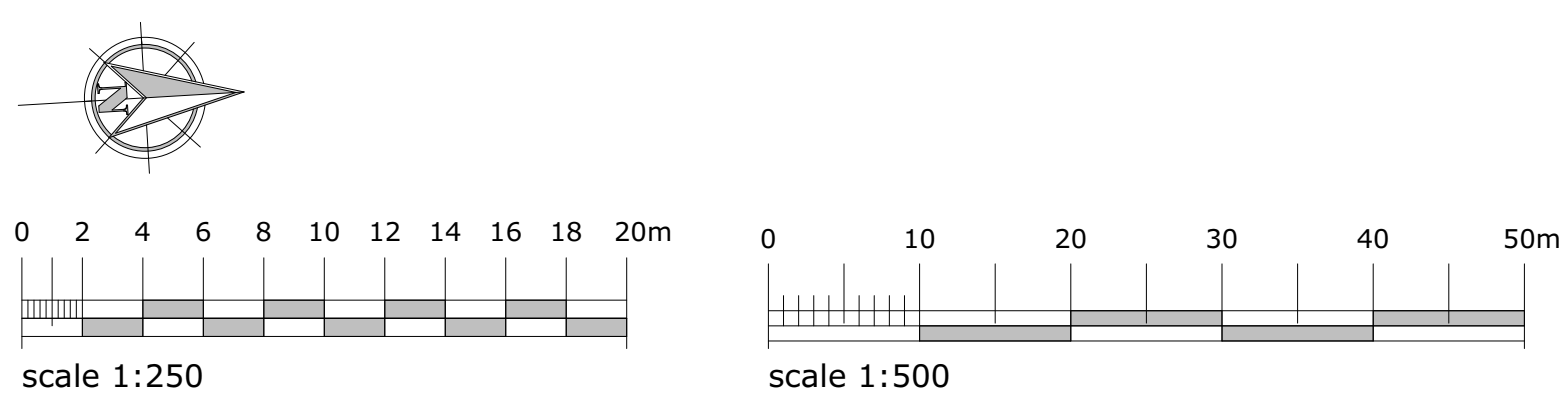

issue: © copyright in this drawing is vested in campbell drier partnership limited

A : original issue
B: 08.08.23: lg: updated to include extended survey area

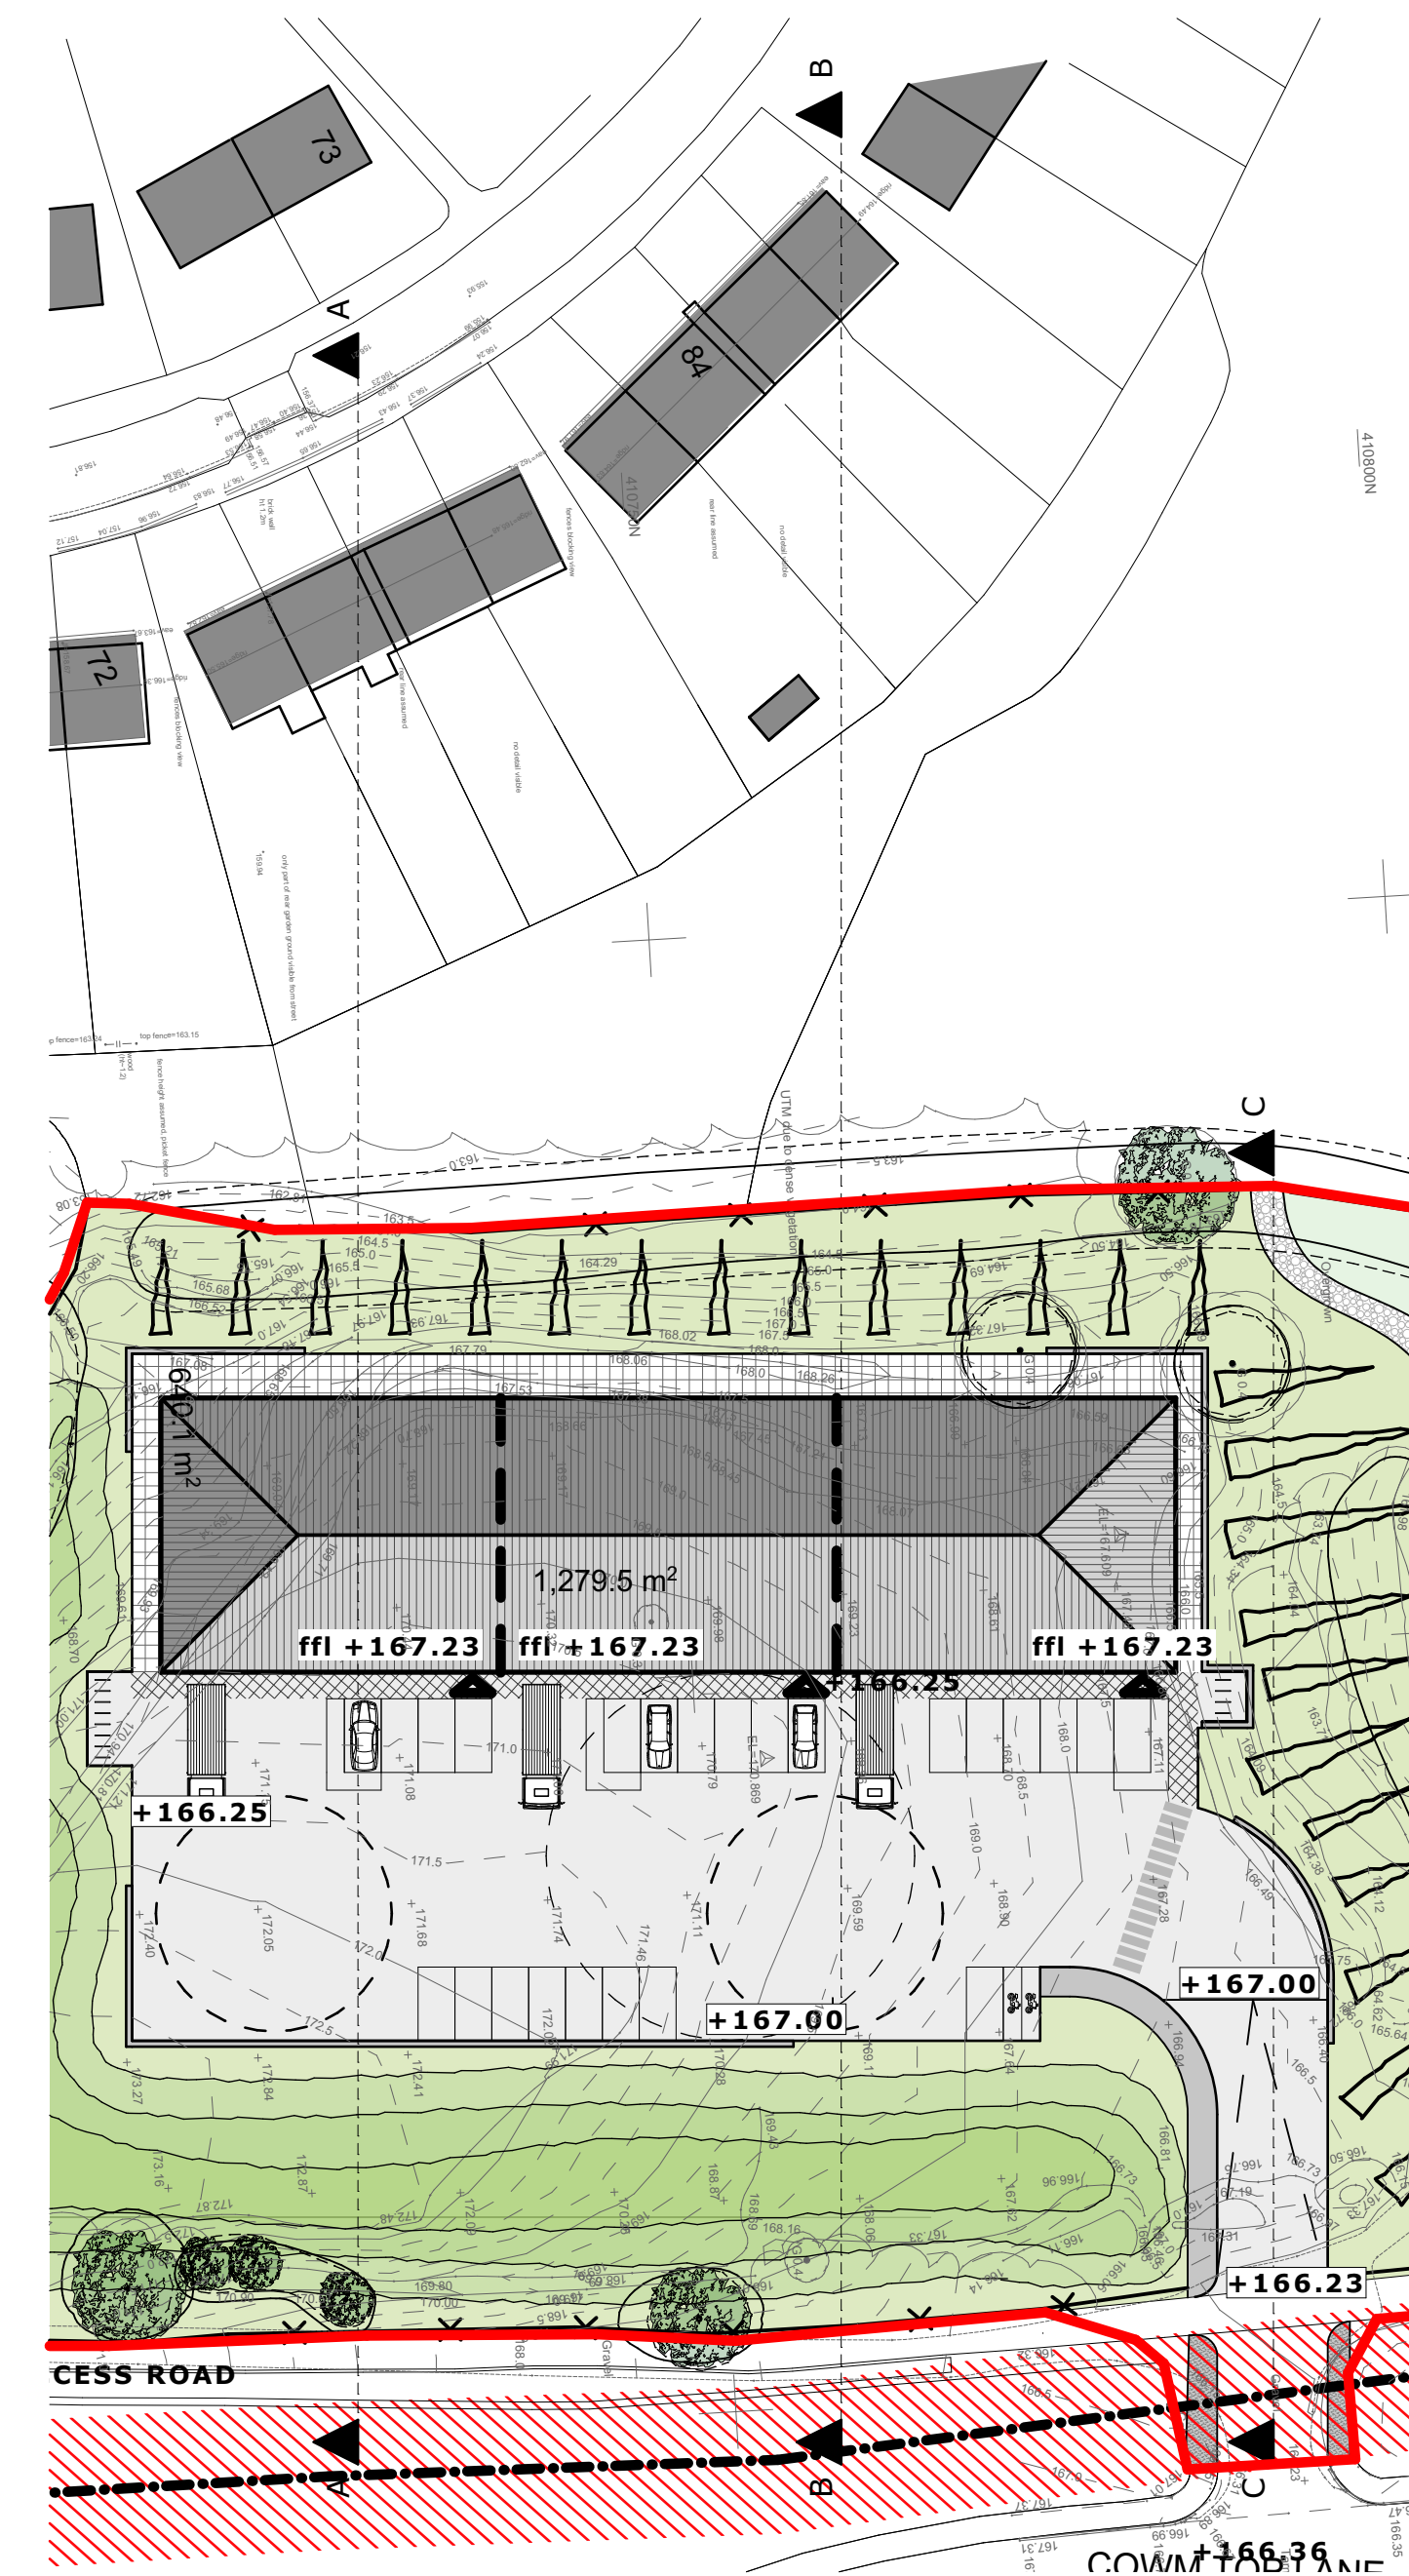

site plan 1:500

campbelldriverpartnership
architects

client: **supashed**

project: genesis business park

cowm top lane rochdale

sheet: **proposed site sections**

job no: 22.113	dwg no: 009	B
----------------	-------------	---

scale: 1:250, 1:500 @ A1

date: 27.01.23

drawn: lg

capricorn park
blakewater road
blackburn bb1 5qr
t: 01254 297700
e: design@cdparchitects.co.uk