



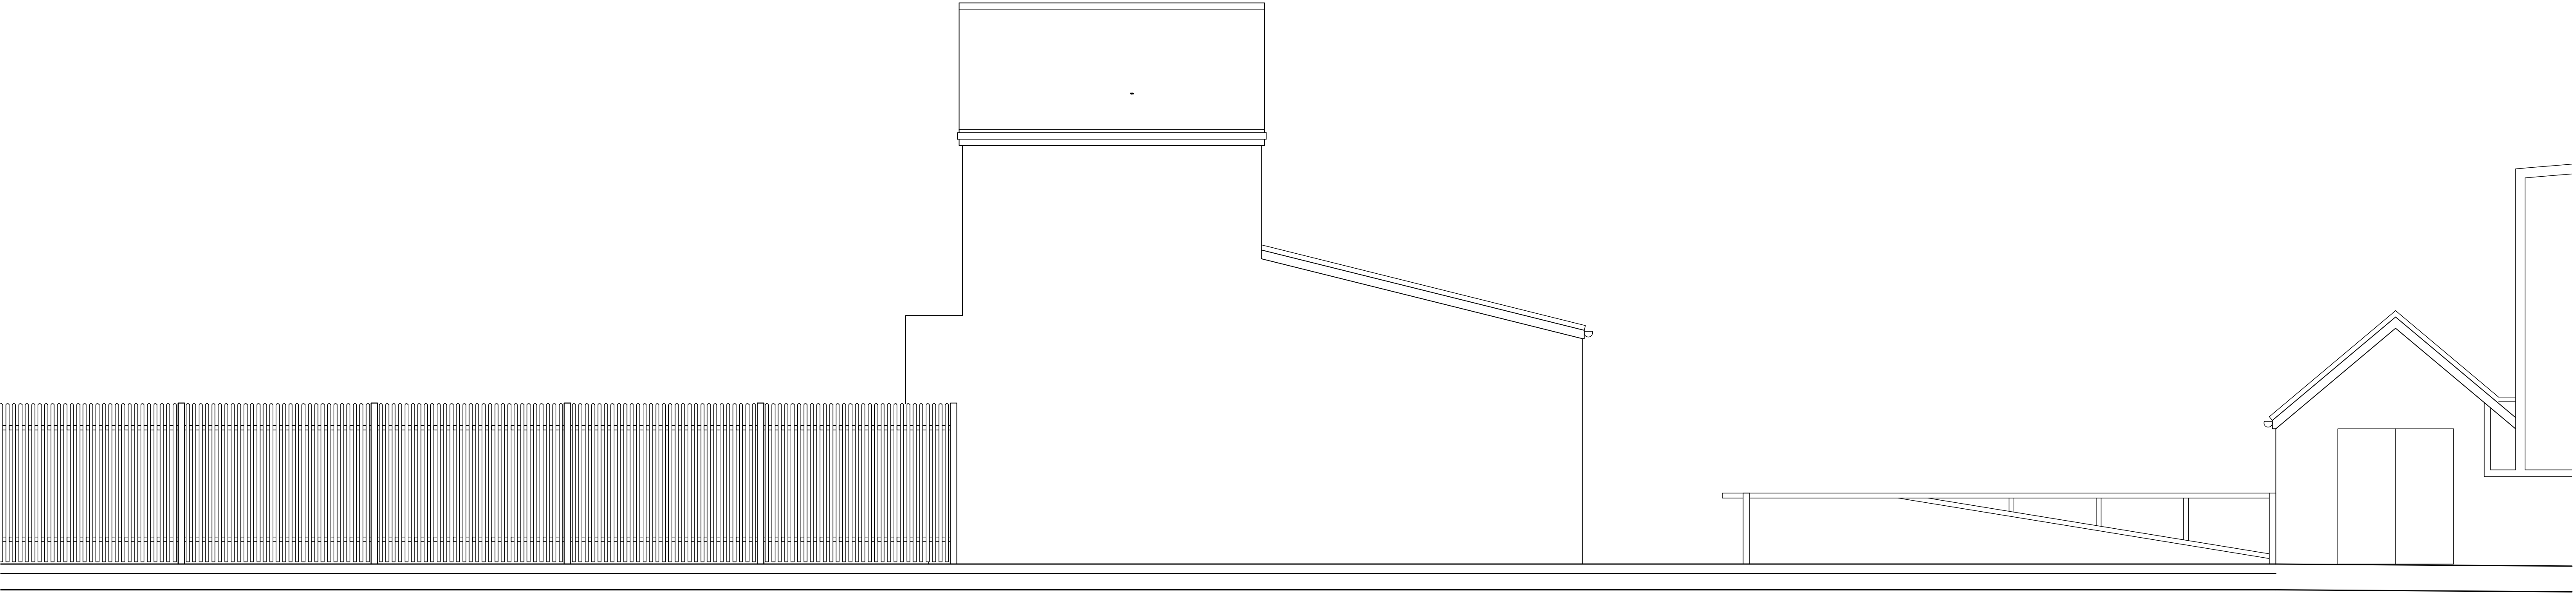

EXISTING FRONT ELEVATIONscale 1:50

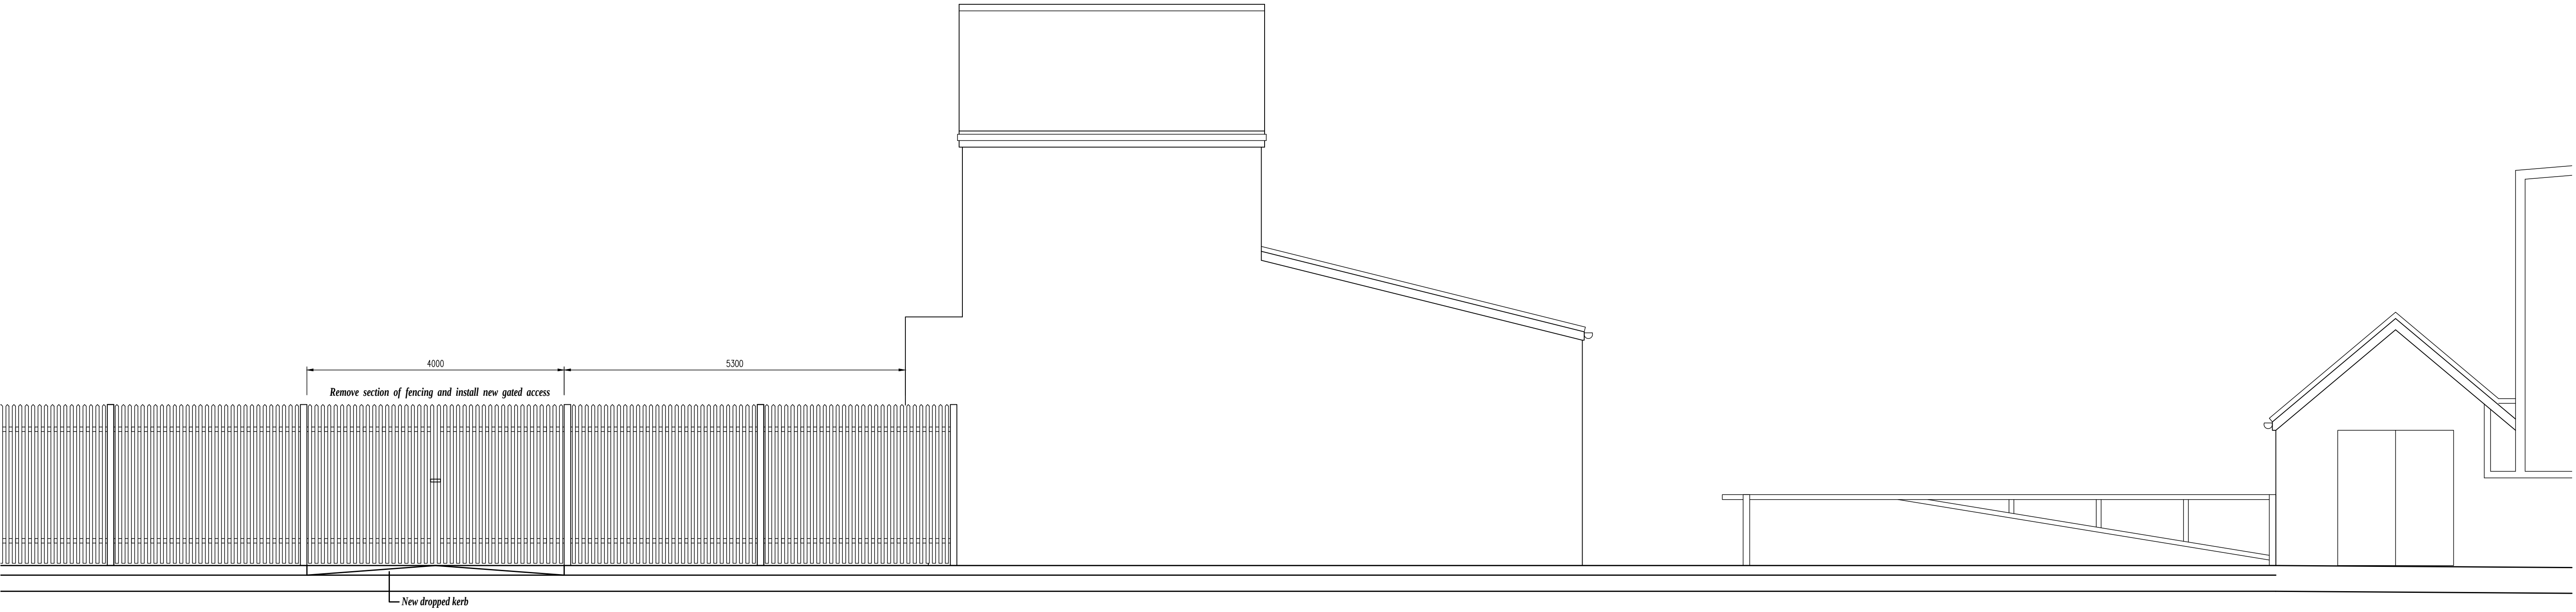

PROPOSED FRONT ELEVATIONscale 1:50

TDM

ARCHITECTURAL LTD

Mob : 07805 560652

e-mail: tdmdesign@live.co.uk

Client:

Address: BUCKLEY ROAD INDUSTRIAL ESTATE,
ROCHDALE

Project: NEW DROPPED KERB

Dwg Title: PLANNING: EXISTING &
PROPOSED ELEVATIONS

Date: NOVEMBER 2023

Scale: 1 : 50

@A1

Job No: 11.23.658

Drawn: D.L

Dwg No: PL06

Checked: D.L