


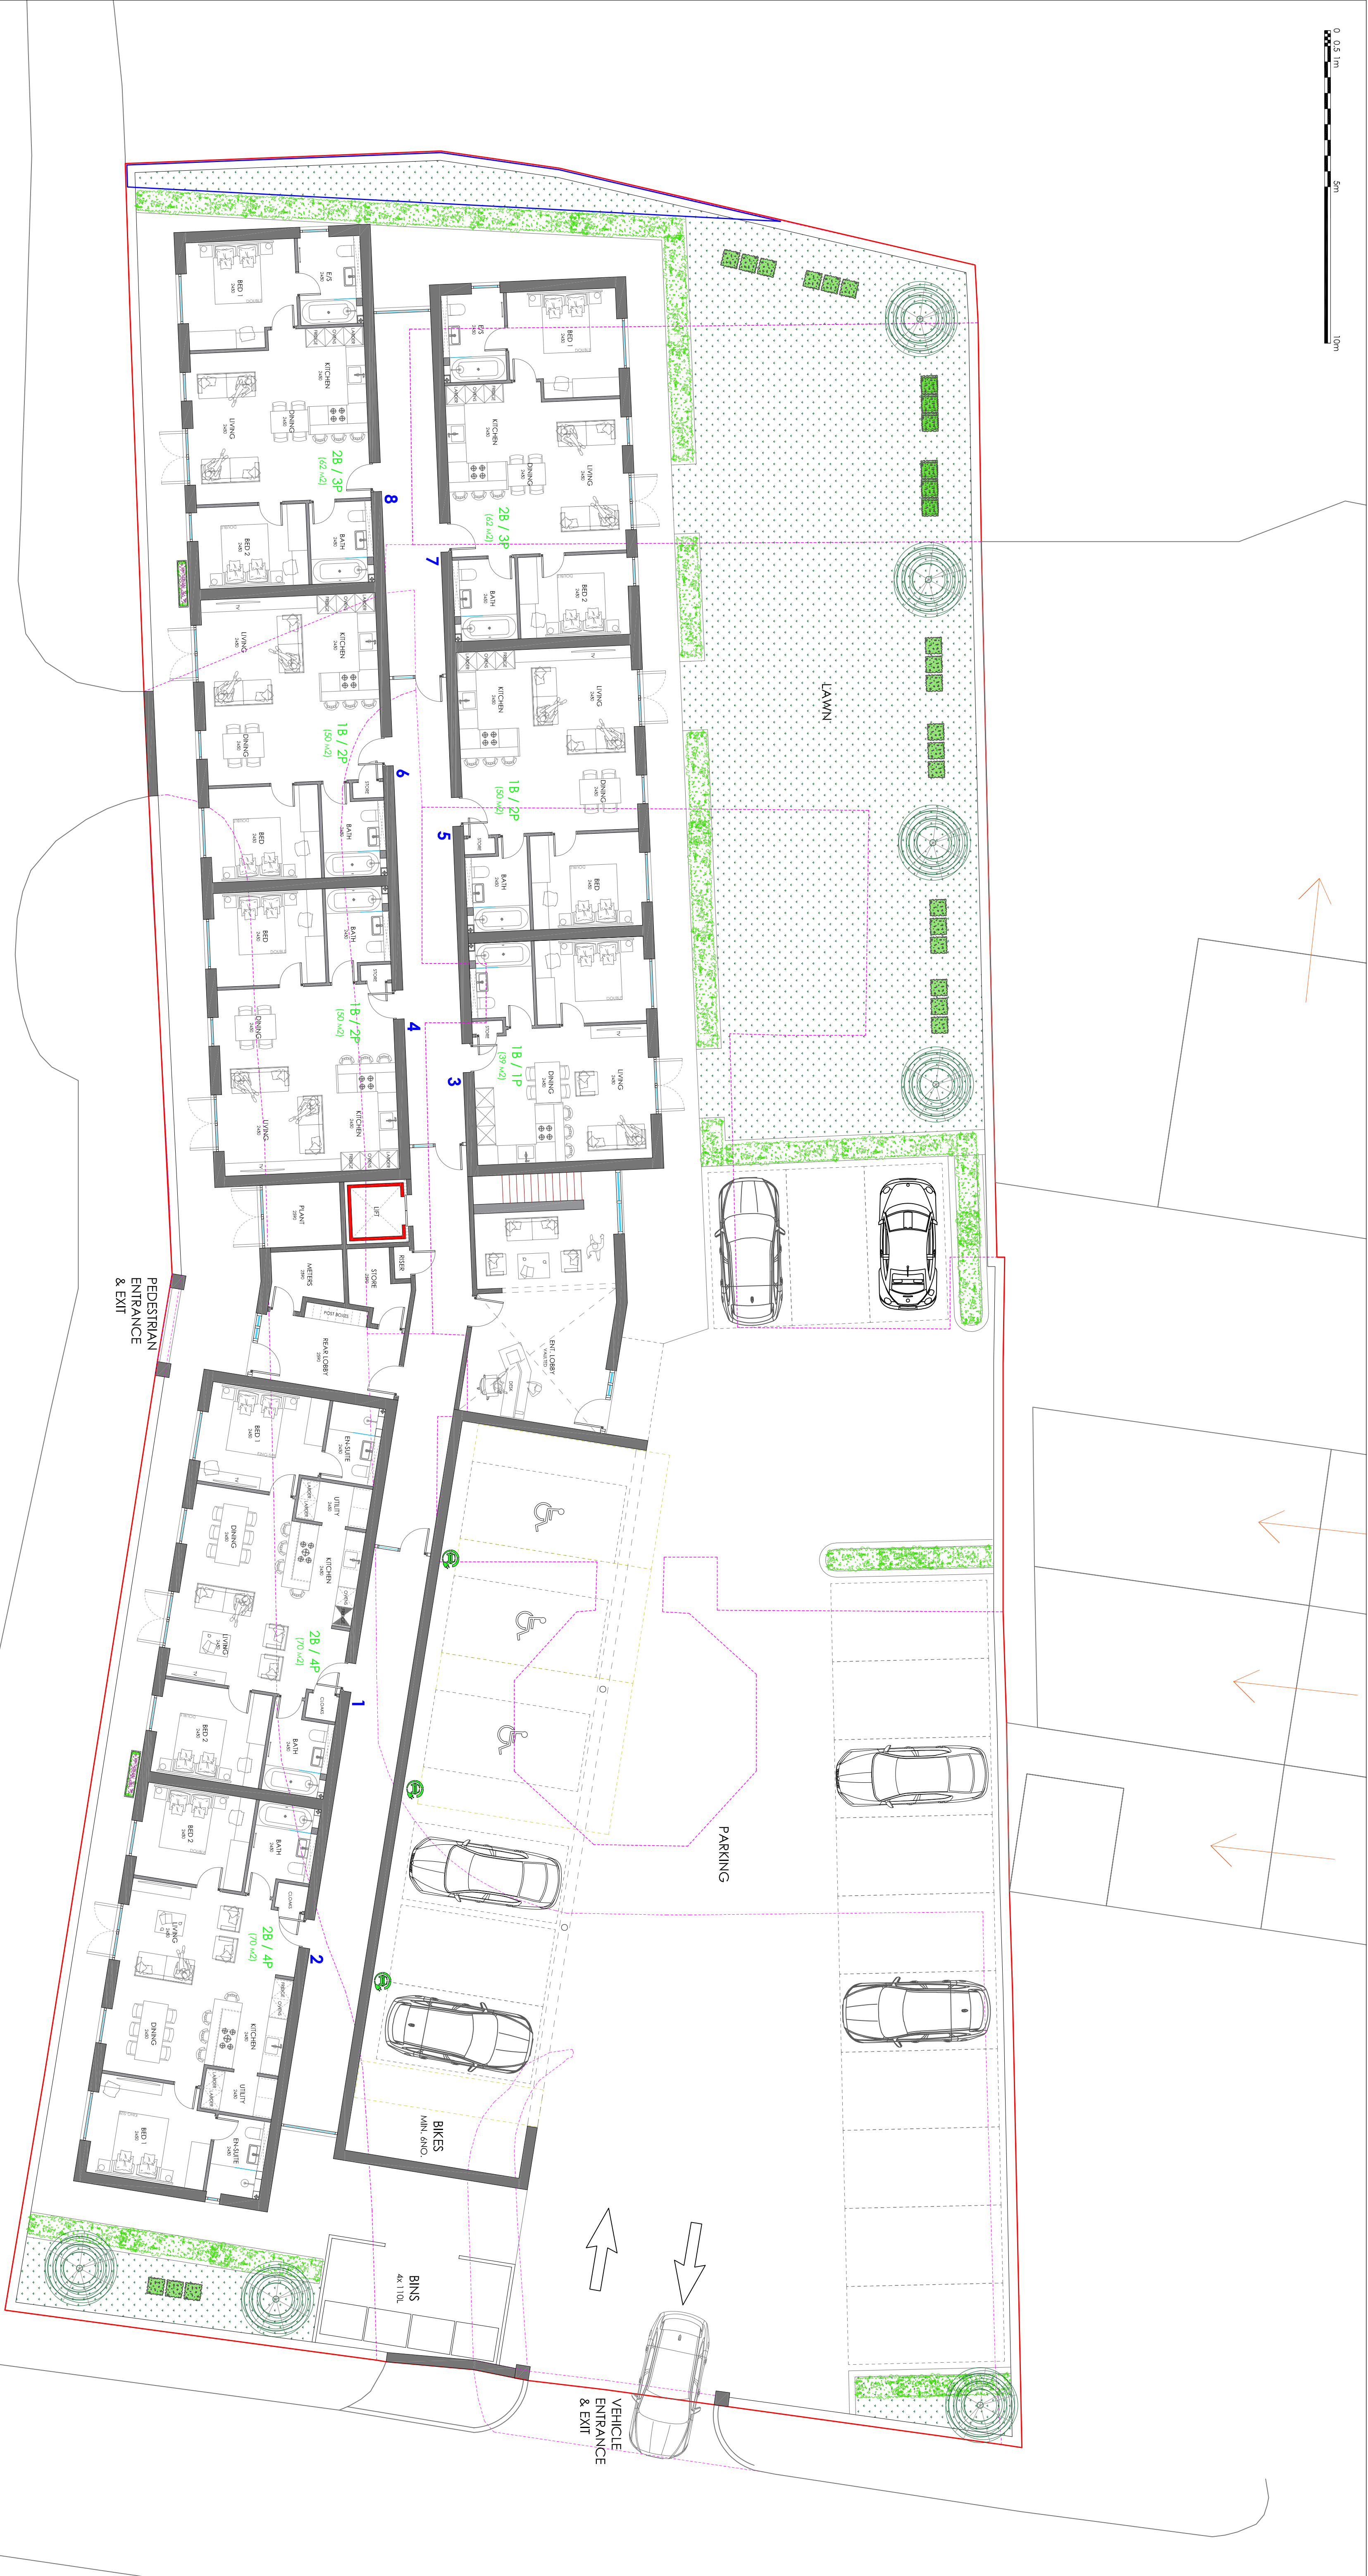

GROUND FLOOR

PROJECT REF
24067

DRAWING REF
201

SCALE
1:100 @ A1

DATE
NOV '24



BLUECHIP ARCHITECTURE

CLIENT

MR A CARTWRIGHT
156 MANCHESTER ROAD
ROCHDALE
MANCHESTER
OL11 4JQ

PROJECT

DEVELOPMENT OF LAND
& ASSOCIATED LANDSCAPING


DRAWING TITLE

PROPOSED FLOOR PLANS

PLANNING

ISSUED FOR PLANNING APPROVAL

27.02.25

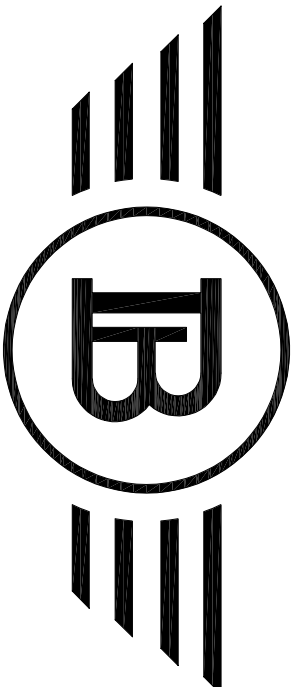

BLUECHIP ARCHITECTURE

07999 294 675

DESIGN@BLUECHIP-ARCHITECTURE.CO.UK
WWW.BLUECHIP-ARCHITECTURE.CO.UK

18 BOATMAN ROAD | WORSLEY | MANCHESTER | M20 8J5

COPYRIGHT PROTECTED & ISSUED UNDER LICENCE TO THE CLIENT SHOWN ABOVE. ALL INFORMATION CONTAINED HEREIN IS NON-TRANSFERABLE WITHOUT APPROVAL FROM BLUECHIP ARCHITECTURE (S) 91 LTD.